B1

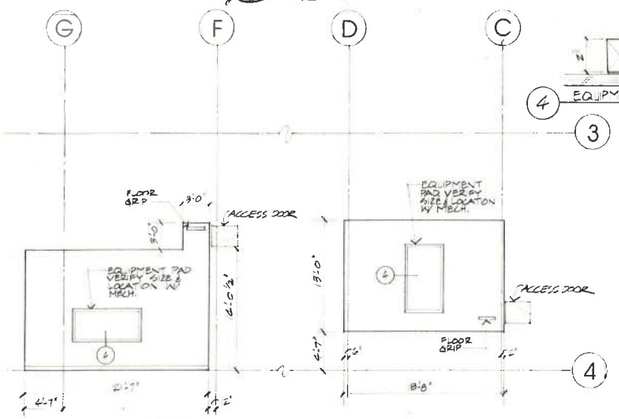

MEZZANINE PLAN

ROOM MATERIAL SCHEDULE					
ROOM NO.	FLR/ BASE	WALLS/ WNSCT	CLG.	CLG HGT.	REMARKS
A101	A	1	B	*	*SLOPING CEILING
A102	C	1	A	10'-8"	
A103	C	1	A	9'-6"	
A104	C	1	A	9'-6"	
A105	C	1	A	9'-6"	
A106	C	1	A	9'-6"	
A107	A	1	A	9'-6"	
A108	A	1	B	9'-4"	
A109	A	1	B	8'-0"	
A110	A	1	B	9'-4"	
A111	A	3	B	9'-4"	
A112	A	3	B	9'-4"*	*11'-6" ADJACENT RM #A114
A113	B	8	D	9'-6"	
A114	D	3	B	13'-8"	
A115	A	1	B	9'-4"	
A116	A	1	B	9'-4"	
A117	D	4	B	9'-4"	
A118	D	4	B	9'-4"	
A119	A	1*	B	9'-4"	*FIBERGLASS WAINSCOT
A120	D	4	B	9'-4"	
A121	A	3	B	9'-4"*	*11'-6" ADJ. A120, 13'8" ADJ. A122
A122	A	3	B	13'-8"*	*9'-4" AT SOUTH PORTION
A123	A	2	B	9'-4"	
A124	A	3	B	9'-4"	
A125	D	4	B	9'-4"	
A126	A	1	B	9'-4"	
A127	B	1	B	9'-4"	
A128	B	1	B	9'-4"	
A129	B	1	B	9'-4"	
A130	A	1	B	9'-4"	
A131	A	1	B	9'-4"*	*SEE SHT #A16
A132	A	1	B	*	*VARIES (SLOPING CLG)
A133	A	1	B	*	*VARIES (SLOPING CLG)
A134	A	1	B	*	*VARIES (SLOPING CLG)
A135	B	5	B	9'-6"	
SHWRS	D	4*	B	8'-0"	*CERAMIC TILE TO CLG

ROOM MATERIAL CODE LIST					
FLOOR/BASE		WALLS/WAINSCOT		CEILING	
A	RESILIENT/ RESILIENT	1	GYPSUM WALLBOARD	A	ACOUSTICAL TILE
B	CONCRETE	2	GWB/ MDO PLYWOOD	B	GYPSUM WALLBOARD
C	CARPET TILE	3	GWB/ METAL	C	NONE
D	CERAMIC TILE	4	CERAMIC TILE	D	METAL SOFFIT
E	PLYWOOD/ RESILIENT	5	MDO PLYWOOD		
F	CONCRETE/ RESILIENT	6	CONCRETE		
		7	C.M.U.		
		8	METAL SIDING		

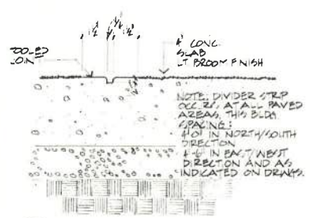

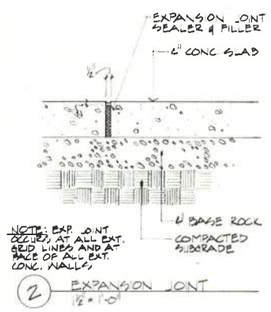

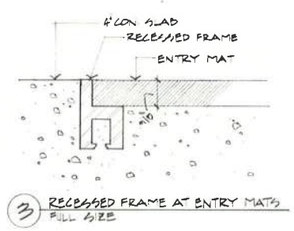

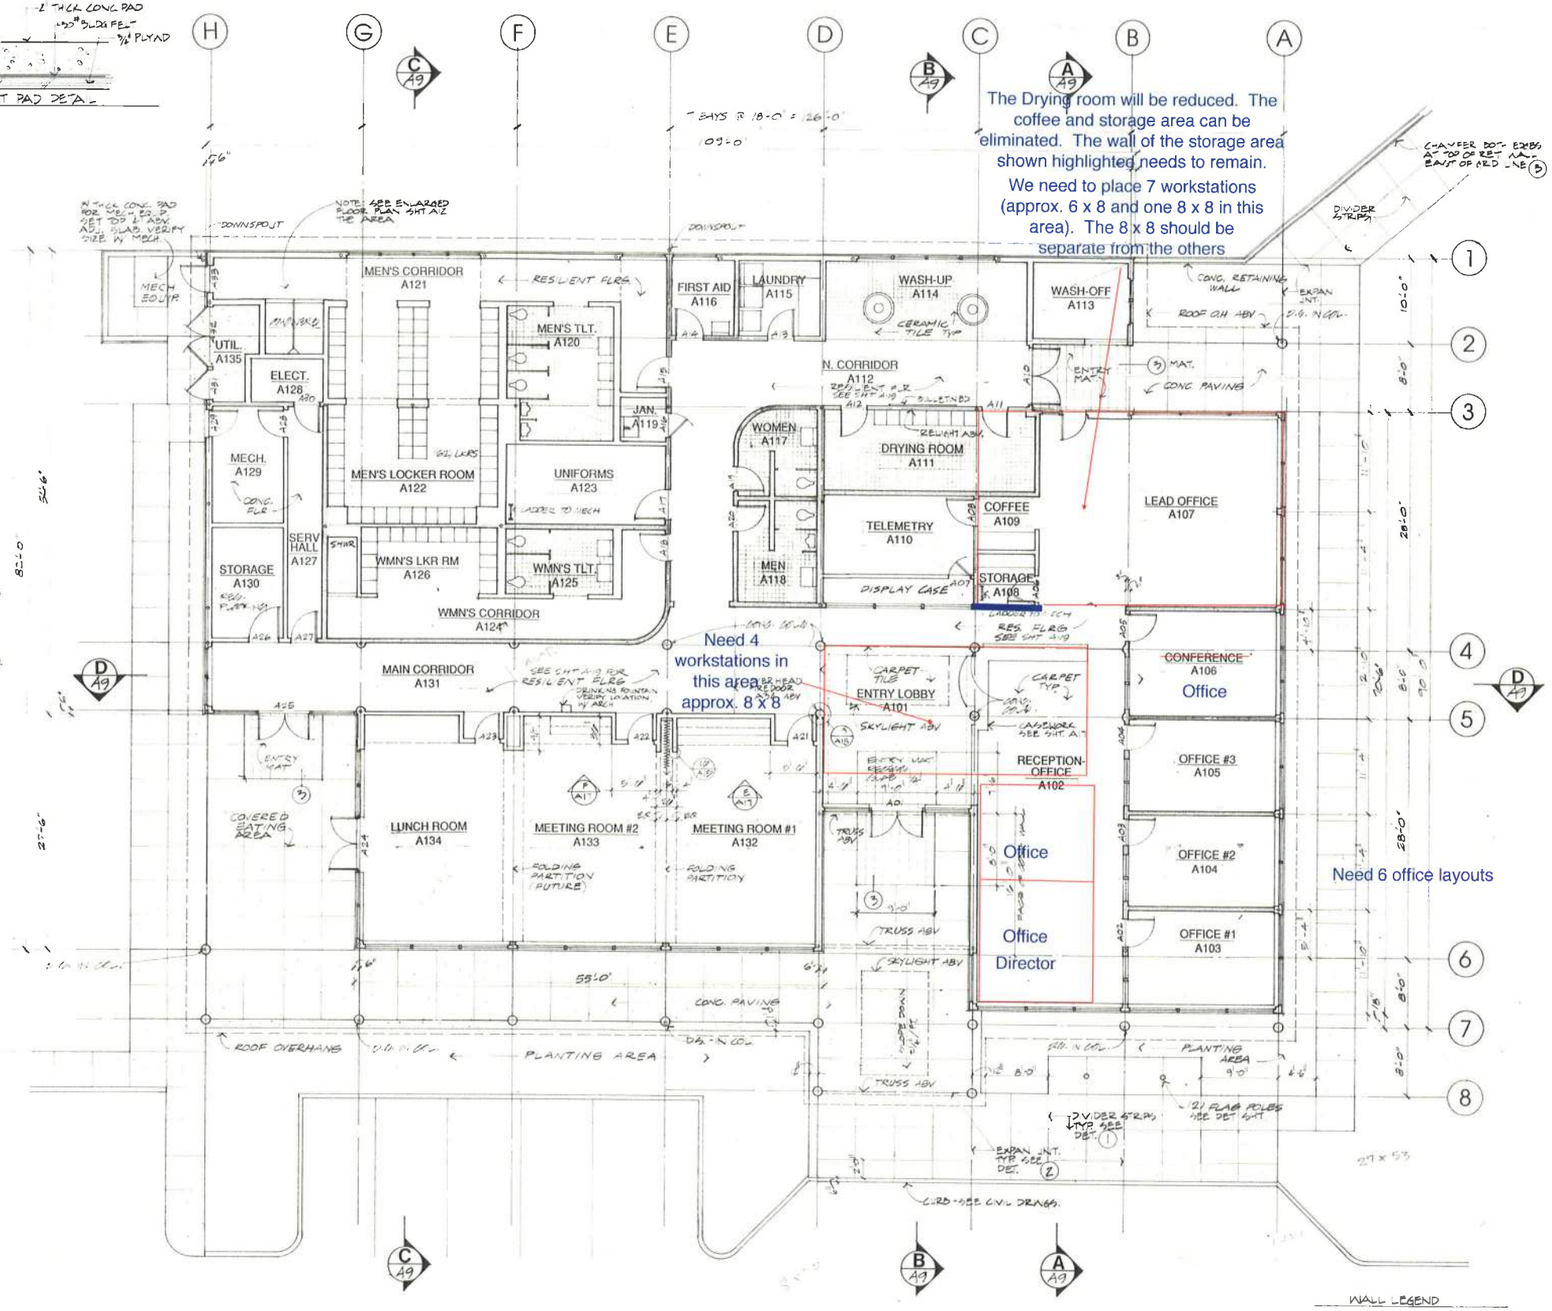

The Drying room will be reduced. The coffee and storage area can be eliminated. The wall of the storage area shown highlighted needs to remain.

We need to place 7 workstations (approx. 6 x 8 and one 8 x 8 in this area). The 8 x 8 should be separate from the others

Need 4 workstations in this area approx. 8 x 8

Need 6 office layouts

WALL LEGEND

: INDICATES WALLS W/ SOUND BATTS

FLOOR PLAN

SCALE = 1/8" = 1'- 0"

WAGNER & TABASINSKE
ARCHITECTS AND PLANNERS
1916 Pike Place #221 Seattle, WA 98101 (206) 448-2528

KIRKLAND SERVICE CENTER

Prepared for the City of Kirkland, Washington

Revisions

Date: 5-26-88

Drawn By:

Sheet Title: Floor Plan

Building Name: A Crew-Administration Building

Page No.: A-7 of 8 Sheets

B2

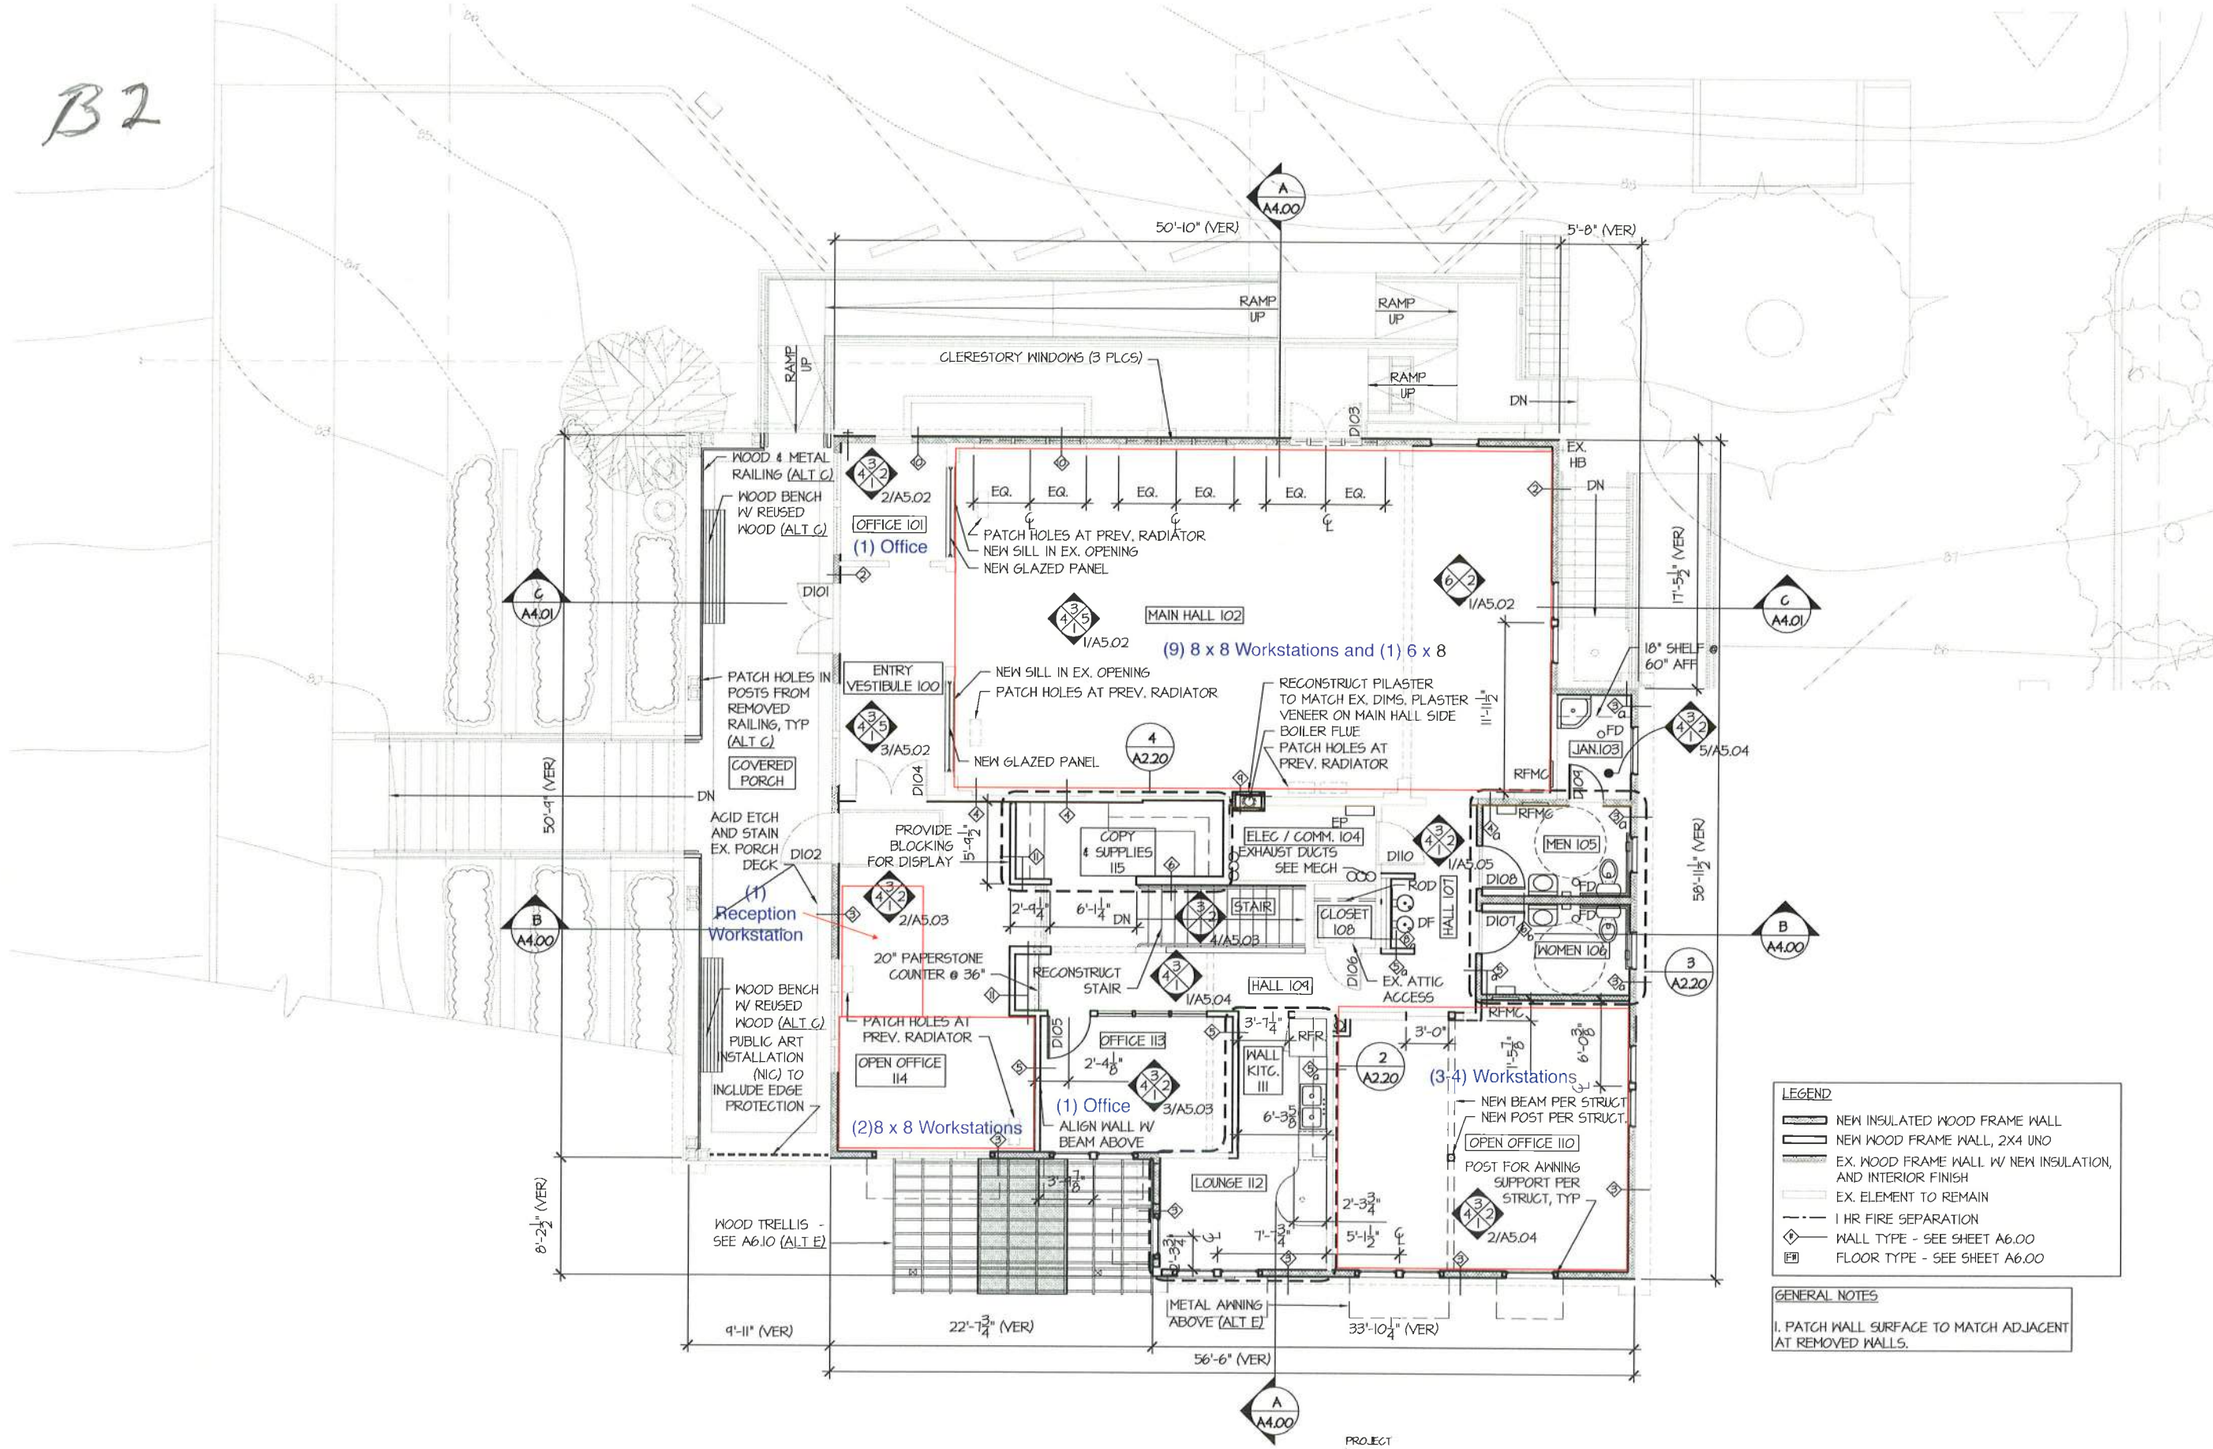

LEGEND

- NEW INSULATED WOOD FRAME WALL
- NEW WOOD FRAME WALL, 2X4 UNO
- EX. WOOD FRAME WALL W/ NEW INSULATION, AND INTERIOR FINISH
- EX. ELEMENT TO REMAIN
- 1 HR FIRE SEPARATION
- WALL TYPE - SEE SHEET A6.00
- FLOOR TYPE - SEE SHEET A6.00

GENERAL NOTES

1. PATCH WALL SURFACE TO MATCH ADJACENT AT REMOVED WALLS.

First Floor Plan

Scale: 3/16" = 1'-0"

0' 1' 2' 4' 8' 12'

3941 REGISTERED ARCHITECT
SUSAN DAN BOLE
STATE OF WASHINGTON
BID SET

B O
ARCHITECTURE + PLANNING
320 TERRY AVENUE N. SEATTLE WA 98109
TEL 206.447.4749 FAX 206.447.6462

Kirkland City Hall Annex
Rehabilitation
City of Kirkland
310 First Street
Kirkland, Washington 98033

Revisions:

Scale: 3/16" = 1'-0"
Date: 07.30.08

A2.01

First Floor Plan

GROUND FLOOR - CITY HALL ANNEX

B3

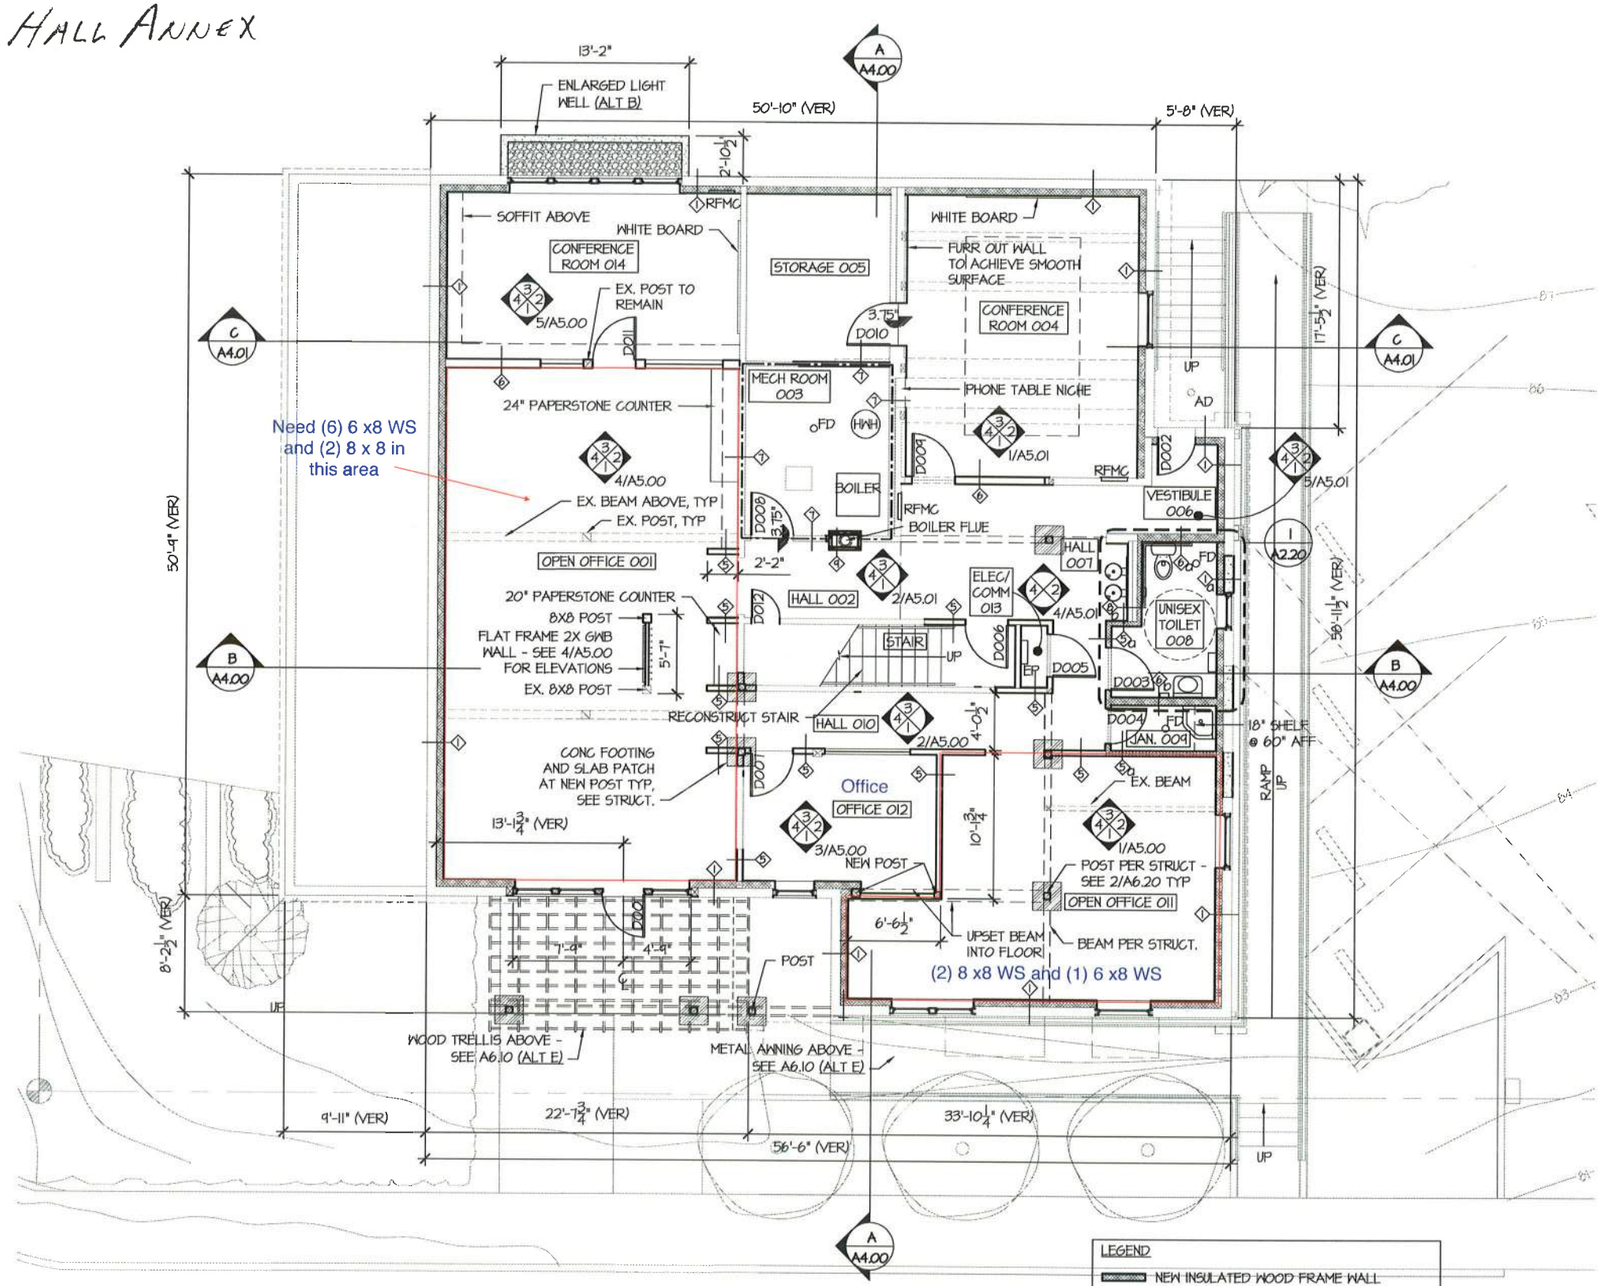

GENERAL NOTES

1. PATCH WALL SURFACE TO MATCH ADJACENT AT REMOVED WALLS.

LEGEND

- NEW INSULATED WOOD FRAME WALL
- NEW WOOD FRAME WALL, 2X4 UNO
- EX. WOOD FRAME WALL W/ NEW INSULATION, AND INTERIOR FINISH
- EX. ELEMENT TO REMAIN
- 1 HR FIRE SEPARATION
- WALL TYPE - SEE SHEET A6.00
- FLOOR TYPE - SEE SHEET A6.00
- EX. POST

PROJECT NORTH

01-315_AP00

Ground Floor Plan

Scale: 3/16" = 1'-0"

0' 1' 2' 4' 8' 12'

3941 REGISTERED ARCHITECT SUSAN DIAN BOYLE STATE OF WASHINGTON

BID SET

BOYLE ARCHITECTURE + PLANNING
320 TERRY AVENUE N. SEATTLE WA 98109
TEL 206.447.4749 FAX 206.447.6462

Kirkland City Hall Annex
Rehabilitation
City of Kirkland
310 First Street
Kirkland, Washington 98033

Revisions:

Scale: 3/16" = 1'-0"
Date: 07.30.08

A2.00

Ground Floor Plan