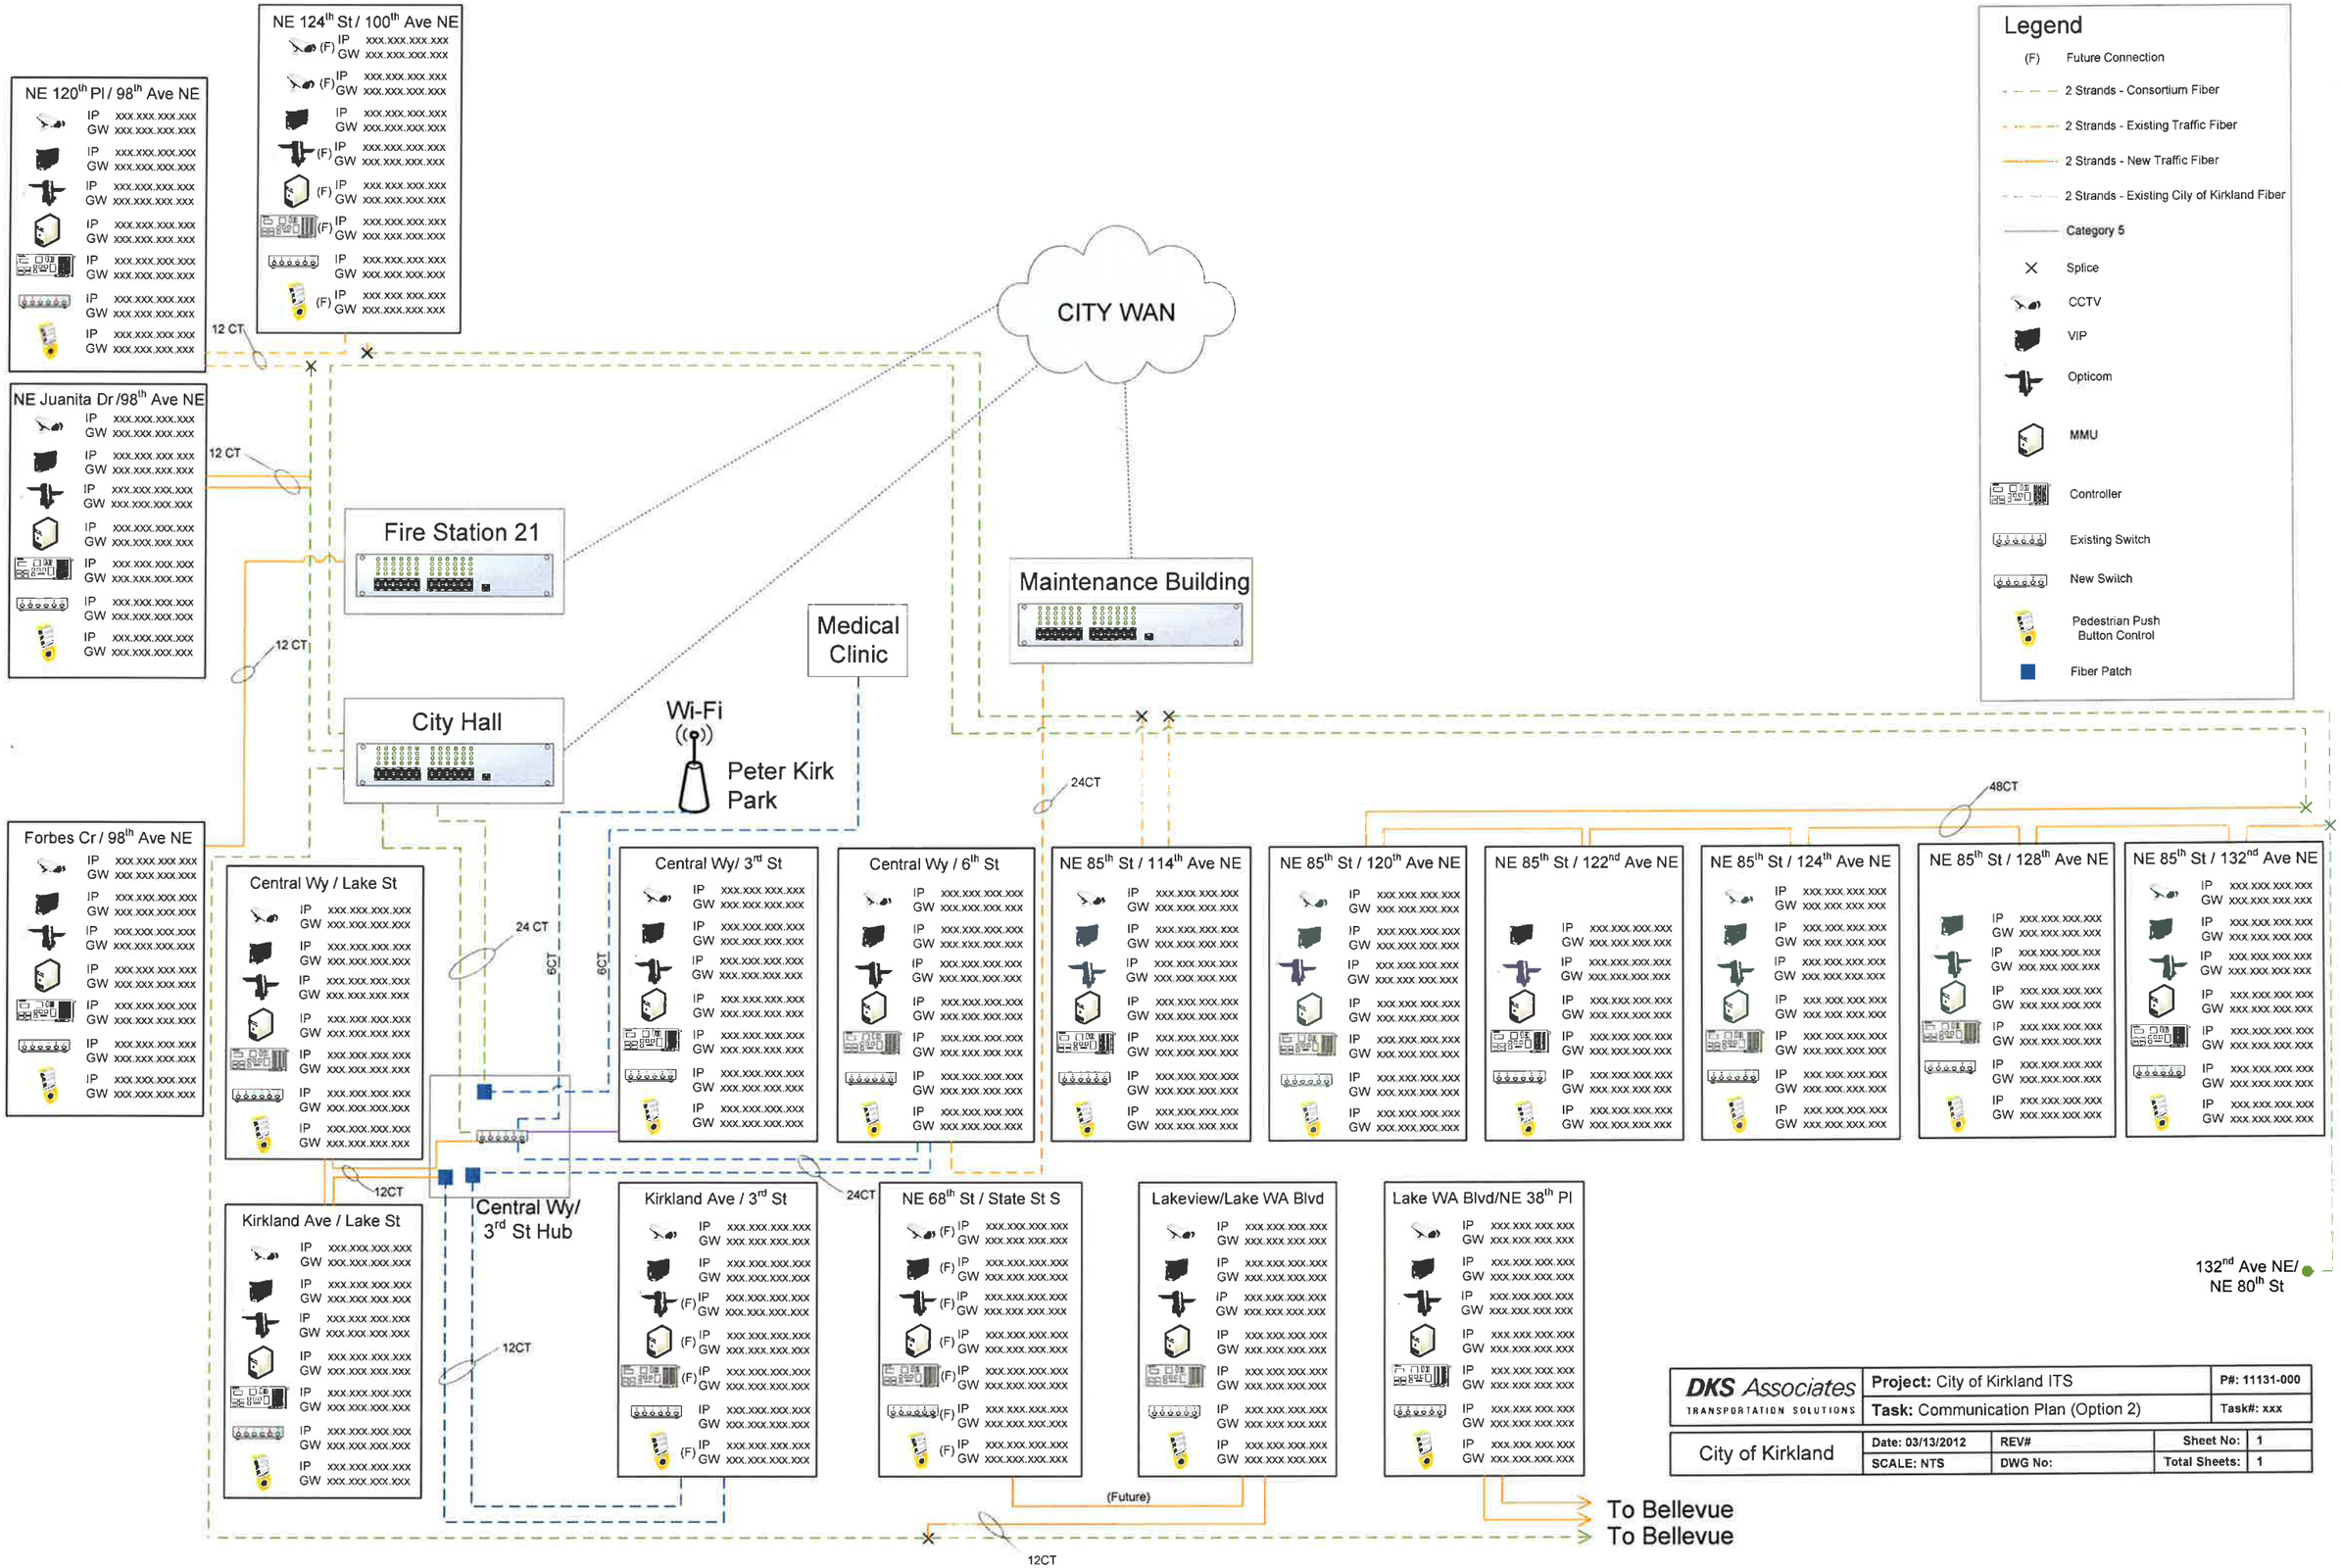
Legend
(F) Future Connection
2 Strands - Consortium Fiber
2 Strands - Existing Traffic Fiber
2 Strands - New Traffic Fiber
2 Strands - Existing City of Kirkland Fiber
Category 5
Splice
CCTV
VIP
Opticom
MMU
Controller
Existing Switch
New Switch
Pedestrian Push Button Control
Fiber Patch
CITY WAN
NE 124th St / 100th Ave NE
NE 120th Pl / 98th Ave NE
NE Juanita Dr / 98th Ave NE
Forbes Cr / 98th Ave NE
Fire Station 21
City Hall
Medical Clinic
Maintenance Building
Wi-Fi
Peter Kirk Park
Central Wy / Lake St
Central Wy / 3rd St
Central Wy / 6th St
Central Wy/ 3rd St Hub
Kirkland Ave / Lake St
Kirkland Ave / 3rd St
NE 68th St / State St S
Lakeview/Lake WA Blvd
Lake WA Blvd/NE 38th Pl
NE 85th St / 114th Ave NE
NE 85th St / 120th Ave NE
NE 85th St / 122nd Ave NE
NE 85th St / 124th Ave NE
NE 85th St / 128th Ave NE
NE 85th St / 132nd Ave NE
132nd Ave NE/ NE 80th St
12 CT
24 CT
6CT
12CT
24CT
48CT
(Future)
To Bellevue
To Bellevue
IP xxx.xxx.xxx.xxx
GW xxx.xxx.xxx.xxx
DKS Associates
TRANSPORTATION SOLUTIONS
Project: City of Kirkland ITS
P#: 11131-000
Task: Communication Plan (Option 2)
Task#: xxx
City of Kirkland
Date: 03/13/2012
REV#
Sheet No: 1
SCALE: NTS
DWG No:
Total Sheets: 1

TR0111 and TR0113

Traffic Signal Equipment Upgrade by Projects (see Legend below)

0 1,000 2,000 3,000 Feet

0 0.25 0.5 Miles

CITY OF KIRKLAND WASHINGTON

Produced by the City of Kirkland.
© 2011, the City of Kirkland, all rights reserved.
No warranties of any sort, including but not limited to accuracy, fitness or merchantability, accompany this product.

Author:
Name: GrantMaps_merge
Date Saved: 11/2/2012 3:40:03 PM

Path: H:\Pw\CIP group\Staff\FLee\GrantMaps_merge.mxd