Juanita Drive Cross Sections

Existing

Typical Section
2 Lanes
Total Width: 34-38′

3 Lanes with/without Sidewalks
Total Width: 45-47′

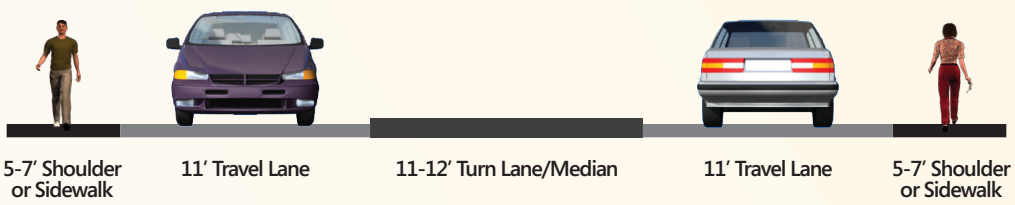

Juanita Village
3 Lanes with Sidewalks
Total Width: 54′

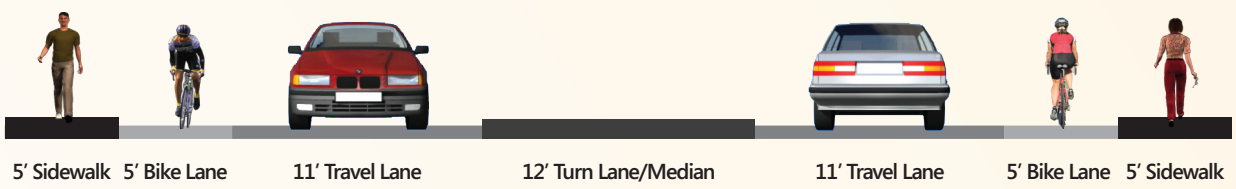

Concepts

2 Lanes with Walkway/ Buffered Bike Lanes
Total Width: 39-41′

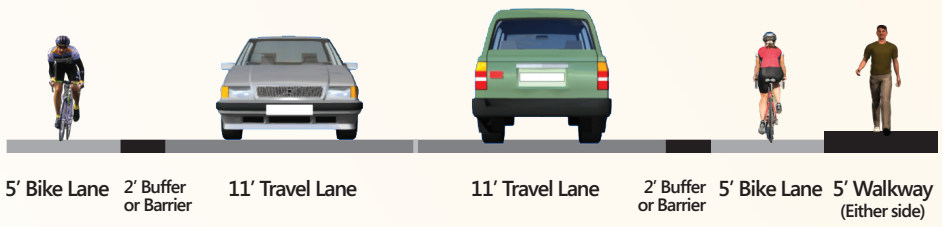

2 Lanes with Multipurpose Pathway
Total Width: 49-51′

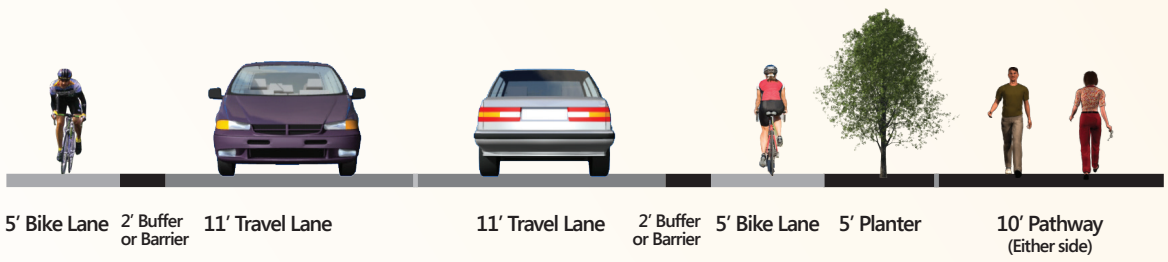

3 Lanes with Walkway (both sides)/ Bike Lanes
Total Width: 55-57′

3 Lanes with Walkway (one side)/ Bike Lanes
Total Width: 50-52′

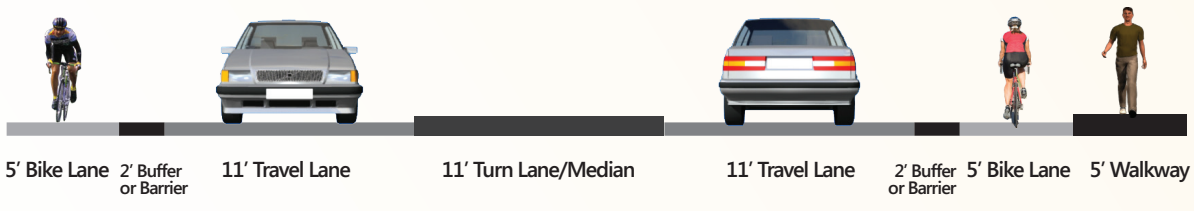

DRAFT CONCEPTS

Juanita Drive Corridor Study
100th Ave NE to NE 119th St

\\Fpse03\fpse2\Data2\2013Projects\SE13-0292_JuanitaDrive_MP_Corridor_Study\Graphics\Draft\GIS\MXD\Alternatives\South.mxd

FEHR PEERS

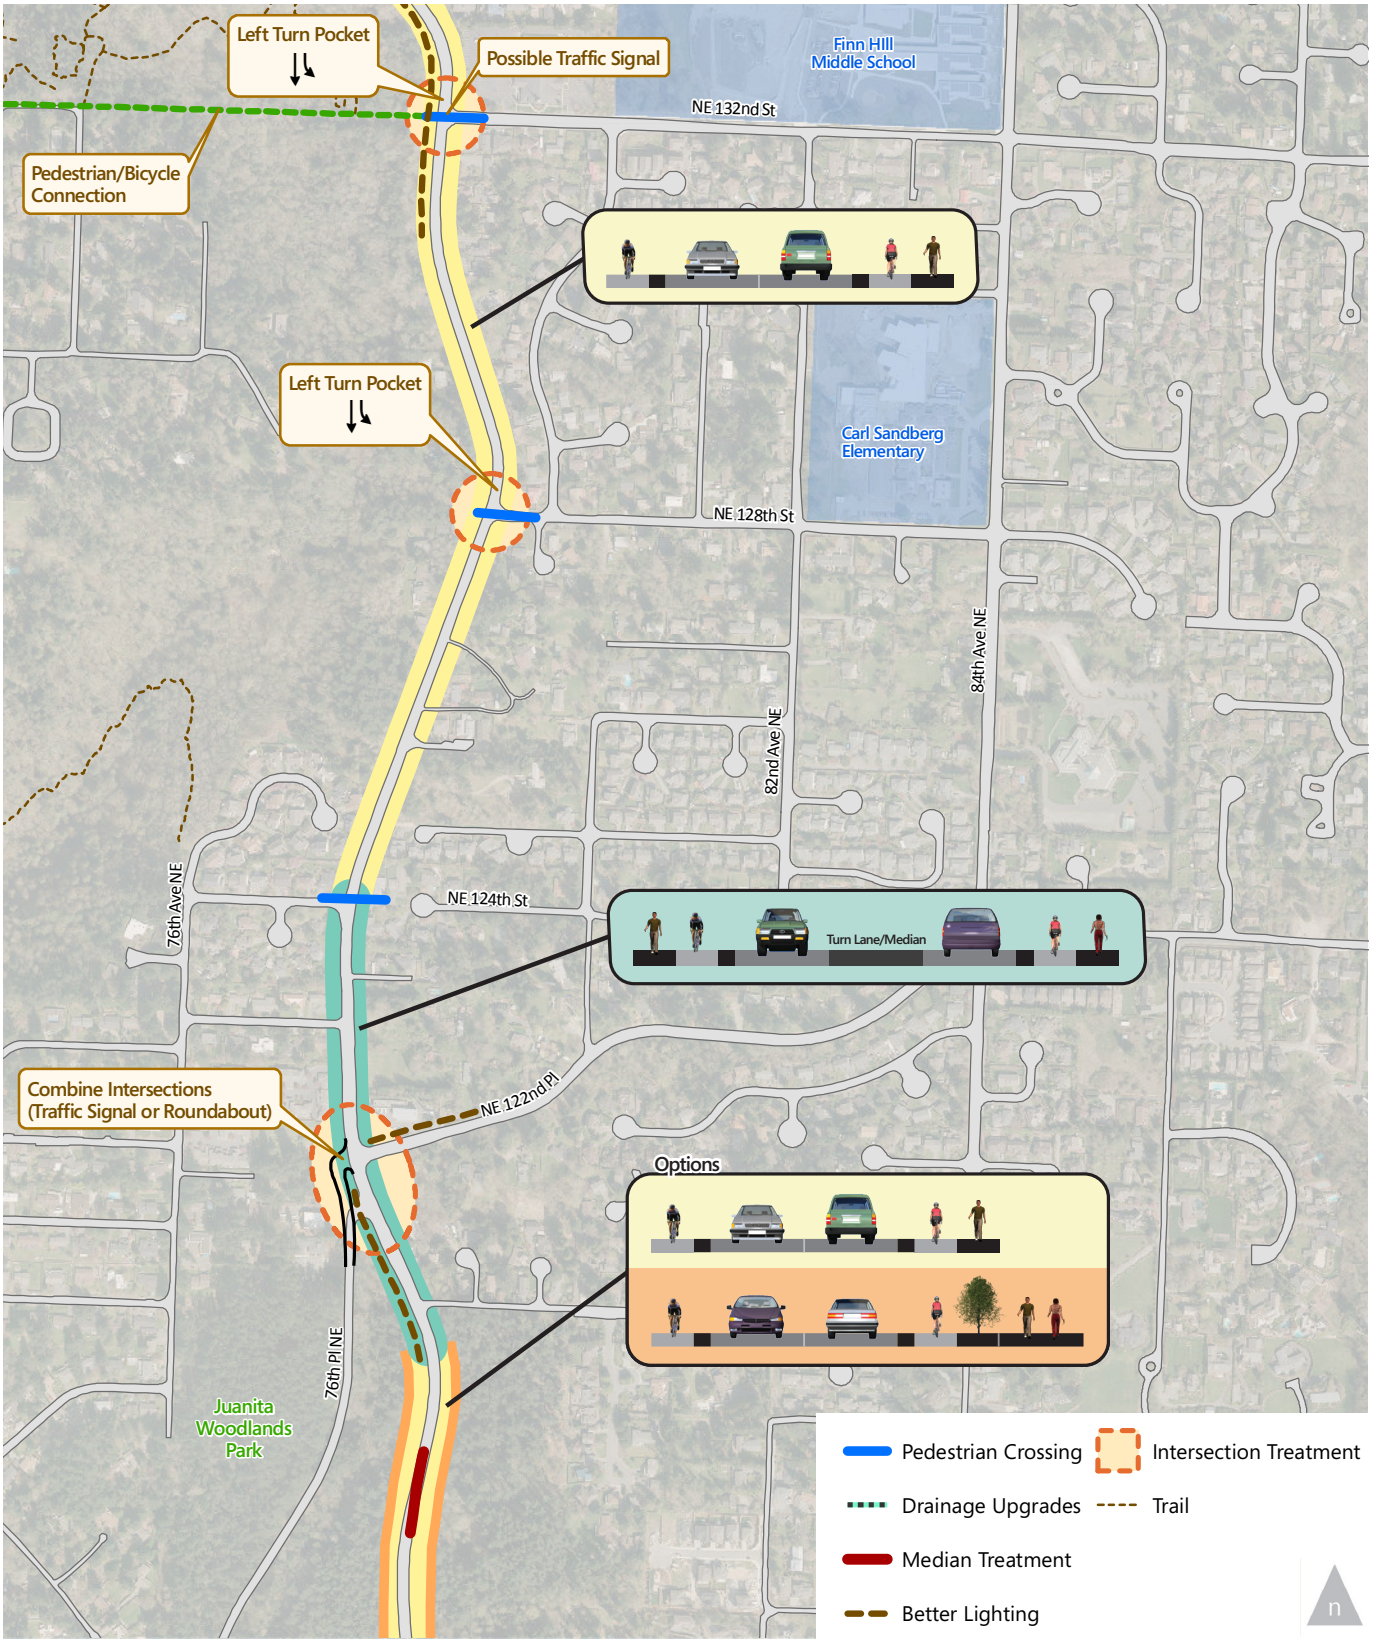

DRAFT CONCEPTS

Juanita Drive Corridor Study
NE 117th St to NE 132nd St

\\Fpse03\fpse2\Data2\2013Projects\SE13-0292_JuanitaDrive_MP_Corridor_Study\Graphics\Draft\GIS\MXD\Alternatives\Central.mxd

FEHR PEERS

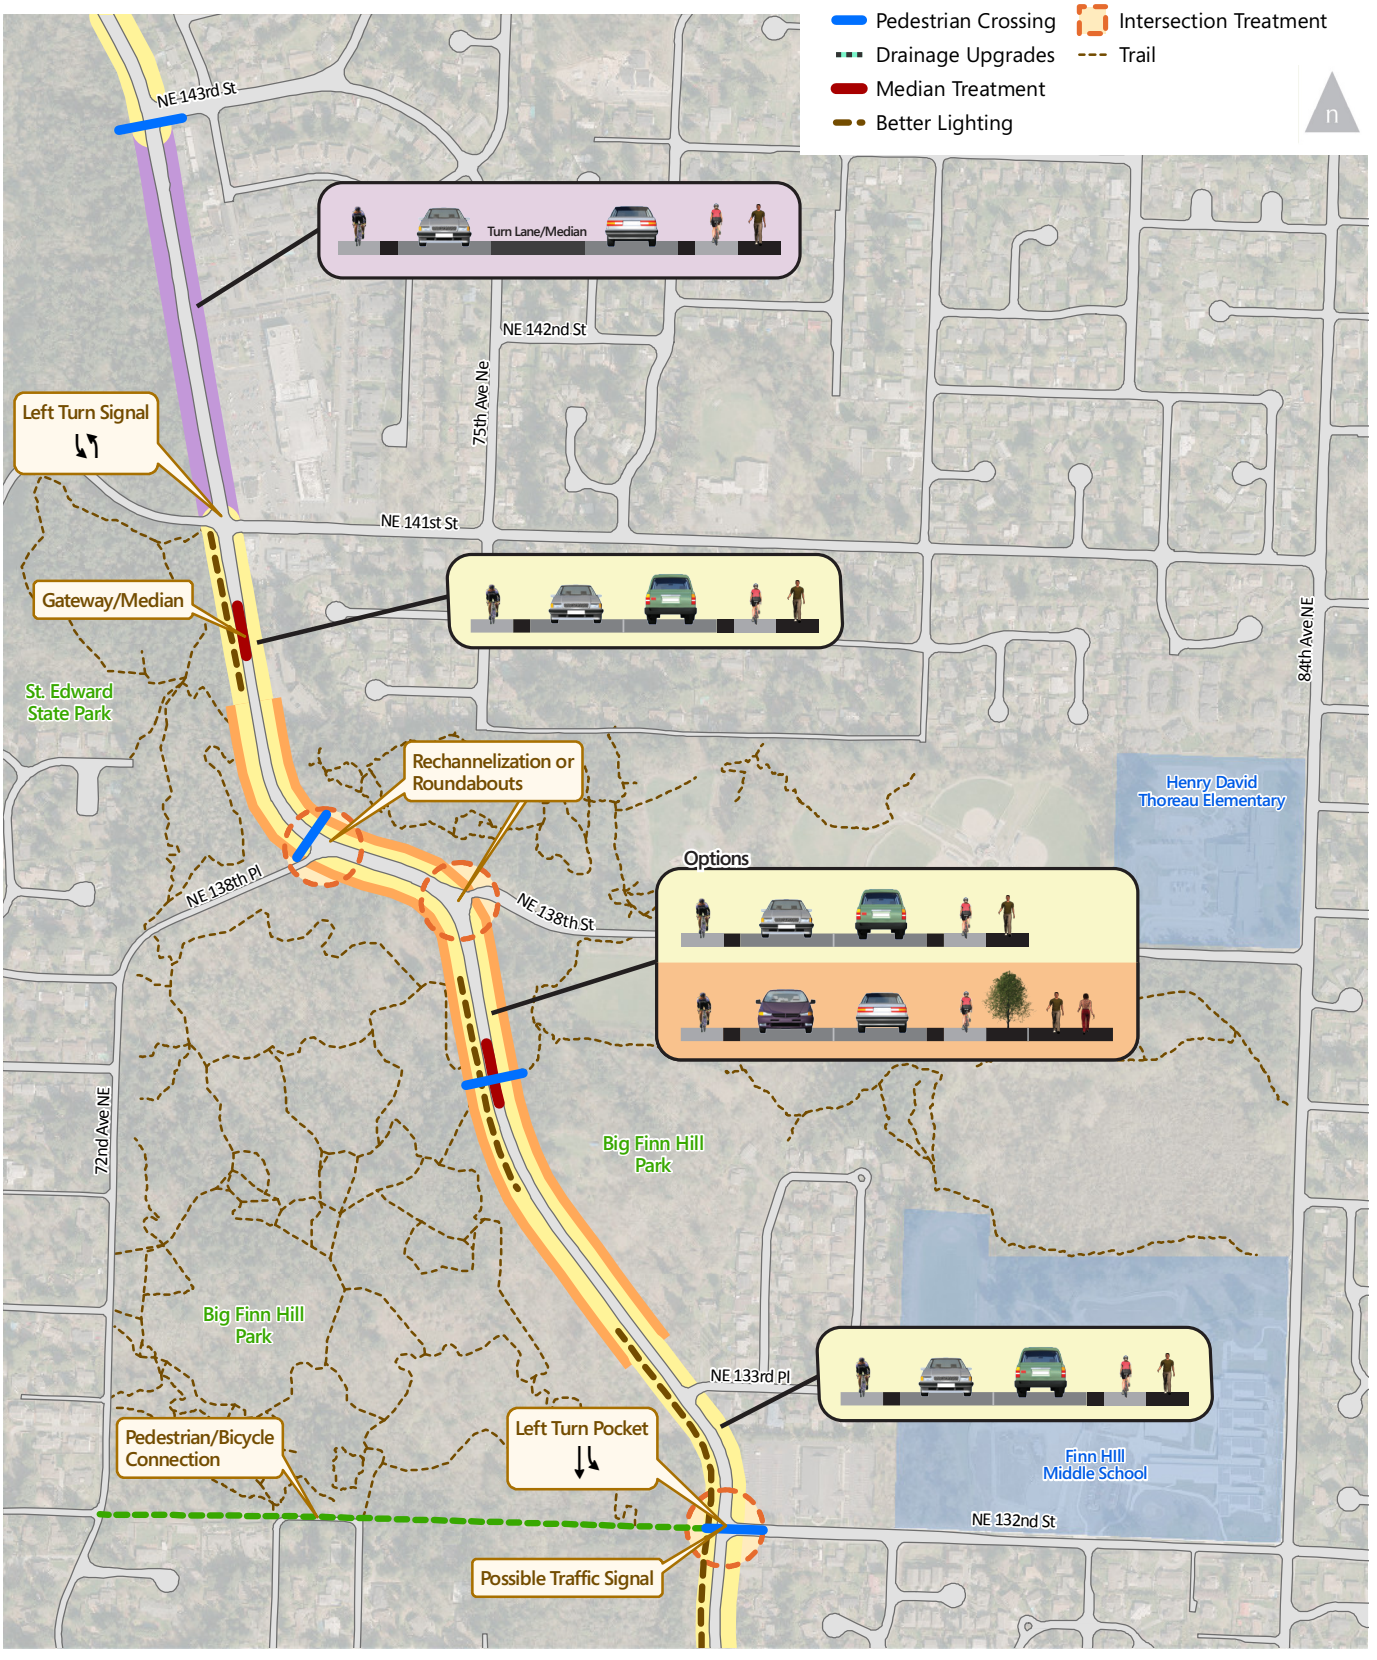

DRAFT CONCEPTS

Juanita Drive Corridor Study
NE 132nd St to NE 143rd St

\\Fpse03\fpse2\Data2\2013Projects\SE13-0292_JuanitaDrive_MP_Corridor_Study\Graphics\Draft\GIS\MXD\Alternatives\North.mxd

FEHR PEERS