BID DOCUMENT

CITY OF KIRKLAND

2013 CROSS-KIRKLAND CORRIDOR DITCH MAINTENANCE

JUNE, 2013

JOB NO. 33-13-PW

CITY OFFICIALS

JOAN McBRIDE	MAYOR
DOREEN MARCHIONE	DEPUTY MAYOR
SHELLEY KLOBA	COUNCIL MEMBER
PENNY SWEET	COUNCIL MEMBER
TOBY NIXON	COUNCIL MEMBER
AMY WALEN	COUNCIL MEMBER
DAVE ASHER	COUNCIL MEMBER
KURT TRIPLETT	CITY MANAGER
PAM BISSONNETTE	INTERIM PUBLIC WORKS DIRECTOR
DAVE SNIDER, P.E.	CAPITAL PROJECTS MANAGER

CONTACT PERSONNEL

NAME	AGENCY	PHONE
JASON OSBORN	C.O.K. SURFACE WATER LEAD	425-587-3901
AARON McDONALD, P.E.	C.O.K. PROJECT ENGINEER	425-587-3837
JOHN HOPFAUF	C.O.K. STREET DIVISION MANAGER	425-587-3911
BOBBI WALLACE	C.O.K. STORMWATER/SEWER DIVISION MANAGER	425-587-3909
GREG NEUMANN	C.O.K. WATER DIVISION MANAGER	425-587-3910
NORCOM DISPATCH	C.O.K. POLICE	425-577-5656
NORCOM DISPATCH	C.O.K. FIRE	425-577-5656
ANDY SWAYNE	PUGET SOUND ENERGY	425-462-3852
JAY SCHWAB	FRONTIER (FORMERLY VERIZON)	425-263-4019
GARY COOK	COMCAST CABLE	425-263-5363
FRED LUCO	TIME WARNER TELECOM	206-676-8066
N/A	EMERGENCY	911
N/A	ONE-CALL LOCATES	800-424-5555

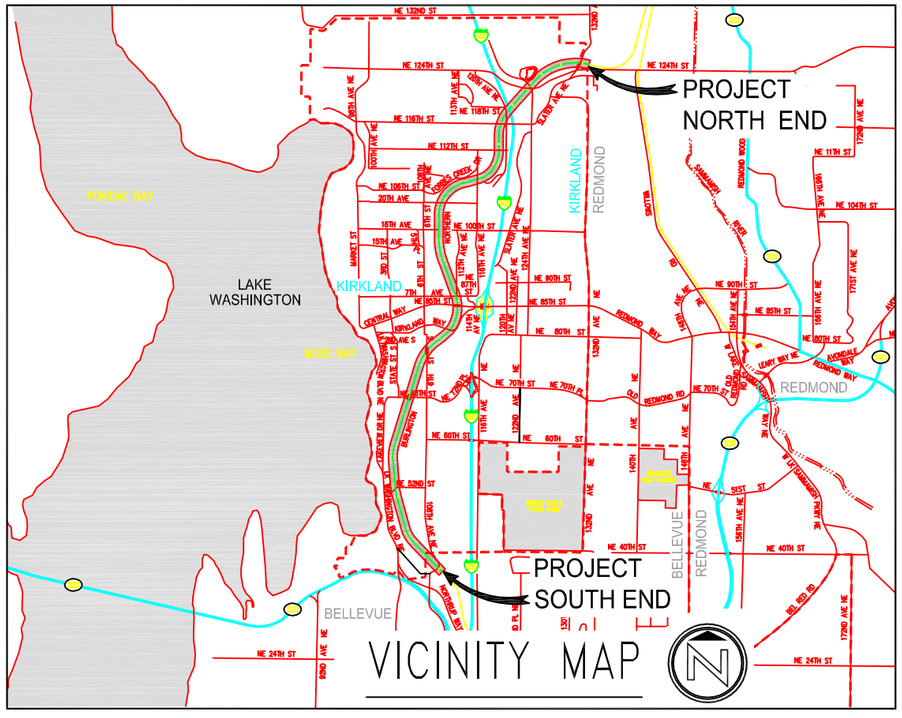

VICINITY MAP

INDEX OF DRAWINGS

SHEET NO.	DESCRIPTION
0	COVER SHEET
3 - 6	AREA A
7 - 8	AREA B
9 - 10	AREA C
13 - 14	ADEA D

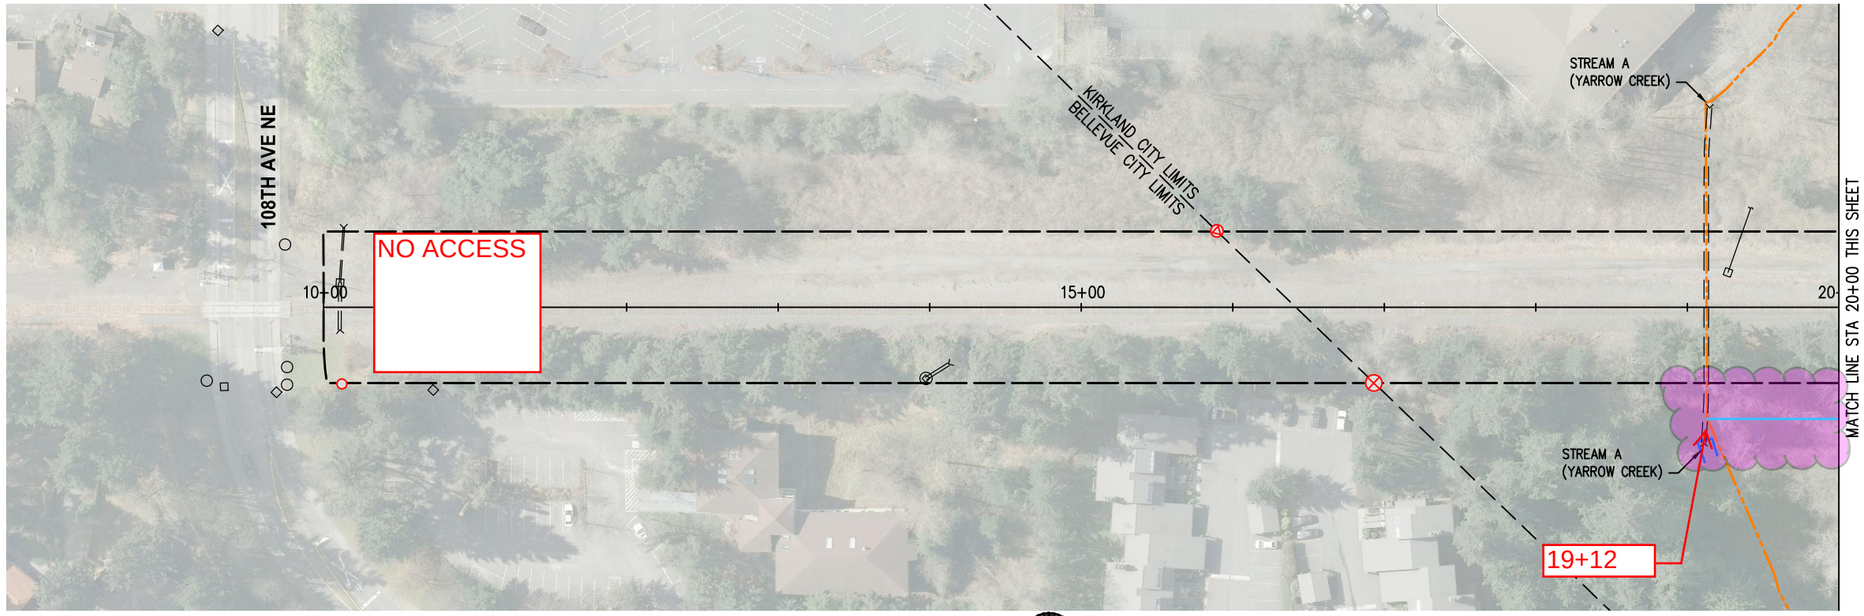

PLAN

0 25 50 100 150

SCALE IN FEET

LEGEND

EXISTING FEATURES

- STORM DRAIN MANHOLE
- CATCH BASIN
- SANITARY SEWER MANHOLE
- SS INDICATOR POST
- TEST PIT
- SURVEY MONUMENTS/MARKERS – PRESERVE & PROTECT
- RIGHT OF WAY
- PIPED STREAM/CULVERT/FLOW DIRECTION
- STREAM (FROM GIS)
- STREAM (SURVEYED)
- DITCHES TO BE CLEANED (FROM CITY)
- DITCH (SURVEYED)
- TRIBUTARY (SURVEYED)
- WETLAND (SURVEYED)
- WETLAND (FROM GIS)

PROPOSED FEATURES

- XX+XX — CONSTRUCTION CENTERLINE/APPROXIMATE CENTERLINE OF TRACKS

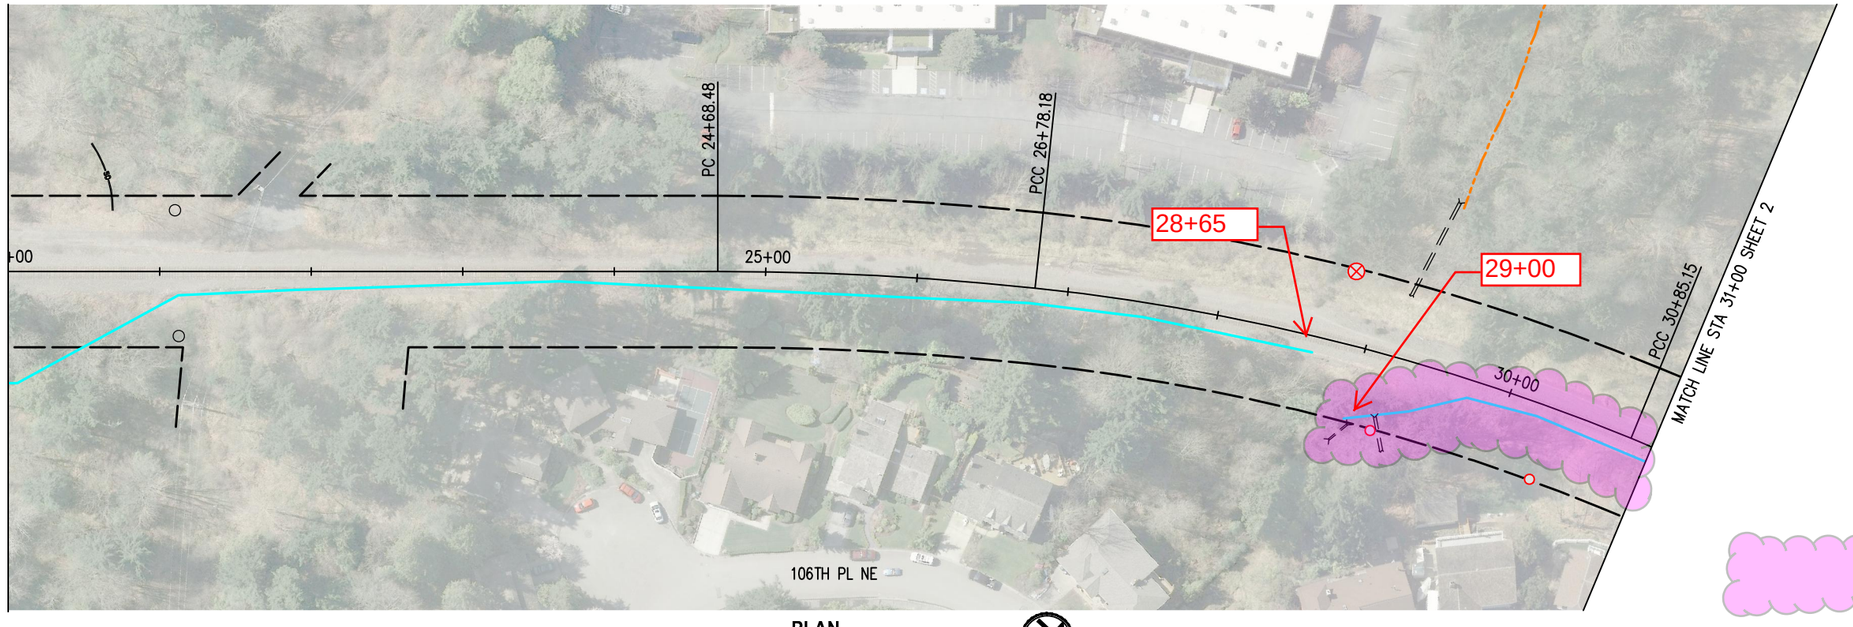

PLAN

0 25 50 100 150

SCALE IN FEET

Ok to Maintain - No Permits/Sepa Required

NO.	DATE	BY	APPR.	REVISIONS

Approved By	
TERRY WRIGHT	2/21/2013
ENGINEERING MANAGER	DATE
TERRY WRIGHT	2/21/2013
PROJECT MANAGER	DATE
ERICK OLSON	2/21/2013
PROJECT ENGINEER	DATE

13072DITCH MAINT.dwg	
FILENAME	
EEO	5/2013
DESIGNED BY	DATE
EEO	5/2013
DRAWN BY	DATE
TEW	5/2013
CHECKED BY	DATE

KPG
753 9th Ave N
Seattle, WA 98109
(206) 286-1640
www.kpg.com
2502 Jefferson Ave
Tacoma, WA 98402
(253) 627-0720

CITY OF KIRKLAND
PUBLIC WORKS DEPARTMENT
PUBLIC WORKS DEPARTMENT
123 FIFTH AVENUE
KIRKLAND, WA. 98033-6189
(425) 587-3800

CITY OF KIRKLAND
CROSS KIRKLAND CORRIDOR
DITCH MAINTENANCE

DITCH MAINTENANCE PLAN

STA 10+00 TO STA 31+00

KPG PROJECT No. 13072

SHT 3 of 16

K:\PROJECTS\KIRKLAND\13072 - CKC Interim Trail\DESIGN\Drawings\Contract\13072DITCH MAINT.dwg 5/21/2013 12:06 PM

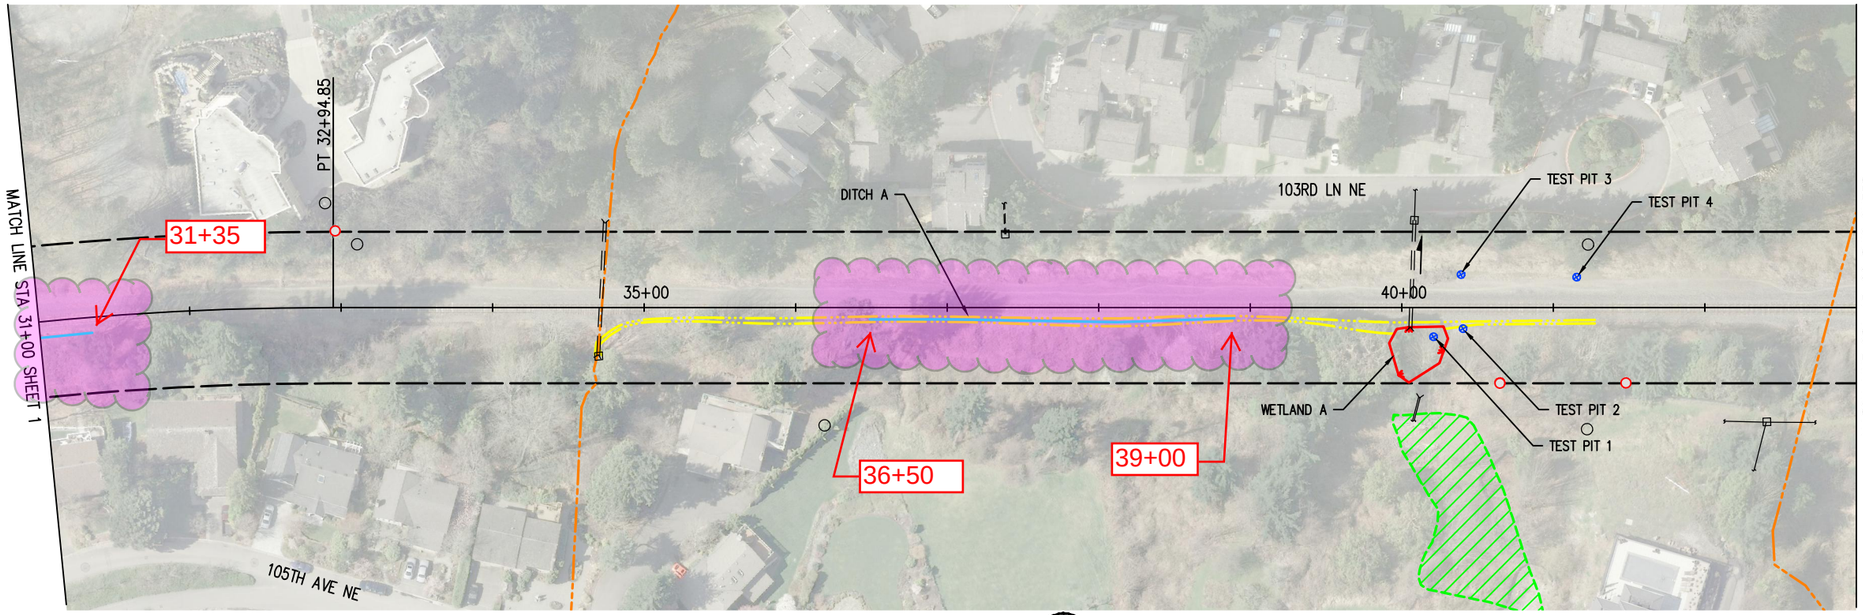

PLAN

0 25 50 100 150

SCALE IN FEET

LEGEND

EXISTING FEATURES

- STORM DRAIN MANHOLE
- CATCH BASIN
- SANITARY SEWER MANHOLE
- SS INDICATOR POST
- TEST PIT
- SURVEY MONUMENTS/MARKERS – PRESERVE & PROTECT
- RIGHT OF WAY
- PIPED STREAM/CULVERT/FLOW DIRECTION
- STREAM (FROM GIS)
- STREAM (SURVEYED)
- DITCHES TO BE CLEANED (FROM CITY)
- DITCH (SURVEYED)
- TRIBUTARY (SURVEYED)
- WETLAND (SURVEYED)
- WETLAND (FROM GIS)

PROPOSED FEATURES

- XX+XX — CONSTRUCTION CENTERLINE/APPROXIMATE CENTERLINE OF TRACKS

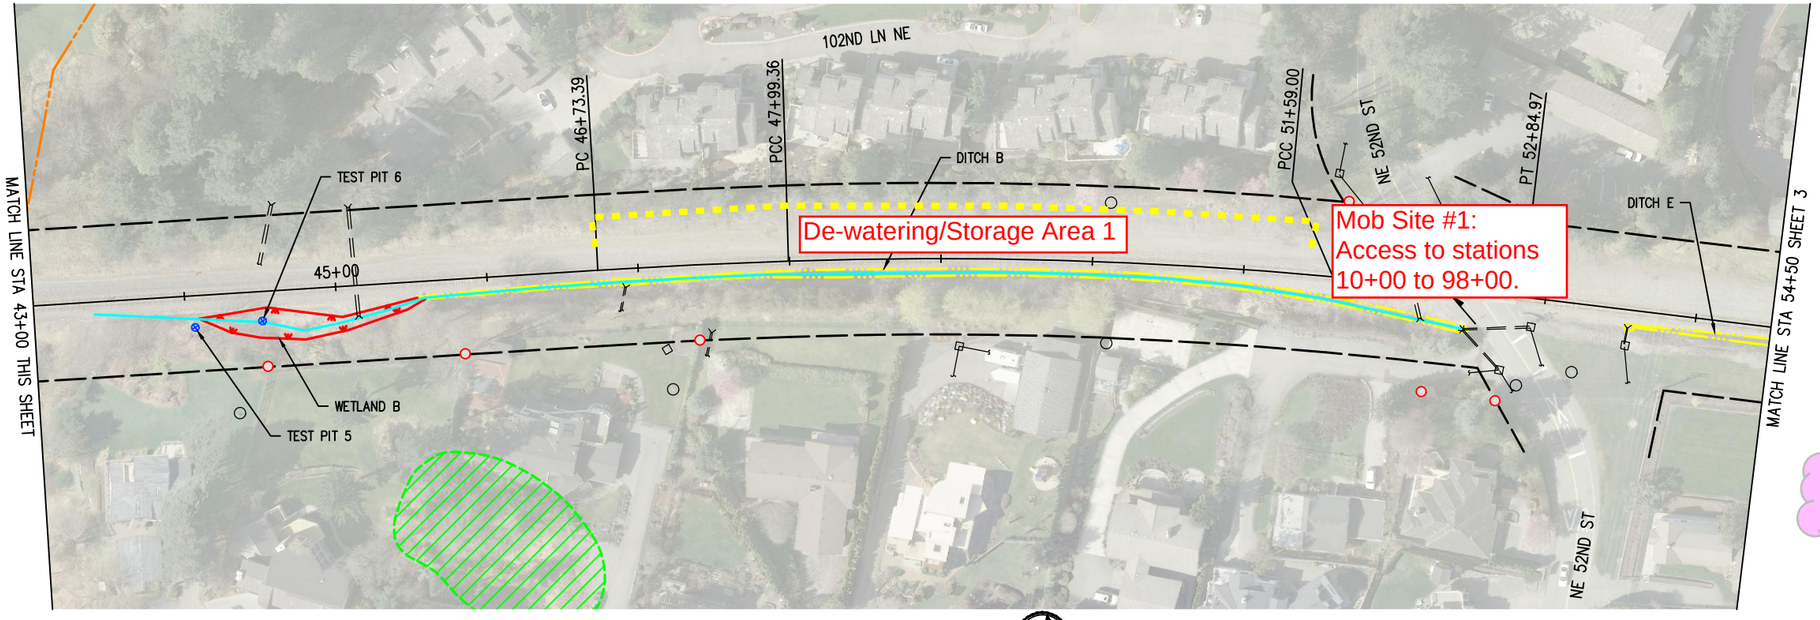

PLAN

0 25 50 100 150

SCALE IN FEET

Ok to Maintain - No Permits/Sepa Required

NO.	DATE	BY	APPR.	REVISIONS

Approved By

TERRY WRIGHT	2/21/2013
ENGINEERING MANAGER	DATE
TERRY WRIGHT	2/21/2013
PROJECT MANAGER	DATE
ERICK OLSON	2/21/2013
PROJECT ENGINEER	DATE

13072DITCH MAINT.dwg	
FILENAME	
EEO	5/2013
DESIGNED BY	DATE
EEO	5/2013
DRAWN BY	DATE
TEW	5/2013
CHECKED BY	DATE

KPG
753 9th Ave N
Seattle, WA 98109
(206) 286-1640
www.kpg.com
2502 Jefferson Ave
Tacoma, WA 98402
(253) 627-0720

CITY OF KIRKLAND
PUBLIC WORKS DEPARTMENT
PUBLIC WORKS DEPARTMENT
123 FIFTH AVENUE
KIRKLAND, WA. 98033-6189
(425) 587-3800

CITY OF KIRKLAND
CROSS KIRKLAND CORRIDOR
DITCH MAINTENANCE

DITCH MAINTENANCE PLAN

STA 31+00 TO STA 54+50

KPG PROJECT No. 13072

SHT 4 of 16

K:\PROJECTS\KIRKLAND\13072 - CKC Interim Trail\DESIGN\Drawings\Contract\13072DITCH MAINT.dwg 5/21/2013 12:04 PM

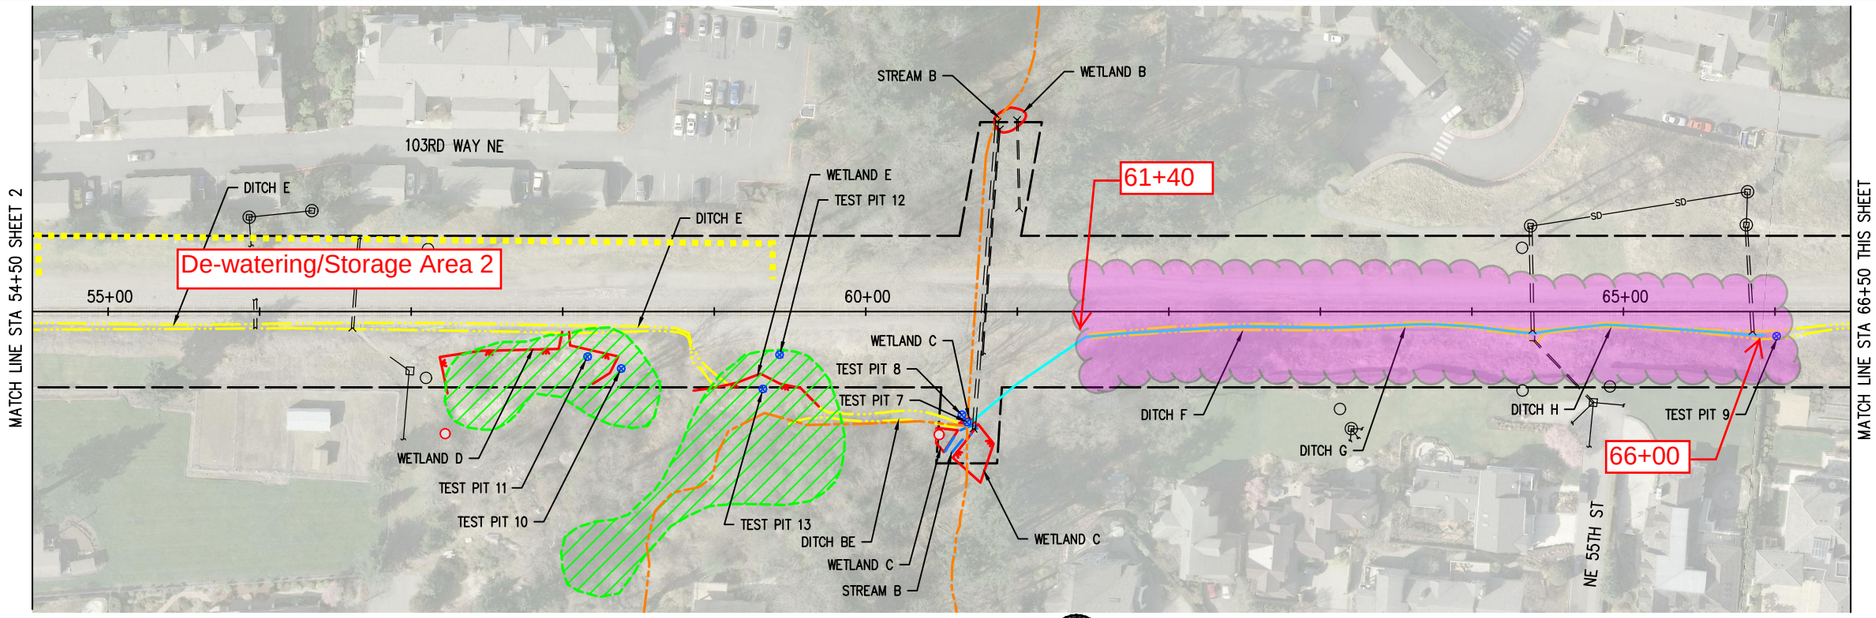

PLAN

0 25 50 100 150

SCALE IN FEET

LEGEND

EXISTING FEATURES

- STORM DRAIN MANHOLE
- CATCH BASIN
- SANITARY SEWER MANHOLE
- SS INDICATOR POST
- TEST PIT
- SURVEY MONUMENTS/MARKERS – PRESERVE & PROTECT
- RIGHT OF WAY
- PIPED STREAM/CULVERT/FLOW DIRECTION
- STREAM (FROM GIS)
- STREAM (SURVEYED)
- DITCHES TO BE CLEANED (FROM CITY)
- DITCH (SURVEYED)
- TRIBUTARY (SURVEYED)
- WETLAND (SURVEYED)
- WETLAND (FROM GIS)

PROPOSED FEATURES

- XX+XX — CONSTRUCTION CENTERLINE/APPROXIMATE CENTERLINE OF TRACKS

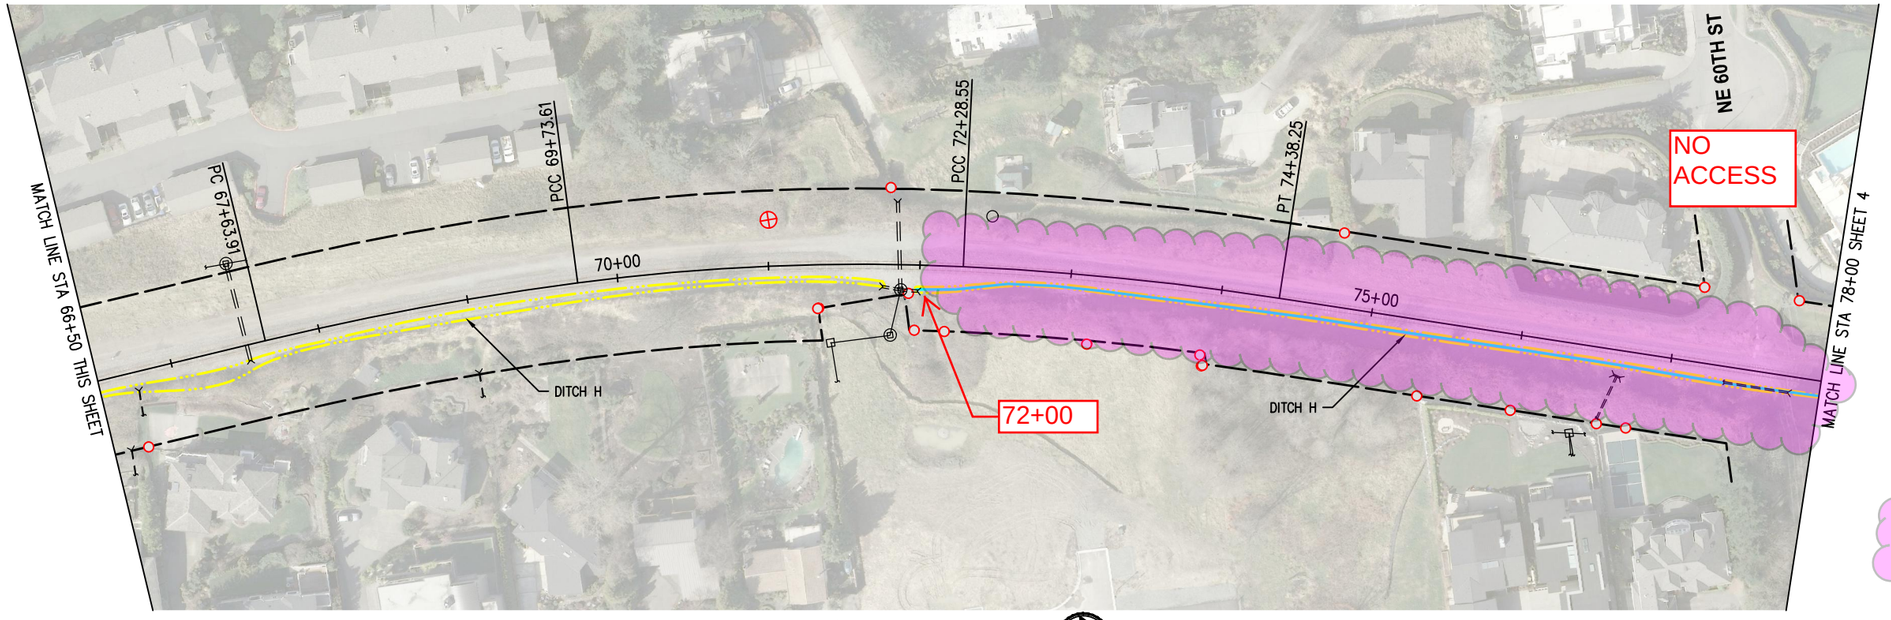

PLAN

0 25 50 100 150

SCALE IN FEET

Ok to Maintain - No Permits/Sepa Required

NO.	DATE	BY	APPR.	REVISIONS

Approved By	
TERRY WRIGHT	2/21/2013
ENGINEERING MANAGER	DATE
TERRY WRIGHT	2/21/2013
PROJECT MANAGER	DATE
ERICK OLSON	2/21/2013
PROJECT ENGINEER	DATE

13072DITCH MAINT.dwg	
FILENAME	
EEO	5/2013
DESIGNED BY	DATE
EEO	5/2013
DRAWN BY	DATE
TEW	5/2013
CHECKED BY	DATE

KPG
753 9th Ave N
Seattle, WA 98109
(206) 286-1640
www.kpg.com
2502 Jefferson Ave
Tacoma, WA 98402
(253) 627-0720

CITY OF KIRKLAND
PUBLIC WORKS DEPARTMENT
PUBLIC WORKS DEPARTMENT
123 FIFTH AVENUE
KIRKLAND, WA. 98033-6189
(425) 587-3800

CITY OF KIRKLAND
CROSS KIRKLAND CORRIDOR
DITCH MAINTENANCE

DITCH MAINTENANCE PLAN

STA 54+50 TO STA 78+00

KPG PROJECT No. 13072

SHT 5 of 16

K:\PROJECTS\KIRKLAND\13072 - CKC Interim Trail\DESIGN\Drawings\Contract\13072DITCH MAINT.dwg 5/21/2013 12:03 PM

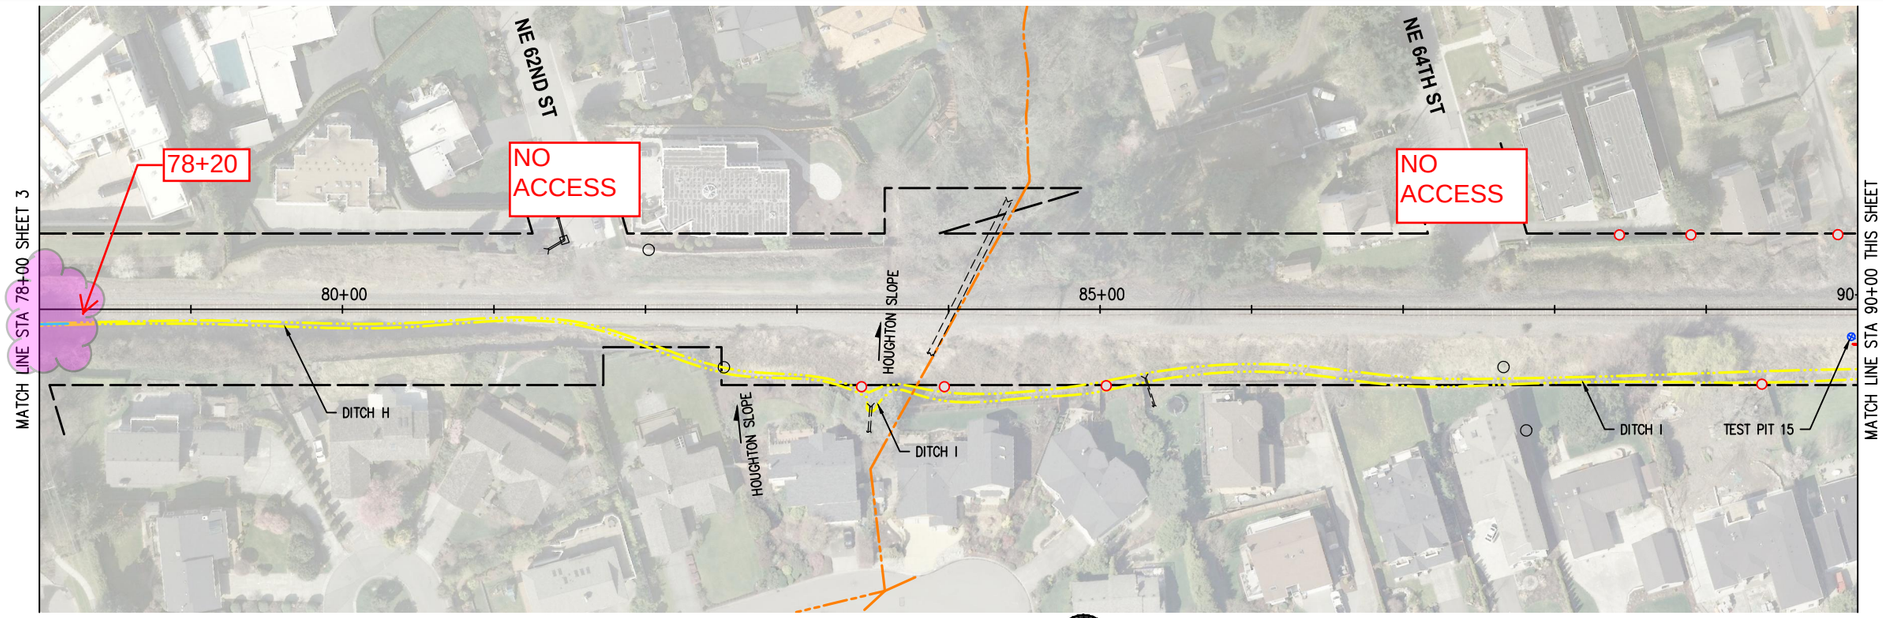

PLAN

0 25 50 100 150

SCALE IN FEET

PLAN

0 25 50 100 150

SCALE IN FEET

LEGEND

EXISTING FEATURES

- STORM DRAIN MANHOLE
- CATCH BASIN
- SANITARY SEWER MANHOLE
- SS INDICATOR POST
- TEST PIT
- SURVEY MONUMENTS/MARKERS – PRESERVE & PROTECT
- RIGHT OF WAY
- PIPED STREAM/CULVERT/FLOW DIRECTION
- STREAM (FROM GIS)
- STREAM (SURVEYED)
- DITCHES TO BE CLEANED (FROM CITY)
- DITCH (SURVEYED)
- TRIBUTARY (SURVEYED)
- WETLAND (SURVEYED)
- WETLAND (FROM GIS)

PROPOSED FEATURES

- XX+XX — CONSTRUCTION CENTERLINE/APPROXIMATE CENTERLINE OF TRACKS

Ok to Maintain - No Permits/Sepa Required

NO.	DATE	BY	APPR.	REVISIONS

Approved By	
TERRY WRIGHT	2/21/2013
ENGINEERING MANAGER	DATE
TERRY WRIGHT	2/21/2013
PROJECT MANAGER	DATE
ERICK OLSON	2/21/2013
PROJECT ENGINEER	DATE

13072DITCH MAINT.dwg	
FILENAME	
EEO	5/2013
DESIGNED BY	DATE
EEO	5/2013
DRAWN BY	DATE
TEW	5/2013
CHECKED BY	DATE

KPG
753 9th Ave N
Seattle, WA 98109
(206) 286-1640
www.kpg.com
2502 Jefferson Ave
Tacoma, WA 98402
(253) 627-0720

CITY OF KIRKLAND
PUBLIC WORKS DEPARTMENT
PUBLIC WORKS DEPARTMENT
123 FIFTH AVENUE
KIRKLAND, WA. 98033-6189
(425) 587-3800

CITY OF KIRKLAND
CROSS KIRKLAND CORRIDOR
DITCH MAINTENANCE

DITCH MAINTENANCE PLAN

STA 78+00 TO STA 102+00

KPG PROJECT No. 13072

SHT 6 of 16

K:\PROJECTS\KIRKLAND\13072 - CKC Interim Trail\DESIGN\Drawings\Contract\13072DITCH MAINT.dwg 5/21/2013 12:01 PM

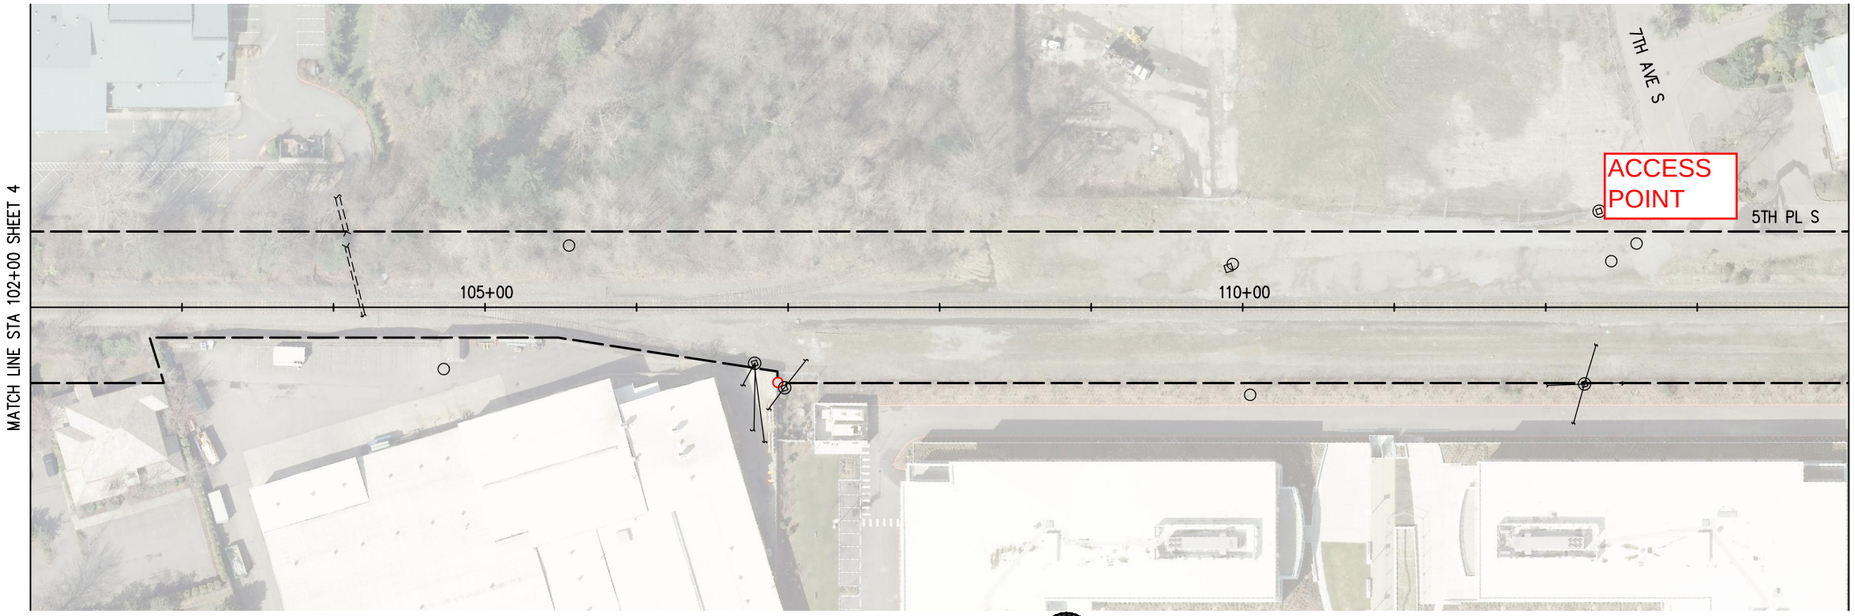

PLAN

0 25 50 100 150

SCALE IN FEET

LEGEND

EXISTING FEATURES

- STORM DRAIN MANHOLE
- CATCH BASIN
- SANITARY SEWER MANHOLE
- SS INDICATOR POST
- TEST PIT
- SURVEY MONUMENTS/MARKERS – PRESERVE & PROTECT
- RIGHT OF WAY
- PIPED STREAM/CULVERT/FLOW DIRECTION
- STREAM (FROM GIS)
- STREAM (SURVEYED)
- DITCHES TO BE CLEANED (FROM CITY)
- DITCH (SURVEYED)
- TRIBUTARY (SURVEYED)
- WETLAND (SURVEYED)
- WETLAND (FROM GIS)

PROPOSED FEATURES

- XX+XX — CONSTRUCTION CENTERLINE/APPROXIMATE CENTERLINE OF TRACKS

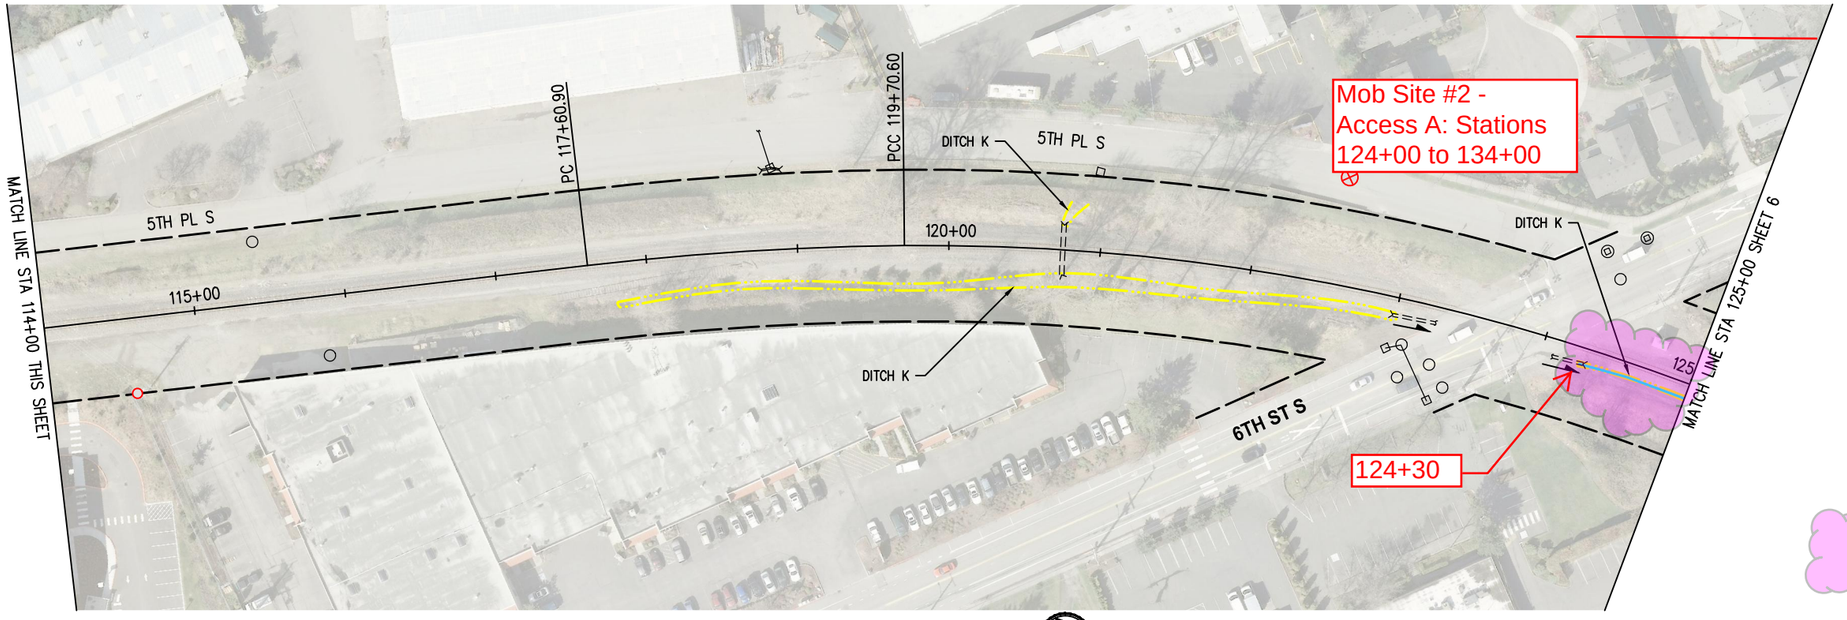

PLAN

0 25 50 100 150

SCALE IN FEET

Ok to Maintain - No Permits/Sepa Required

NO.	DATE	BY	APPR.	REVISIONS

Approved By	
TERRY WRIGHT	2/21/2013
ENGINEERING MANAGER	DATE
TERRY WRIGHT	2/21/2013
PROJECT MANAGER	DATE
ERICK OLSON	2/21/2013
PROJECT ENGINEER	DATE

13072DITCH MAINT.dwg	
FILENAME	
EEO	5/2013
DESIGNED BY	DATE
EEO	5/2013
DRAWN BY	DATE
TEW	5/2013
CHECKED BY	DATE

KPG
753 9th Ave N
Seattle, WA 98109
(206) 286-1640
www.kpg.com
2502 Jefferson Ave
Tacoma, WA 98402
(253) 627-0720

CITY OF KIRKLAND
PUBLIC WORKS DEPARTMENT
PUBLIC WORKS DEPARTMENT
123 FIFTH AVENUE
KIRKLAND, WA. 98033-6189
(425) 587-3800

CITY OF KIRKLAND
CROSS KIRKLAND CORRIDOR
DITCH MAINTENANCE

DITCH MAINTENANCE PLAN

STA 102+00 TO STA 125+00

KPG PROJECT No. 13072

SHT 7 of 16

K:\PROJECTS\KIRKLAND\13072 – CKC Interim Trail\DESIGN\Drawings\Contract\13072DITCH MAINT.dwg 5/21/2013 11:59 AM

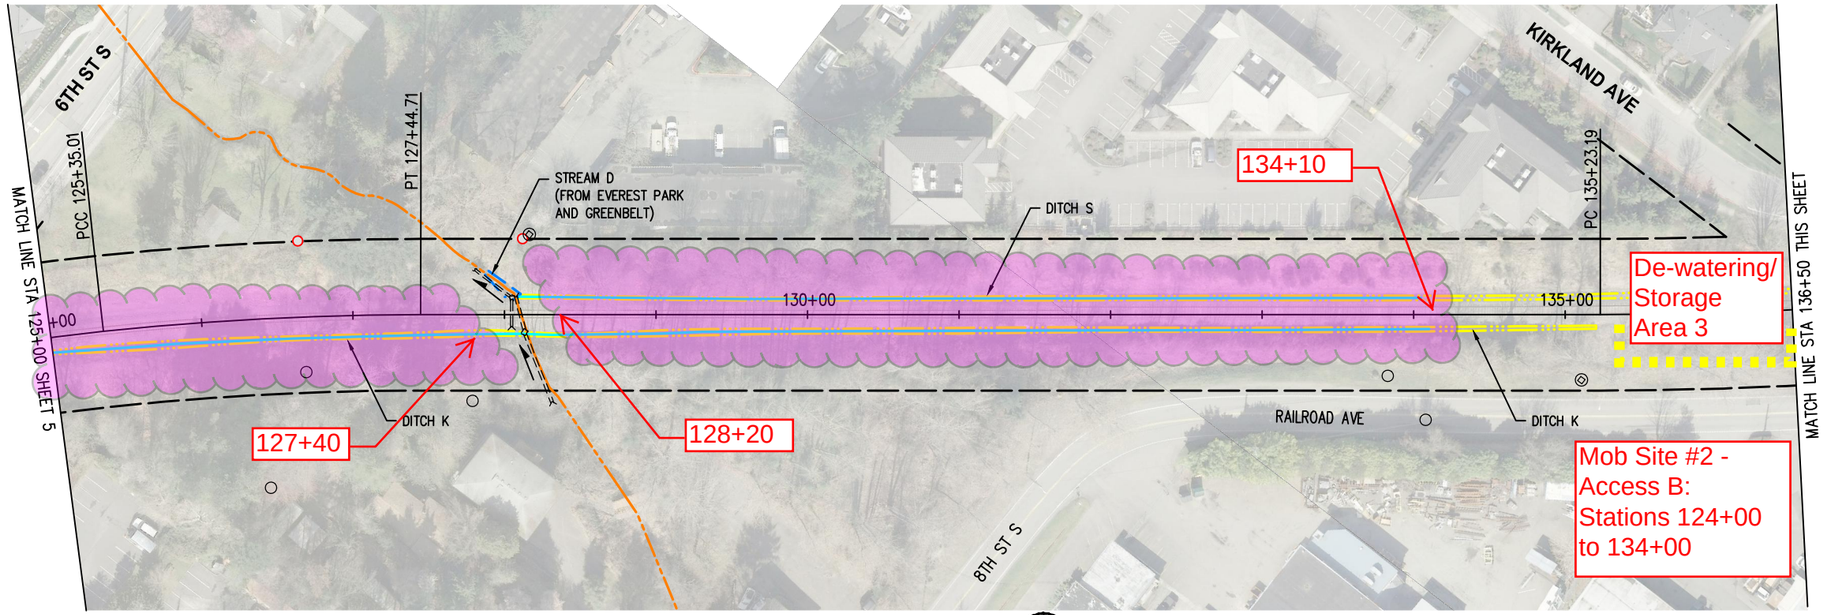

PLAN

0 25 50 100 150

SCALE IN FEET

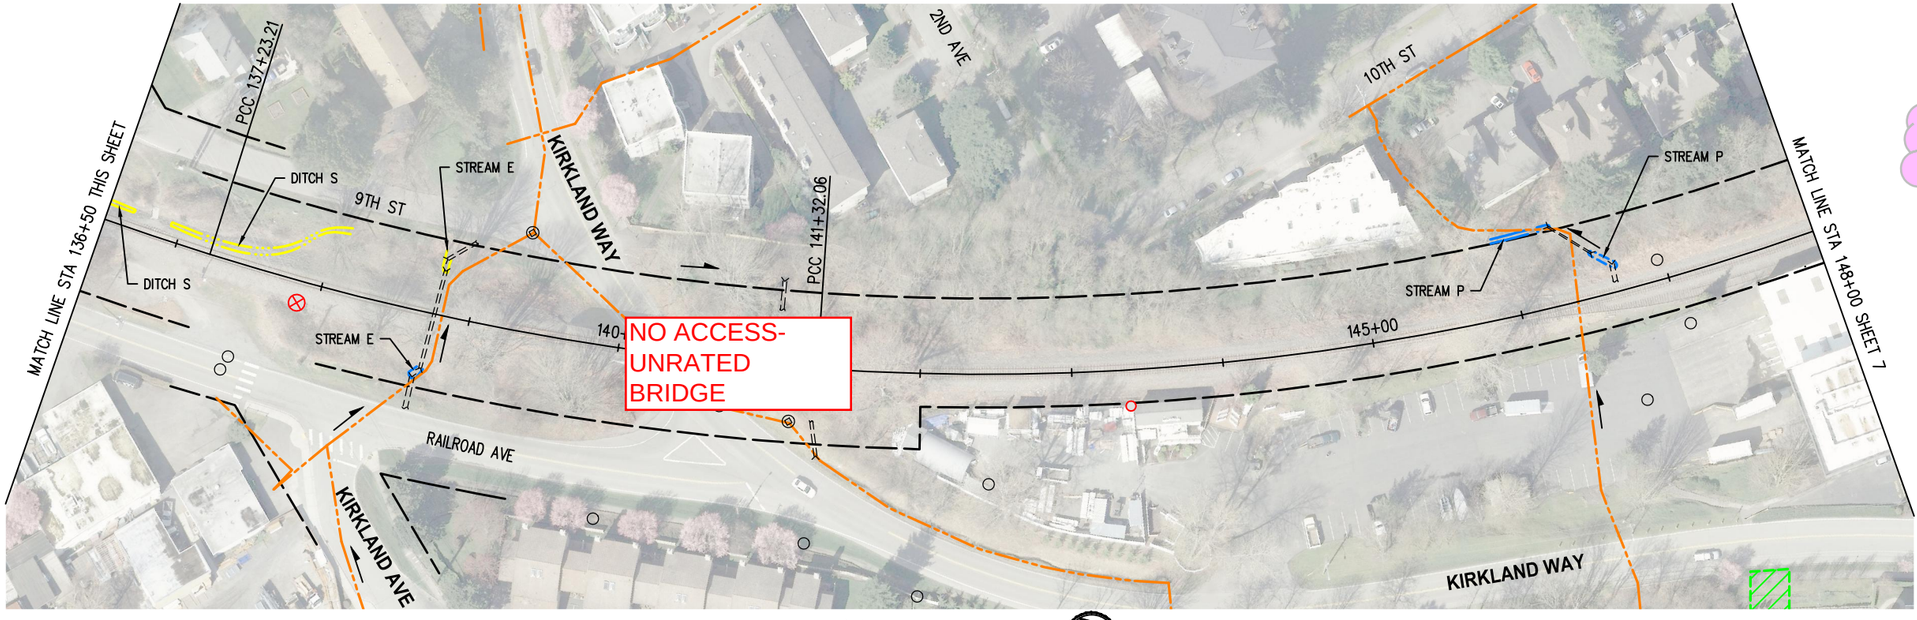

PLAN

0 25 50 100 150

SCALE IN FEET

LEGEND

EXISTING FEATURES

- STORM DRAIN MANHOLE
- CATCH BASIN
- SANITARY SEWER MANHOLE
- SS INDICATOR POST
- TEST PIT
- SURVEY MONUMENTS/MARKERS – PRESERVE & PROTECT
- RIGHT OF WAY
- PIPED STREAM/CULVERT/FLOW DIRECTION
- STREAM (FROM GIS)
- STREAM (SURVEYED)
- DITCHES TO BE CLEANED (FROM CITY)
- DITCH (SURVEYED)
- TRIBUTARY (SURVEYED)
- WETLAND (SURVEYED)
- WETLAND (FROM GIS)

PROPOSED FEATURES

- XX+XX — CONSTRUCTION CENTERLINE/APPROXIMATE CENTERLINE OF TRACKS

Ok to Maintain - No Permits/Sepa Required

NO.	DATE	BY	APPR.	REVISIONS

Approved By	
TERRY WRIGHT	2/21/2013
ENGINEERING MANAGER	DATE
TERRY WRIGHT	2/21/2013
PROJECT MANAGER	DATE
ERICK OLSON	2/21/2013
PROJECT ENGINEER	DATE

13072DITCH MAINT.dwg	
FILENAME	
EEO	5/2013
DESIGNED BY	DATE
EEO	5/2013
DRAWN BY	DATE
TEW	5/2013
CHECKED BY	DATE

KPG
753 9th Ave N
Seattle, WA 98109
(206) 286-1640
www.kpg.com
2502 Jefferson Ave
Tacoma, WA 98402
(253) 627-0720

CITY OF KIRKLAND
PUBLIC WORKS DEPARTMENT
PUBLIC WORKS DEPARTMENT
123 FIFTH AVENUE
KIRKLAND, WA. 98033-6189
(425) 587-3800

CITY OF KIRKLAND
CROSS KIRKLAND CORRIDOR
DITCH MAINTENANCE

DITCH MAINTENANCE PLAN

STA 125+00 TO STA 148+00

KPG PROJECT No. 13072

SHT 8 of 16

K:\PROJECTS\KIRKLAND\13072 - CKC Interim Trail\DESIGN\Drawings\Contract\13072DITCH MAINT.dwg 5/21/2013 11:57 AM

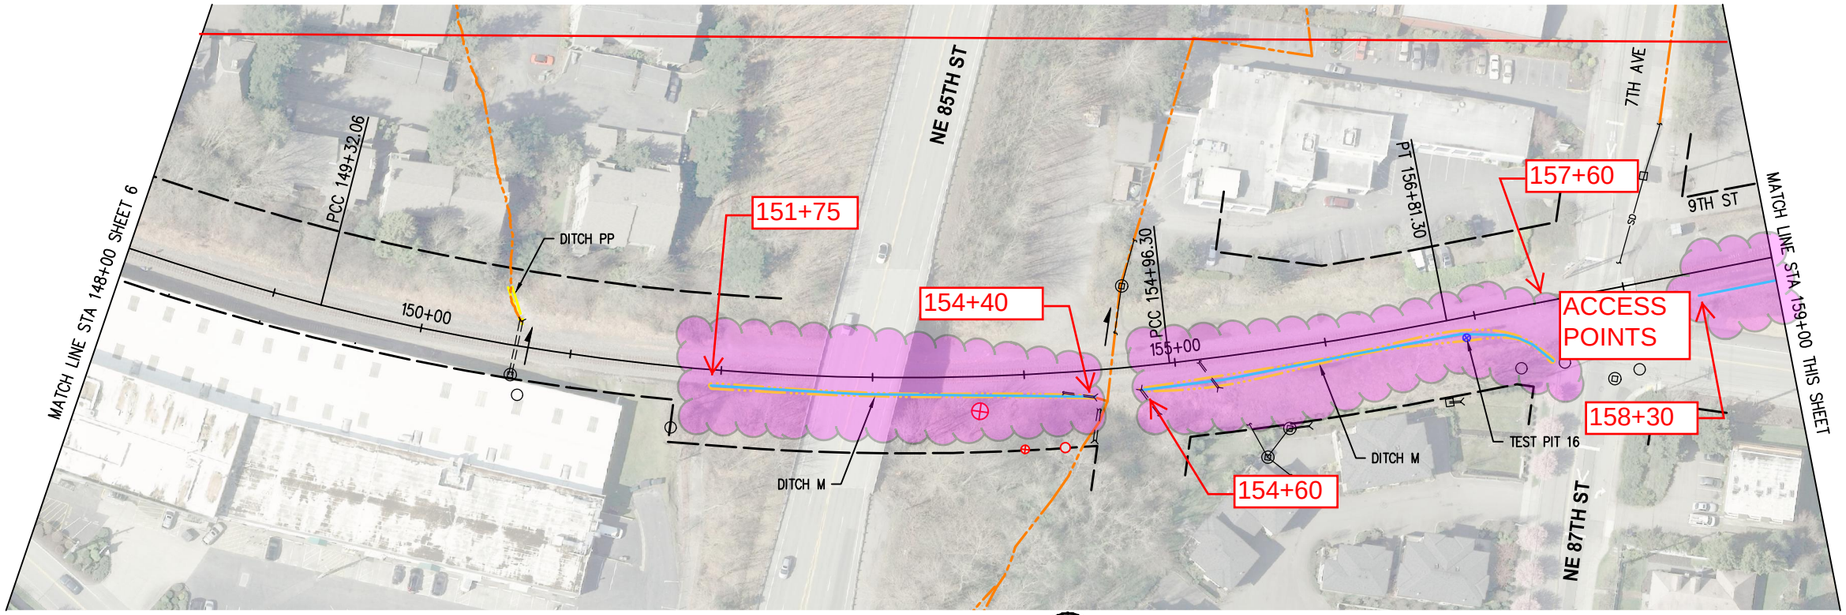

PLAN

0 25 50 100 150

SCALE IN FEET

LEGEND

EXISTING FEATURES

- STORM DRAIN MANHOLE
- CATCH BASIN
- SANITARY SEWER MANHOLE
- SS INDICATOR POST
- TEST PIT
- SURVEY MONUMENTS/MARKERS – PRESERVE & PROTECT
- RIGHT OF WAY
- PIPED STREAM/CULVERT/FLOW DIRECTION
- STREAM (FROM GIS)
- STREAM (SURVEYED)
- DITCHES TO BE CLEANED (FROM CITY)
- DITCH (SURVEYED)
- TRIBUTARY (SURVEYED)
- WETLAND (SURVEYED)
- WETLAND (FROM GIS)

PROPOSED FEATURES

- XX+XX — CONSTRUCTION CENTERLINE/APPROXIMATE CENTERLINE OF TRACKS

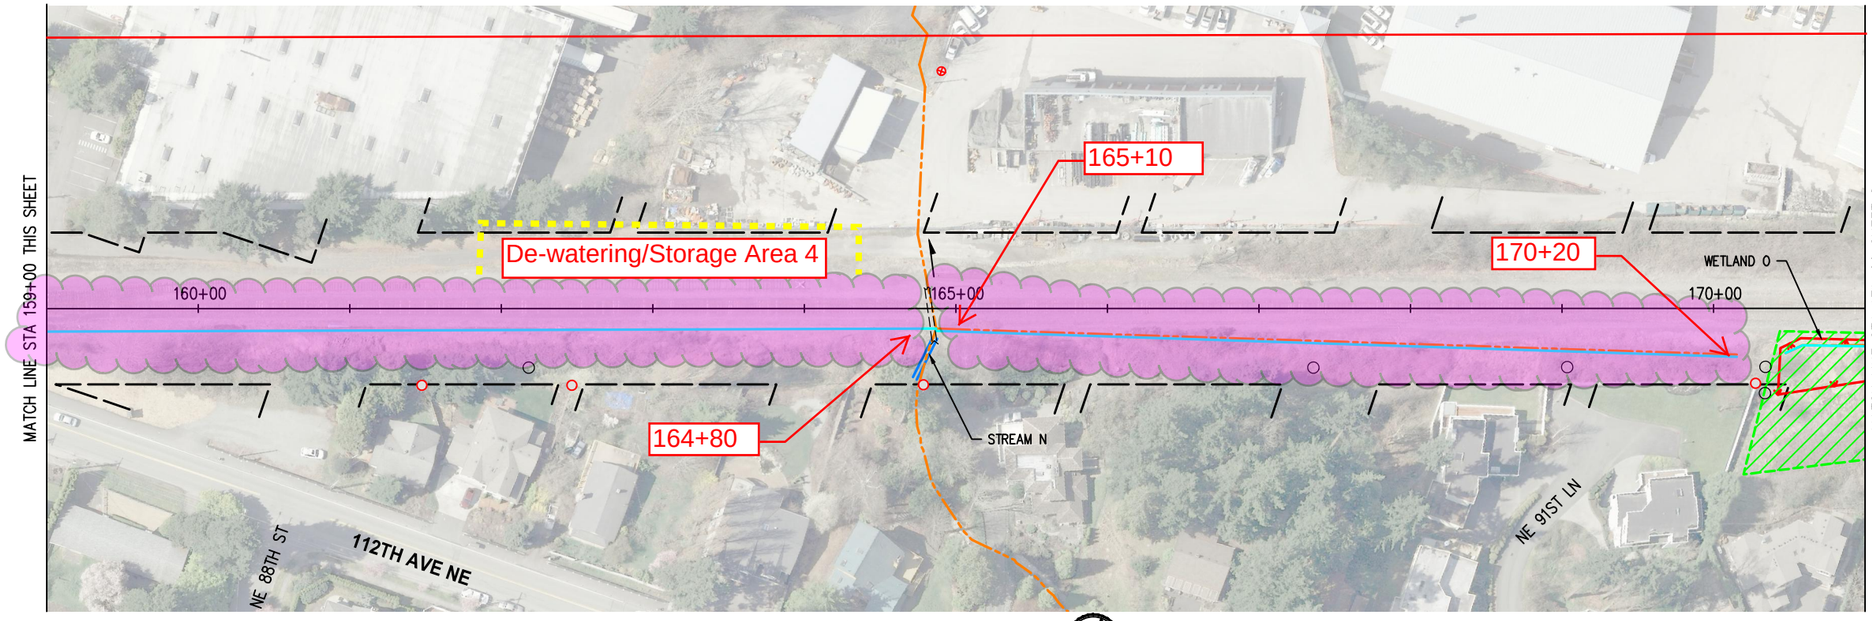

PLAN

0 25 50 100 150

SCALE IN FEET

Ok to Maintain - No Permits/Sepa Required

NO.	DATE	BY	APPR.	REVISIONS

Approved By	
TERRY WRIGHT	2/21/2013
ENGINEERING MANAGER	DATE
TERRY WRIGHT	2/21/2013
PROJECT MANAGER	DATE
ERICK OLSON	2/21/2013
PROJECT ENGINEER	DATE

13072DITCH MAINT.dwg	
FILENAME	
EEO	5/2013
DESIGNED BY	DATE
EEO	5/2013
DRAWN BY	DATE
TEW	5/2013
CHECKED BY	DATE

KPG
753 9th Ave N, Seattle, WA 98109, (206) 286-1640, www.kpg.com
2502 Jefferson Ave, Tacoma, WA 98402, (253) 627-0720

CITY OF KIRKLAND
PUBLIC WORKS DEPARTMENT
PUBLIC WORKS DEPARTMENT
123 FIFTH AVENUE
KIRKLAND, WA. 98033-6189
(425) 587-3800

CITY OF KIRKLAND
CROSS KIRKLAND CORRIDOR
DITCH MAINTENANCE

DITCH MAINTENANCE PLAN
STA 148+00 TO STA 171+00

KPG PROJECT No. 13072

K:\PROJECTS\KIRKLAND\13072 - CKC Interim Trail\DESIGN\Drawings\Contract\13072DITCH MAINT.dwg 5/21/2013 11:55 AM

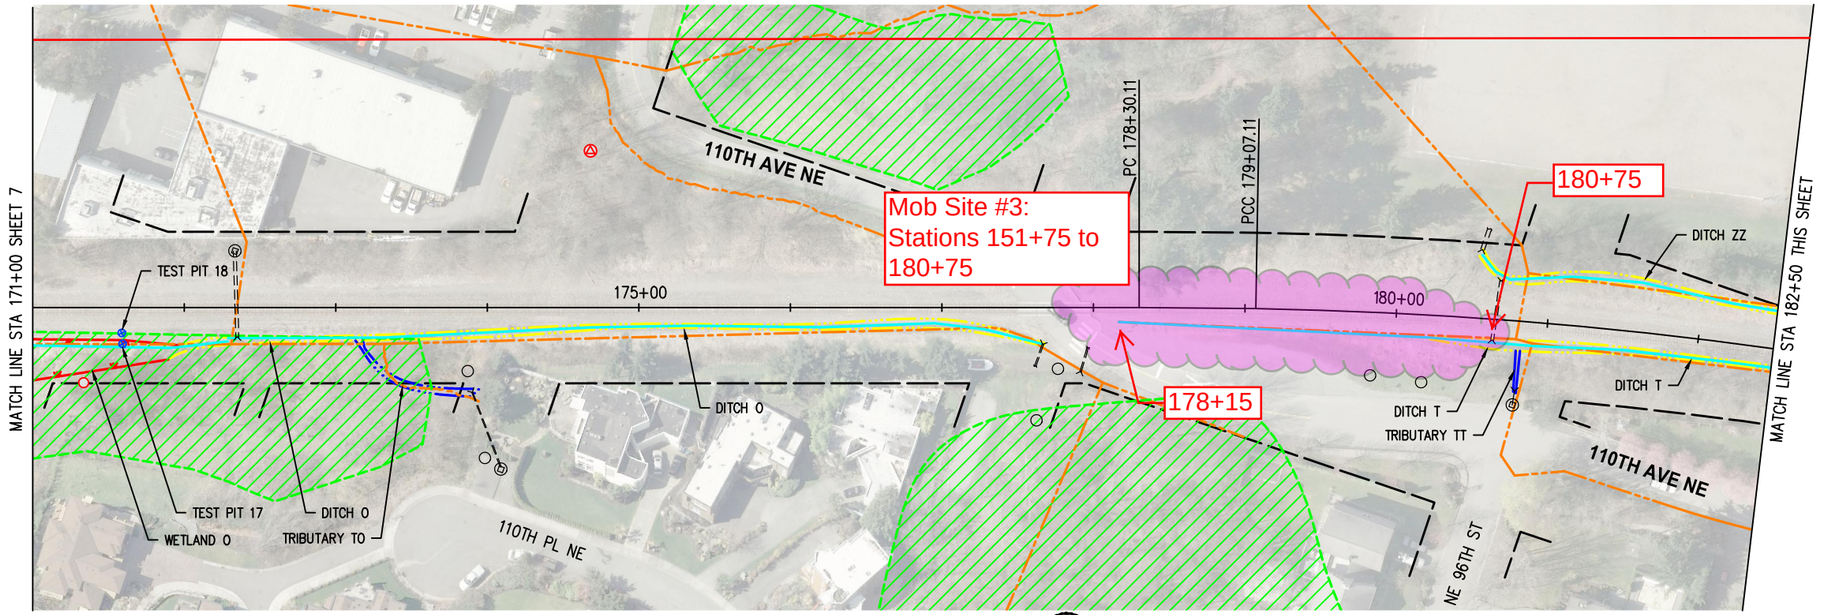

PLAN

0 25 50 100 150

SCALE IN FEET

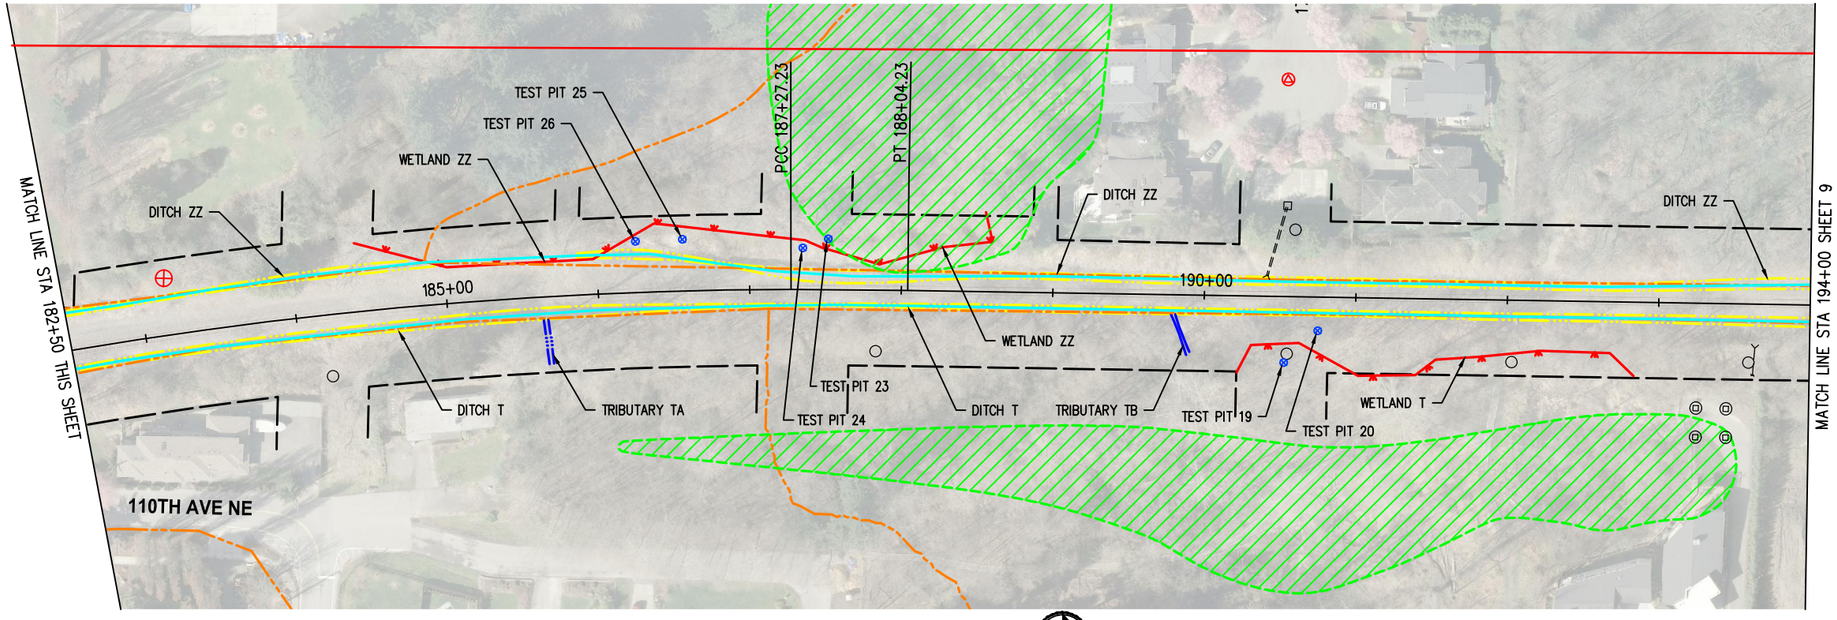

PLAN

0 25 50 100 150

SCALE IN FEET

LEGEND

EXISTING FEATURES

- STORM DRAIN MANHOLE
- CATCH BASIN
- SANITARY SEWER MANHOLE
- SS INDICATOR POST
- TEST PIT
- SURVEY MONUMENTS/MARKERS – PRESERVE & PROTECT
- RIGHT OF WAY
- PIPED STREAM/CULVERT/FLOW DIRECTION
- STREAM (FROM GIS)
- STREAM (SURVEYED)
- DITCHES TO BE CLEANED (FROM CITY)
- DITCH (SURVEYED)
- TRIBUTARY (SURVEYED)
- WETLAND (SURVEYED)
- WETLAND (FROM GIS)

PROPOSED FEATURES

- XX+XX — CONSTRUCTION CENTERLINE/APPROXIMATE CENTERLINE OF TRACKS

Ok to Maintain - No Permits/Sepa Required

NO.	DATE	BY	APPR.	REVISIONS

Approved By

TERRY WRIGHT	2/21/2013
ENGINEERING MANAGER	DATE
TERRY WRIGHT	2/21/2013
PROJECT MANAGER	DATE
ERICK OLSON	2/21/2013
PROJECT ENGINEER	DATE

13072DITCH MAINT.dwg	
FILENAME	
EEO	5/2013
DESIGNED BY	DATE
EEO	5/2013
DRAWN BY	DATE
TEW	5/2013
CHECKED BY	DATE

KPG
753 9th Ave N
Seattle, WA 98109
(206) 286-1640
www.kpg.com
2502 Jefferson Ave
Tacoma, WA 98402
(253) 627-0720

CITY OF KIRKLAND
PUBLIC WORKS DEPARTMENT
PUBLIC WORKS DEPARTMENT
123 FIFTH AVENUE
KIRKLAND, WA. 98033-6189
(425) 587-3800

CITY OF KIRKLAND
CROSS KIRKLAND CORRIDOR
DITCH MAINTENANCE

DITCH MAINTENANCE PLAN
STA 171+00 TO STA 194+00

KPG PROJECT No. 13072

SHT 10 of 16

K:\PROJECTS\KIRKLAND\13072 - CKC Interim Trail\DESIGN\Drawings\Contract\13072DITCH MAINT.dwg 5/21/2013 11:54 AM

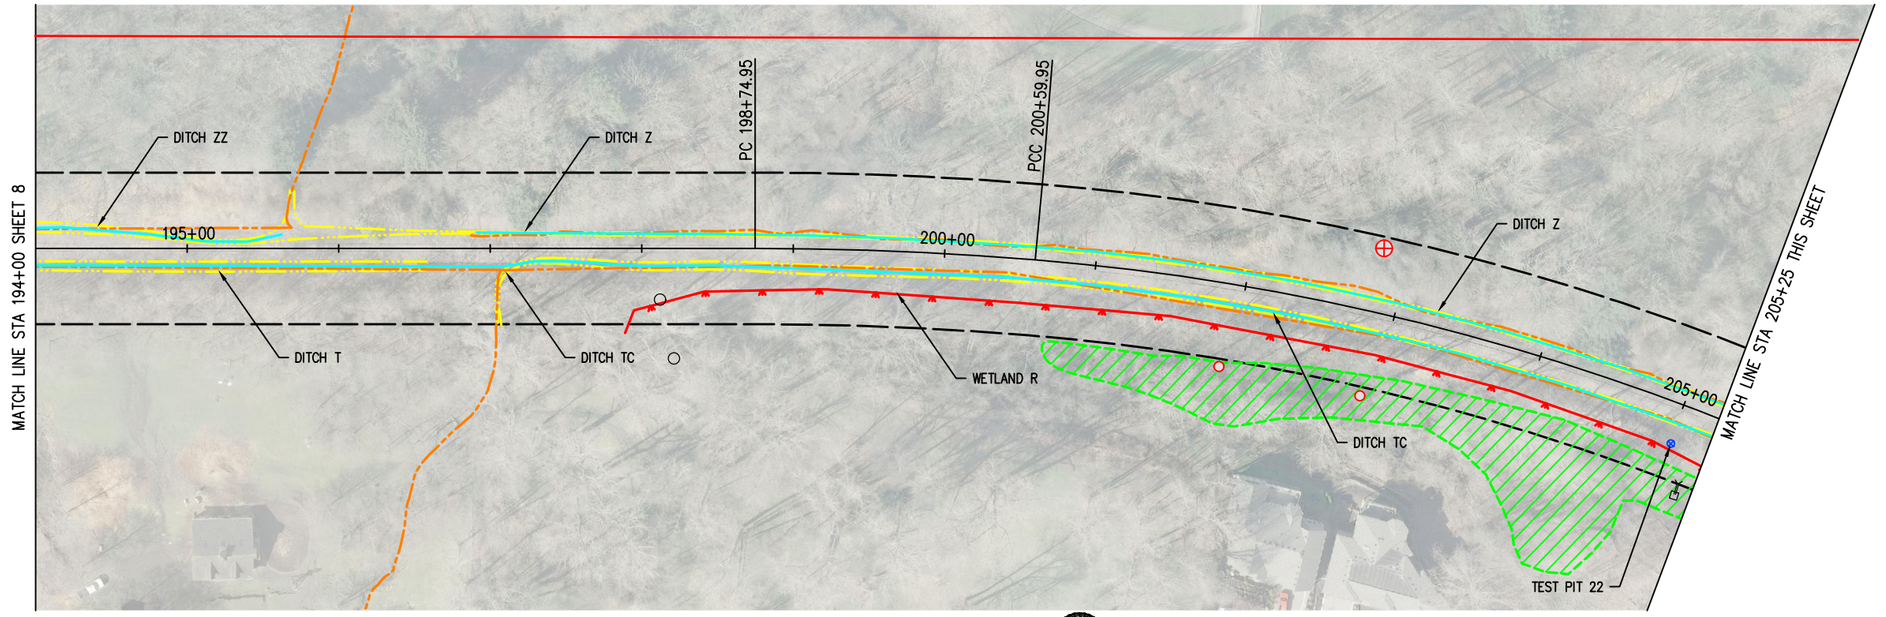

PLAN

0 25 50 100 150

SCALE IN FEET

LEGEND

EXISTING FEATURES

- STORM DRAIN MANHOLE
- CATCH BASIN
- SANITARY SEWER MANHOLE
- SS INDICATOR POST
- TEST PIT
- SURVEY MONUMENTS/MARKERS – PRESERVE & PROTECT
- RIGHT OF WAY
- PIPED STREAM/CULVERT/FLOW DIRECTION
- STREAM (FROM GIS)
- STREAM (SURVEYED)
- DITCHES TO BE CLEANED (FROM CITY)
- DITCH (SURVEYED)
- TRIBUTARY (SURVEYED)
- WETLAND (SURVEYED)
- WETLAND (FROM GIS)

PROPOSED FEATURES

- XX+XX — CONSTRUCTION CENTERLINE/APPROXIMATE CENTERLINE OF TRACKS

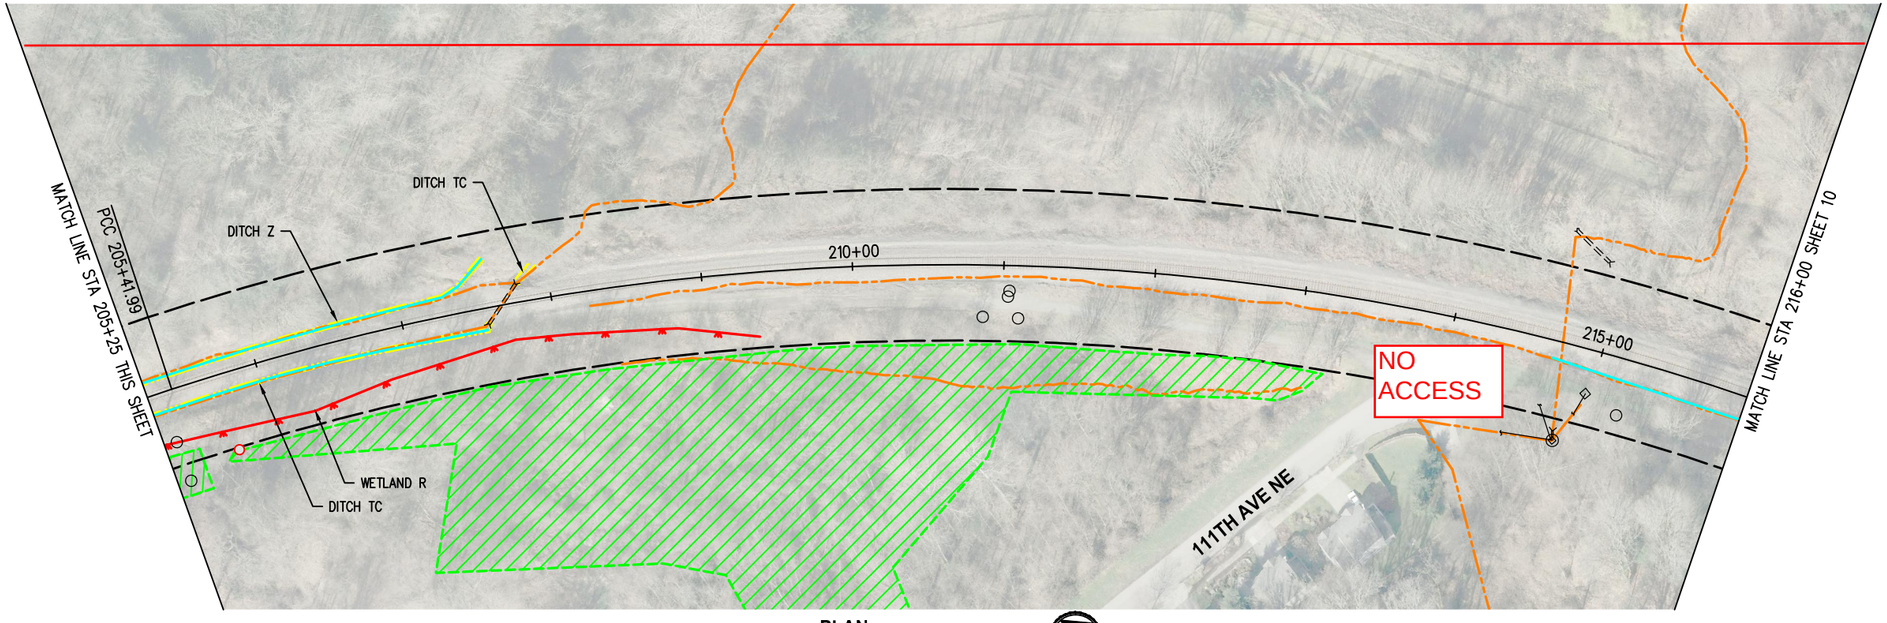

PLAN

0 25 50 100 150

SCALE IN FEET

NO.	DATE	BY	APPR.	REVISIONS

Approved By

TERRY WRIGHT	2/21/2013
ENGINEERING MANAGER	DATE
TERRY WRIGHT	2/21/2013
PROJECT MANAGER	DATE
ERICK OLSON	2/21/2013
PROJECT ENGINEER	DATE

13072DITCH MAINT.dwg

FILENAME	
EEO	5/2013
DESIGNED BY	DATE
EEO	5/2013
DRAWN BY	DATE
TEW	5/2013
CHECKED BY	DATE

KPG
753 9th Ave N
Seattle, WA 98109
(206) 286-1640
www.kpg.com
2502 Jefferson Ave
Tacoma, WA 98402
(253) 627-0720

CITY OF KIRKLAND
PUBLIC WORKS DEPARTMENT
PUBLIC WORKS DEPARTMENT
123 FIFTH AVENUE
KIRKLAND, WA. 98033-6189
(425) 587-3800

CITY OF KIRKLAND
CROSS KIRKLAND CORRIDOR
DITCH MAINTENANCE

DITCH MAINTENANCE PLAN

STA 194+00 TO STA 216+00

KPG PROJECT No. 13072

SHT 11 of 16

K:\PROJECTS\KIRKLAND\13072 - CKC Interim Trail\DESIGN\Drawings\Contract\13072DITCH MAINT.dwg 5/21/2013 11:52 AM

PLAN

0 25 50 100 150

SCALE IN FEET

PLAN

0 25 50 100 150

SCALE IN FEET

LEGEND

EXISTING FEATURES

- STORM DRAIN MANHOLE
- CATCH BASIN
- SANITARY SEWER MANHOLE
- SS INDICATOR POST
- TEST PIT
- SURVEY MONUMENTS/MARKERS – PRESERVE & PROTECT
- RIGHT OF WAY
- PIPED STREAM/CULVERT/FLOW DIRECTION
- STREAM (FROM GIS)
- STREAM (SURVEYED)
- DITCHES TO BE CLEANED (FROM CITY)
- DITCH (SURVEYED)
- TRIBUTARY (SURVEYED)
- WETLAND (SURVEYED)
- WETLAND (FROM GIS)

PROPOSED FEATURES

- XX+XX — CONSTRUCTION CENTERLINE/APPROXIMATE CENTERLINE OF TRACKS

NO.	DATE	BY	APPR.	REVISIONS

Approved By

TERRY WRIGHT	2/21/2013
ENGINEERING MANAGER	DATE
TERRY WRIGHT	2/21/2013
PROJECT MANAGER	DATE
ERICK OLSON	2/21/2013
PROJECT ENGINEER	DATE

13072DITCH MAINT.dwg

FILENAME	
EEO	5/2013
DESIGNED BY	DATE
EEO	5/2013
DRAWN BY	DATE
TEW	5/2013
CHECKED BY	DATE

KPG
753 9th Ave N
Seattle, WA 98109
(206) 286-1640
www.kpg.com
2502 Jefferson Ave
Tacoma, WA 98402
(253) 627-0720

CITY OF KIRKLAND
PUBLIC WORKS DEPARTMENT
PUBLIC WORKS DEPARTMENT
123 FIFTH AVENUE
KIRKLAND, WA. 98033-6189
(425) 587-3800

CITY OF KIRKLAND
CROSS KIRKLAND CORRIDOR
DITCH MAINTENANCE

DITCH MAINTENANCE PLAN

STA 216+00 TO STA 238+00

KPG PROJECT No. 13072

SHT 12 of 16

K:\PROJECTS\KIRKLAND\13072 – CKC Interim Trail\DESIGN\Drawings\Contract\13072DITCH MAINT.dwg 5/21/2013 11:50 AM

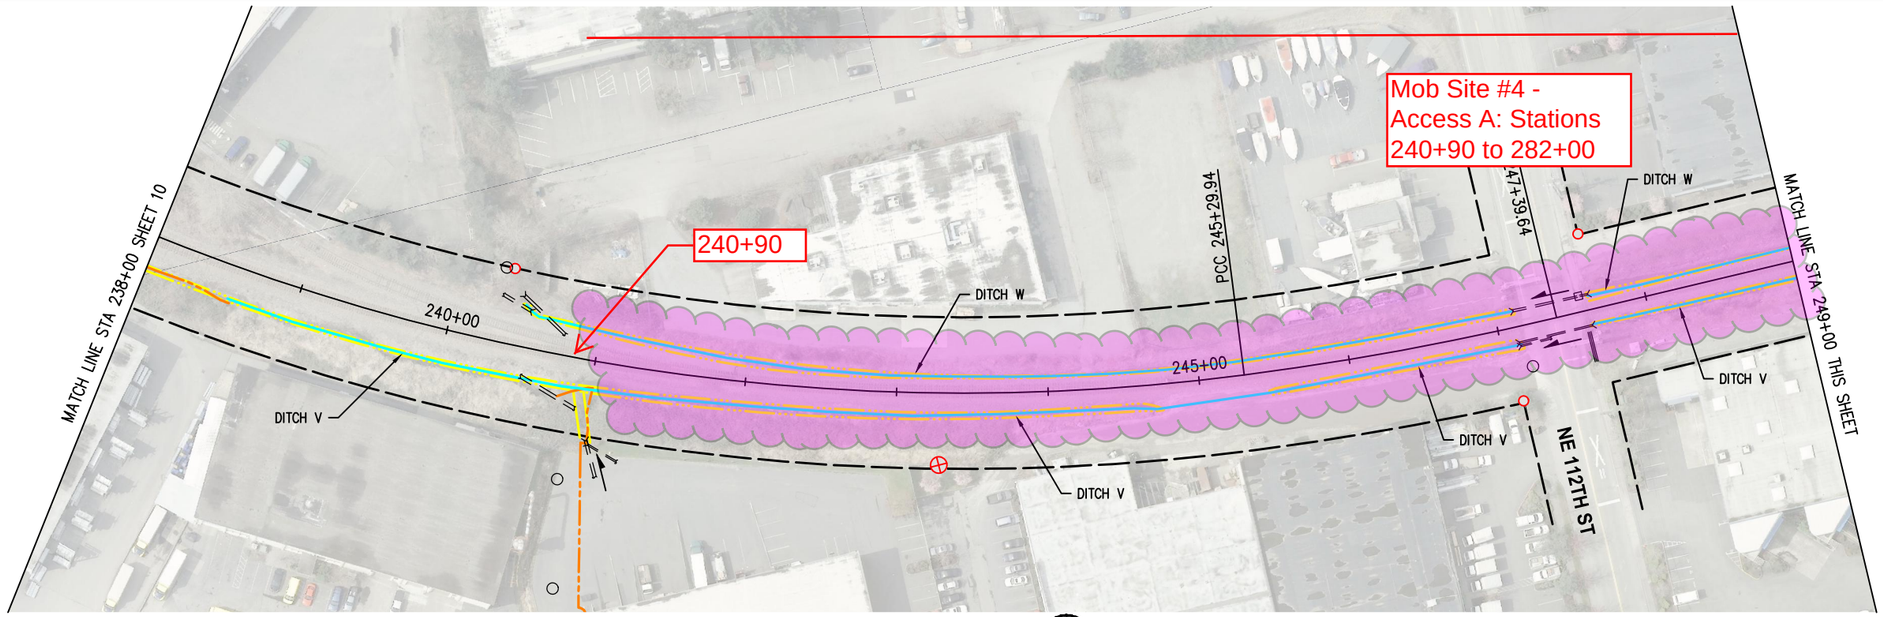

PLAN

0 25 50 100 150

SCALE IN FEET

LEGEND

EXISTING FEATURES

- STORM DRAIN MANHOLE
- CATCH BASIN
- SANITARY SEWER MANHOLE
- SS INDICATOR POST
- TEST PIT
- SURVEY MONUMENTS/MARKERS – PRESERVE & PROTECT
- RIGHT OF WAY
- PIPED STREAM/CULVERT/FLOW DIRECTION
- STREAM (FROM GIS)
- STREAM (SURVEYED)
- DITCHES TO BE CLEANED (FROM CITY)
- DITCH (SURVEYED)
- TRIBUTARY (SURVEYED)
- WETLAND (SURVEYED)
- WETLAND (FROM GIS)

PROPOSED FEATURES

- XX+XX — CONSTRUCTION CENTERLINE/APPROXIMATE CENTERLINE OF TRACKS

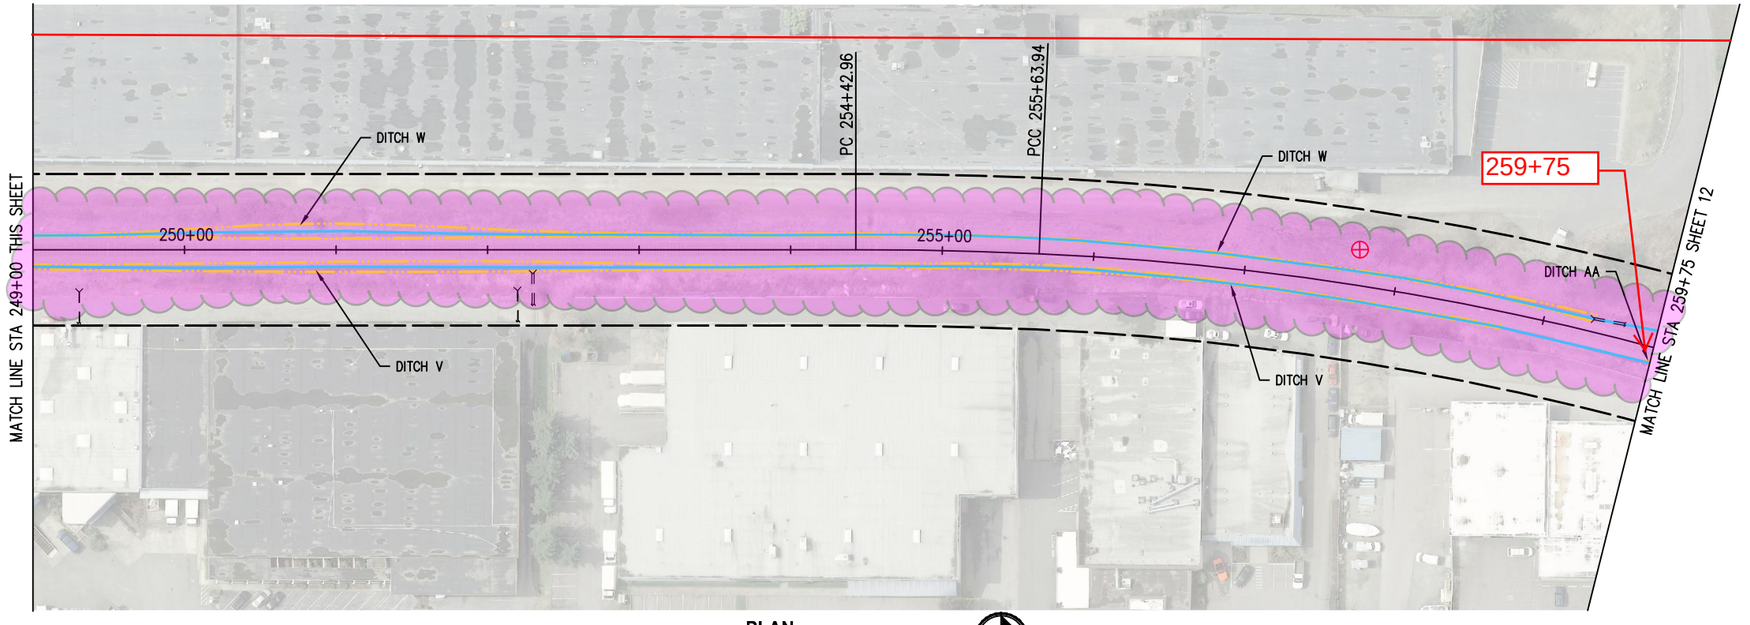

PLAN

0 25 50 100 150

SCALE IN FEET

Ok to Maintain - No Permits/Sepa Required

NO.	DATE	BY	APPR.	REVISIONS

Approved By	
TERRY WRIGHT	2/21/2013
ENGINEERING MANAGER	DATE
TERRY WRIGHT	2/21/2013
PROJECT MANAGER	DATE
ERICK OLSON	2/21/2013
PROJECT ENGINEER	DATE

13072DITCH MAINT.dwg	
FILENAME	
EEO	5/2013
DESIGNED BY	DATE
EEO	5/2013
DRAWN BY	DATE
TEW	5/2013
CHECKED BY	DATE

KPG
753 9th Ave N
Seattle, WA 98109
(206) 286-1640
www.kpg.com
2502 Jefferson Ave
Tacoma, WA 98402
(253) 627-0720

CITY OF KIRKLAND
PUBLIC WORKS DEPARTMENT
PUBLIC WORKS DEPARTMENT
123 FIFTH AVENUE
KIRKLAND, WA. 98033-6189
(425) 587-3800

CITY OF KIRKLAND
CROSS KIRKLAND CORRIDOR
DITCH MAINTENANCE

DITCH MAINTENANCE PLAN

STA 238+00 TO STA 259+75

KPG PROJECT No. 13072

SHT 13 of 16

K:\PROJECTS\KIRKLAND\13072 - CKC Interim Trail\DESIGN\Drawings\Contract\13072DITCH MAINT.dwg 5/21/2013 11:49 AM

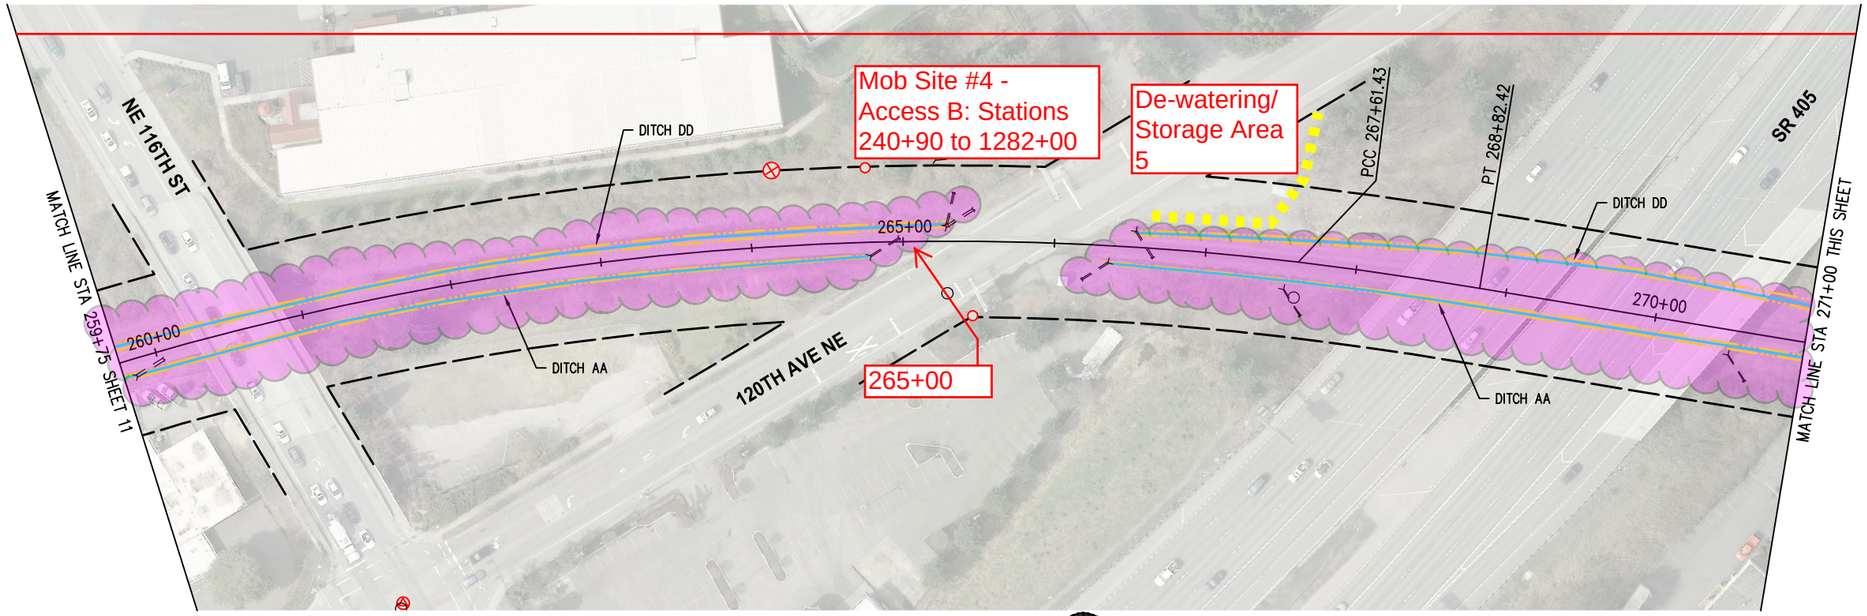

PLAN

0 25 50 100 150

SCALE IN FEET

LEGEND

EXISTING FEATURES

- STORM DRAIN MANHOLE
- CATCH BASIN
- SANITARY SEWER MANHOLE
- SS INDICATOR POST
- TEST PIT
- SURVEY MONUMENTS/MARKERS – PRESERVE & PROTECT
- RIGHT OF WAY
- PIPED STREAM/CULVERT/FLOW DIRECTION
- STREAM (FROM GIS)
- STREAM (SURVEYED)
- DITCHES TO BE CLEANED (FROM CITY)
- DITCH (SURVEYED)
- TRIBUTARY (SURVEYED)
- WETLAND (SURVEYED)
- WETLAND (FROM GIS)

PROPOSED FEATURES

- XX+XX — CONSTRUCTION CENTERLINE/APPROXIMATE CENTERLINE OF TRACKS

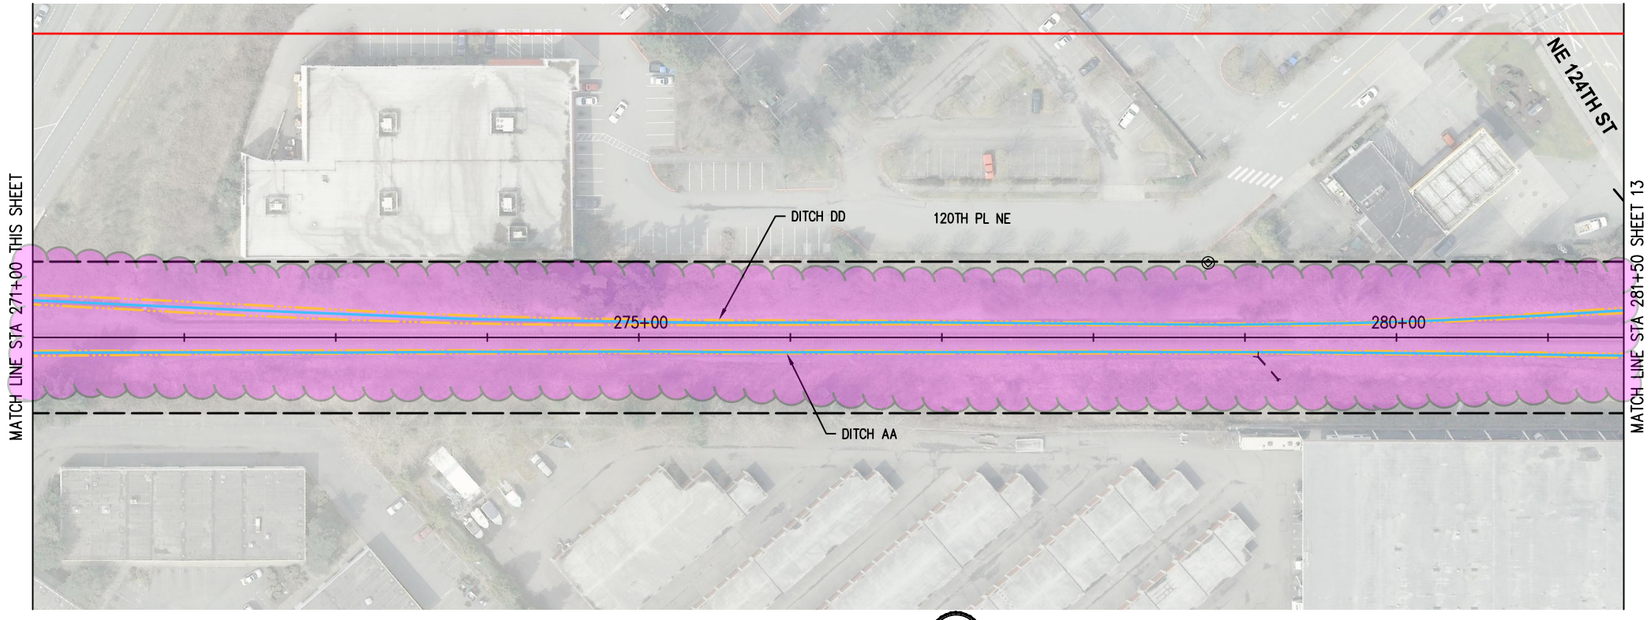

PLAN

0 25 50 100 150

SCALE IN FEET

Ok to Maintain - No Permits/Sepa Required

NO.	DATE	BY	APPR.	REVISIONS

Approved By

TERRY WRIGHT	2/21/2013
ENGINEERING MANAGER	DATE
TERRY WRIGHT	2/21/2013
PROJECT MANAGER	DATE
ERICK OLSON	2/21/2013
PROJECT ENGINEER	DATE

13072DITCH MAINT.dwg	
FILENAME	
EEO	5/2013
DESIGNED BY	DATE
EEO	5/2013
DRAWN BY	DATE
TEW	5/2013
CHECKED BY	DATE

KPG
753 9th Ave N
Seattle, WA 98109
(206) 286-1640
www.kpg.com
2502 Jefferson Ave
Tacoma, WA 98402
(253) 627-0720

CITY OF KIRKLAND
PUBLIC WORKS DEPARTMENT
PUBLIC WORKS DEPARTMENT
123 FIFTH AVENUE
KIRKLAND, WA. 98033-6189
(425) 587-3800

CITY OF KIRKLAND
CROSS KIRKLAND CORRIDOR
DITCH MAINTENANCE

DITCH MAINTENANCE PLAN

STA 259+75 TO STA 281+50

KPG PROJECT No. 13072

SHT 14 of 16

K:\PROJECTS\KIRKLAND\13072 - CKC Interim Trail\DESIGN\Drawings\Contract\13072DITCH MAINT.dwg 5/21/2013 11:48 AM

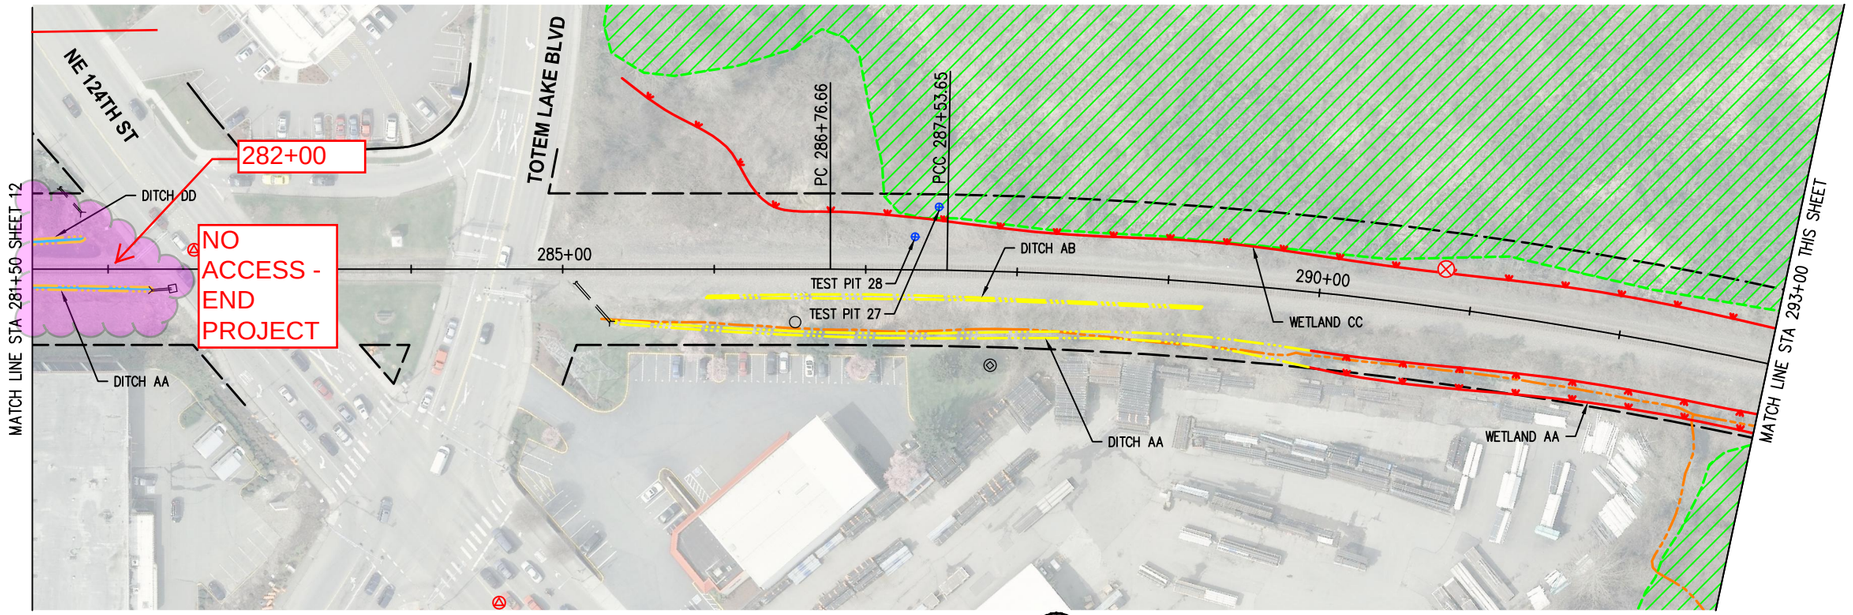

PLAN

0 25 50 100 150

SCALE IN FEET

LEGEND

EXISTING FEATURES

- STORM DRAIN MANHOLE
- CATCH BASIN
- SANITARY SEWER MANHOLE
- SS INDICATOR POST
- TEST PIT
- SURVEY MONUMENTS/MARKERS – PRESERVE & PROTECT
- RIGHT OF WAY
- PIPED STREAM/CULVERT/FLOW DIRECTION
- STREAM (FROM GIS)
- STREAM (SURVEYED)
- DITCHES TO BE CLEANED (FROM CITY)
- DITCH (SURVEYED)
- TRIBUTARY (SURVEYED)
- WETLAND (SURVEYED)
- WETLAND (FROM GIS)

PROPOSED FEATURES

- XX+XX — CONSTRUCTION CENTERLINE/APPROXIMATE CENTERLINE OF TRACKS

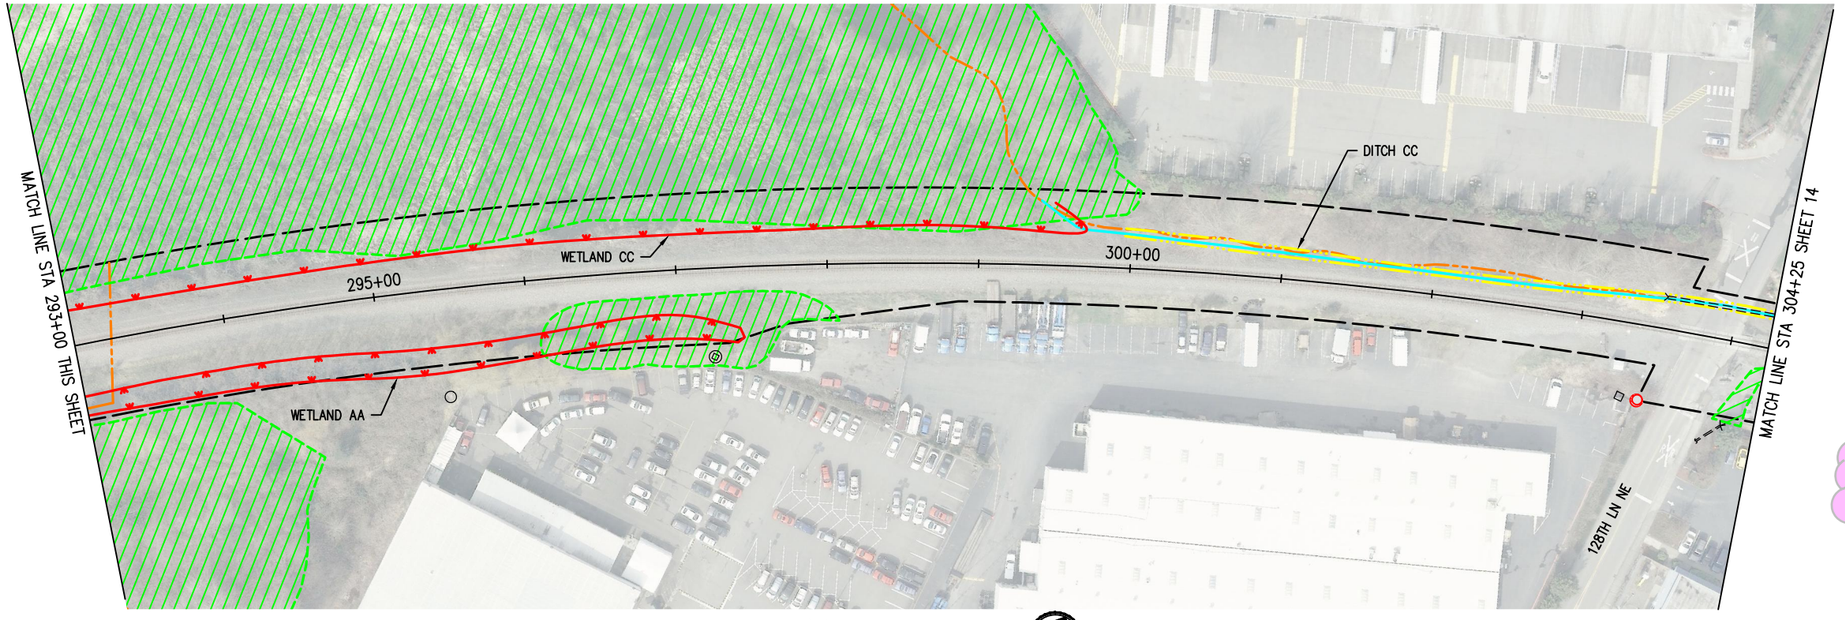

PLAN

0 25 50 100 150

SCALE IN FEET

Ok to Maintain - No Permits/Sepa Required

NO.	DATE	BY	APPR.	REVISIONS

Approved By	
TERRY WRIGHT	2/21/2013
ENGINEERING MANAGER	DATE
TERRY WRIGHT	2/21/2013
PROJECT MANAGER	DATE
ERICK OLSON	2/21/2013
PROJECT ENGINEER	DATE

13072DITCH MAINT.dwg	
FILENAME	
EEO	5/2013
DESIGNED BY	DATE
EEO	5/2013
DRAWN BY	DATE
TEW	5/2013
CHECKED BY	DATE

KPG
753 9th Ave N
Seattle, WA 98109
(206) 286-1640
www.kpg.com
2502 Jefferson Ave
Tacoma, WA 98402
(253) 627-0720

CITY OF KIRKLAND
PUBLIC WORKS DEPARTMENT
PUBLIC WORKS DEPARTMENT
123 FIFTH AVENUE
KIRKLAND, WA. 98033-6189
(425) 587-3800

CITY OF KIRKLAND
CROSS KIRKLAND CORRIDOR
DITCH MAINTENANCE

DITCH MAINTENANCE PLAN

STA 281+50 TO STA 304+25

KPG PROJECT No. 13072

SHT 15 of 16

K:\PROJECTS\KIRKLAND\13072 - CKC Interim Trail\DESIGN\Drawings\Contract\13072DITCH MAINT.dwg 5/21/2013 11:42 AM

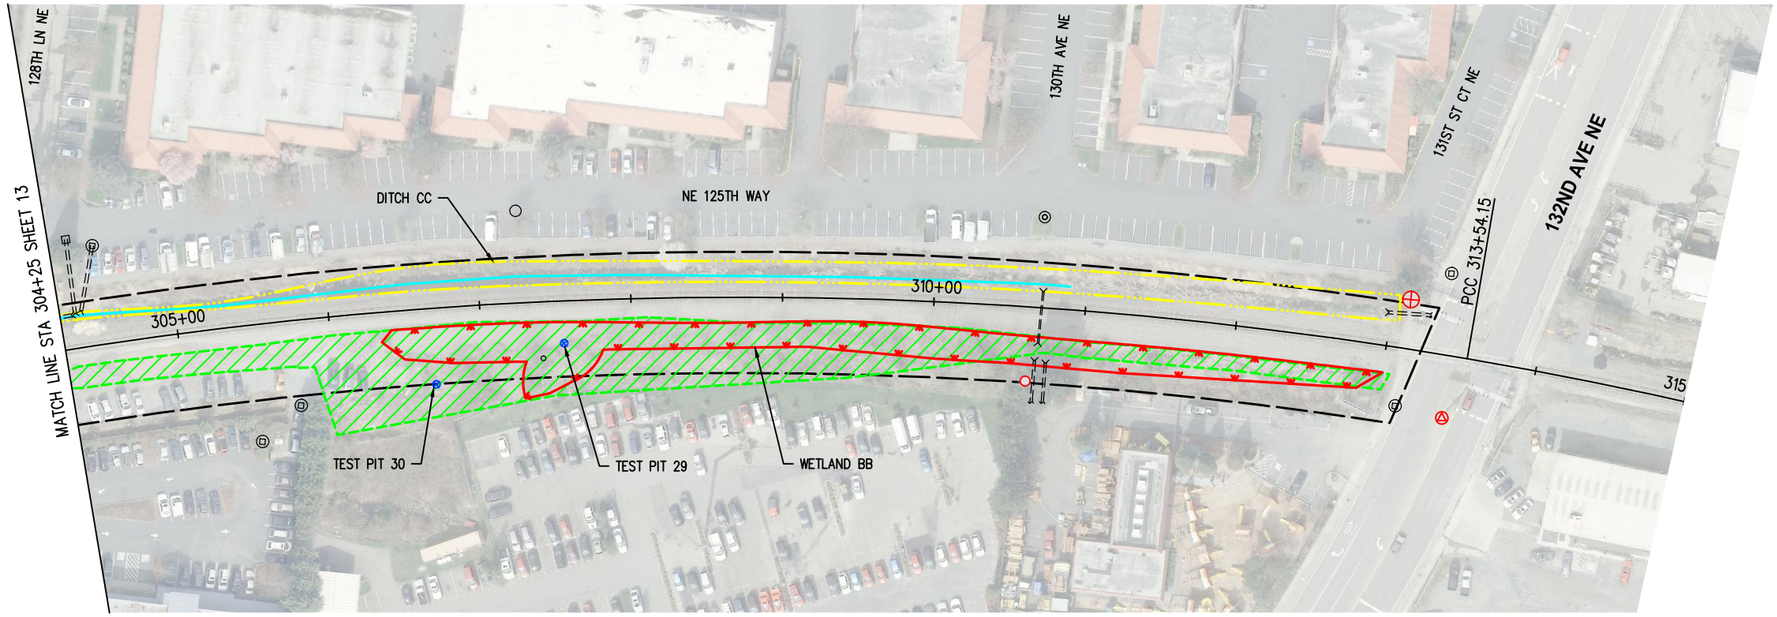

PLAN

0 25 50 100 150
SCALE IN FEET

LEGEND

EXISTING FEATURES

- STORM DRAIN MANHOLE
- CATCH BASIN
- SANITARY SEWER MANHOLE
- SS INDICATOR POST
- TEST PIT
- SURVEY MONUMENTS/MARKERS – PRESERVE & PROTECT
- RIGHT OF WAY
- PIPED STREAM/CULVERT/FLOW DIRECTION
- STREAM (FROM GIS)
- STREAM (SURVEYED)
- DITCHES TO BE CLEANED (FROM CITY)
- DITCH (SURVEYED)
- TRIBUTARY (SURVEYED)
- WETLAND (SURVEYED)
- WETLAND (FROM GIS)

PROPOSED FEATURES

- XX+XX — CONSTRUCTION CENTERLINE/APPROXIMATE CENTERLINE OF TRACKS

K:\PROJECTS\KIRKLAND\13072 – CKC Interim Trail\DESIGN\Drawings\Contract\13072DITCH MAINT.dwg 5/21/2013 11:41 AM

NO.	DATE	BY	APPR.	REVISIONS

Approved By

TERRY WRIGHT	2/21/2013
ENGINEERING MANAGER	DATE
TERRY WRIGHT	2/21/2013
PROJECT MANAGER	DATE
ERICK OLSON	2/21/2013
PROJECT ENGINEER	DATE

13072DITCH MAINT.dwg	
FILENAME	
EEO	5/2013
DESIGNED BY	DATE
EEO	5/2013
DRAWN BY	DATE
TEW	5/2013
CHECKED BY	DATE

KPG
753 9th Ave N
Seattle, WA 98109
(206) 286-1640
www.kpg.com

2502 Jefferson Ave
Tacoma, WA 98402
(253) 627-0720

CITY OF KIRKLAND
PUBLIC WORKS DEPARTMENT
PUBLIC WORKS DEPARTMENT
123 FIFTH AVENUE
KIRKLAND, WA. 98033-6189
(425) 587-3800

CITY OF KIRKLAND
CROSS KIRKLAND CORRIDOR
DITCH MAINTENANCE

DITCH MAINTENANCE PLAN
STA 304+25 TO STA 315+00

KPG PROJECT No. 13072