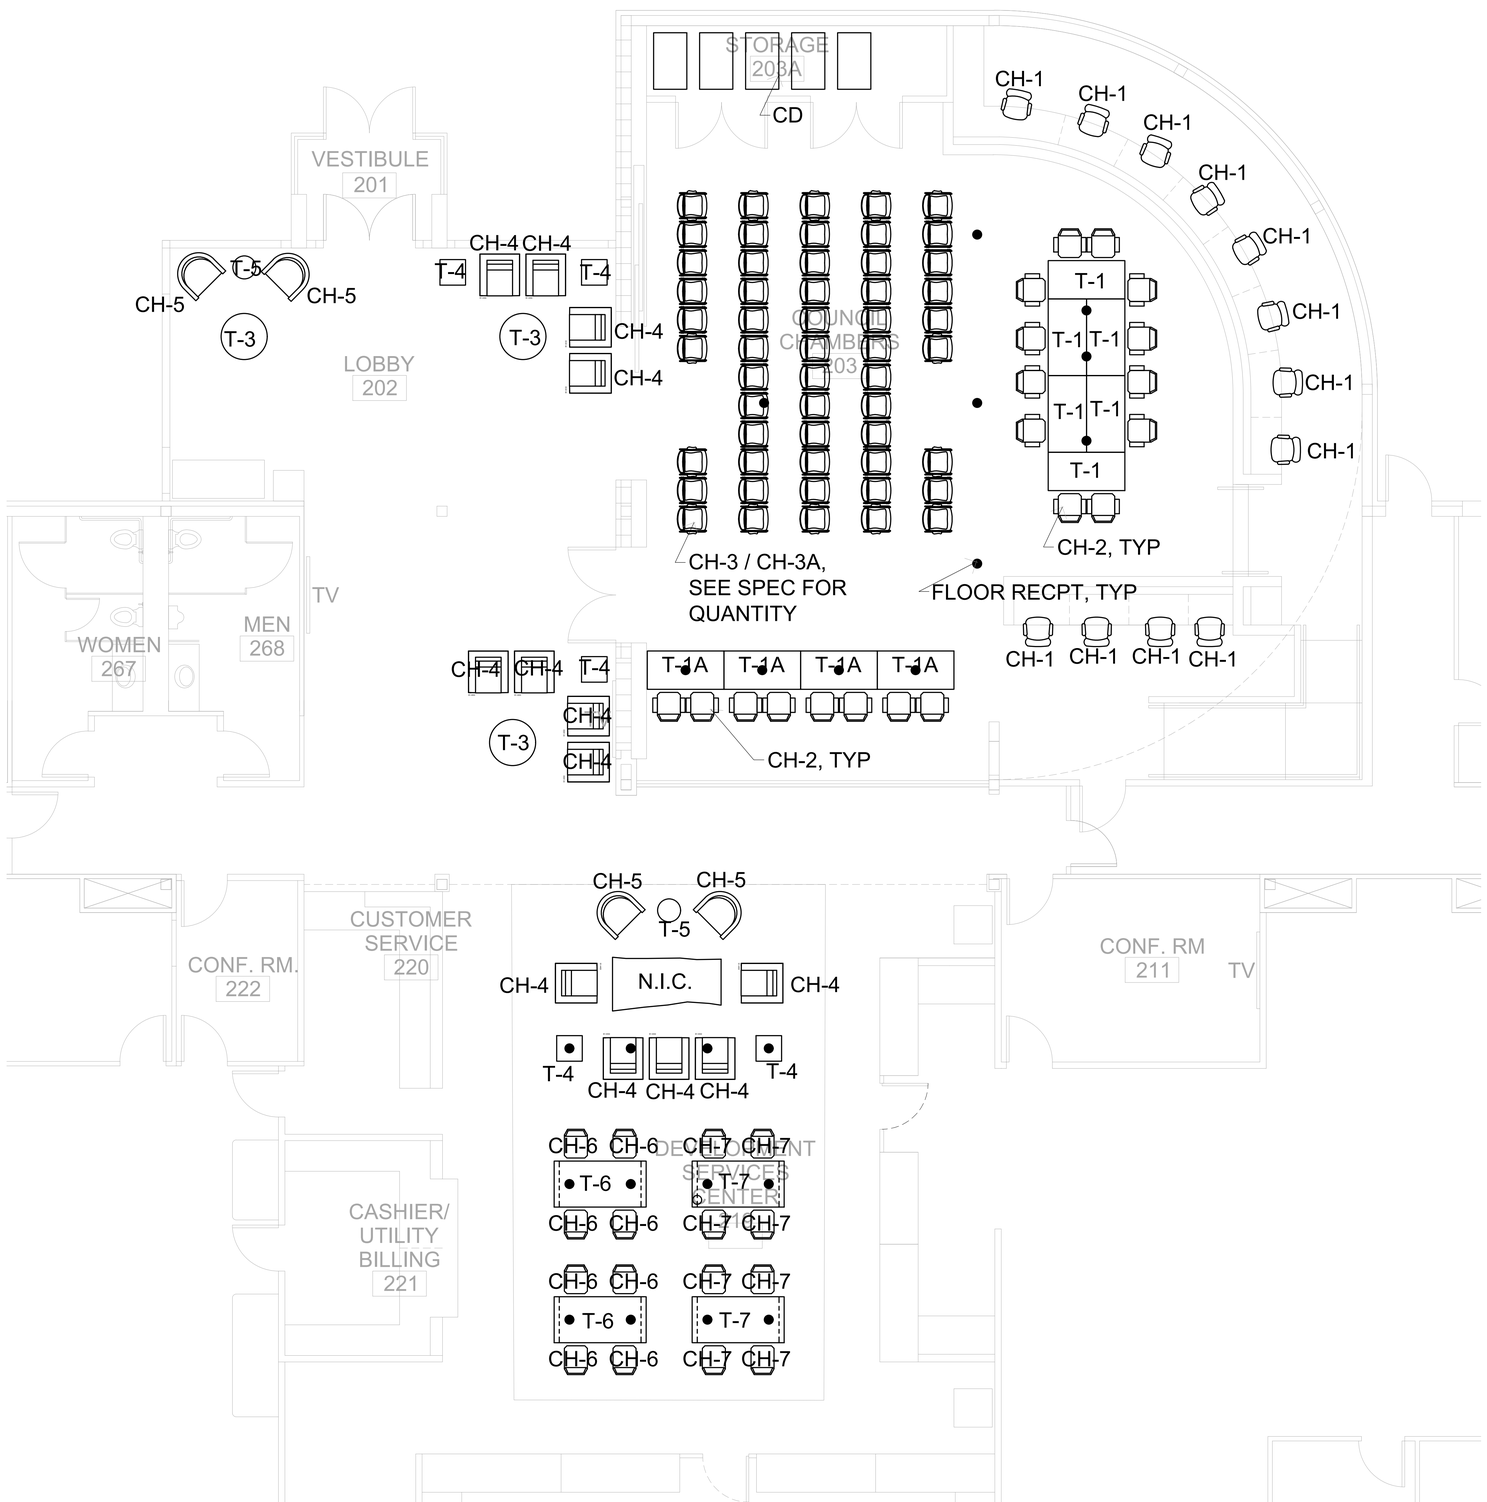

1 PARTIAL FIRST FLOOR FURNITURE PLAN

SCALE: 1/4" = 1'-0"

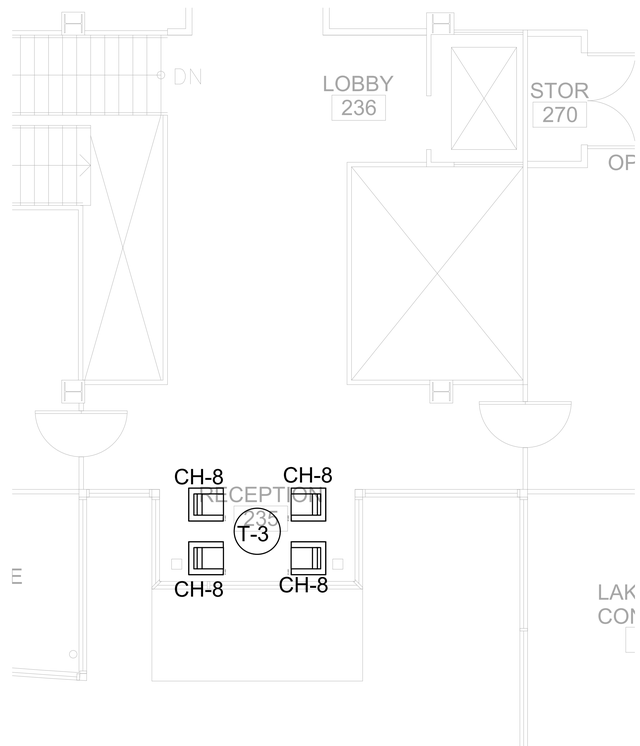

2 PARTIAL FIRST FLOOR FURNITURE PLAN

SCALE: 1/4" = 1'-0"

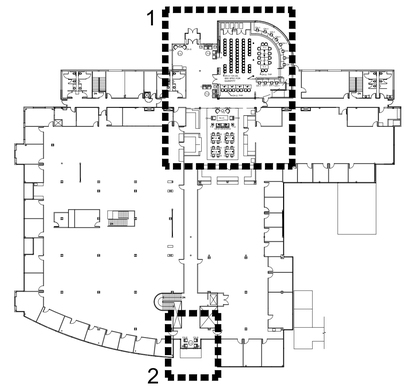

arc ARCHITECTS
1101 E. PIKE ST. FL 3
SEATTLE, WA 98122
206 - 322 - 3322 TEL
206 - 322 - 9323 FAX

KIRKLAND CITY HALL REMODEL
123 5TH AVE
KIRKLAND, WA 98033

BID SET

ISSUE DATE: 11/17/2015

MARK	DATE	DESCRIPTION
1	12/7/15	PERMIT BNR15-06476, 11/30/15
2	12/9/15	PERMIT MNR15-06485, 12/4/15
3	12/9/15	BID ADDENDUM #1, 12/15/15

CONTENTS:
FIRST FLOOR FURNITURE PLAN

SCALE: 3/32" = 1'-0"
DRAWN: CNV
CHECKED: JJW
PROJECT NO: 2015025.000

SHEET:
F1.1