East Elevation

scale 1" = 30.00'

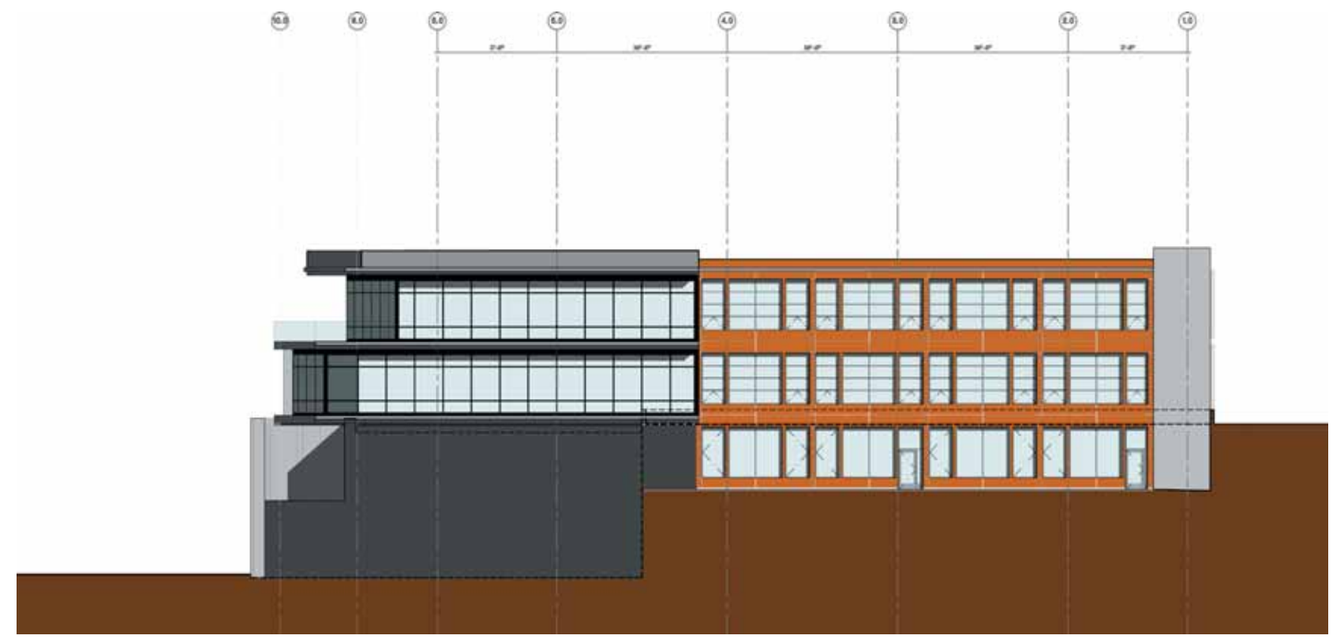

South Elevation

scale 1" = 30.00'

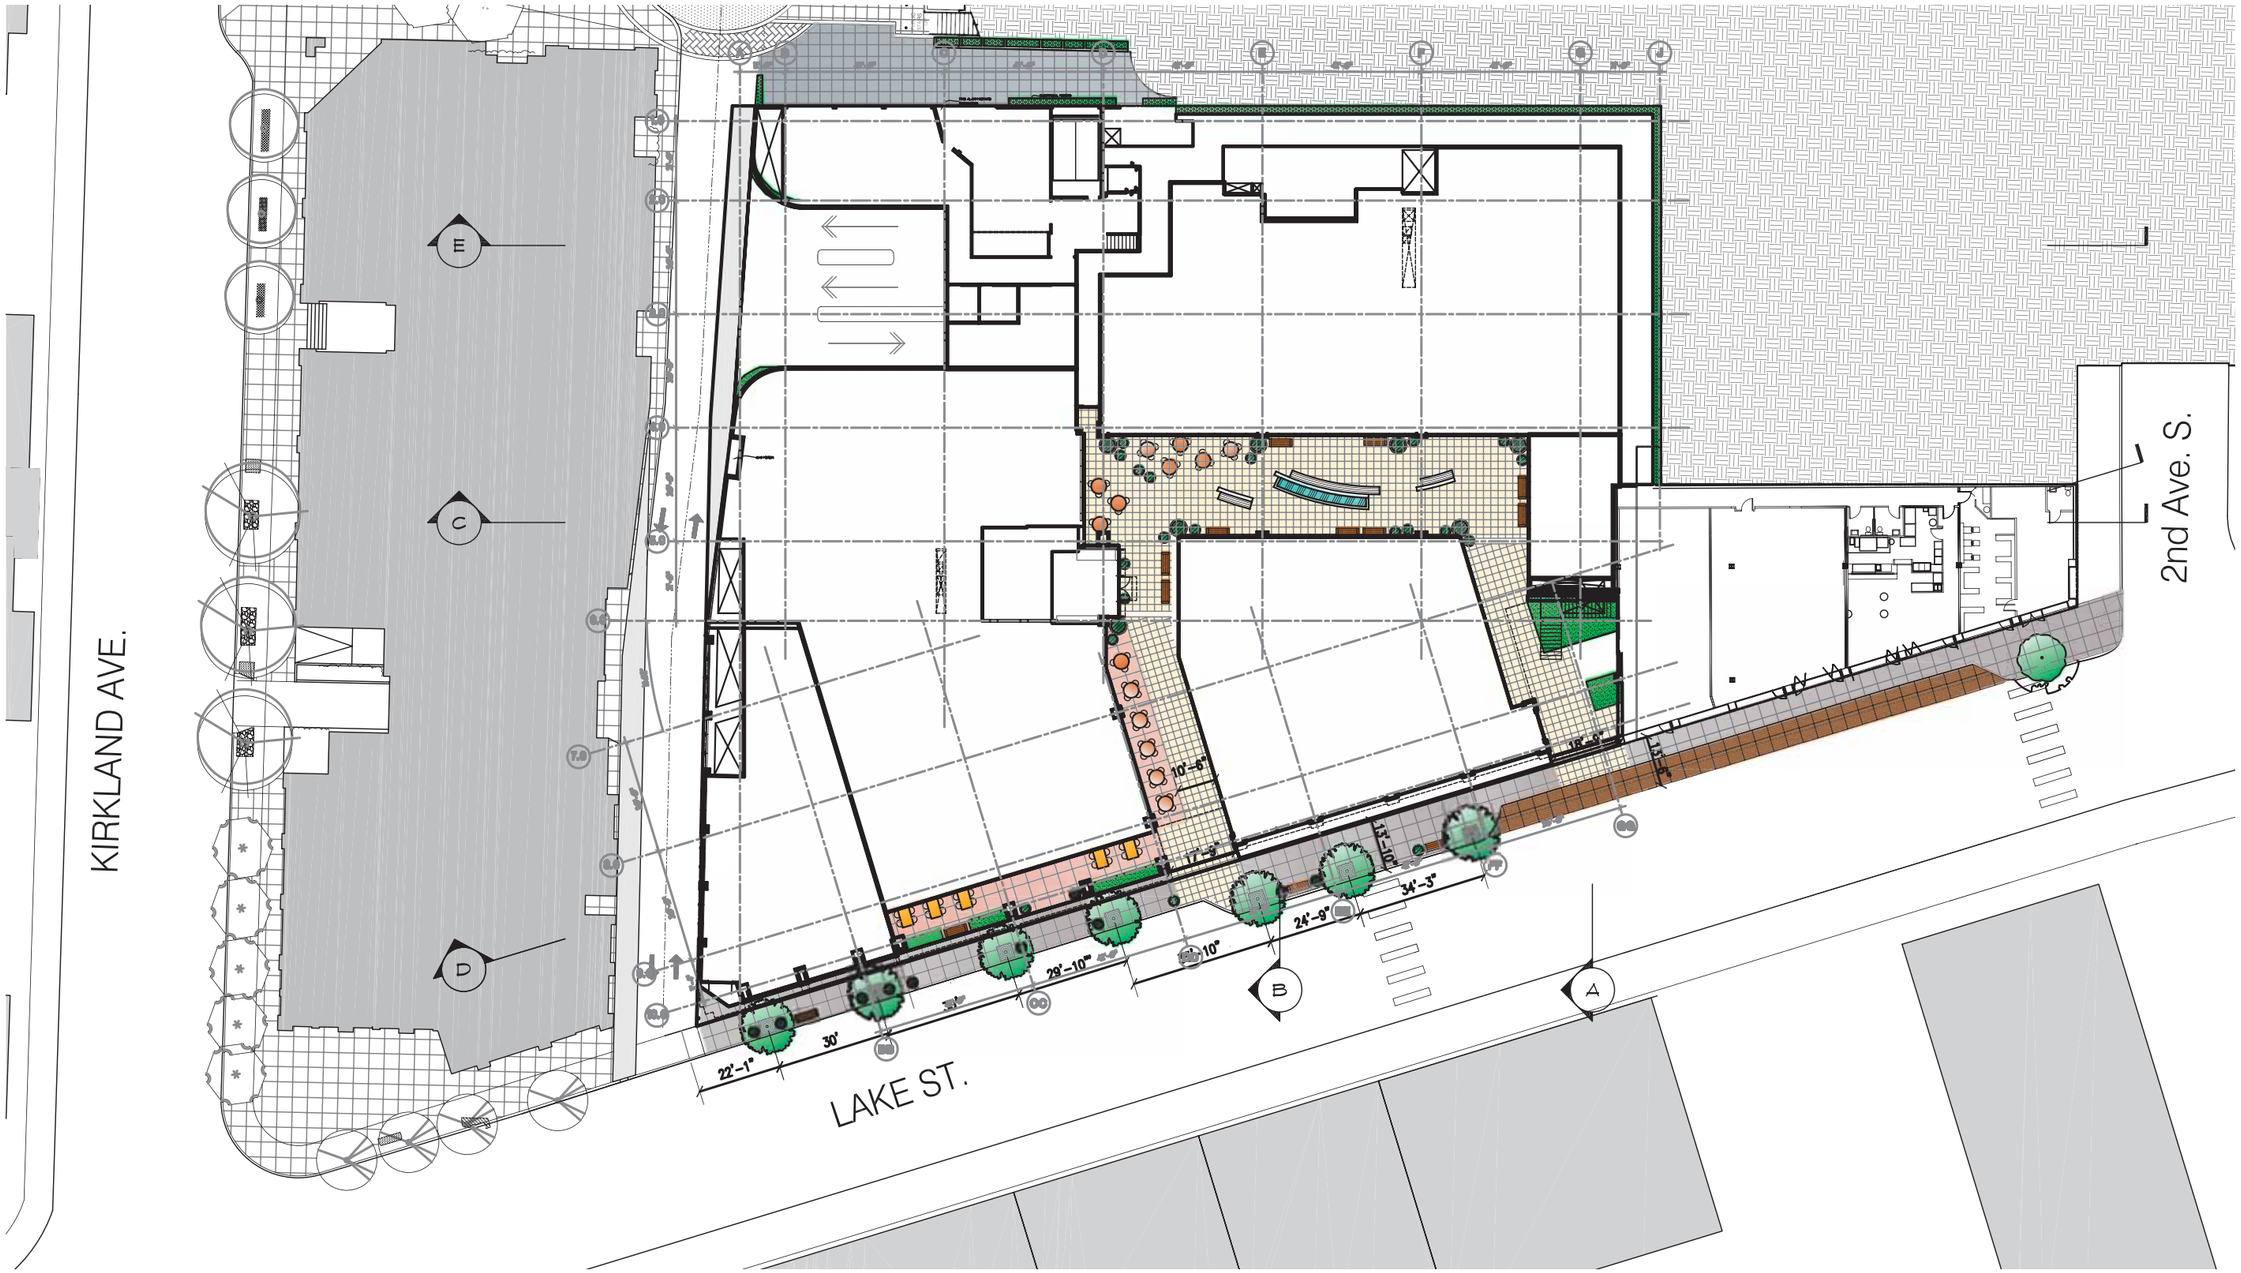

Site Plan

N scale 1" = 40'-0"