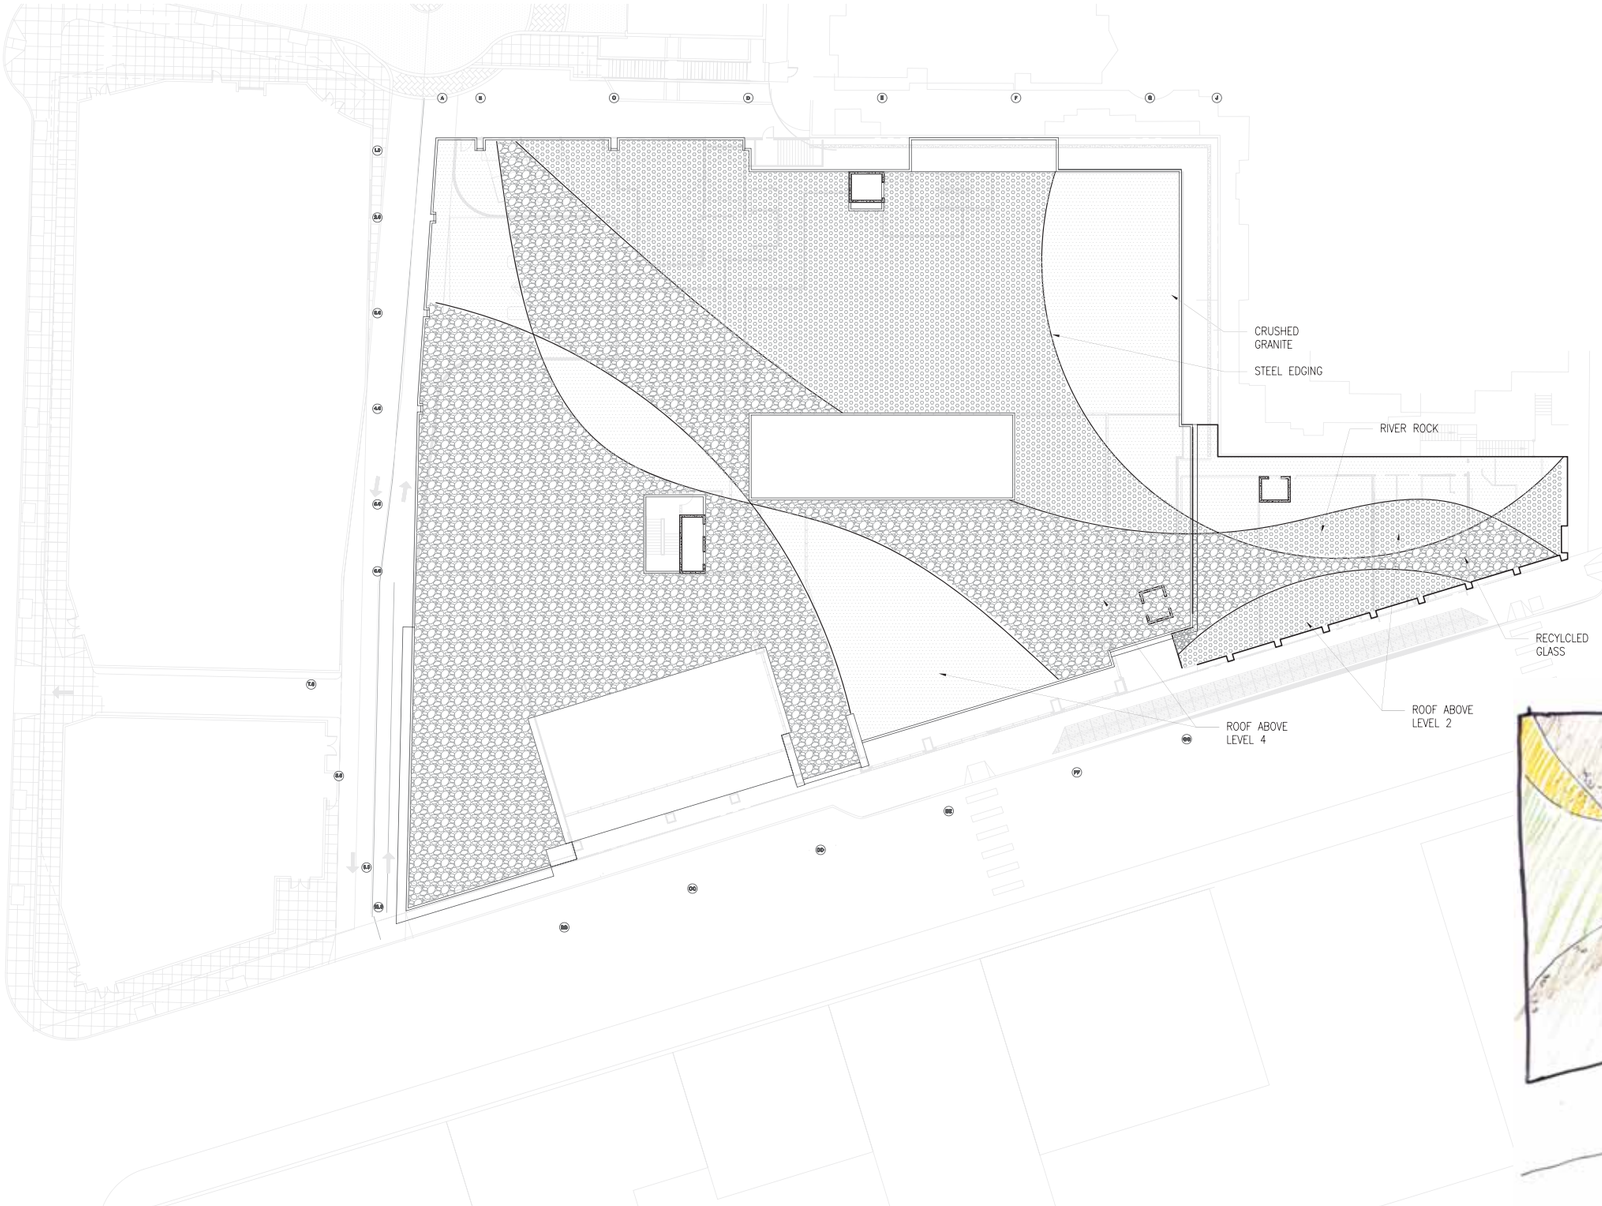

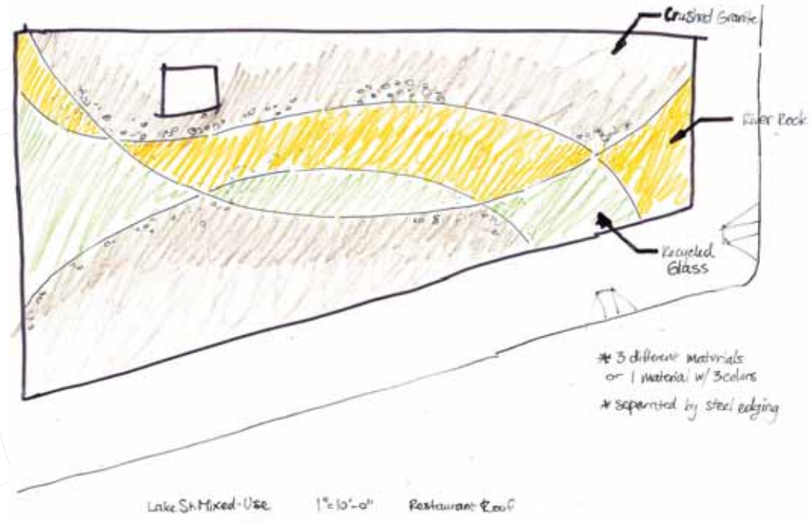

Roof Plan-Landscaped

scale 1" = 40.00'