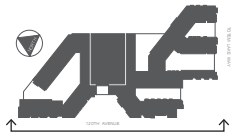

SOUTHWEST ELEVATION

GRAPHIC SCALE

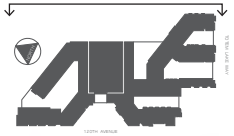

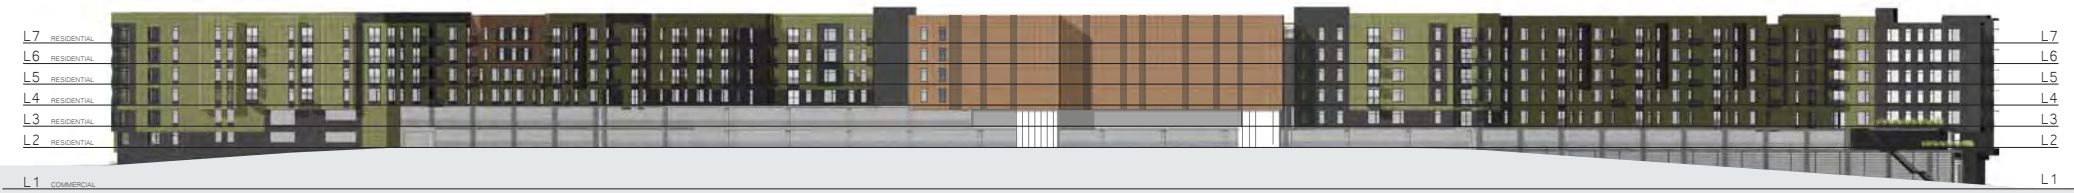

NORTHEAST ELEVATION

GRAPHIC SCALE

CENTERCAL PROPERTIES, LLC

FAIRFIELD
RESIDENTIAL

content **ELEVATIONS** */ scale* **1:60** */ project* **5638.00** */ date* **09.12.2016**

A6.1

carrierjohnson + CULTURE

NORTHWEST ELEVATION

GRAPHIC SCALE

SOUTHEAST ELEVATION

GRAPHIC SCALE

CENTERCAL PROPERTIES, LLC

FAIRFIELD
RESIDENTIAL

content **ELEVATIONS** */ scale* **1:60** */ project* **5638.00** */ date* **09.12.2016**

A6.2

carrierjohnson + CULTURE

ATTACHMENT 1
FILE NO. DRV16-00914
APPLICANT DESIGN RESPONSE

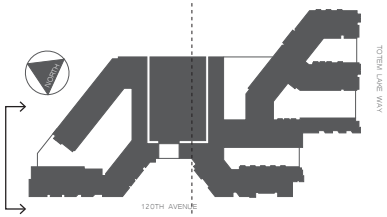

NORTHWEST ELEVATION - ENLARGED

GRAPHIC SCALE
0' 10' 50' 100'

CENTERCAL PROPERTIES, LLC

FAIRFIELD
RESIDENTIAL

content **ELEVATION** / scale **1:20** / project **5638.00** / date **09.12.2016**

A6.01

carrierjohnson + CULTURE

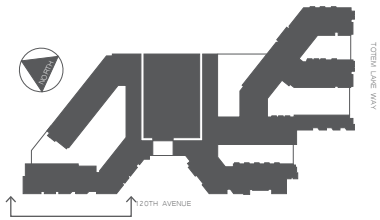

01

GRAPHIC SCALE
0' 10' 50' 100'

SOUTHWEST ELEVATION - ENLARGED

01

CENTERCAL PROPERTIES, LLC

FAIRFIELD
RESIDENTIAL

content **ELEVATION** */ scale* **1:20** */ project* **5638.00** */ date* **09.12.2016**

A6.02

carrierjohnson + CULTURE

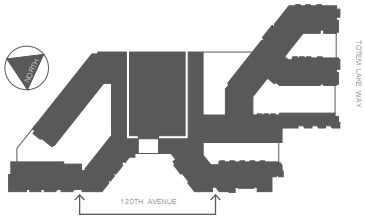

02

SOUTHWEST ELEVATION - ENLARGED

02

GRAPHIC SCALE
0' 10' 50' 100'

CENTERCAL PROPERTIES, LLC

FAIRFIELD
RESIDENTIAL

content **ELEVATION** */ scale* **1:20** */ project* **5638.00** */ date* **09.12.2016**

A6.03

carrierjohnson + CULTURE

ATTACHMENT 1
FILE NO. DRV16-00914
APPLICANT DESIGN RESPONSE

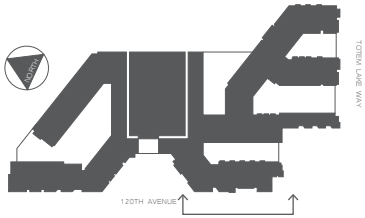

03

GRAPHIC SCALE
0' 10' 50' 100'

SOUTHWEST ELEVATION - ENLARGED
03

CENTERCAL PROPERTIES, LLC
FAIRFIELD
RESIDENTIAL

content **NORTH ELEVATION** / *scale* **1:20** / *project* **5638.00** / *date* **09.12.2016**

A6.04
carrierjohnson + CULTURE

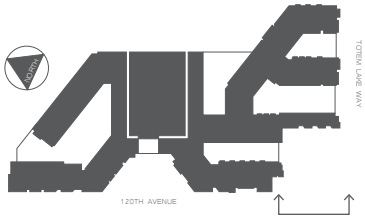

GRAPHIC SCALE
0' 10' 50' 100'

SOUTHWEST ELEVATION - ENLARGED
04

CENTERCAL PROPERTIES, LLC

FAIRFIELD
RESIDENTIAL

content **ELEVATION** / scale **1:20** / project **5638.00** / date **09.12.2016**

A6.05

carrierjohnson + CULTURE

ATTACHMENT 1
FILE NO. DRV16-00914
APPLICANT DESIGN RESPONSE

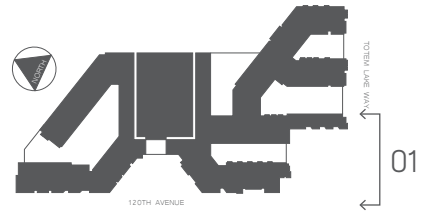

SOUTHEAST ELEVATION - ENLARGED
01

GRAPHIC SCALE
0' 10' 50' 100'

CENTERCAL PROPERTIES, LLC
FAIRFIELD
RESIDENTIAL

content **ELEVATION** */ scale* **1:20** */ project* **5638.00** */ date* **09.12.2016**

A6.06
carrierjohnson + CULTURE

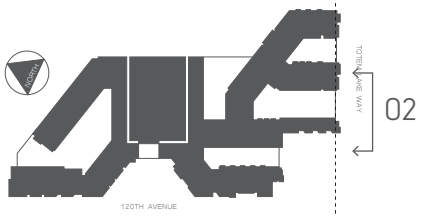

GRAPHIC SCALE
0' 10' 50' 100'

SOUTHEAST ELEVATION - ENLARGED

02

CENTERCAL PROPERTIES, LLC

FAIRFIELD
RESIDENTIAL

content **ELEVATION** */ scale* **1:20** */ project* **5638.00** */ date* **09.12.2016**

A6.07

carrierjohnson + CULTURE

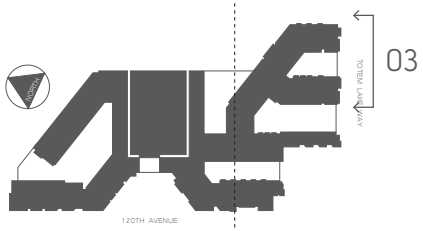

SOUTHEAST ELEVATION - ENLARGED

03

GRAPHIC SCALE
0' 10' 50' 100'

CENTERCAL PROPERTIES, LLC

FAIRFIELD
RESIDENTIAL

content **ELEVATION** */ scale* **1:20** */ project* **5638.00** */ date* **09.12.2016**

A6.08

carrierjohnson + CULTURE

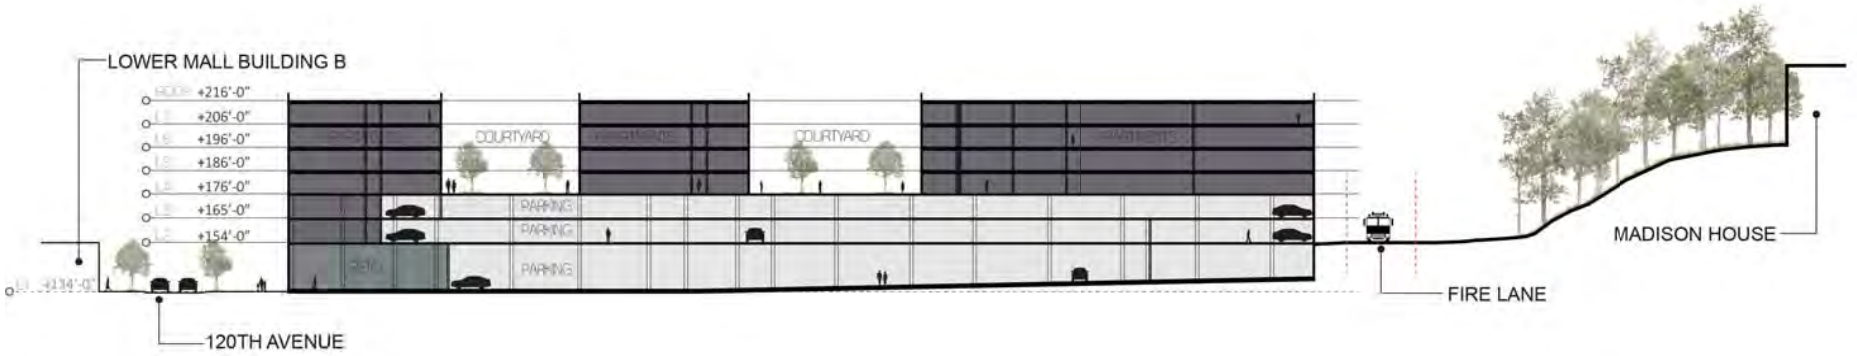

SECTION 1
EAST - WEST

PARKING
STORAGE/UTILITIES
RETAIL
AMENITIES
APARTMENTS

SECTION 2
EAST - WEST

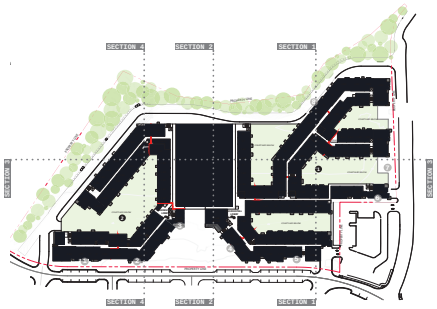

CENTERCAL PROPERTIES, LLC

FAIRFIELD
RESIDENTIAL

GRAPHIC SCALE
0' 30' 60' 120'

content **SECTION 1 + 2** / *scale* **1"=60'-0"** / *project* **5638.00** / *date* **09.12.2016**

A7.1

carrierjohnson + CULTURE

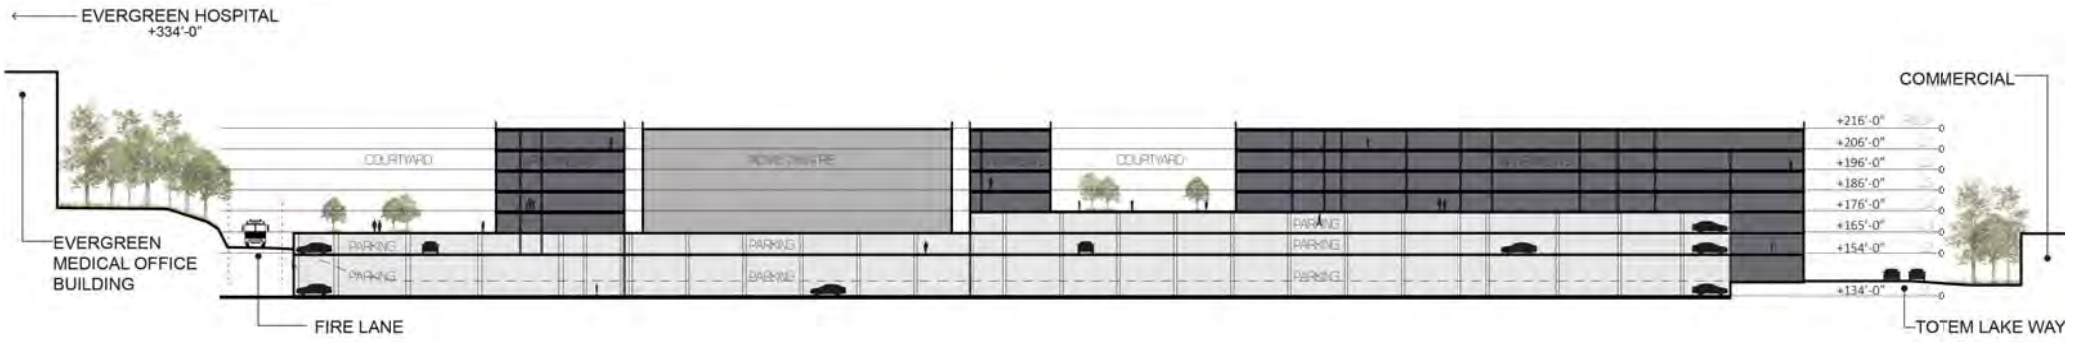

SECTION 3

NORTH-SOUTH

PARKING
STORAGE/UTILITIES
RETAIL
AMENITIES
APARTMENTS

SECTION 4

EAST - WEST

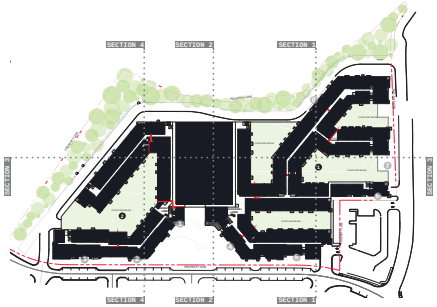

CENTERCAL PROPERTIES, LLC

FAIRFIELD
RESIDENTIAL

GRAPHIC SCALE
0' 30' 60' 120'

content **SECTION 3** / *scale* **1"=60'-0"** / *project* **5638.00** / *date* **09.12.2016**

A7.2

carrierjohnson + CULTURE

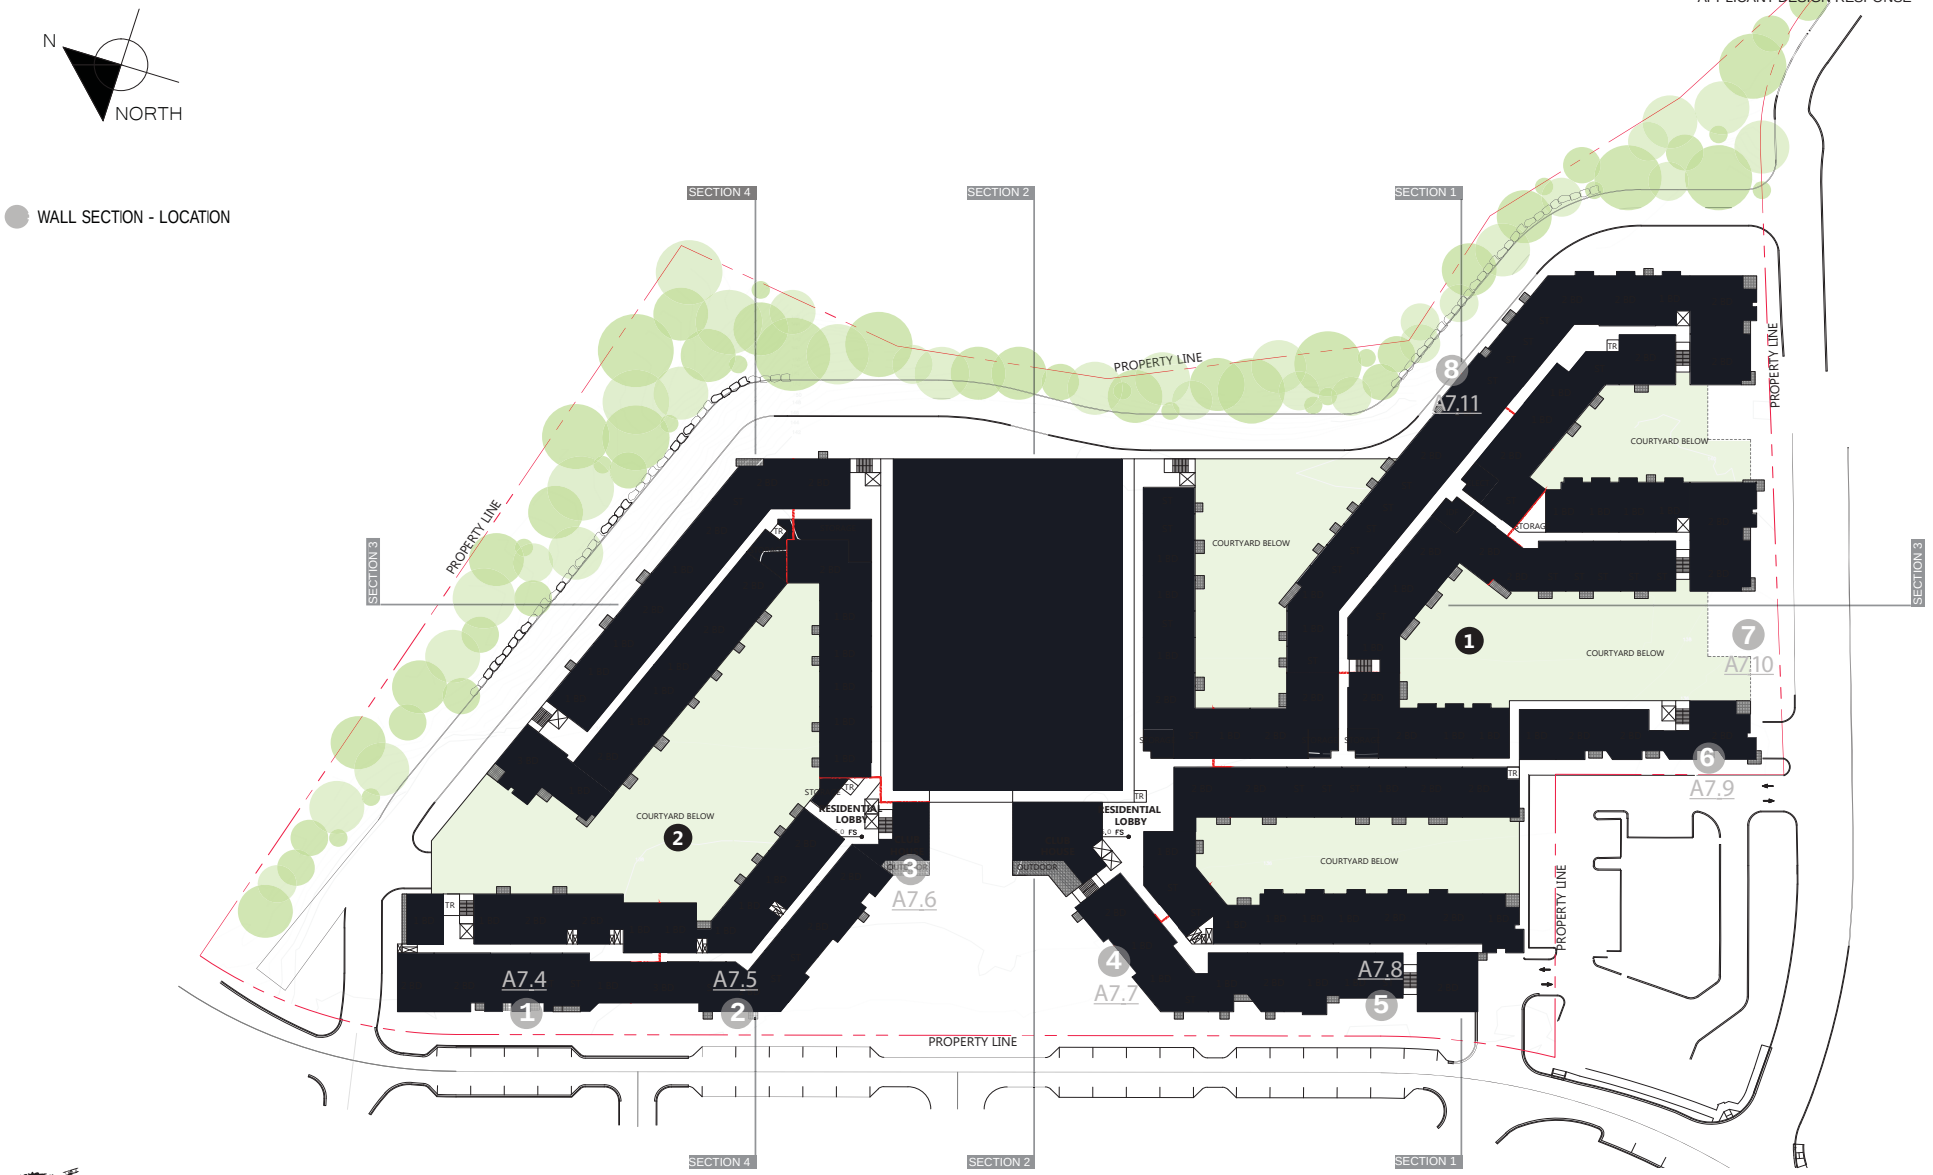

CENTERCAL PROPERTIES, LLC

FAIRFIELD
RESIDENTIAL

GRAPHIC SCALE
0' 30' 60' 120'

content **SITE PLAN** / *scale* **1"=80'-0"** / *project* **5638.00** / *date* **09.12.2016**

A7.3

carrierjohnson + CULTURE

SECTION 1 - LOT 2

Representative images

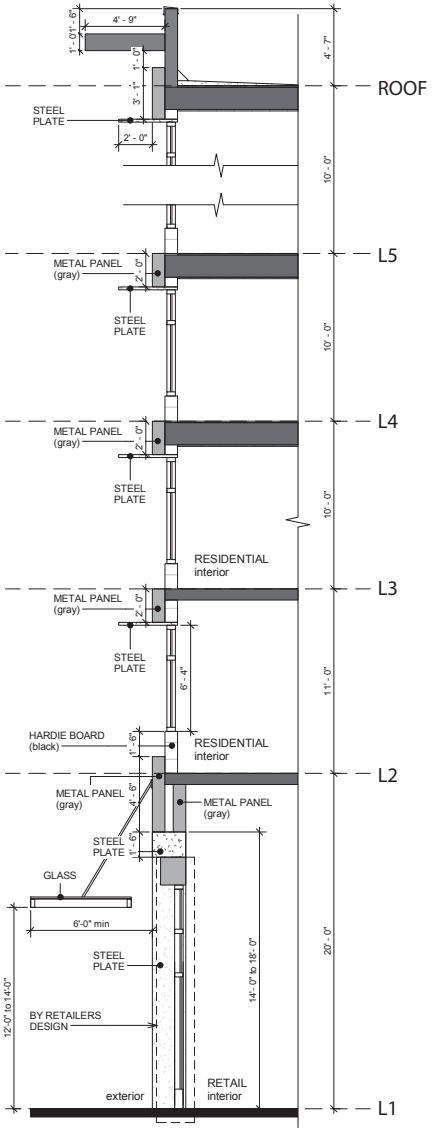

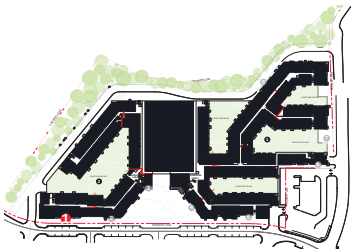

PRELIMINARY WALL SECTION 8

content **WALL SECTION 1** / *project* **5638.00** / *date* **09.12.2016**

A7.4

carrierjohnson + CULTURE

CENTERCAL PROPERTIES, LLC

FAIRFIELD
RESIDENTIAL