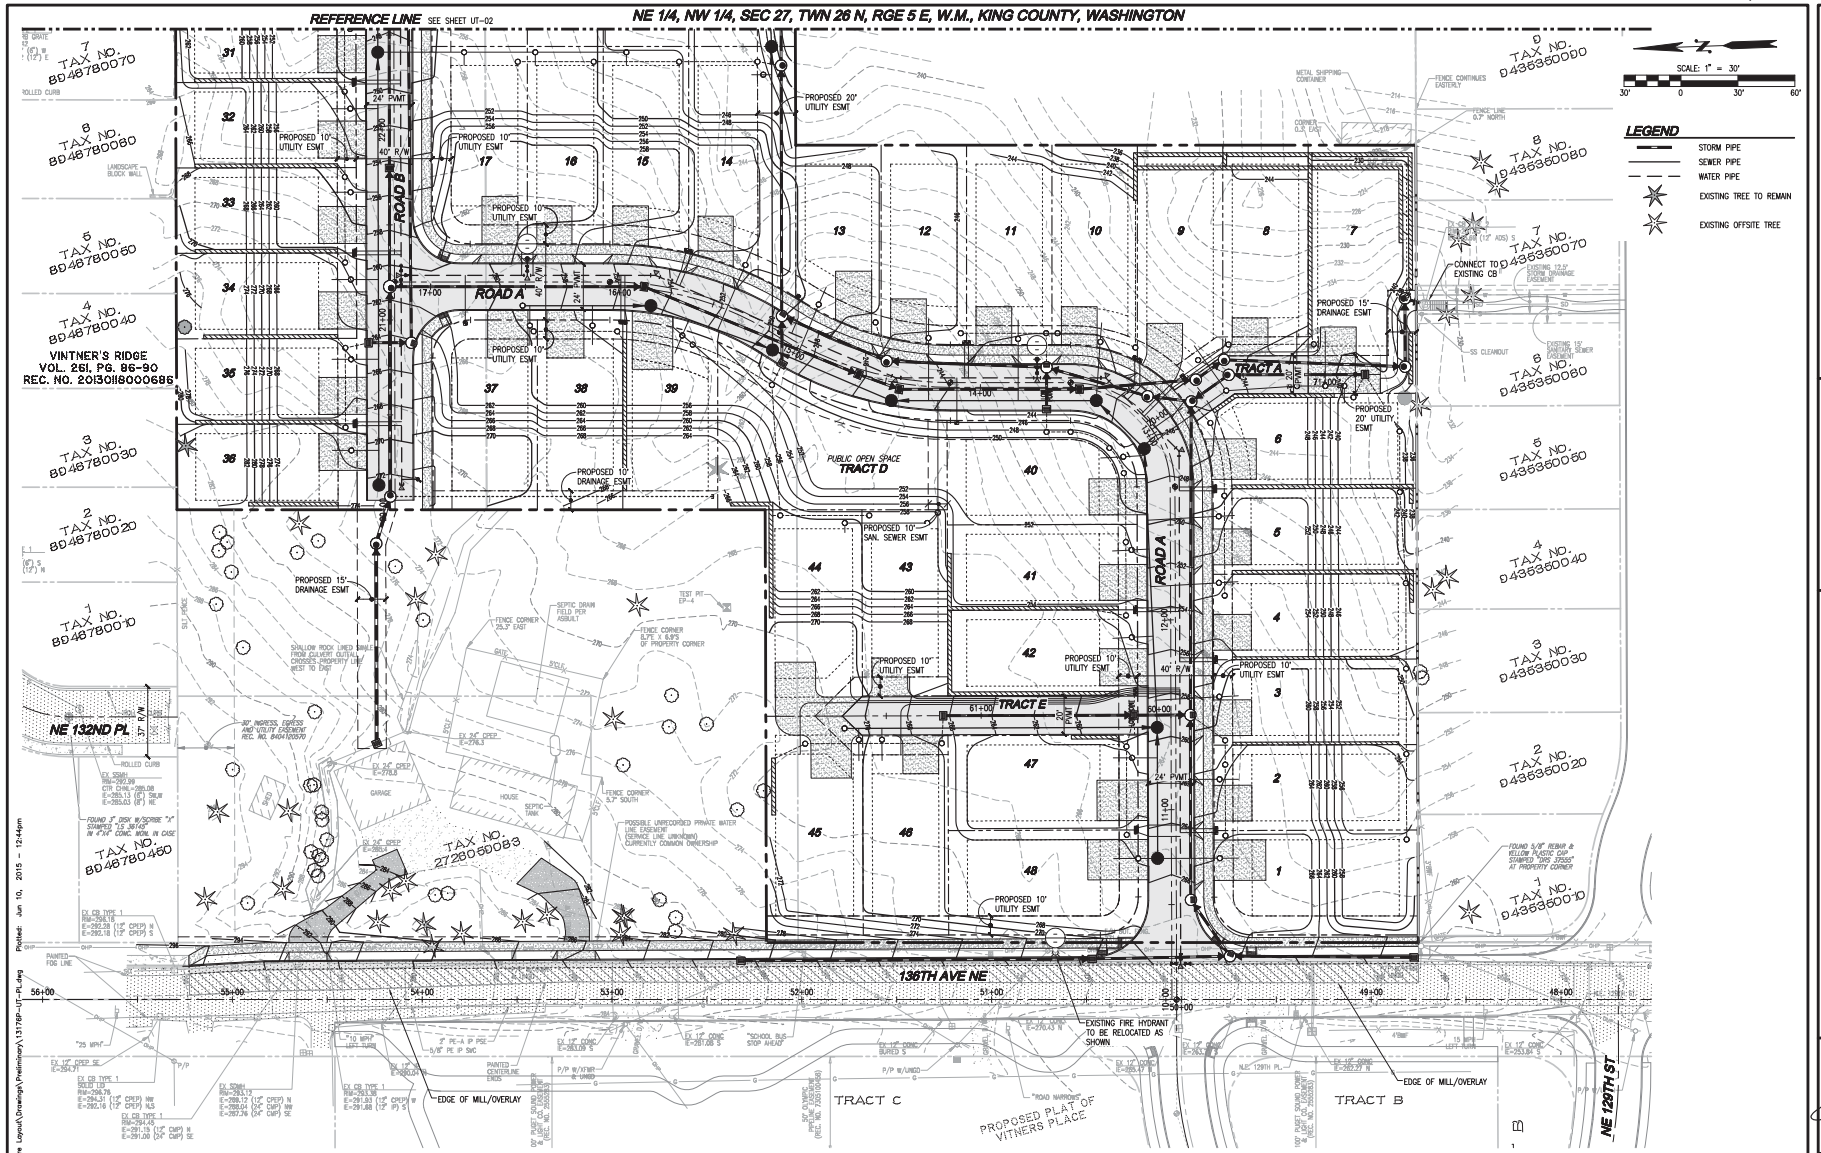

SURVEY DISCLAIMER

TOPOGRAPHIC SURVEY INFORMATION ON TAX LOTS 2726059032, 2726059078, 2726059091, 2726059027 AND WITHIN 136TH AVE NE AS SHOWN ON THESE PLANS HAS BEEN PROVIDED BY CORE DESIGN, INC. LDC, INC. (LAND DEVELOPMENT CONSULTANTS, INC.), ASSUMES NO LIABILITY AS TO THE ACCURACY AND COMPLETENESS OF THIS DATA. ANY DISCREPANCIES FOUND BETWEEN WHAT IS SHOWN ON THE PLANS AND WHAT IS NOTED IN THE FIELD SHOULD BE BROUGHT IMMEDIATELY TO THE ATTENTION OF THE ENGINEER.

TOPOGRAPHIC SURVEY INFORMATION ON TAX LOTS 2726059073, 2726059066, 2726059039, 2726059034 AND WITHIN NE 131ST WAY AND BURLINGTON NORTHERN RIGHT-OF-WAY AS SHOWN ON THESE PLANS HAS BEEN PERFORMED BY LDC, INC. IN DECEMBER 2014. ANY CHANGES TO THE SITE AFTER THIS DATE WILL NOT BE REFLECTED IN THE PLANS. ANY DISCREPANCIES FOUND BETWEEN WHAT IS SHOWN ON THE PLANS AND WHAT IS NOTED IN THE FIELD SHOULD BE BROUGHT IMMEDIATELY TO THE ATTENTION OF THE ENGINEER.

Call 2 Business Days Before You Dig
811 or 1-800-424-5555
Utilities Underground Location Center

REVISIONS

NO.	DATE	DESCRIPTION	BY
1	5-21-15	REVISED PER CITY COMMENTS DATED 2-17-15	MWM
2	6-10-15	MINOR GRADING REVISIONS	MWM

LDC
THE CIVIL ENGINEERING GROUP
Engineering
Structural
Planning
Survey
1401 NE 336th St, #120
Duvall, WA 98019
Ph. 425.806.1869
Fx. 425.806.1890
www.LDCcorp.com

PULTE GROUP
MARINWOOD
COMPOSITE UTILITY PLAN

JOB NUMBER: 13-176
DRAWING NAME: 13176P-UT-PL
DESIGNER: MWM
DRAFTING BY: RCR
DATE: 2-06-15
SCALE: 1"=30'
JURISDICTION: KIRKLAND

UT-01
SHEET 14 OF 35

Drawing: P:\2013\13-176 Kirkland Moore Layout\Drawings\Preliminary\13176P-UT-PL.dwg Plotted: Jun 10, 2015 - 12:44pm

NE 1/4, NW 1/4, SEC 27, TWN 26 N, RGE 5 E, W.M., KING COUNTY, WASHINGTON

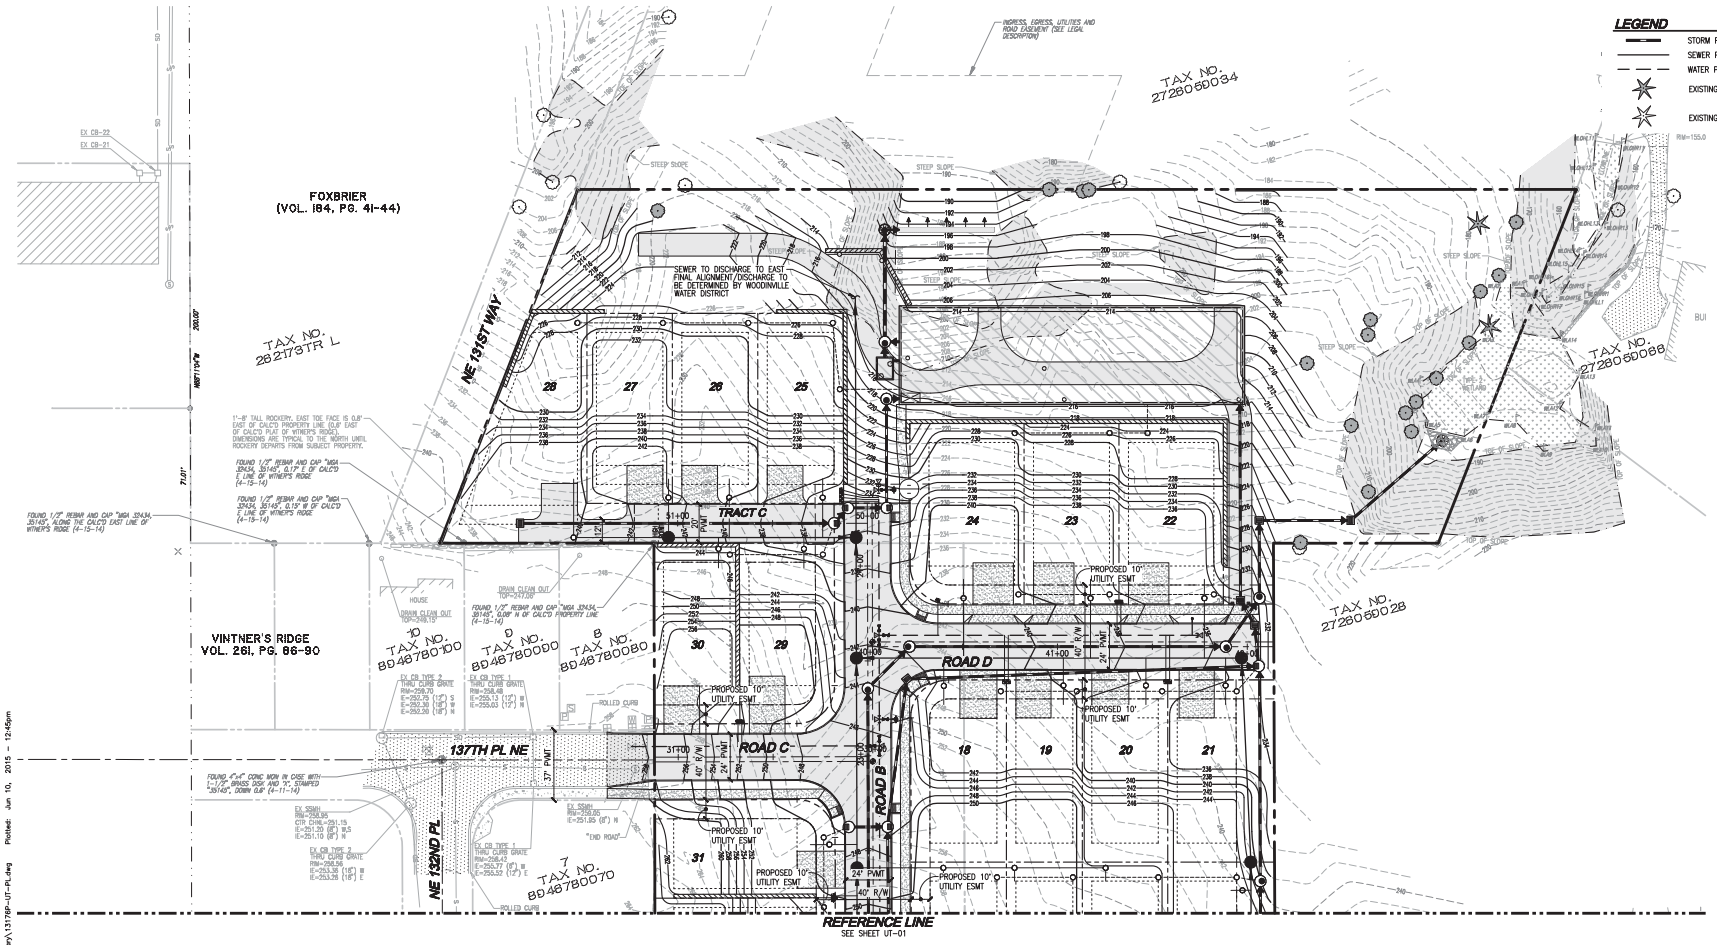

REVISIONS

NO.	DATE	DESCRIPTION	BY
1	5-21-15	REVISED PER CITY COMMENTS DATED 2-17-15	MWM
2	6-10-15	MINOR GRADING REVISIONS	MWM

LDC
THE CIVIL ENGINEERING GROUP
Engineering
Structural
Planning
Survey
14501 NE 20th St., #100
Bellevue, WA 98007
Ph. 425.885.1986
Fx. 425.885.1886
www.LDCcorp.com

PULTE GROUP

MARINWOOD

COMPOSITE UTILITY PLAN

SURVEY DISCLAIMER

TOPOGRAPHIC SURVEY INFORMATION ON TAX LOTS 2726059032, 2726059078, 2726059061, 2726059023 AND WITHIN 136TH AVE NE AS SHOWN ON THESE PLANS HAS BEEN PROVIDED BY CORE DESIGN, INC. LDC, INC. (LAND DEVELOPMENT CONSULTANTS, INC.), ASSUMES NO LIABILITY AS TO THE ACCURACY AND COMPLETENESS OF THIS DATA. ANY DISCREPANCIES FOUND BETWEEN WHAT IS SHOWN ON THE PLANS AND WHAT IS NOTED IN THE FIELD SHOULD BE BROUGHT IMMEDIATELY TO THE ATTENTION OF THE ENGINEER.

TOPOGRAPHIC SURVEY INFORMATION ON TAX LOTS 2726059073, 2726059066, 2726059039, 2726059034 AND WITHIN NE 131ST WAY AND BURLINGTON NORTHERN RIGHT-OF-WAY AS SHOWN ON THESE PLANS HAS BEEN PERFORMED BY LDC, INC. IN DECEMBER 2014. ANY CHANGES TO THE SITE AFTER THIS DATE WILL NOT BE REFLECTED IN THE PLANS. ANY DISCREPANCIES FOUND BETWEEN WHAT IS SHOWN ON THE PLANS AND WHAT IS NOTED IN THE FIELD SHOULD BE BROUGHT IMMEDIATELY TO THE ATTENTION OF THE ENGINEER.

Call 2 Business Days Before You Dig
811 or 1-800-424-5555
Utilities Underground Location Center

JOB NUMBER:	13-176
DRAWING NAME:	13176P-UT-PL
DESIGNER:	MWM
DRAFTING BY:	RCR
DATE:	2-06-15
SCALE:	1"=30'
JURISDICTION:	KIRKLAND

UT-02

SHEET 15 OF 35

Drawing: P:\2013\13-176 Kirkland Moore Layout\Drawings\Preliminary\13176P-UT-PL.dwg Plotted: Jun 10, 2015 - 12:45pm

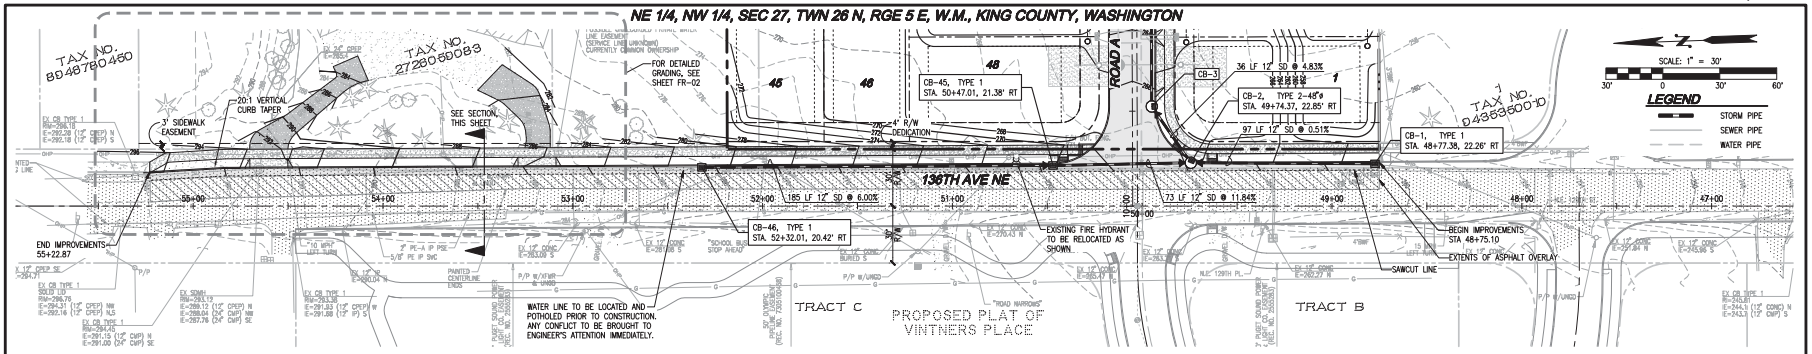

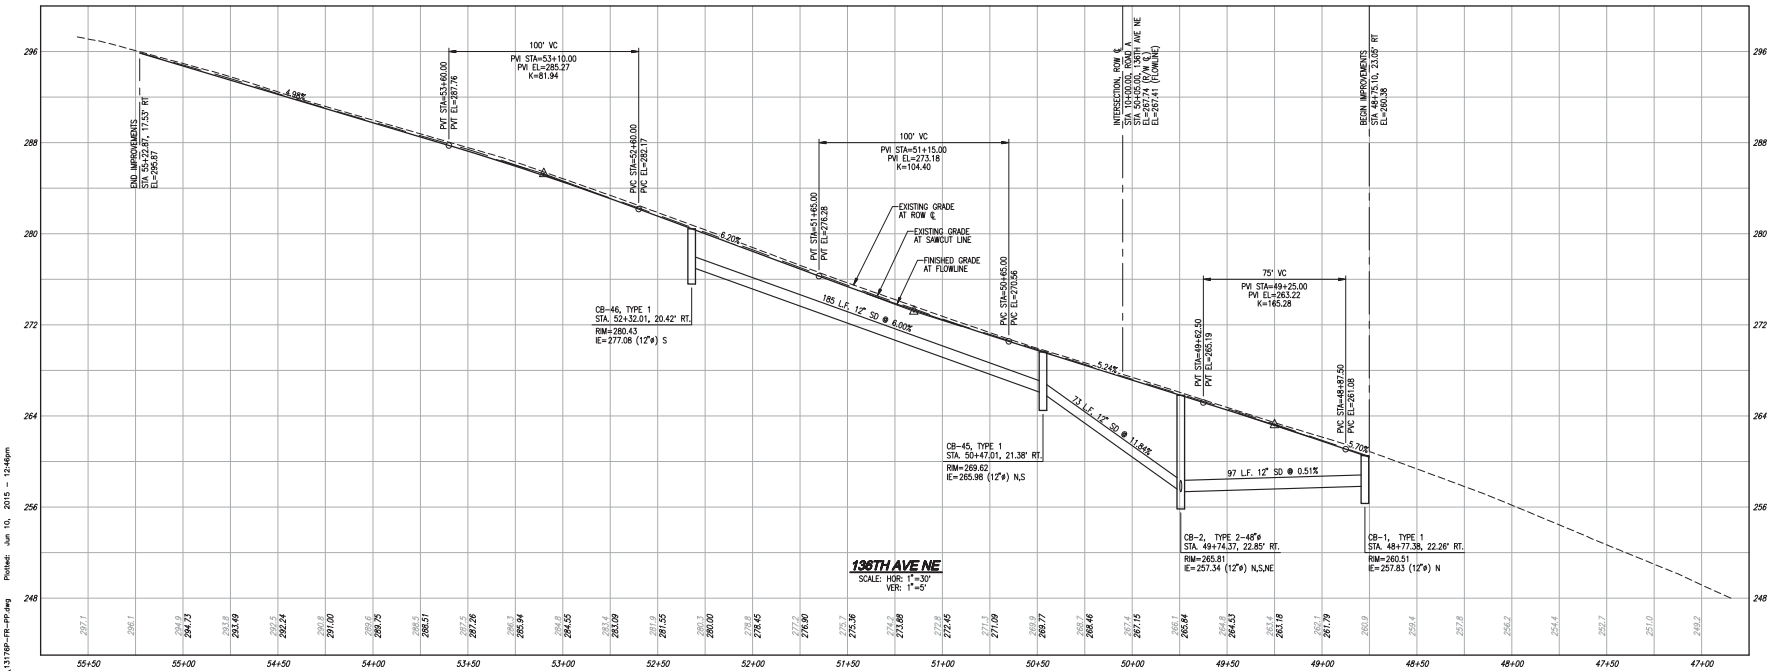

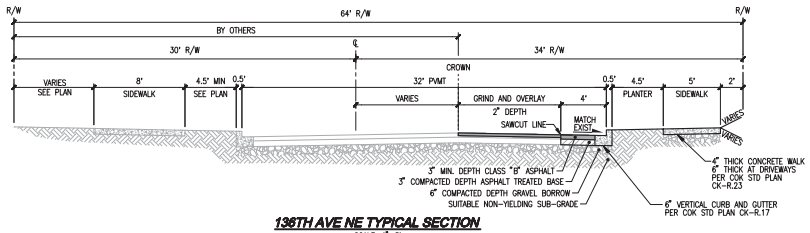

136TH AVE NE TYPICAL SECTION
SCALE: 1"=5'

EXISTING UTILITY NOTE

EXISTING UTILITIES SHOWN IN PLAN ARE FROM BEST AVAILABLE DATA. CONTRACTOR SHALL VERIFY UTILITY LOCATIONS PRIOR TO CONSTRUCTION. ANY UTILITY LOCATIONS THAT VARY FROM THOSE SHOWN ON PLAN SHOULD BE BROUGHT TO ENGINEER'S ATTENTION AS SOON AS POSSIBLE.

NOTES

1. ALL CB GRATES SHALL BE METAL FRAME AND GRATE UNLESS NOTED OTHERWISE.
2. SEE SHEETS DT-01 THROUGH DT-06 FOR STORM DRAINAGE NOTES AND DETAILS.
3. FOR GENERAL ROADWAY NOTES, SEE SHEET DT-01.
4. SEE SHEET RD-02 FOR YARD DRAIN CLEANOUT TABLE.
5. WHEN ABUTTING NEW PAVEMENT TO EXISTING PAVEMENT: NEAT LINE CUT, CLEAN, HEAT AND TACK EXISTING PAVEMENT EDGES WITH SEALER CSS-1 AND SEAL WITH AR4000 AND SAND. SAWCUT SHALL BE A MINIMUM 1-FT INSIDE THE EXISTING EDGE OF PAVEMENT. 4-FT MINIMUM PAVED SECTION REQUIRED.
6. ALL PUBLICLY MAINTAINED STORM IS TO BE ASTM 3034 PVC.

SURVEY DISCLAIMER

TOPOGRAPHIC SURVEY INFORMATION ON TAX LOTS 2726059032, 2726059078, 2726059081, 2726059020 AND WITHIN 136TH AVE NE AS SHOWN ON THESE PLANS HAS BEEN PROVIDED BY CORE DESIGN, INC. LDC, INC. (LAND DEVELOPMENT CONSULTANTS, INC.), ASSUMES NO LIABILITY AS TO THE ACCURACY AND COMPLETENESS OF THIS DATA. ANY DISCREPANCIES FOUND BETWEEN WHAT IS SHOWN ON THE PLANS AND WHAT IS NOTED IN THE FIELD SHOULD BE BROUGHT IMMEDIATELY TO THE ATTENTION OF THE ENGINEER.

TOPOGRAPHIC SURVEY INFORMATION ON TAX LOTS 2726059073, 2726059066, 2726059039, 2726059034 AND WITHIN NE 131ST WAY AND BURLINGTON NORTHERN RIGHT-OF-WAY AS SHOWN ON THESE PLANS HAS BEEN PERFORMED BY LDC, INC. IN DECEMBER 2014. ANY CHANGES TO THE SITE AFTER THIS DATE WILL NOT BE REFLECTED IN THE PLANS. ANY DISCREPANCIES FOUND BETWEEN WHAT IS SHOWN ON THE PLANS AND WHAT IS NOTED IN THE FIELD SHOULD BE BROUGHT IMMEDIATELY TO THE ATTENTION OF THE ENGINEER.

Call 2 Business Days Before You Dig
811 or 1-800-424-5555
Utilities Underground Location Center

REVISIONS

NO.	DATE	DESCRIPTION	BY
1	5-21-15	REVISED PER CITY COMMENTS DATED 2-17-15	MWM
2	6-10-15	MINOR GRADING REVISIONS	MWM

LDC
Engineering
Structural
Planning
Survey
THE CIVIL ENGINEERING GROUP
14501 NE 20th St. #100
Bellevue, WA 98007
Ph. 425.885.1986
Fx. 425.885.1986
www.LDCinc.com

PULTE GROUP
MARINWOOD
PRELIMINARY FRONTAGE PLAN AND PROFILE

MATTHEW MERRITT
STATE OF WASHINGTON
20150106
REGISTERED PROFESSIONAL ENGINEER

JOB NUMBER: 13-176
DRAWING NAME: 13176P-FR-PP
DESIGNER: MWM
DRAFTING BY: ROR
DATE: 2-06-15
SCALE: AS NOTED
JURISDICTION: KIRKLAND

FR-01
SHEET 16 OF 35

Drawing: P:\2013\13-176 Kirkland Moore Layout\Drawings\Preliminary\13176P-FR-PP.dwg Plotted: Jun 10, 2015 - 12:46pm

NE 1/4, NW 1/4, SEC 27, TWN 26 N, RGE 5 E, W.M., KING COUNTY, WASHINGTON

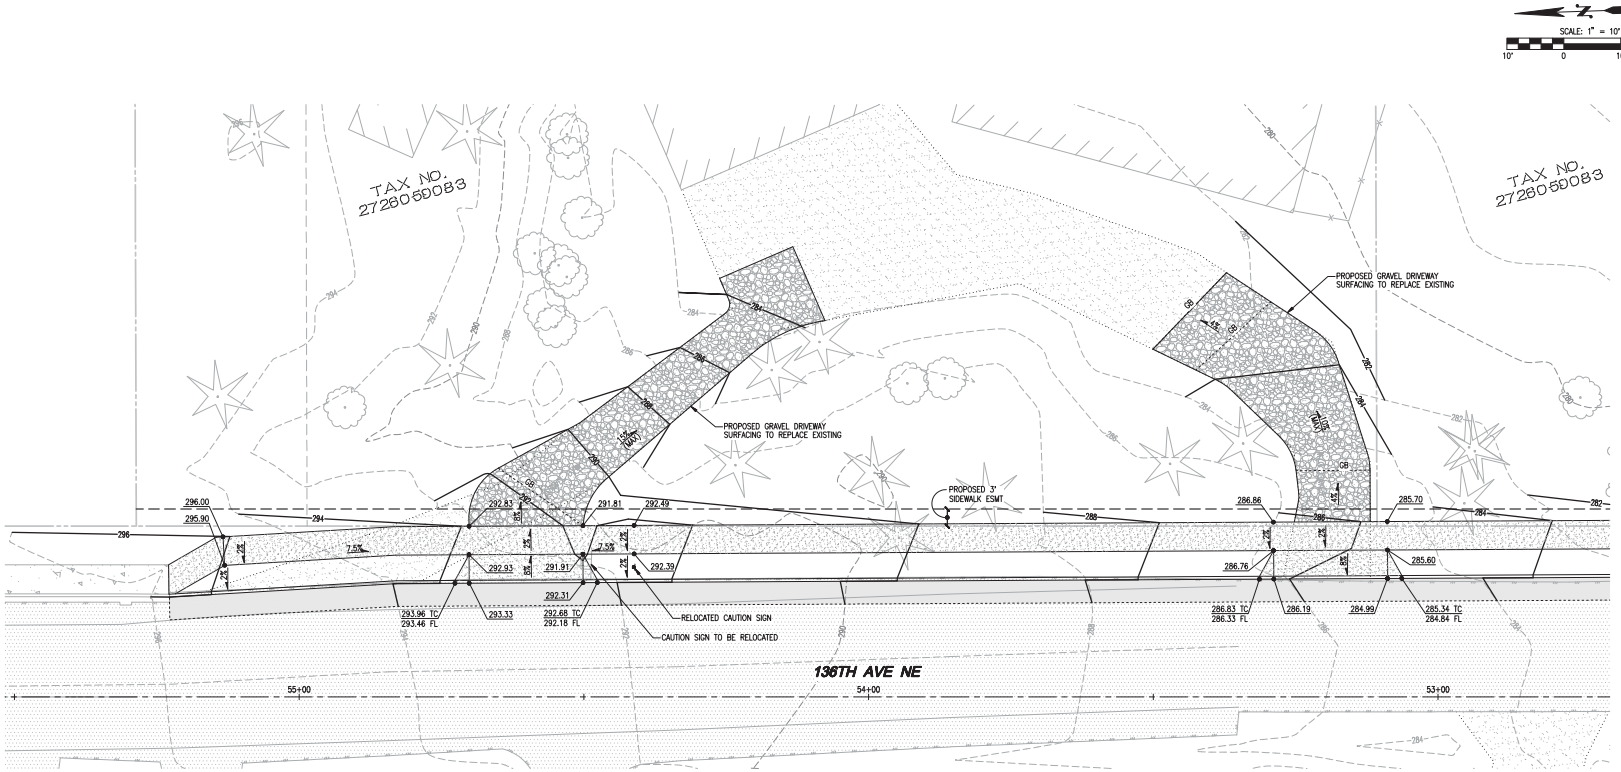

SURVEY DISCLAIMER

TOPOGRAPHIC SURVEY INFORMATION ON TAX LOTS 2726059032, 2726059078, 2726059081, 2726059023 AND WITHIN 136TH AVE NE AS SHOWN ON THESE PLANS HAS BEEN PROVIDED BY CORE DESIGN, INC. LDC, INC. (LAND DEVELOPMENT CONSULTANTS, INC.), ASSUMES NO LIABILITY AS TO THE ACCURACY AND COMPLETENESS OF THIS DATA. ANY DISCREPANCIES FOUND BETWEEN WHAT IS SHOWN ON THE PLANS AND WHAT IS NOTED IN THE FIELD SHOULD BE BROUGHT IMMEDIATELY TO THE ATTENTION OF THE ENGINEER.

TOPOGRAPHIC SURVEY INFORMATION ON TAX LOTS 2726059073, 2726059066, 2726059039, 2726059034 AND WITHIN NE 131ST WAY AND BURLINGTON NORTHERN RIGHT-OF-WAY AS SHOWN ON THESE PLANS HAS BEEN PERFORMED BY LDC, INC. IN DECEMBER 2014. ANY CHANGES TO THE SITE AFTER THIS DATE WILL NOT BE REFLECTED IN THE PLANS. ANY DISCREPANCIES FOUND BETWEEN WHAT IS SHOWN ON THE PLANS AND WHAT IS NOTED IN THE FIELD SHOULD BE BROUGHT IMMEDIATELY TO THE ATTENTION OF THE ENGINEER.

Call 2 Business Days Before You Dig
811 or 1-800-424-5555
Utilities Underground Location Center

REVISIONS

NO.	DATE	DESCRIPTION	BY
1	5-21-15	REVISED PER CITY COMMENTS DATED 2-17-15	MWM
2	6-10-15	MINOR GRADING REVISIONS	MWM

LDC
THE CIVIL ENGINEERING GROUP
Engineering
Structural
Planning
Survey
14501 NE 20th St. #100
Bellevue, WA 98007
Ph. 425.885.7664
Fx. 425.885.7668
www.LDCinc.com

PULTE GROUP

MARINWOOD

PRELIMINARY FRONTAGE DETAILED GRADING

MATTHEW MARTIN
STATE OF WASHINGTON
20009
REGISTERED PROFESSIONAL ENGINEER

JOB NUMBER:	13-176
DRAWING NAME:	13176P-FR-02
DESIGNER:	MWM
DRAFTING BY:	RCR
DATE:	2-06-15
SCALE:	1"=10'
JURISDICTION:	KIRKLAND

FR-02

SHEET 17 OF 35

Drawing: P:\2013\13-176 Kirkland Moore Layout\Drawings\Preliminary\13176P-FR-02.dwg Plotted: Jun 10, 2015 - 12:47pm

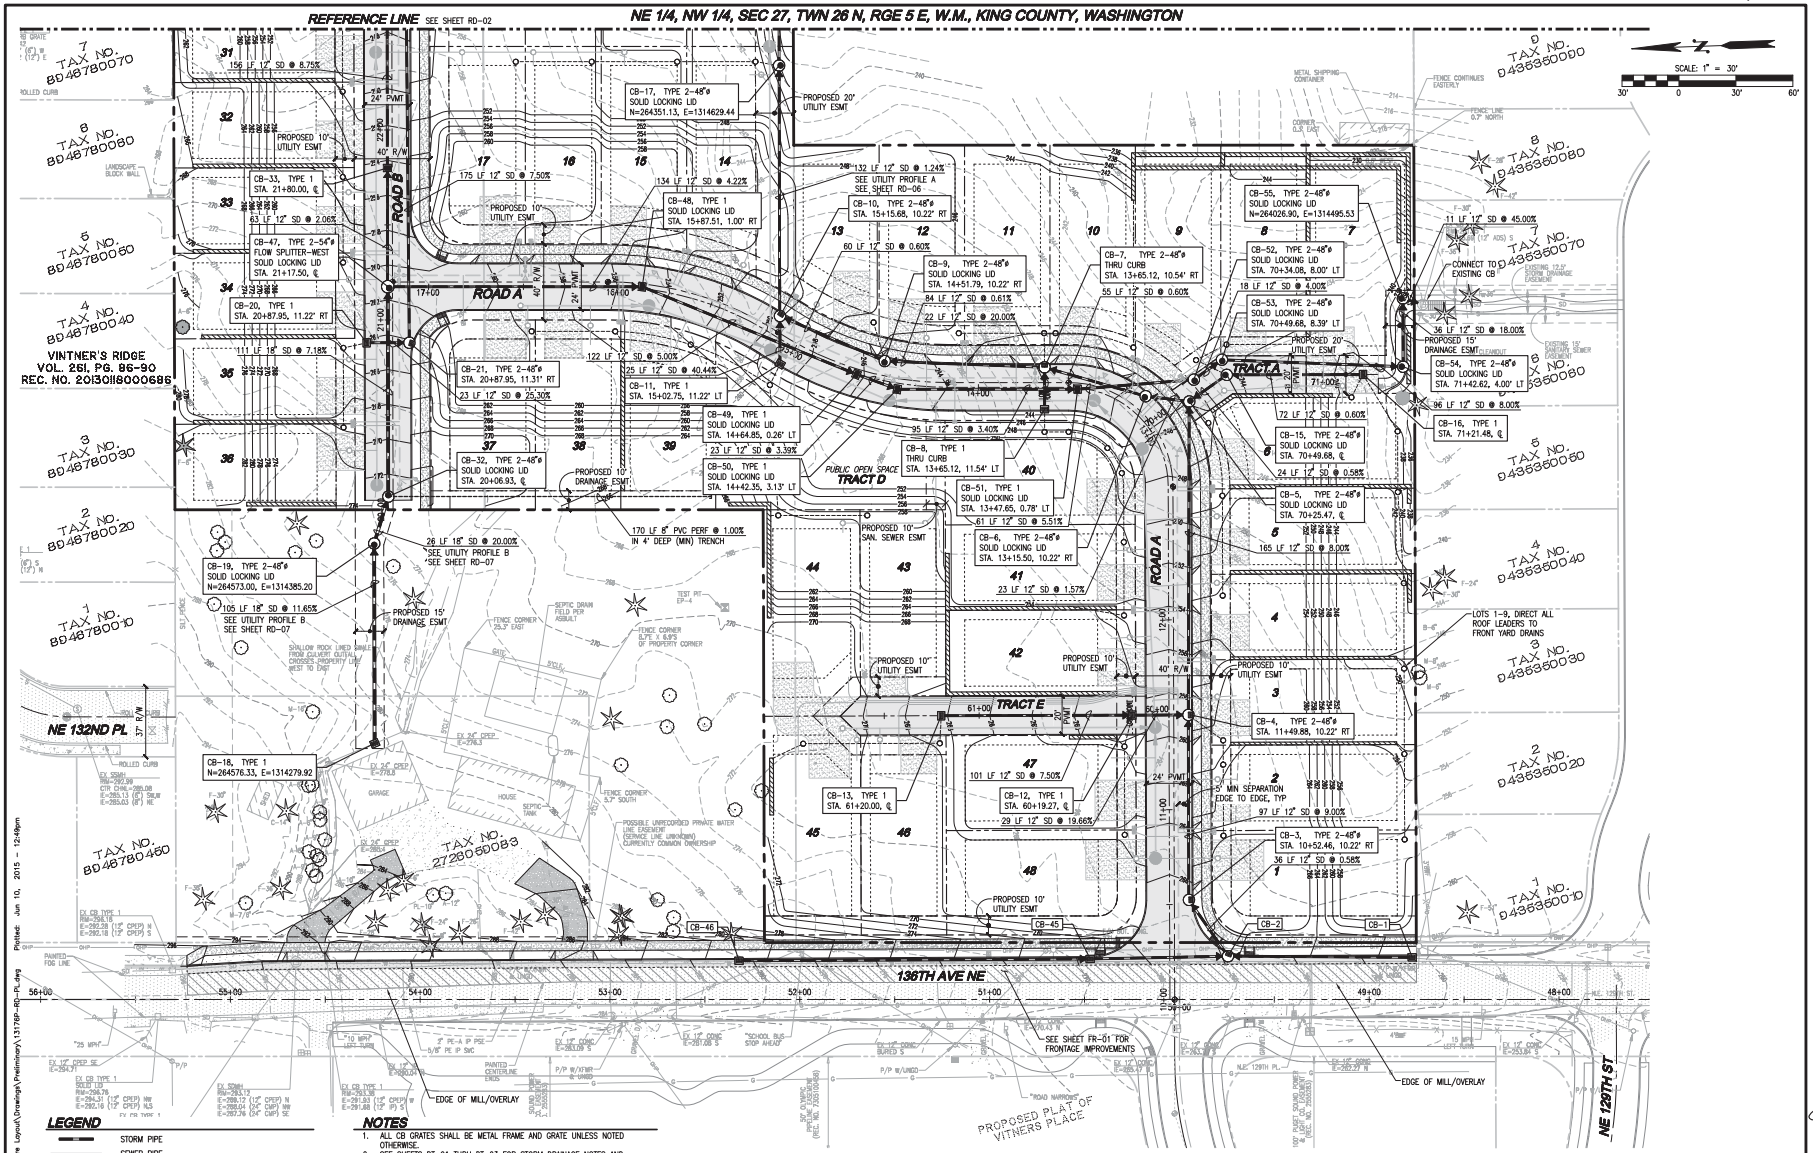

LEGEND

- STORM PIPE
- SEWER PIPE
- WATER PIPE
- DRAIN PIPE (PRIVATE YARD/ROOF DRAIN) 6" PVC UNLESS OTHERWISE INDICATED. SEE SHEET RD-02 FOR YARD DRAIN CLEANOUT TABLE OF INVERTS AND PIPE SLOPES
- YARD DRAIN/CLEANOUT PER CK-D.05 SEE DETAIL, SHEET DT-02
- EXISTING TREE TO REMAIN
- EXISTING OFFSITE TREE

NOTES

1. ALL CB GRATES SHALL BE METAL FRAME AND GRATE UNLESS NOTED OTHERWISE.
2. SEE SHEETS DT-01 THRU DT-03 FOR STORM DRAINAGE NOTES AND DETAILS.
3. SEE SHEETS RD-03 AND RD-07 FOR ROAD AND STORM DRAINAGE PROFILES AND SECTIONS.
4. FOR GENERAL ROADWAY NOTES, SEE SHEET DT-01.
5. SEE SHEET RD-02 FOR YARD DRAIN CLEANOUT TABLE
6. WHEN ABUTTING NEW PAVEMENT TO EXISTING PAVEMENT: NEAT LINE CUT, CLEAN, HEAT AND TACK EXISTING PAVEMENT EDGES WITH SEALER CSS-1 AND SEAL WITH AR4000 AND SAND. SAWCUT SHALL BE A MINIMUM 1-FT INSIDE THE EXISTING EDGE OF PAVEMENT. 4-FT MINIMUM PAVED SECTION REQUIRED.
7. ALL CATCH BASINS WITH SOLID LOCKING LIDS SHALL HAVE CITY OF KIRKLAND LOGOS ON LID.
8. SEE LANDSCAPE PLAN FOR LOCATION/TYPE OF PROPOSED STREET TREES.

SURVEY DISCLAIMER

TOPOGRAPHIC SURVEY INFORMATION ON TAX LOTS 2726059032, 2726059078, 2726059093, 2726059023 AND WITHIN 136TH AVE NE AS SHOWN ON THESE PLANS HAS BEEN PROVIDED BY CORE DESIGN, INC. LDC, INC. (LAND DEVELOPMENT CONSULTANTS, INC.), ASSUMES NO LIABILITY AS TO THE ACCURACY AND COMPLETENESS OF THIS DATA. ANY DISCREPANCIES FOUND BETWEEN WHAT IS SHOWN ON THE PLANS AND WHAT IS NOTED IN THE FIELD SHOULD BE BROUGHT IMMEDIATELY TO THE ATTENTION OF THE ENGINEER.

TOPOGRAPHIC SURVEY INFORMATION ON TAX LOTS 2726059073, 2726059066, 2726059026, 2726059034 AND WITHIN NE 131ST WAY AND BURLINGTON NORTHERN RIGHT-OF-WAY AS SHOWN ON THESE PLANS HAS BEEN PERFORMED BY LDC, INC. IN DECEMBER 2014. ANY CHANGES TO THE SITE AFTER THIS DATE WILL NOT BE REFLECTED IN THE PLANS. ANY DISCREPANCIES FOUND BETWEEN WHAT IS SHOWN ON THE PLANS AND WHAT IS NOTED IN THE FIELD SHOULD BE BROUGHT IMMEDIATELY TO THE ATTENTION OF THE ENGINEER.

Call 2 Business Days Before You Dig
811 or 1-800-424-5555
Utilities Underground Location Center

REVISIONS

NO.	DATE	DESCRIPTION	BY
1	5-21-15	REVISED PER CITY COMMENTS DATED 2-17-15	MWM
2	6-10-15	MINOR GRADING REVISIONS	MWM

Engineering
Structural
Planning
Survey
LDC
THE CIVIL ENGINEERING GROUP
14501 NE 20th St. #100
Bellevue, WA 98007
Ph. 425.885.7665
Fx. 425.885.7666
www.LDCinc.com

PULTE GROUP

MARINWOOD

PRELIMINARY ROAD AND STORM DRAINAGE PLAN

MATTHEW MERRITT
STATE OF WASHINGTON
20009
REGISTERED PROFESSIONAL ENGINEER

JOB NUMBER:	13-176
DRAWING NAME:	13176P-RD-PL
DESIGNER:	MWM
DRAFTING BY:	RCR
DATE:	2-06-15
SCALE:	1"=30'
JURISDICTION:	KIRKLAND

RD-01

SHEET 18 OF 35

Plotted: Jun 10, 2015 - 12:49pm
Drawing: P:\2013\13-176 Kirkland Moore Layout\Drawings\Preliminary\13176P-RD-PL.dwg