ATTACHMENT 3
FILE NO. SEP13-00959
MODIFICATION PLANS

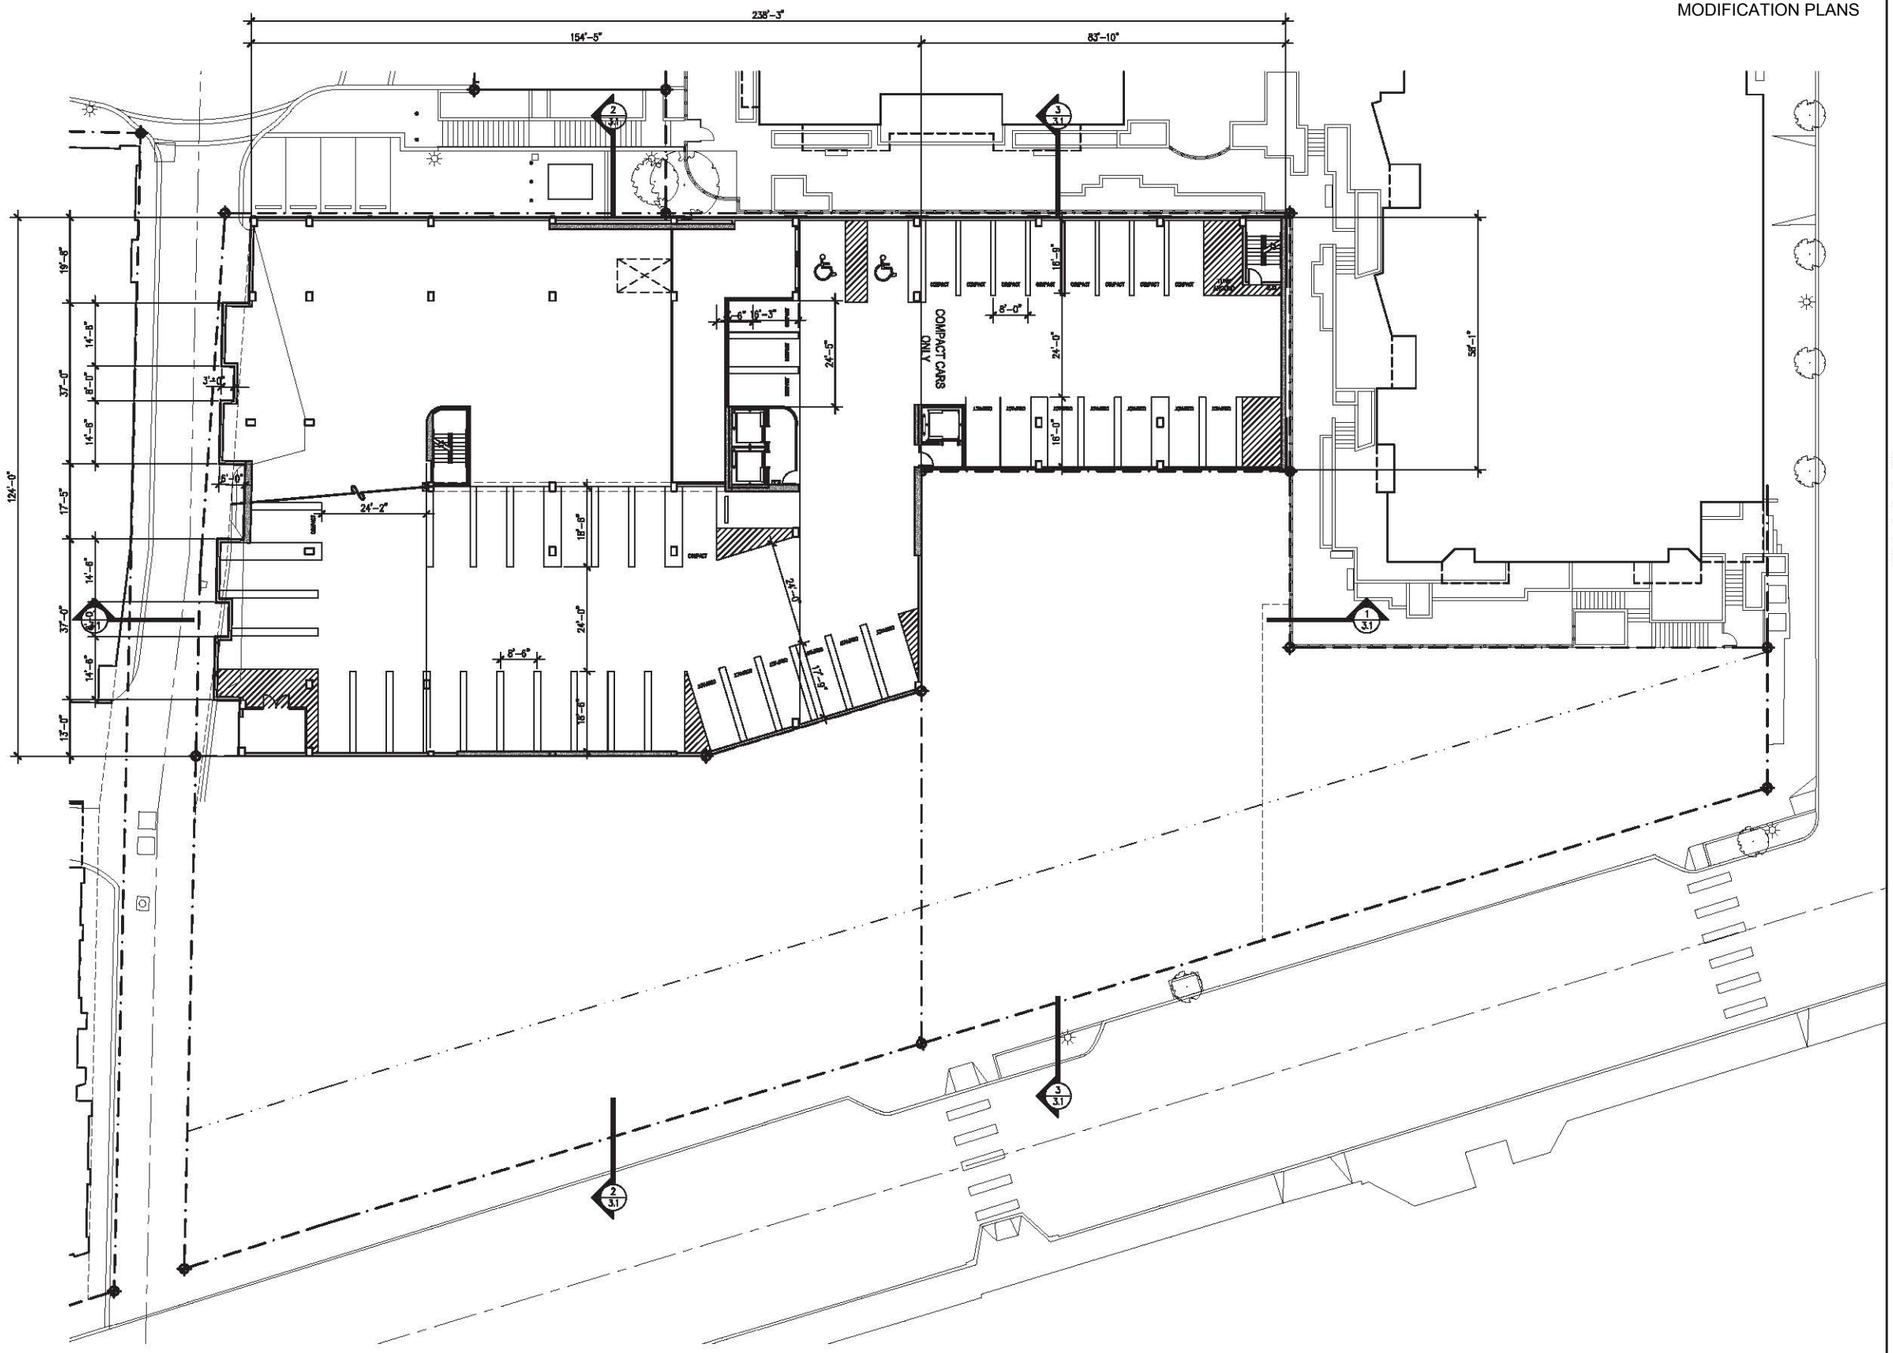

PARKING 'C' FLOOR PLAN
1/16" = 1'-0"

CHESMORE | BUCK
architecture
27 100TH AVENUE NE, SUITE 100
BELLEVUE, WA 98004
PHONE: 425-679-0907
FAX: 425-679-0904

No.	Date	Revision
5	01/26/15	MODIFICATION 2
4	12/22/14	MODIFICATION
3	01/02/13	DRB SUBMITTAL 4
2	12/03/12	DRB SUBMITTAL 3
1	11/02/12	DRB SUBMITTAL 2
	08/10/12	DRB SUBMITTAL

LAKE STREET PLACE

112-150 LAKE STREET S
KIRKLAND, WA 98033

4TH FLOOR PLANS

Sheet No.	2.3
Project No.	1105
Date:	07/30/12

ATTACHMENT 3
FILE NO. SEP13-00959
MODIFICATION PLANS

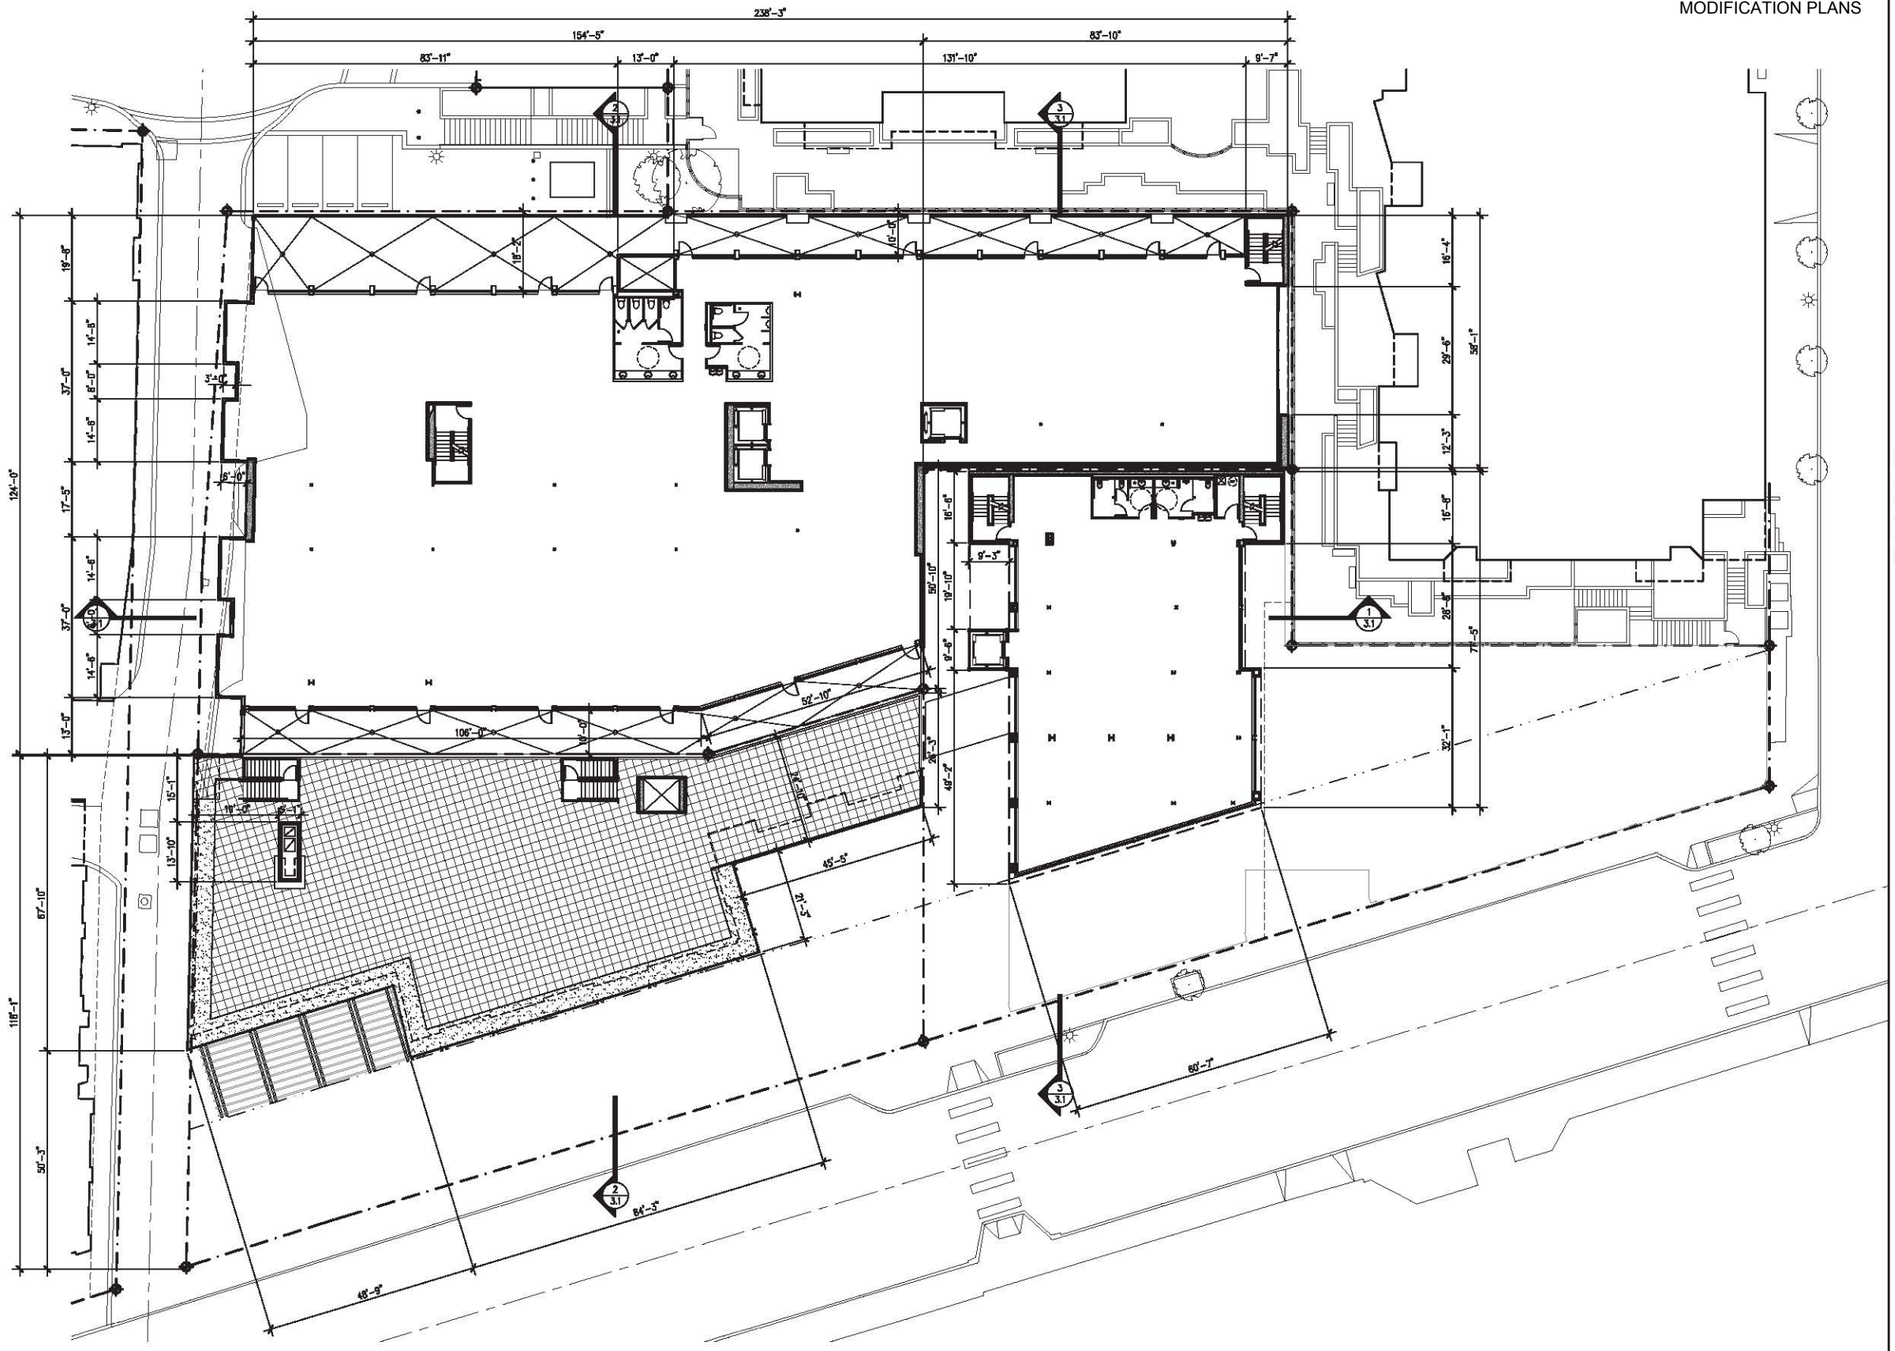

4TH FLOOR PLAN
1/16" = 1'-0"

CHESMORE | BUCK
architecture
27 100TH AVENUE NE, SUITE 100
BELLEVUE, WA 98004
PHONE: 425-679-0907
FAX: 425-679-0904

No.	Date	Revision
	01/26/15	MODIFICATION 2
	12/22/14	MODIFICATION
	01/02/13	DRB SUBMITTAL 4
	12/03/12	DRB SUBMITTAL 3
	11/02/12	DRB SUBMITTAL 2
	08/10/12	DRB SUBMITTAL

LAKE STREET PLACE

112-150 LAKE STREET S
KIRKLAND, WA 98033

5TH FLOOR PLANS

Sheet No.	2.4
Project No.	1105
Date:	07/30/12

ATTACHMENT 3
FILE NO. SEP13-00959
MODIFICATION PLANS

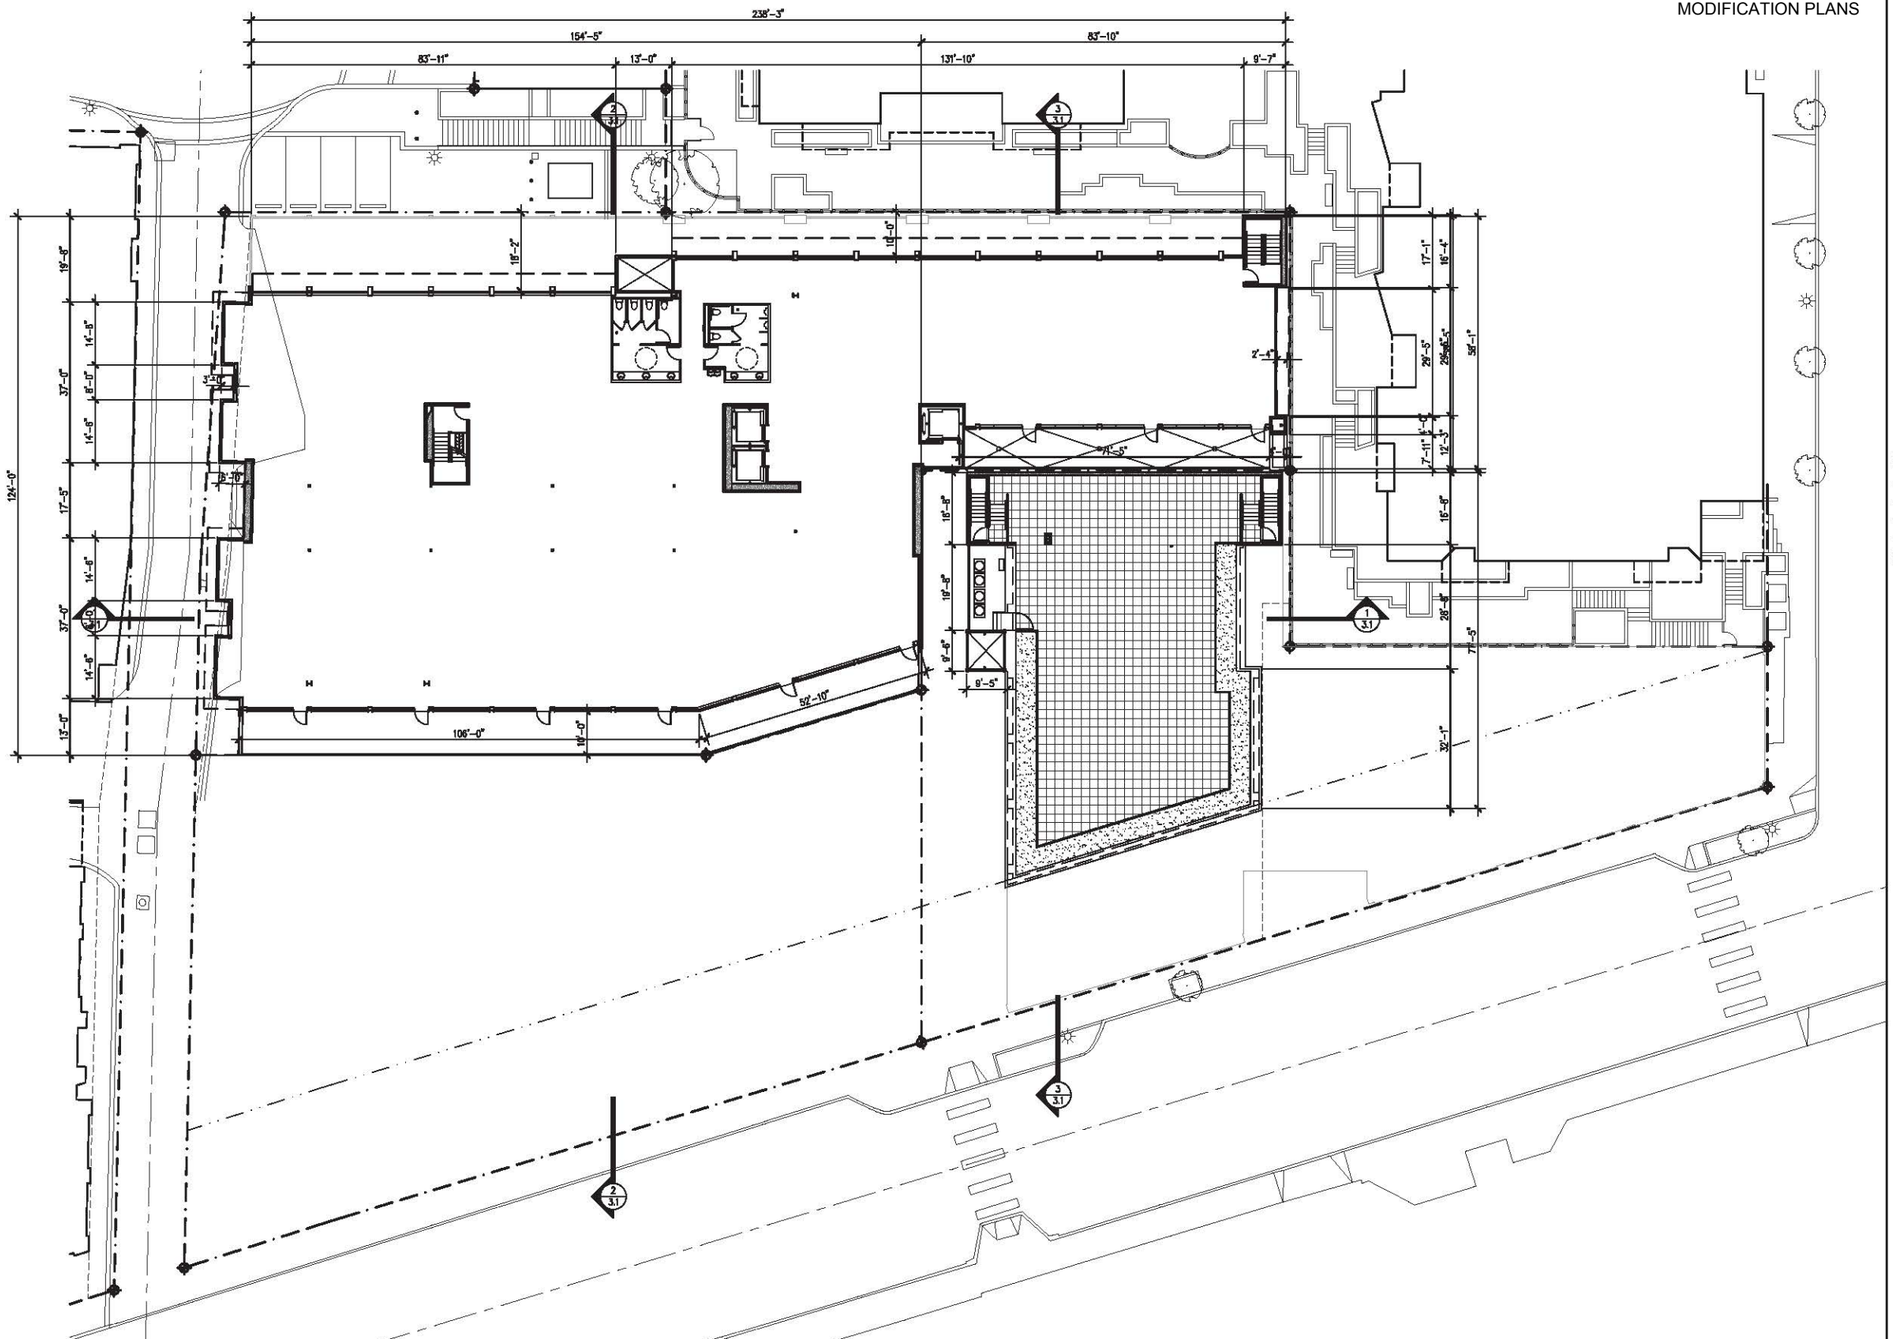

5TH FLOOR PLAN
1/16" = 1'-0"

CHESMORE | BUCK
architecture
27 100TH AVENUE NE, SUITE 100
BELLEVUE, WA 98004
PHONE: 425-679-0907
FAX: 425-679-0904

No.	Date	Revision
	01/26/15	MODIFICATION 2
	12/22/14	MODIFICATION
	01/02/13	DRB SUBMITTAL 4
	12/03/12	DRB SUBMITTAL 3
	11/02/12	DRB SUBMITTAL 2
	08/10/12	DRB SUBMITTAL

LAKE STREET PLACE

112-150 LAKE STREET S
KIRKLAND, WA 98033

6TH FLOOR PLANS

Sheet No.	2.5
Project No.	1105
Date:	07/30/12

ATTACHMENT 3
FILE NO. SEP13-00959
MODIFICATION PLANS

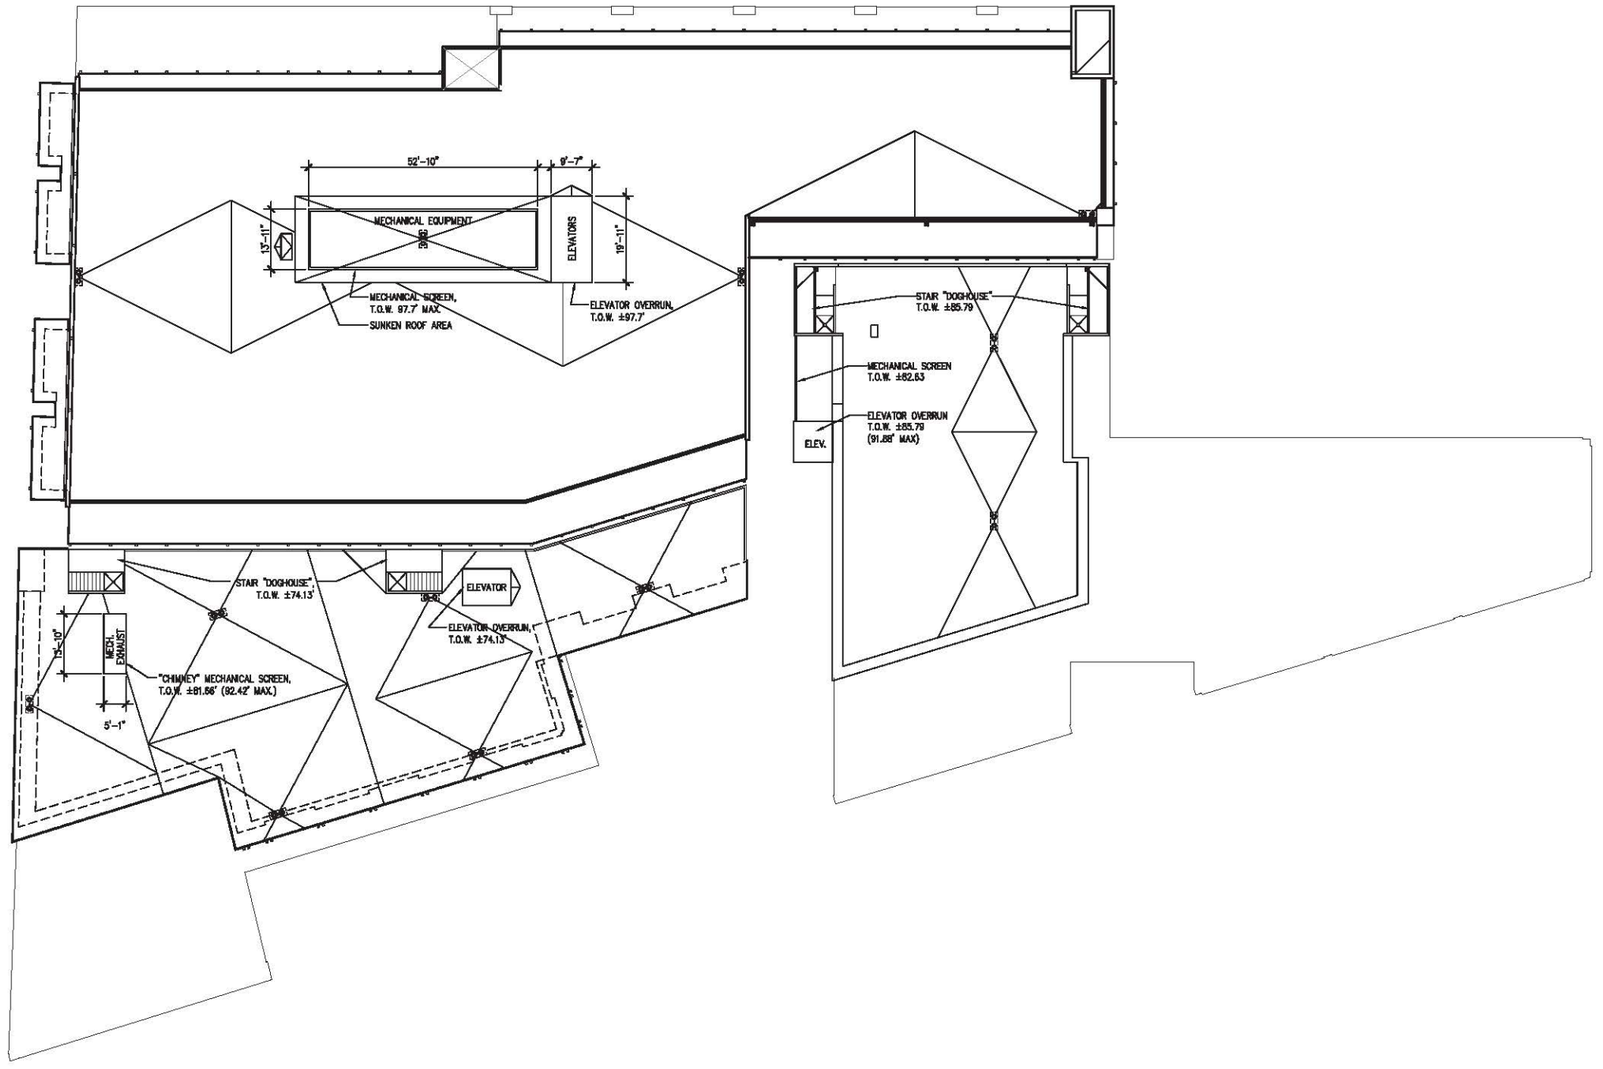

ROOF PLAN

1/16" = 1'-0"

CHESMORE | BUCK architecture
27 100TH AVENUE NE, SUITE 100
BELLEVUE, WA 98004
PHONE: 425-679-0904
FAX: 425-679-0907

No.	Date	Revision
	01/26/15	MODIFICATION 2
	12/22/14	MODIFICATION
	01/02/13	DRB SUBMITTAL 4
	12/03/12	DRB SUBMITTAL 3
	11/02/12	DRB SUBMITTAL 2
	08/10/12	DRB SUBMITTAL

LAKE STREET PLACE

112-150 LAKE STREET S
KIRKLAND, WA 98033

ROOF PLANS

Sheet No.	2.6
Project No.	1105
Date:	07/30/12

ATTACHMENT 3
FILE NO. SEP13-00959
MODIFICATION PLANS

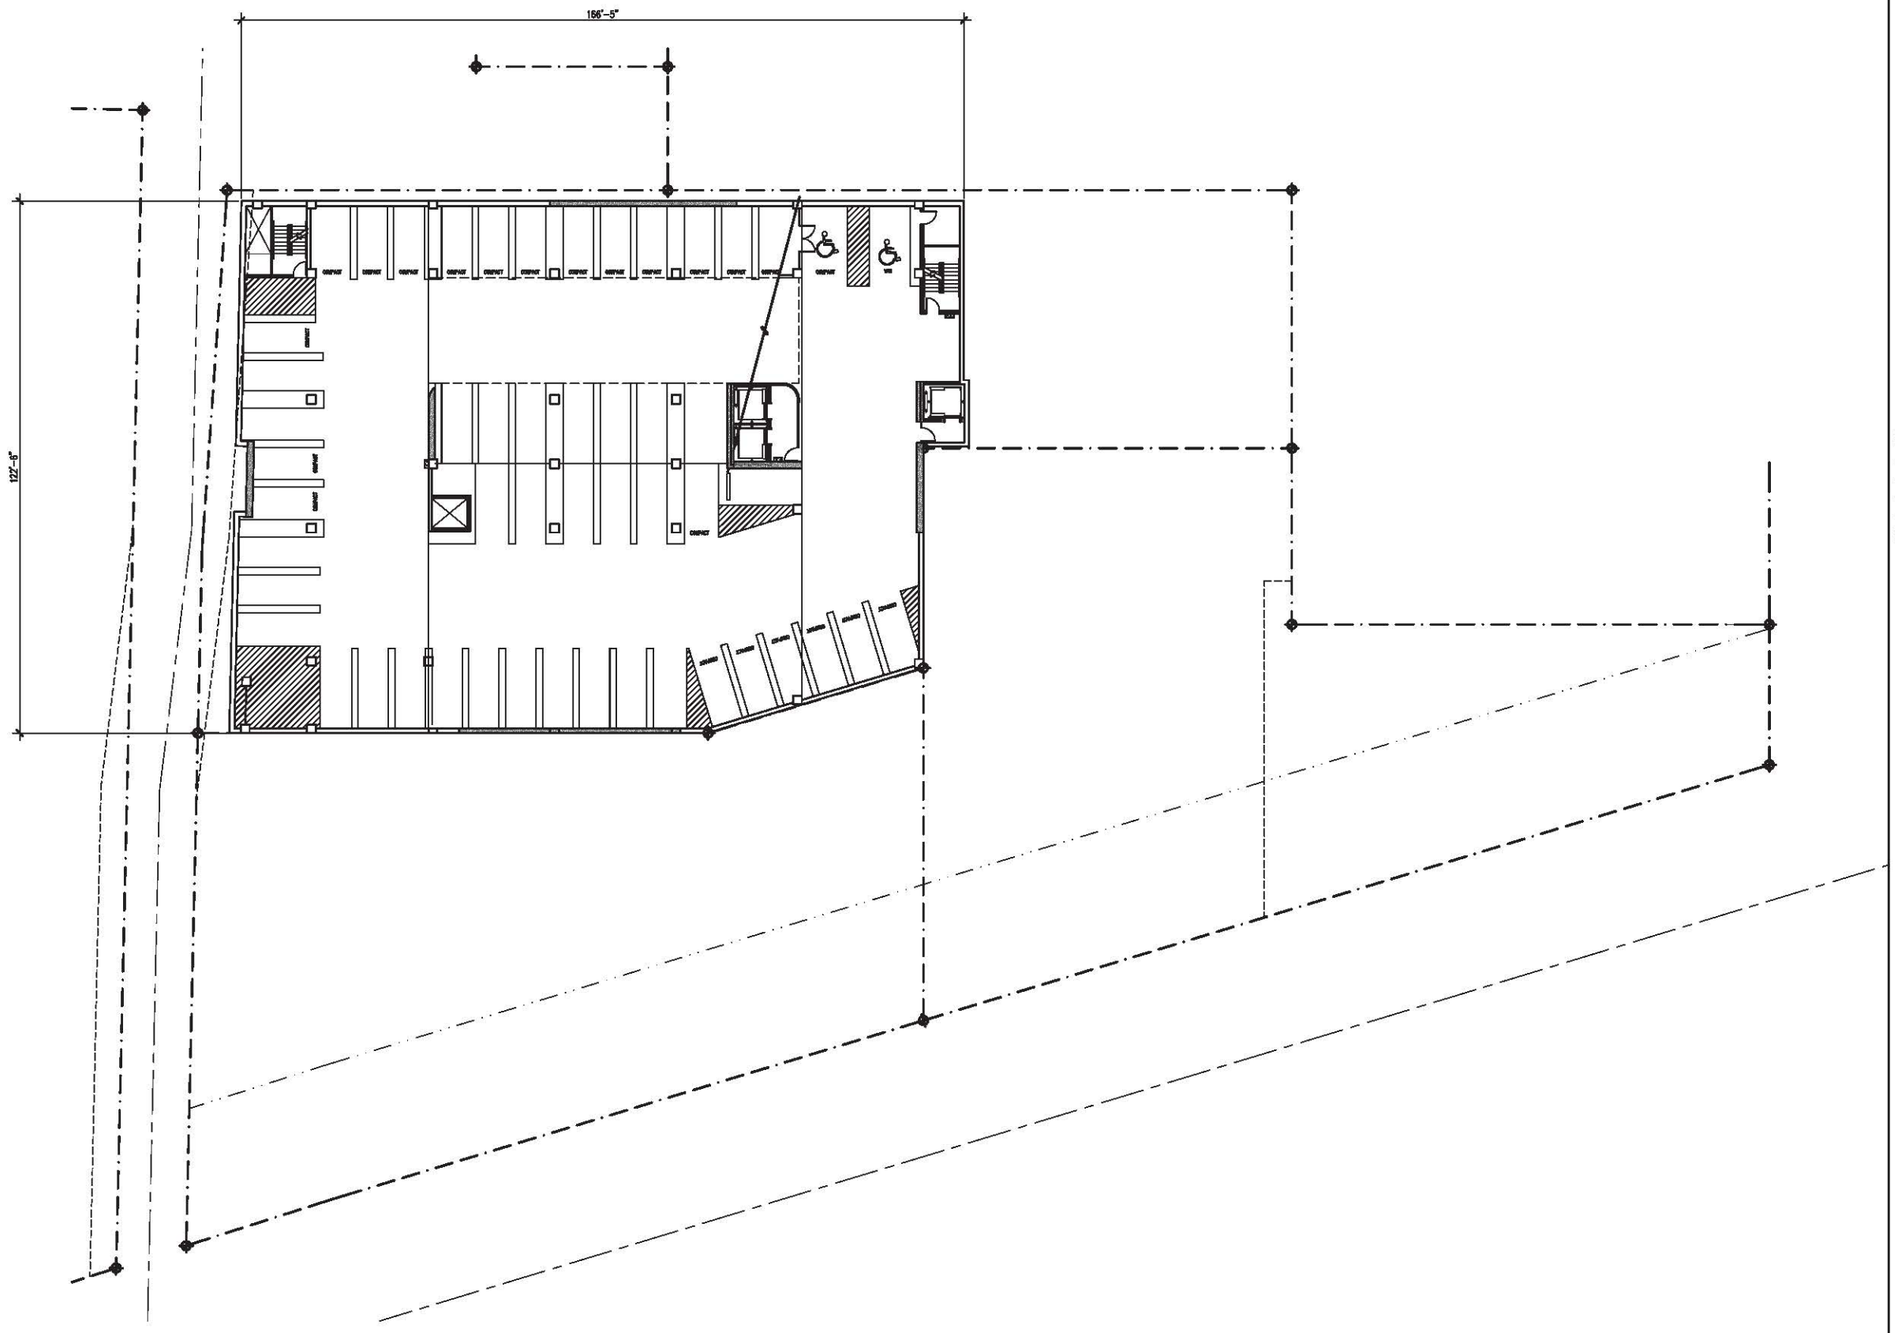

PARKING 'P1' FLOOR PLAN
1/16" = 1'-0"

CHESMORE | BUCK
architecture
27 100TH AVENUE NE, SUITE 100
BELLEVUE, WA 98004
PHONE: 425-679-0907
FAX: 425-679-0904

No.	Date	Revision
5	01/26/15	MODIFICATION 2
4	12/22/14	MODIFICATION
3	01/02/13	DRB SUBMITTAL 4
2	12/03/12	DRB SUBMITTAL 3
1	11/02/12	DRB SUBMITTAL 2
	08/10/12	DRB SUBMITTAL

LAKE STREET PLACE

112-150 LAKE STREET S
KIRKLAND, WA 98033

P1 FLOOR PLAN

Sheet No. 2.7
Project No. 1105
Date: 07/30/12

ATTACHMENT 3
FILE NO. SEP13-00959
MODIFICATION PLANS

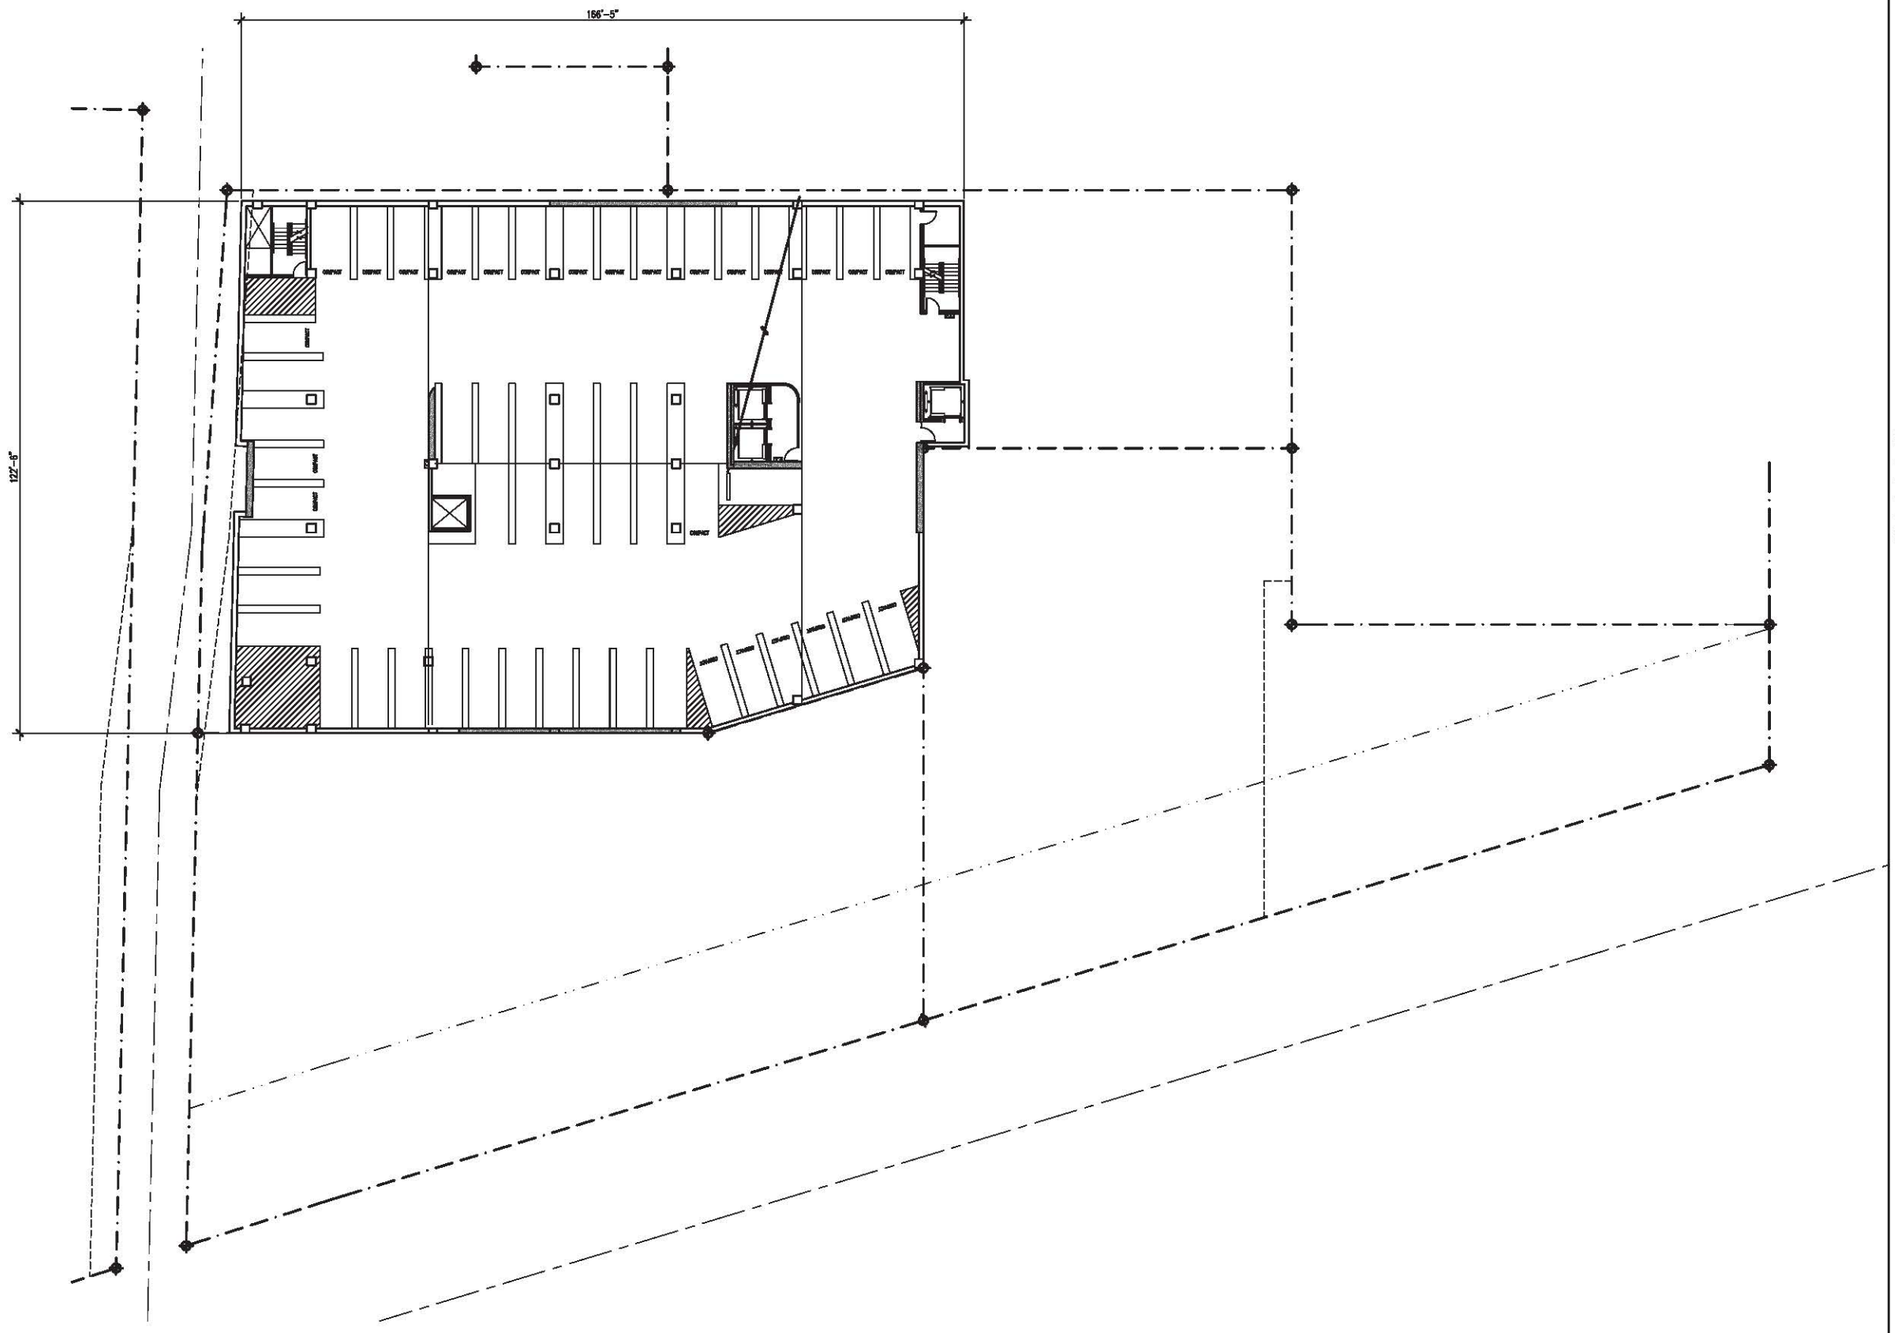

PARKING 'P2' FLOOR PLAN

1/16" = 1'-0"

CHESMORE | BUCK
architecture
27 100TH AVENUE NE, SUITE 100
BELLEVUE, WA 98004
PHONE: 425-679-0907
FAX: 425-679-0804

No.	Date	Revision
	01/26/15	MODIFICATION 2
	12/22/14	MODIFICATION
	01/02/13	DRB SUBMITTAL 4
	12/03/12	DRB SUBMITTAL 3
	11/02/12	DRB SUBMITTAL 2
	08/10/12	DRB SUBMITTAL

LAKE STREET PLACE

112-150 LAKE STREET S
KIRKLAND, WA 98033

P2 FLOOR PLAN

Sheet No.	2.8
Project No.	1105
Date:	07/30/12

ATTACHMENT 3
FILE NO. SEP13-00959
MODIFICATION PLANS

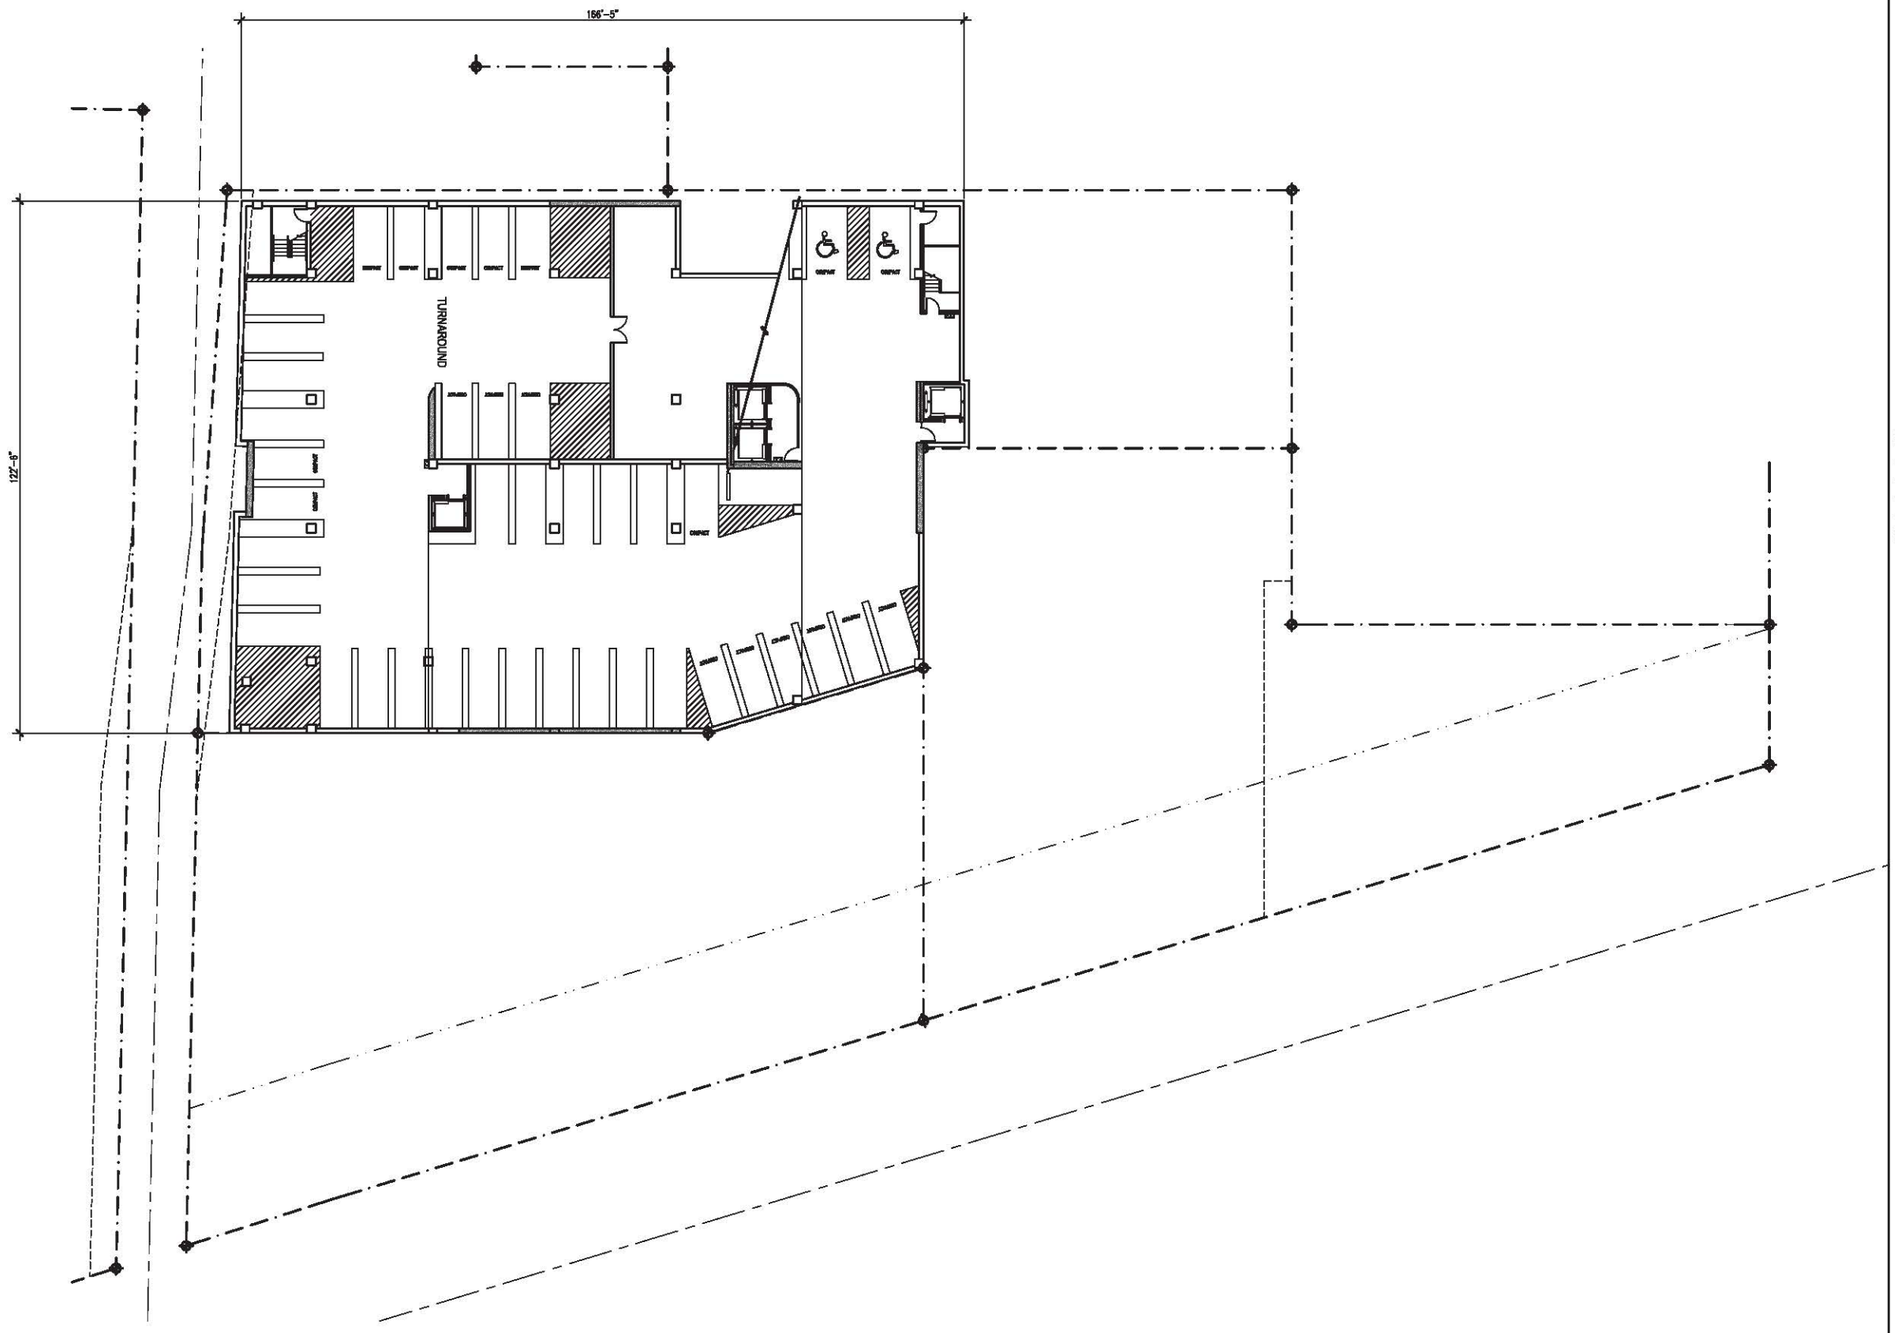

PARKING 'P3' FLOOR PLAN
1/16" = 1'-0"

CHESMORE | BUCK
architecture
27 100TH AVENUE NE, SUITE 100
BELLEVUE, WA 98004
PHONE: 425-679-0907
FAX: 425-679-0804

No.	Date	Revision
5	01/26/15	MODIFICATION 2
4	12/22/14	MODIFICATION
3	01/02/13	DRB SUBMITTAL 4
2	12/03/12	DRB SUBMITTAL 3
1	11/02/12	DRB SUBMITTAL 2
	08/10/12	DRB SUBMITTAL

LAKE STREET PLACE

112-150 LAKE STREET S
KIRKLAND, WA 98033

P3 FLOOR PLAN

Sheet No. 2.9
Project No. 1105
Date: 07/30/12

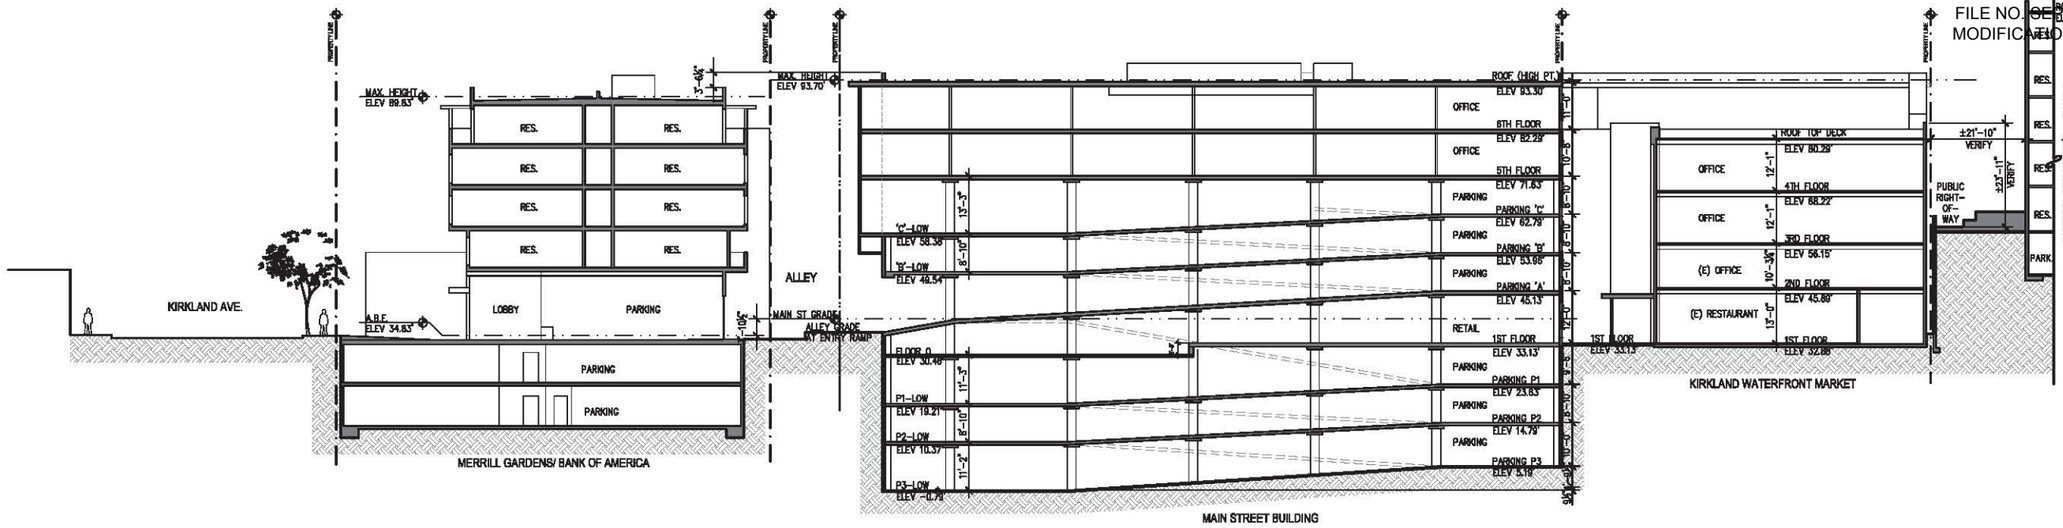

1 SECTION 1
1/16" = 1'-0"

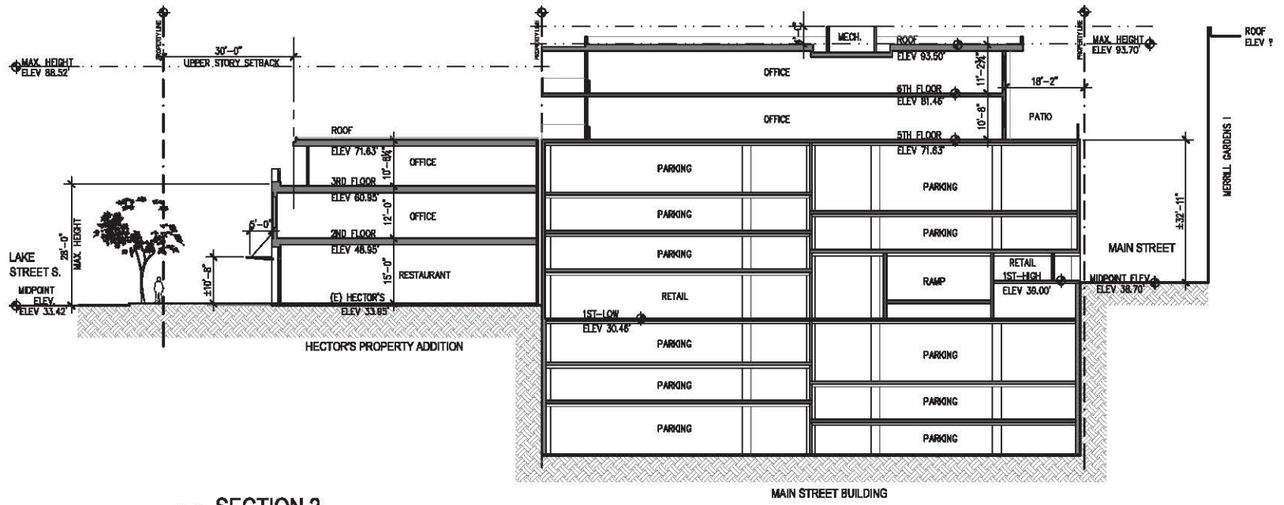

2 SECTION 2
1/16" = 1'-0"

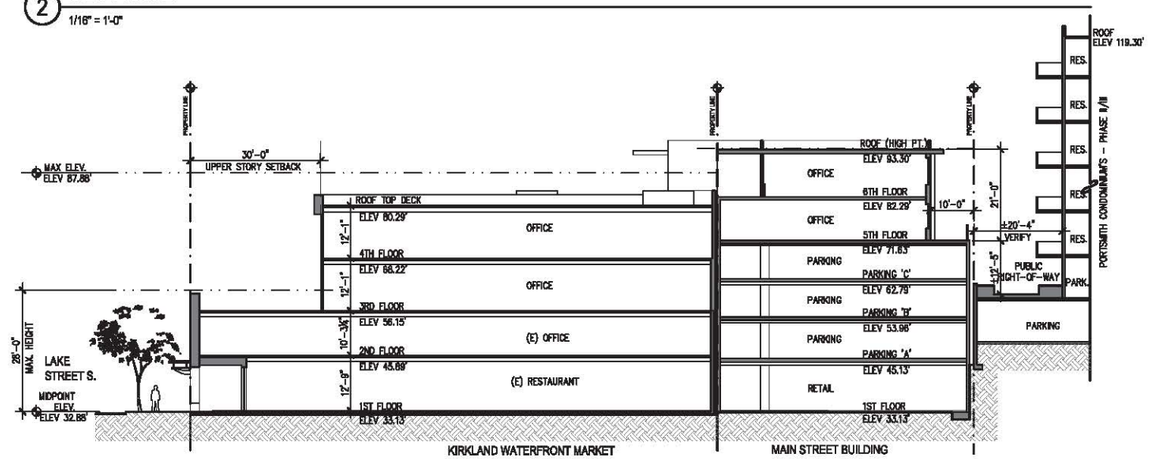

3 SECTION 3
1/16" = 1'-0"

CHESMORE | BUCK
architecture
27 100TH AVENUE NE, SUITE 100
BELLEVUE, WA 98004
PHONE: 425-679-0904
FAX: 425-679-0907

No.	Date	Revision
	01/26/15	MODIFICATION 2
	12/22/14	MODIFICATION
	01/02/13	DRB SUBMITTAL 4
	12/03/12	DRB SUBMITTAL 3
	11/02/12	DRB SUBMITTAL 2
	08/10/12	DRB SUBMITTAL

LAKE STREET PLACE

112-150 LAKE STREET S
KIRKLAND, WA 98033

SECTIONS

Sheet No.	3.6
Project No.	1105
Date:	07/30/12

ATTACHMENT 3
FILE NO. SEP13-00959
MODIFICATION PLANS

LAKE STREET PERSPECTIVE - APPROVED

N.T.S.

LAKE STREET PERSPECTIVE - MODIFIED

N.T.S.

CHESMORE | BUCK architecture
27 100TH AVENUE NE, SUITE 100
BELLEVUE, WA 98004
PHONE: 425-679-0904
FAX: 425-679-0907

No.	Date	Revision
5	01/26/15	MODIFICATION 2
4	12/22/14	MODIFICATION
3	01/02/13	DRB SUBMITTAL 4
2	12/03/12	DRB SUBMITTAL 3
1	11/02/12	DRB SUBMITTAL 2
	08/10/12	DRB SUBMITTAL

LAKE STREET PLACE

112-150 LAKE STREET S
KIRKLAND, WA 98033

PERSPECTIVES

Sheet No.	4.0
Project No.	1105
Date:	07/30/12

ATTACHMENT 3
FILE NO. SEP13-00959
MODIFICATION PLANS

SW AERIAL PERSPECTIVE - APPROVED

N.T.S.

SW AERIAL PERSPECTIVE - MODIFIED

N.T.S.

CHESMORE | BUCK
architecture
27 100TH AVENUE NE, SUITE 100
BELLEVUE, WA 98004
PHONE: 425-679-0904
FAX: 425-679-0907

No.	Date	Revision
5	01/26/15	MODIFICATION 2
4	12/22/14	MODIFICATION
3	01/02/13	DRB SUBMITTAL 4
2	12/03/12	DRB SUBMITTAL 3
1	11/02/12	DRB SUBMITTAL 2
	09/10/12	DRB SUBMITTAL

LAKE STREET PLACE

112-150 LAKE STREET S
KIRKLAND, WA 98033

PERSPECTIVES

Sheet No.	4.1
Project No.	1106
Date:	07/30/12