PRELIMINARY LANDSCAPE SCHEDULE

- STREET TREES
- BUFFER TREES *70% EVERGREEN*
- ORNAMENTAL TREES
- LARGE BUFFER SHRUBS
- MEDIUM BUFFER SHRUBS
- BUFFER GROUNCOVER
- LARGE ORNAMENTAL SHRUBS
- ORNAMENTAL SHRUBS & GROUNDCOVER
- LAWN

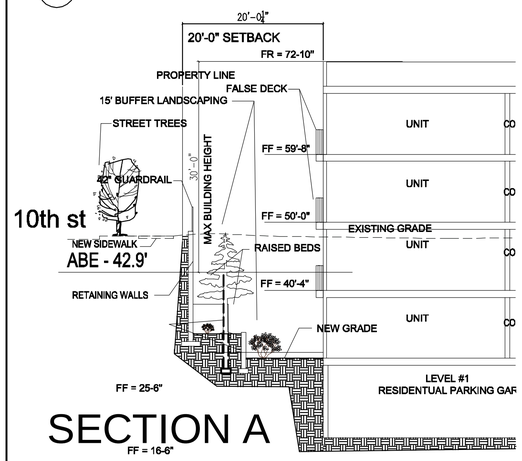

SECTION A

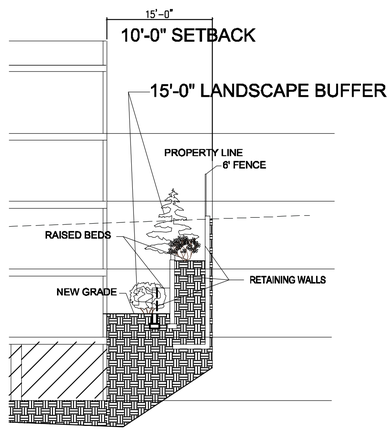

SECTION B

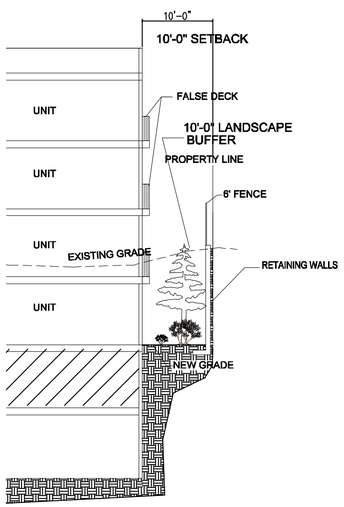

SECTION C

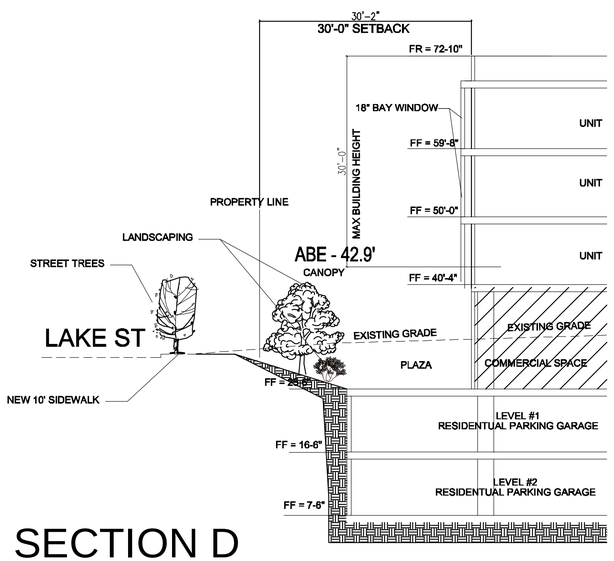

SECTION D

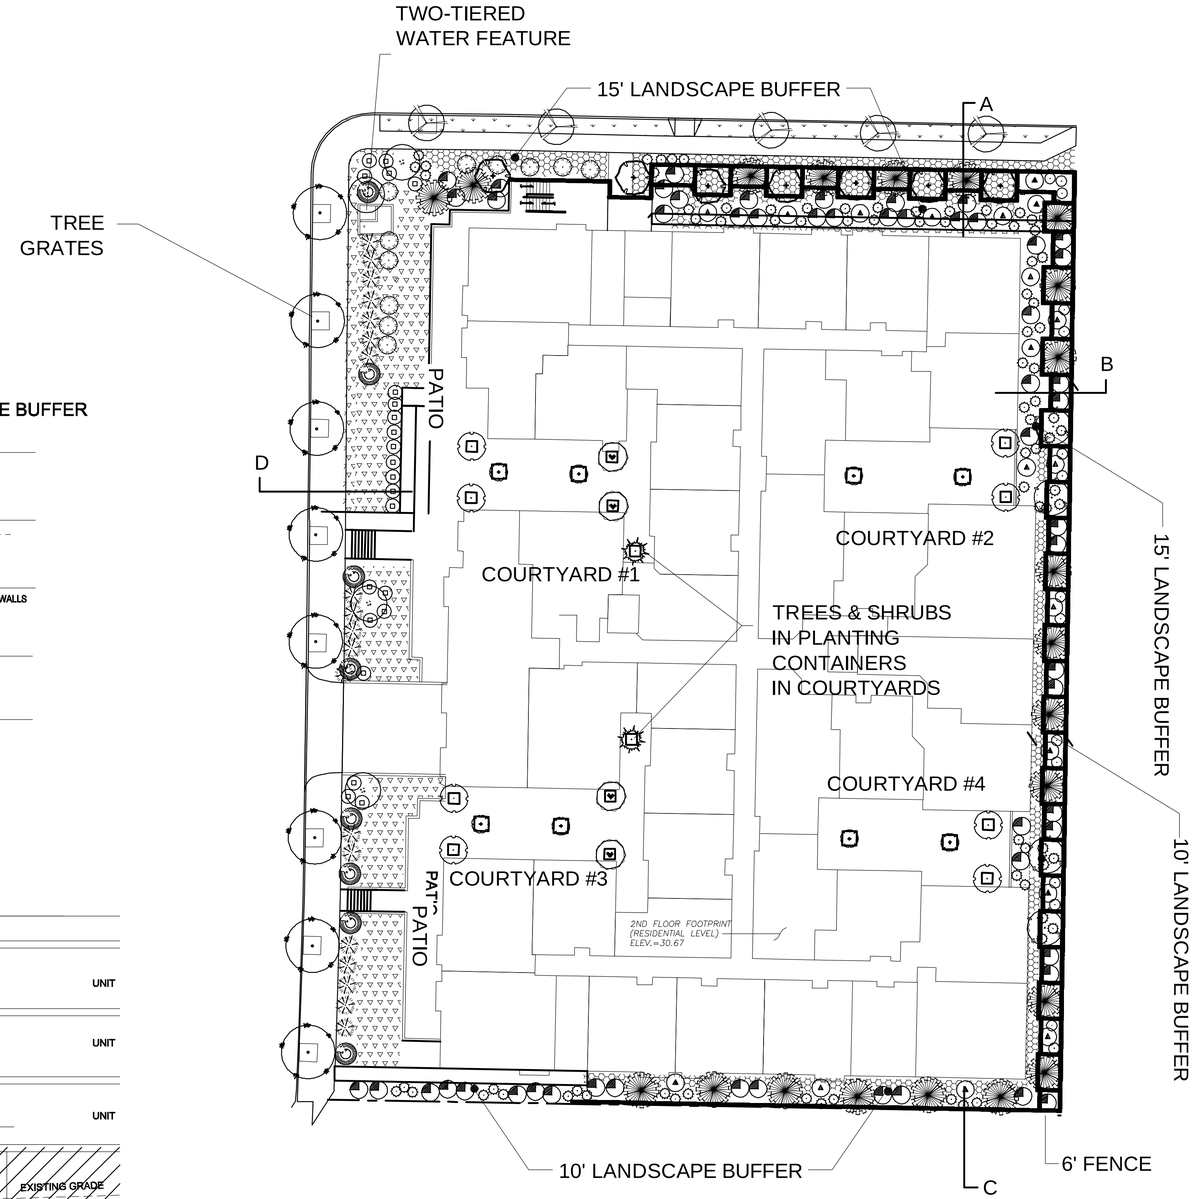

GRAPHIC SCALE

N

20' 0 10 20 40

(IN FEET)
1"=20'

DATE		REVISION	BY
2-21-11	1	SITE PLAN CHANGES	KL
3-30-11	2	SITE PLAN CHANGES	KL
4-19-11	3	Site Plan Changes	PJ

Habitat Ecology & Design, Inc.
Landscape Architecture and Natural Resource Consulting
18226 4th Street, Suite 202
Marysville, WA 98270
p 360.658.9810
f 360.651.7252

State of Washington registered Landscape Architect
Paul Jay
certificate No. 566

POTALA VILLAGE

KIRKLAND

PRELIMINARY LANDSCAPE PLAN

APPLICANT:
Dargey Enterprises/Lobsang Dargey
2804 GRAND AVE SUITE 308
EVERETT, WA 98201
p 425.322.4182

DATE:
NOVEMBER17, 2010

TJG JOB NO.: 10-0027

DRAWN BY: KL

CHECKED BY: PJ

PRELIMINARY LANDSCAPE PLAN

SHEET
L-1
OF 1

Apr 19, 2011 - 1:04pm Krystal S:\2010\10-0027 Potala Kirkland\Plans\Archive\4-19-11\10-0027_Potala_Kirkland.dwg Layout Name: L-1 PLAN