Tree Protection for Demolition Permitted activities only! Building Permitted activities will have a separate Tree Protection Fencing Plan.

TREE PROTECTION PLAN
Potala Village, Kirkland

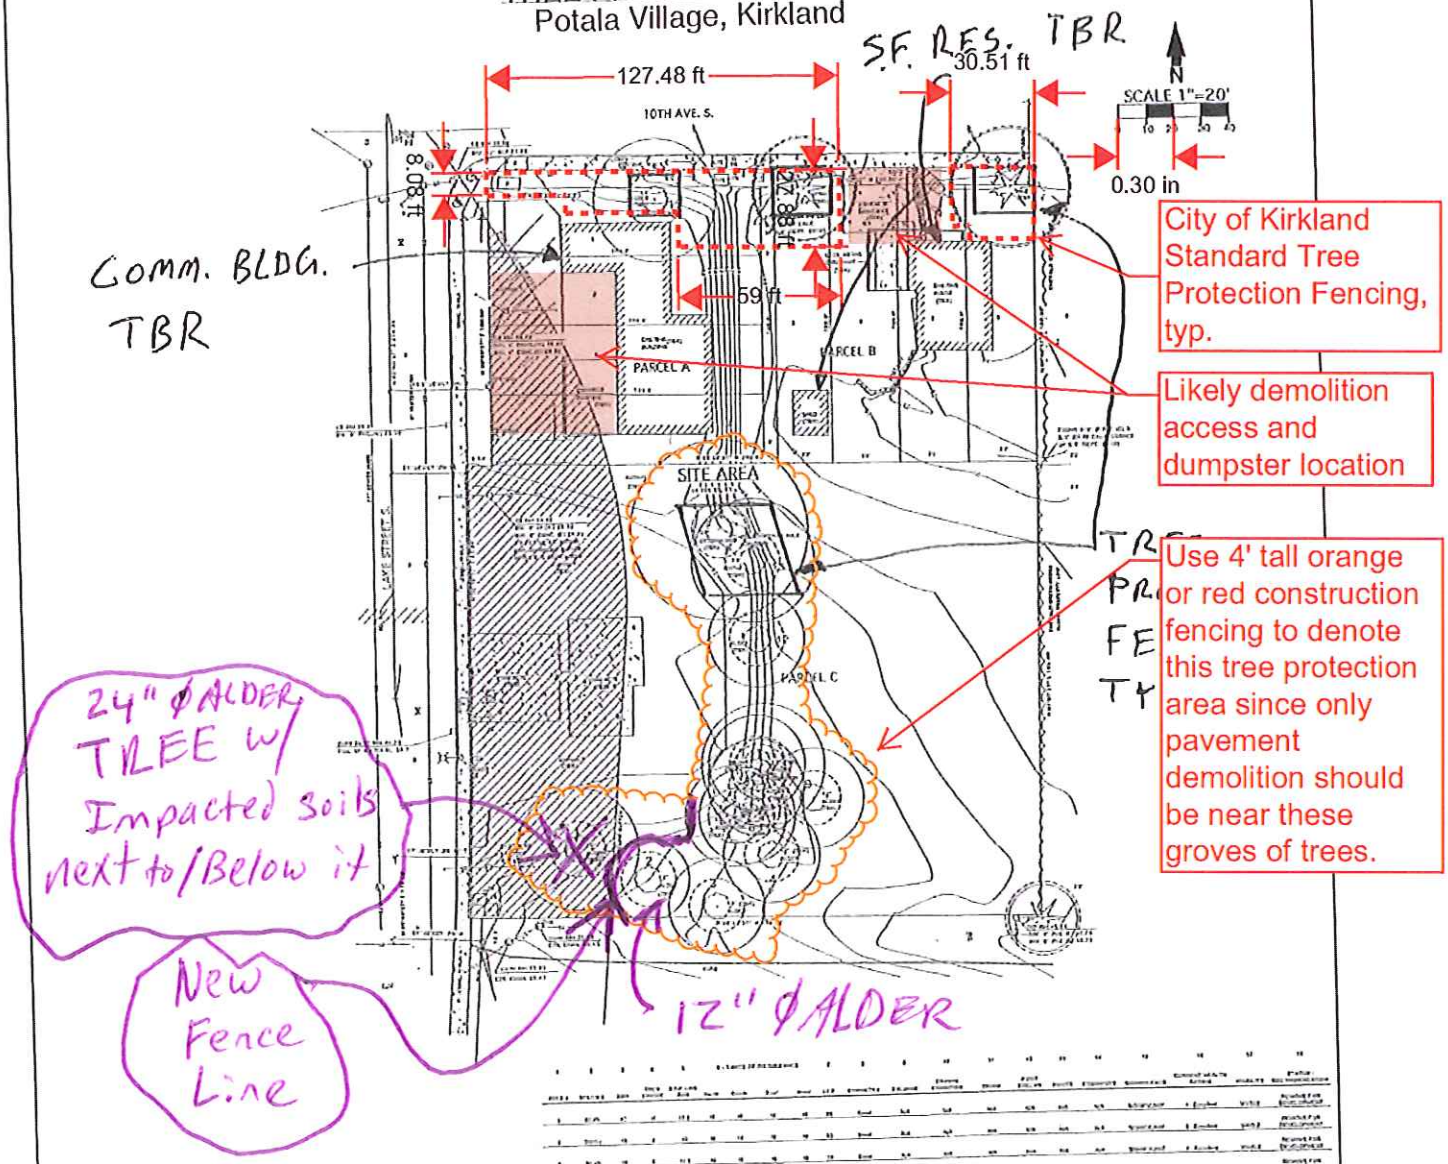

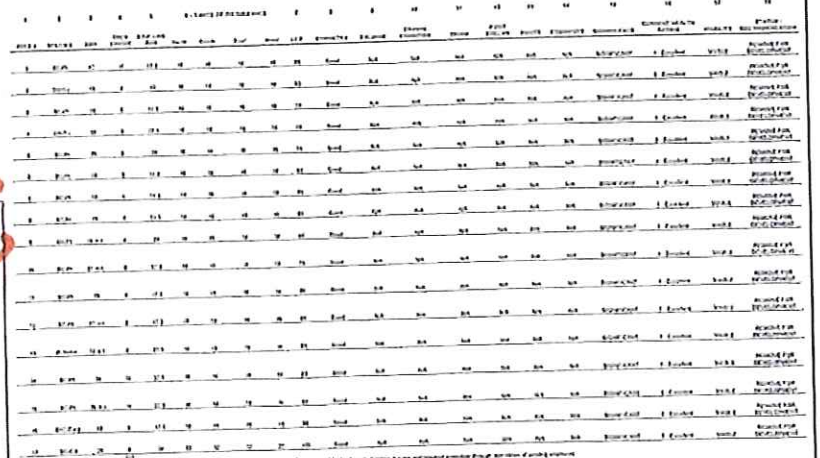

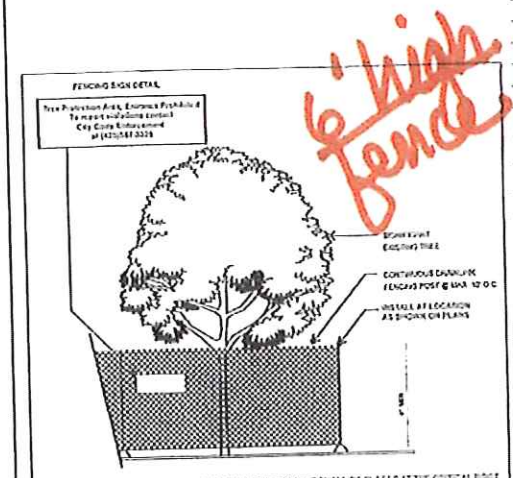

TREE PROTECTION FENCING DETAIL

Tree to be retained

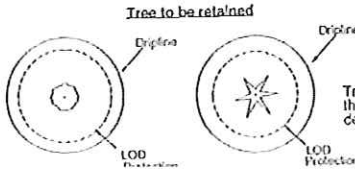

Prepared by Terry Shollner, Consulting Arborist
ISA Certified Arborist #PN-0909A
CTRA/TRAQ #1759
Date November 25, 2013

Prepared for Palhamerica
500 108th Ave NE, Suite 2020
Bellevue, WA
98004