SEC. 8 NE., T. 25 N., R. 5E

MATCHLINE STA "B" 34+50 SEE SHEET 13

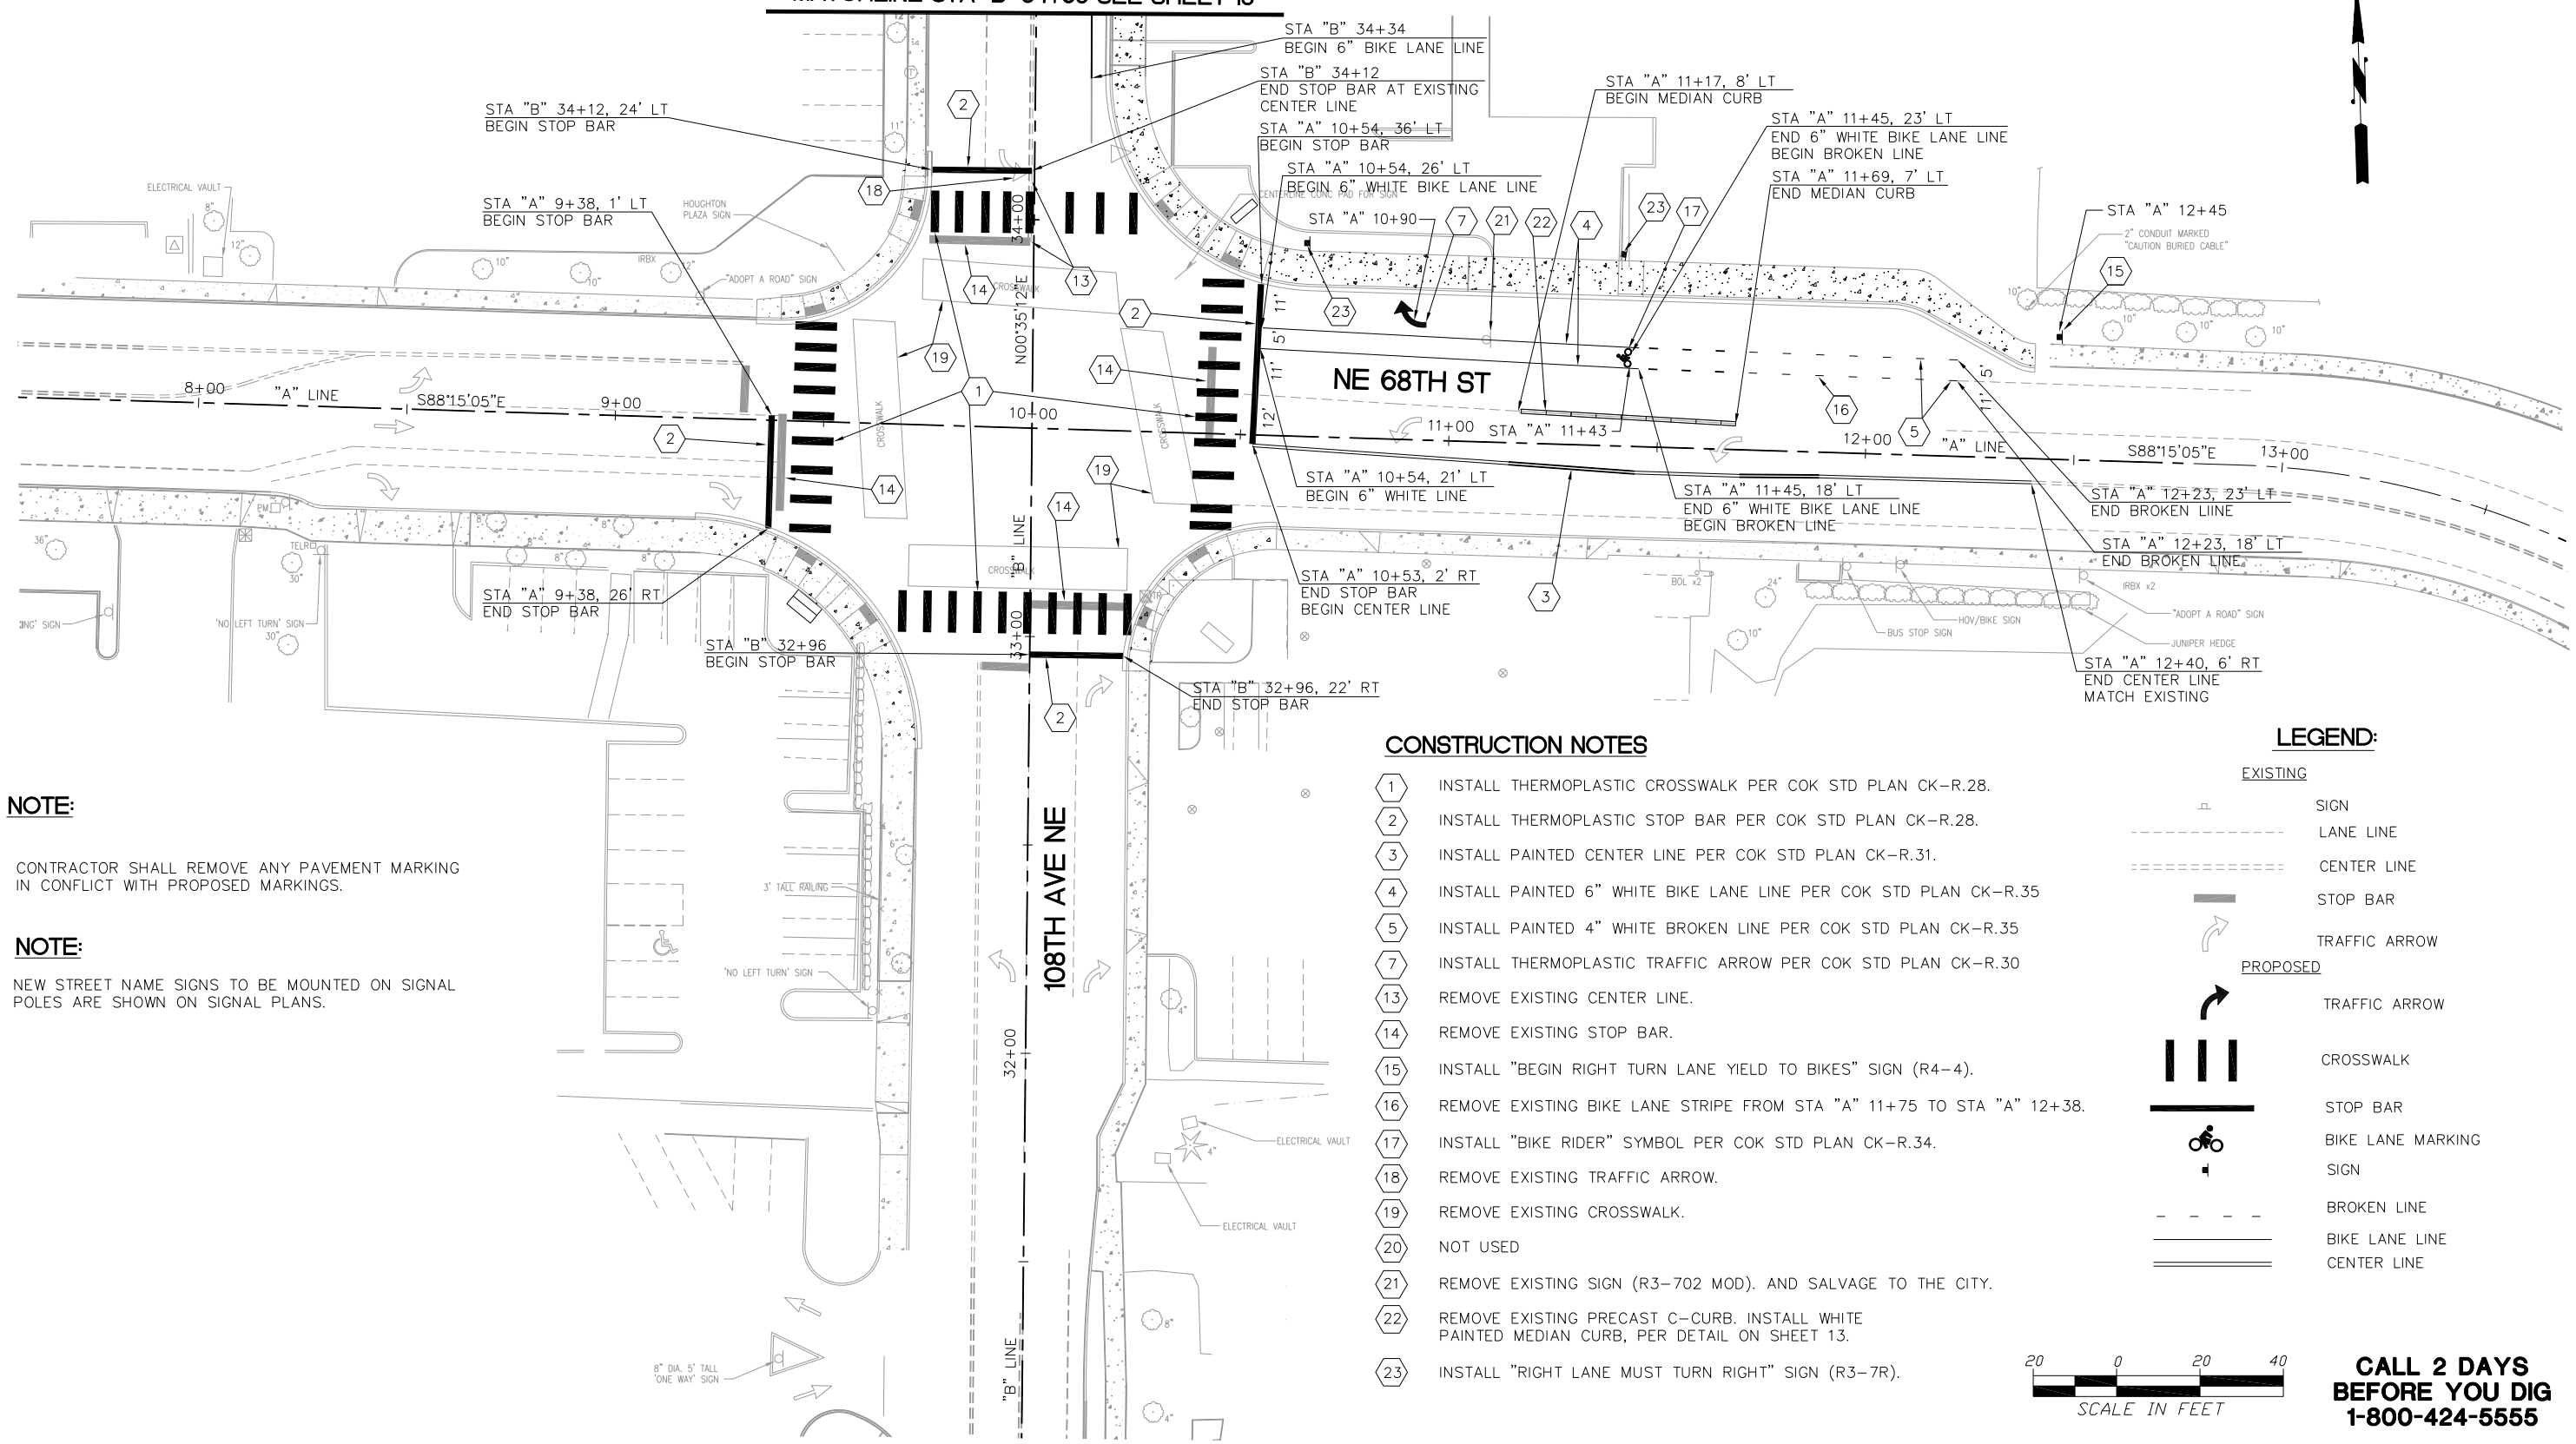

NOTE:

CONTRACTOR SHALL REMOVE ANY PAVEMENT MARKING IN CONFLICT WITH PROPOSED MARKINGS.

NOTE:

NEW STREET NAME SIGNS TO BE MOUNTED ON SIGNAL POLES ARE SHOWN ON SIGNAL PLANS.

CONSTRUCTION NOTES

1. INSTALL THERMOPLASTIC CROSSWALK PER COK STD PLAN CK-R.28.
2. INSTALL THERMOPLASTIC STOP BAR PER COK STD PLAN CK-R.28.
3. INSTALL PAINTED CENTER LINE PER COK STD PLAN CK-R.31.
4. INSTALL PAINTED 6" WHITE BIKE LANE LINE PER COK STD PLAN CK-R.35
5. INSTALL PAINTED 4" WHITE BROKEN LINE PER COK STD PLAN CK-R.35
7. INSTALL THERMOPLASTIC TRAFFIC ARROW PER COK STD PLAN CK-R.30
13. REMOVE EXISTING CENTER LINE.
14. REMOVE EXISTING STOP BAR.
15. INSTALL "BEGIN RIGHT TURN LANE YIELD TO BIKES" SIGN (R4-4).
16. REMOVE EXISTING BIKE LANE STRIPE FROM STA "A" 11+75 TO STA "A" 12+38.
17. INSTALL "BIKE RIDER" SYMBOL PER COK STD PLAN CK-R.34.
18. REMOVE EXISTING TRAFFIC ARROW.
19. REMOVE EXISTING CROSSWALK.
20. NOT USED
21. REMOVE EXISTING SIGN (R3-702 MOD). AND SALVAGE TO THE CITY.
22. REMOVE EXISTING PRECAST C-CURB. INSTALL WHITE PAINTED MEDIAN CURB, PER DETAIL ON SHEET 13.
23. INSTALL "RIGHT LANE MUST TURN RIGHT" SIGN (R3-7R).

LEGEND:

EXISTING

- SIGN
- LANE LINE
- CENTER LINE
- STOP BAR
- TRAFFIC ARROW

PROPOSED

- TRAFFIC ARROW
- CROSSWALK
- STOP BAR
- BIKE LANE MARKING
- SIGN
- BROKEN LINE
- BIKE LANE LINE
- CENTER LINE

20 0 20 40
SCALE IN FEET

CALL 2 DAYS BEFORE YOU DIG 1-800-424-5555

INCA ENGINEERS INC.
A Tetra Tech Company
400 112th Avenue NE
Suite 400
Bellevue, Wa 98004
425-635-1000

5/18/2011 MING Y. WANG STATE OF WASHINGTON 13113 REGISTERED PROFESSIONAL ENGINEER

FILE	ENGR.	REVIEW	SCALE	DATE
07058-CHN.DWG	G. EDLER	M. WANG	1"=20'	05/2011

NO.	REVISION	BY	REVIEW	DATE

CITY OF KIRKLAND WASHINGTON

CITY OF KIRKLAND
PUBLIC WORKS DEPARTMENT
123 FIFTH AVENUE – KIRKLAND, WA 98033-6189 – (206)828-1243
CIP # TR-0085
JOB NUMBER 18-11-PW
NE 68th STREET – 108th AVE NE
INTERSECTION IMPROVEMENT
CHANNELIZATION / SIGNING PLANS

SHEET 12 / 23

Drawing: L:\2007\07-058\CADD-AUTOCAD-LDD2006\TRANS\SHEETS\07058-CHN.DWG Layout Tab: CH-1
Xrefs: 07058-XE-BA.DWG / 07058XTB.DWG / 07058-XP-ALGN.DWG / 07058-XP-CHAN.DWG / 07058-XP-SP.DWG / 07058-XE-ROFW-REV2A.DWG
Date: 05/18/2011 Time: 02:53:33 PM Plotted by: ALINA.EDRY