LAST REVISED: 11/30/99

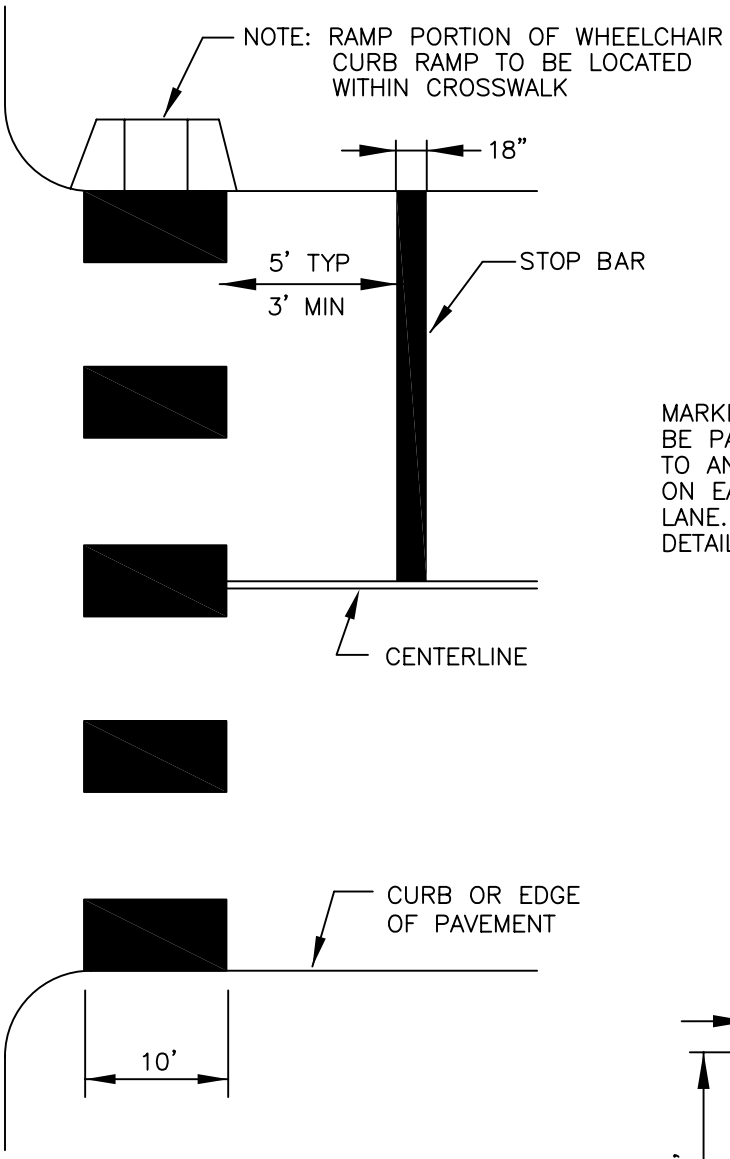

SIGNALIZED OR STOP SIGN CONTROLLED

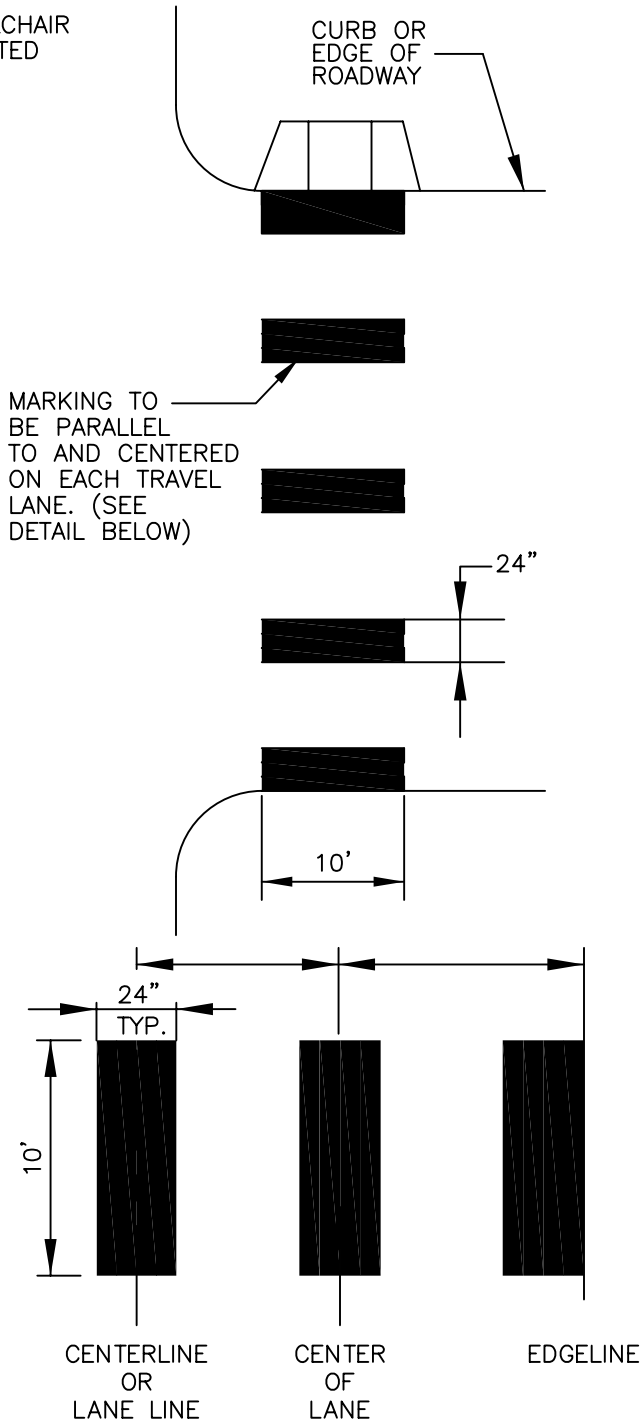

SCHOOL OR UNCONTROLLED CROSSWALKS

NOTE

1. MARKINGS SHALL BE THERMOPLASTIC, NO PAINT.

CITY OF KIRKLAND	
PLAN NO. CK-R.28	
CITY OF KIRKLAND WASHINGTON	CROSSWALK AND STOP BAR DETAIL