CITY OF KIRKLAND

2020 ANNUAL STRIPING PROGRAM
JOB NO. 26-20-PW
CIP No. STC-0080

ADDENDUM NO. 2
TO THE PLANS, SPECIFICATIONS, PROPOSAL AND CONTRACT

Issued This Date:	Thursday, May 7, 2020
Bid Opening:	Unchanged – May 12, 2020
Place of Opening:	City Hall, Council Chambers

Notice to All Plan holders:
This Addendum No. 2, containing the following revisions, additions, deletions, and/or clarifications is hereby made part of the Plan and Contract Documents for the above-named project. Bidders shall take this Addendum into consideration when preparing and submitting their bids and it shall be attached to the Contract Documents.

Contractors shall acknowledge receipt of this Addendum in the place provided on BID Proposal Page 5. Failure to do so will disqualify the Bidder from consideration of its bid.

All other requirements of the contract documents remain in effect.

CONTRACT DOCUMENTS:

Item 1:

Location: Schedule B (Base BID) – North Rose Hill, South Rose Hill, Bridal Trails)
Description: Central Houghton Intersection Plans is removed and replaced with Bridle Trails Intersection Plan. The revised Appendix B has been posted on Building Exchange of Washington.

Item 2:

Location: Schedule D – Item #1
Description: All materials will be thermoplastic and including two 8-foot long by white 4-inch wide bars. Symbol includes blue background.

Item 3:

Location: Schedule D – Item #3 and #11
Description: Bike Detection loops are not active. Bike symbol will not be refreshed.

Sincerely,

5/7/2020

Scott Gonsar, P.E.,
Project Engineer

Rod Steitzer, P.E.,
Capital Project Manager

APPENDIX B

SCHEDULE B – PLAN SHEETS

NORTH ROSE HILL INTERSECTION PLANS

CITY OF KIRKLAND
DEPARTMENT OF PUBLIC WORKS
123 FIFTH AVENUE KIRKLAND, WA 98033
(425) 587-3800 www.kirklandwa.gov

S GONSAR 1/2019 DESIGNED BY: DATE	2020 PAVEMENT MARKING PROGRAM		SEGMENT:
J.JENNINGS 1/2019 DRAWN BY: DATE	STREET:		SCALE: N.T.S.
CHECKED BY: DATE	CROSS STREET:		FILENAME: 9-0

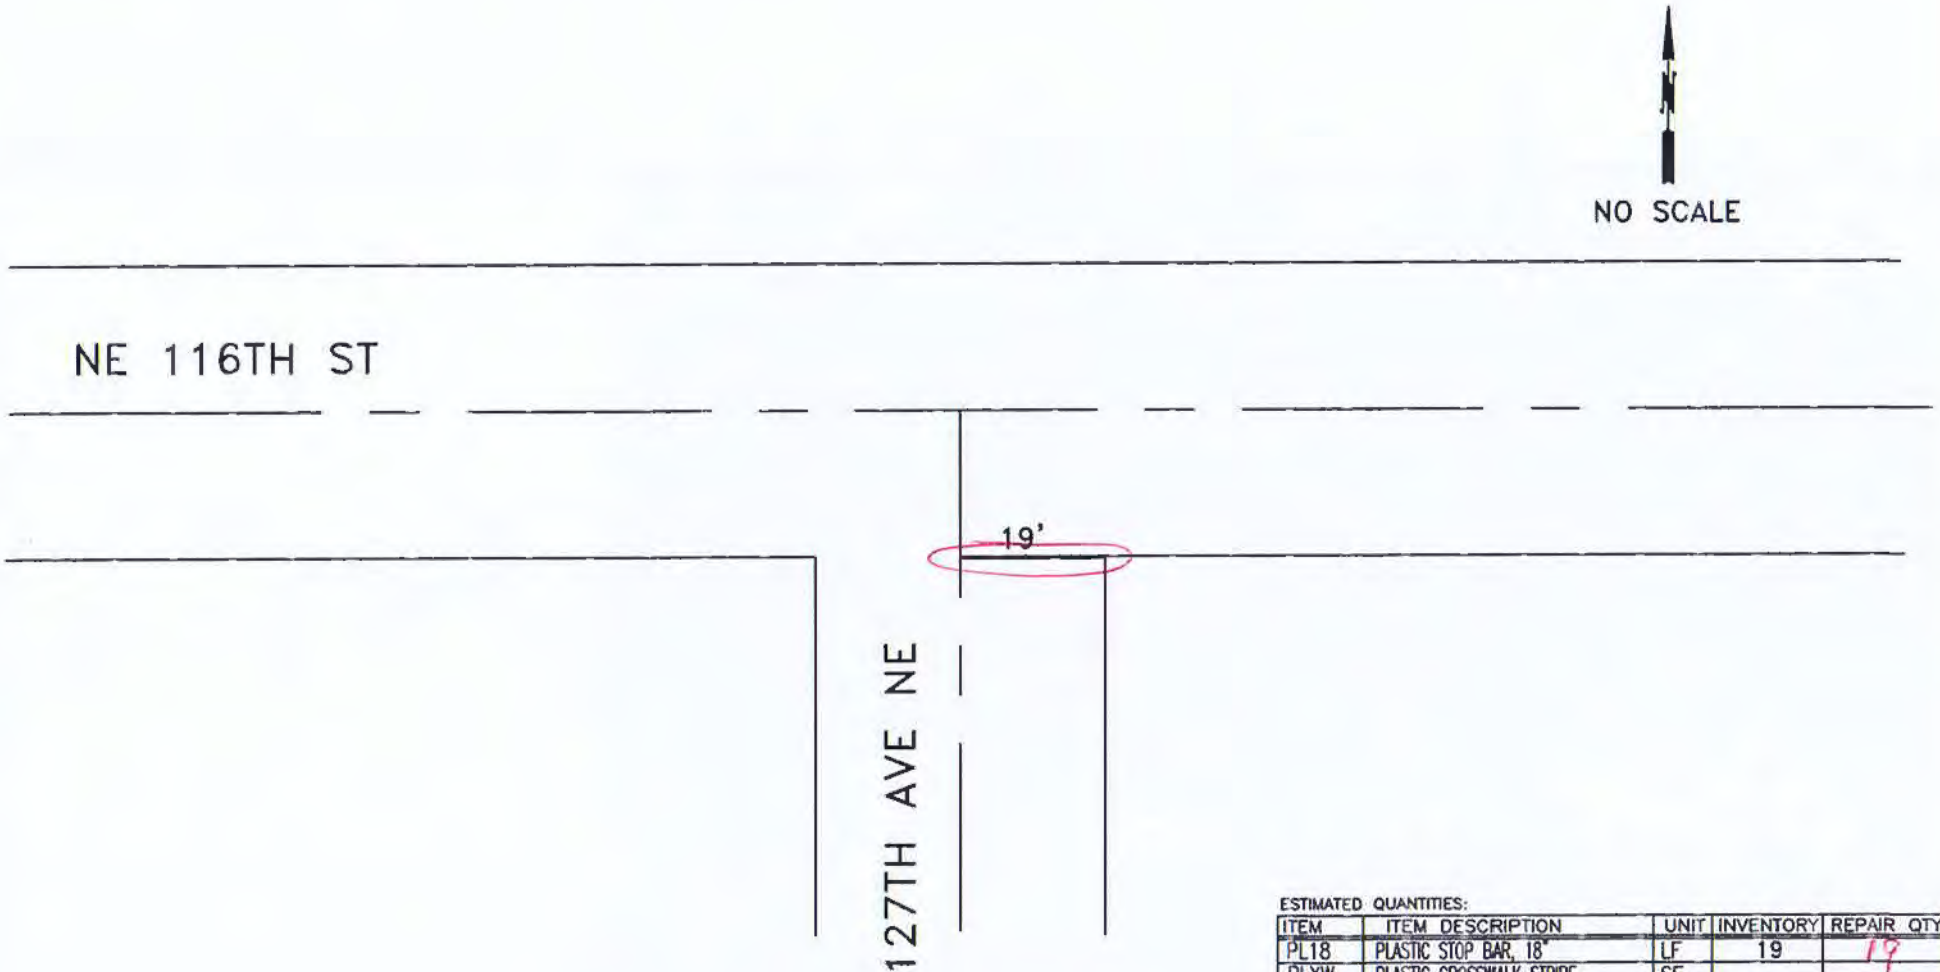

ESTIMATED QUANTITIES:

ITEM	ITEM DESCRIPTION	UNIT	INVENTORY	REPAIR QTY
PL18	PLASTIC STOP BAR, 18"	LF	19	19
PLXW	PLASTIC CROSSWALK STRIPE	SF		
PLARW	PLASTIC TRAFFIC ARROW	EA		
PLLTR	PLASTIC TRAFFIC LETTER, 8 FT HIGH	EA		
PLRR	PLASTIC RAILROAD SYMBOL	EA		
RPLSYM	REMOVE PL. ARROW, LETTER, SYMBOL	EA		
RRPM	REMOVE RPM	EA		
RPLXW	REMOVE PLASTIC STRIPE	SF		

CITY OF KIRKLAND
DEPARTMENT OF PUBLIC WORKS
123 FIFTH AVENUE KIRKLAND, WA 98033
(425) 587-3800 www.kirklandwa.gov

D.GRILLEY 1/2000
DESIGNED BY: DATE

J.JENNINGS 1/2000
DRAWN BY: DATE

CHECKED BY: DATE

2022 PAVEMENT MARKING PROGRAM

STREET: NE 116TH ST

CROSS STREET: 127TH AVE NE

SEGMENT:

SCALE: N.T.S.

FILENAME: Page 9-1

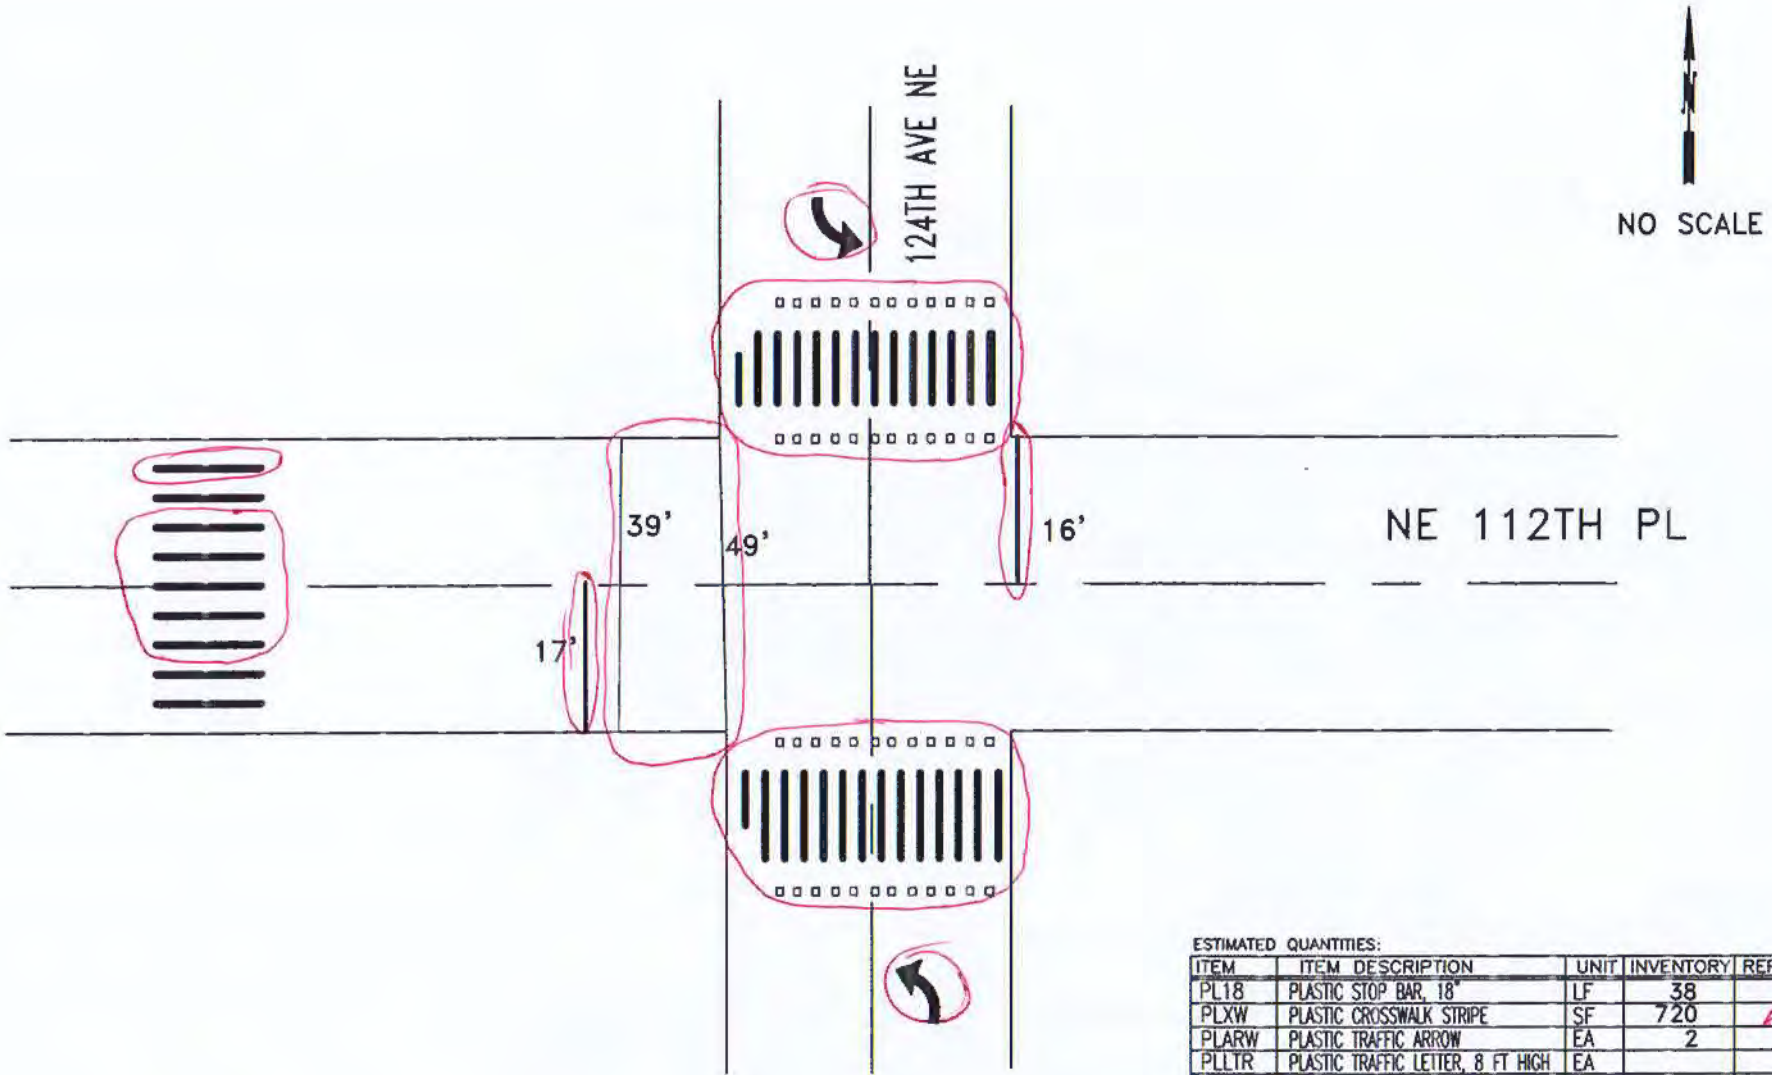

ESTIMATED QUANTITIES:

ITEM	ITEM DESCRIPTION	UNIT	INVENTORY	REPAIR QTY
PL18	PLASTIC STOP BAR, 18"	LF	38	33
PLXW	PLASTIC CROSSWALK STRIPE	SF	720	660
PLARW	PLASTIC TRAFFIC ARROW	EA	2	
PLLTR	PLASTIC TRAFFIC LETTER, 8 FT HIGH	EA		
PLRR	PLASTIC RAILROAD SYMBOL	EA		
RPLSYM	REMOVE PL. ARROW, LETTER, SYMBOL	EA		
RRPM	REMOVE RPM	EA		10
RPLXW	REMOVE PLASTIC STRIPE	SF		300
	RAISED PAVEMENT MARKER TYPE 2	EA	48	48

CITY OF KIRKLAND
DEPARTMENT OF PUBLIC WORKS
123 FIFTH AVENUE KIRKLAND, WA 98033
(425) 587-3800 www.kirklandwa.gov

G. HORTILLLOSA 2/2010
DESIGNED BY: DATE

J.JENNINGS 2/2010
DRAWN BY: DATE

CHECKED BY: DATE

2022 PAVEMENT MARKING PROGRAM

STREET: NE 112TH PL

CROSS STREET: 124TH AVE NE

SEGMENT:

SCALE: N.T.S.

FILENAME: Page 9-2

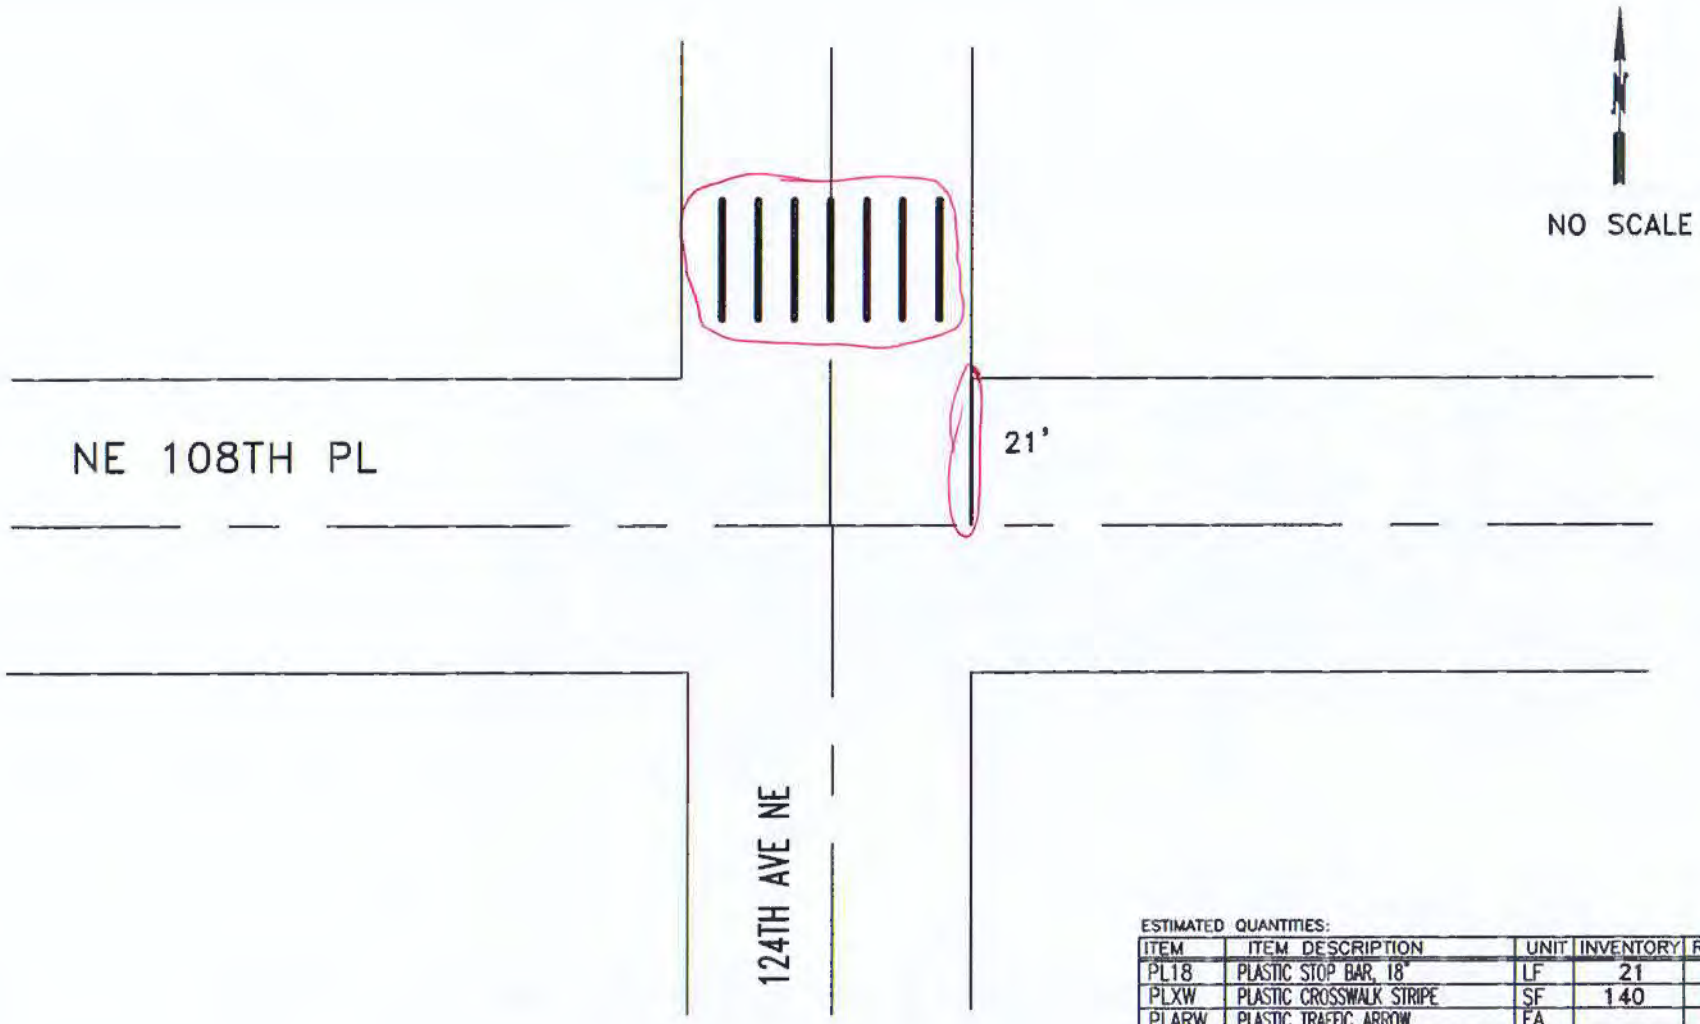

ESTIMATED QUANTITIES:

ITEM	ITEM DESCRIPTION	UNIT	INVENTORY	REPAIR QTY
PL18	PLASTIC STOP BAR, 18"	LF	21	
PLXW	PLASTIC CROSSWALK STRIPE	SF	140	140
PLARW	PLASTIC TRAFFIC ARROW	EA		
PLLTR	PLASTIC TRAFFIC LETTER, 8 FT HIGH	EA		
PLRR	PLASTIC RAILROAD SYMBOL	EA		
RPLSYM	REMOVE PL. ARROW, LETTER, SYMBOL	EA		
RRPM	REMOVE RPM	EA		
RPLXW	REMOVE PLASTIC STRIPE	SF		10

CITY OF KIRKLAND
DEPARTMENT OF PUBLIC WORKS
123 FIFTH AVENUE KIRKLAND, WA 98033
(425) 587-3800 www.kirklandwa.gov

D.GRILLEY 1/2000
DESIGNED BY: DATE

J.JENNINGS 1/2000
DRAWN BY: DATE

CHECKED BY: DATE

2022 PAVEMENT MARKING PROGRAM

STREET: 124TH AVE NE

CROSS STREET: NE 108TH PL

SEGMENT:

SCALE: N.T.S.

FILENAME:

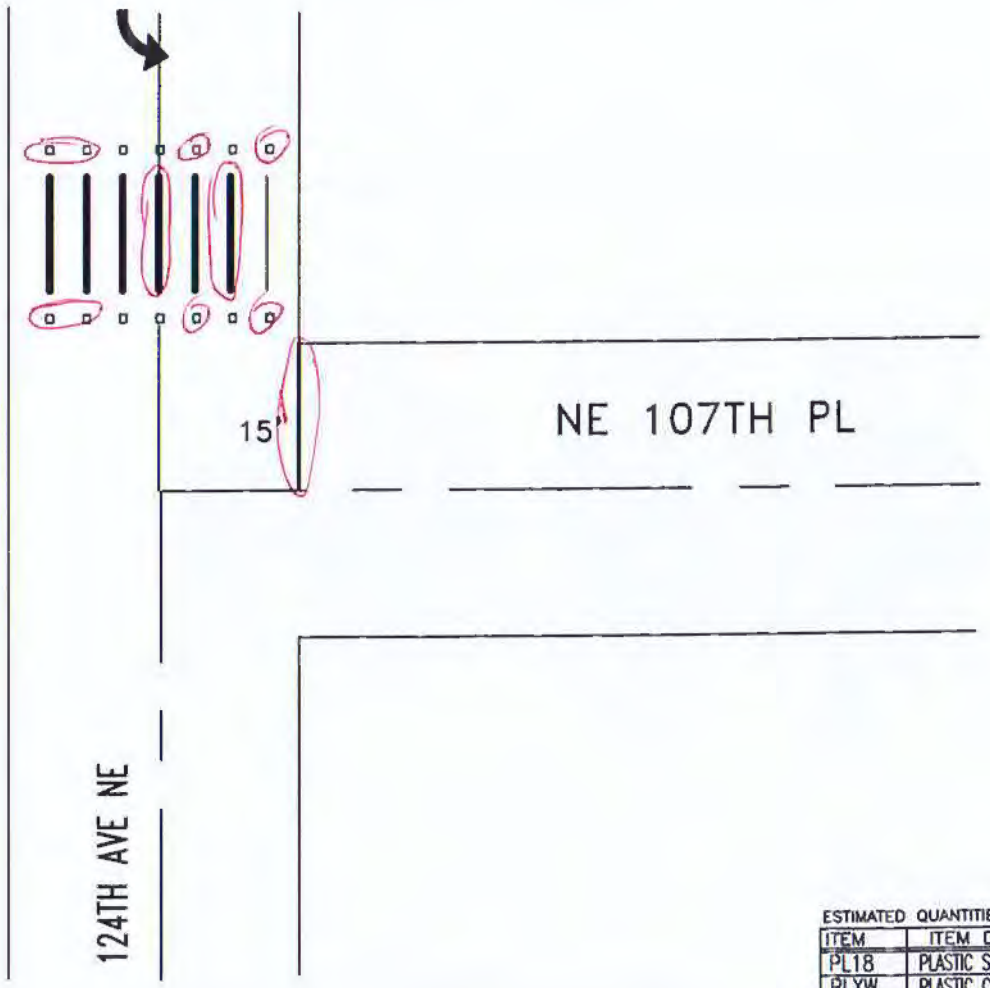

NO SCALE

ESTIMATED QUANTITIES:

ITEM	ITEM DESCRIPTION	UNIT	INVENTORY	REPAIR QTY
PL18	PLASTIC STOP BAR, 18"	LF	15	13
PLXW	PLASTIC CROSSWALK STRIPE	SF	120	48
PLARW	PLASTIC TRAFFIC ARROW	EA	1	
PLLTR	PLASTIC TRAFFIC LETTER, 8 FT HIGH	EA		
PLRR	PLASTIC RAILROAD SYMBOL	EA		
RPLSYM	REMOVE PL. ARROW, LETTER, SYMBOL	EA		
RRPM	REMOVE RPM	EA		
RPLXW	REMOVE PLASTIC STRIPE	SF		70
	RAISED PAVEMENT MARKER TYPE 2	EA	14	8

CITY OF KIRKLAND
DEPARTMENT OF PUBLIC WORKS
123 FIFTH AVENUE KIRKLAND, WA 98033
(425) 587-3800 www.kirklandwa.gov

G. HORTILLOSA 10/2006
DESIGNED BY: DATE

J.JENNINGS 10/2006
DRAWN BY: DATE

CHECKED BY: DATE

2020 PAVEMENT MARKING PROGRAM

STREET: 124TH AVE NE

CROSS STREET: NE 107TH PL

SEGMENT:

SCALE: N.T.S.

FILENAME: Page 9-4

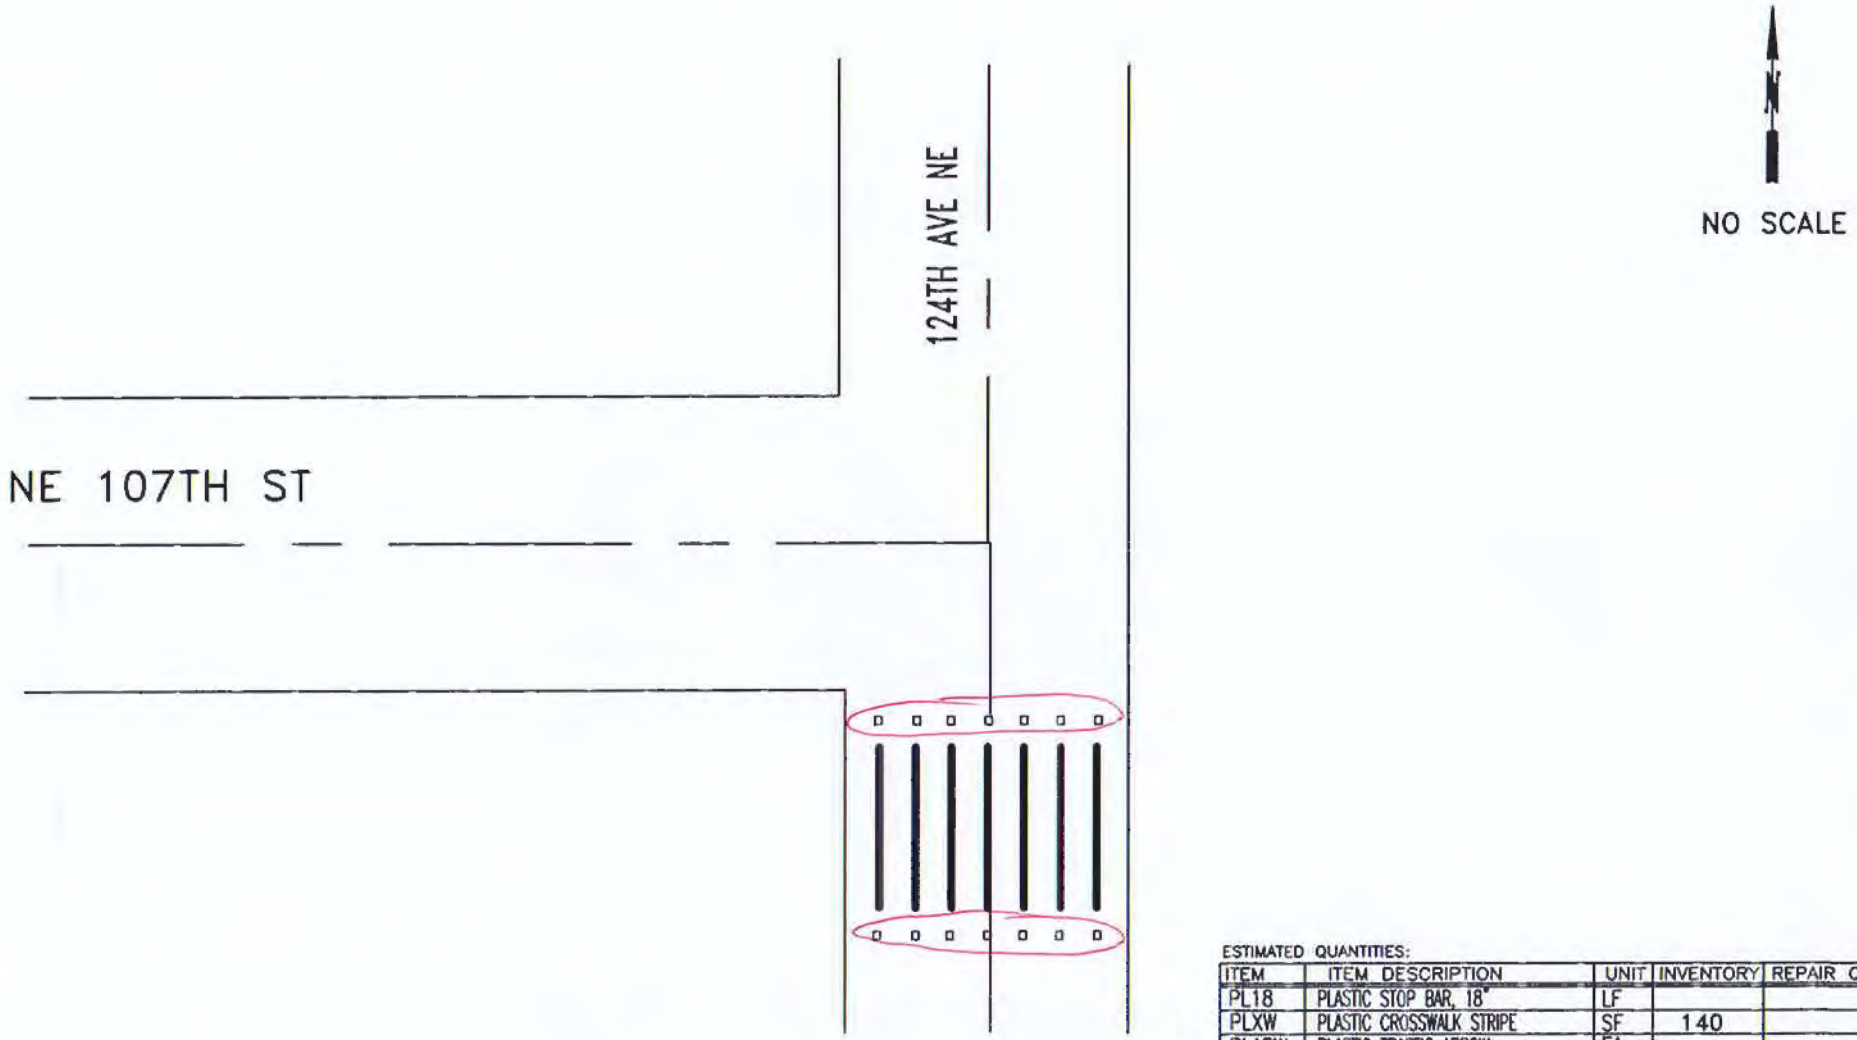

ESTIMATED QUANTITIES:

ITEM	ITEM DESCRIPTION	UNIT	INVENTORY	REPAIR QTY
PL18	PLASTIC STOP BAR, 18"	LF		
PLXW	PLASTIC CROSSWALK STRIPE	SF	140	
PLARW	PLASTIC TRAFFIC ARROW	EA		
PLLTR	PLASTIC TRAFFIC LETTER, 8 FT HIGH	EA		
PLRR	PLASTIC RAILROAD SYMBOL	EA		
RPLSYM	REMOVE PL. ARROW, LETTER, SYMBOL	EA		
RRPM	REMOVE RPM	EA		7
RPLXW	REMOVE PLASTIC STRIPE	SF		
	RAISED PAVEMENT MARKER TYPE 2	EA	14	14

CITY OF KIRKLAND
DEPARTMENT OF PUBLIC WORKS
123 FIFTH AVENUE KIRKLAND, WA 98033
(425) 587-3800 www.kirklandwa.gov

G. HORTILLOSA 3/2009
DESIGNED BY: DATE

J.JENNINGS 3/2009
DRAWN BY: DATE

CHECKED BY: DATE

2022 PAVEMENT MARKING PROGRAM

STREET: 124TH AVE NE

CROSS STREET: NE 107TH ST

SEGMENT:

SCALE: N.T.S.

FILENAME: Page 9-5

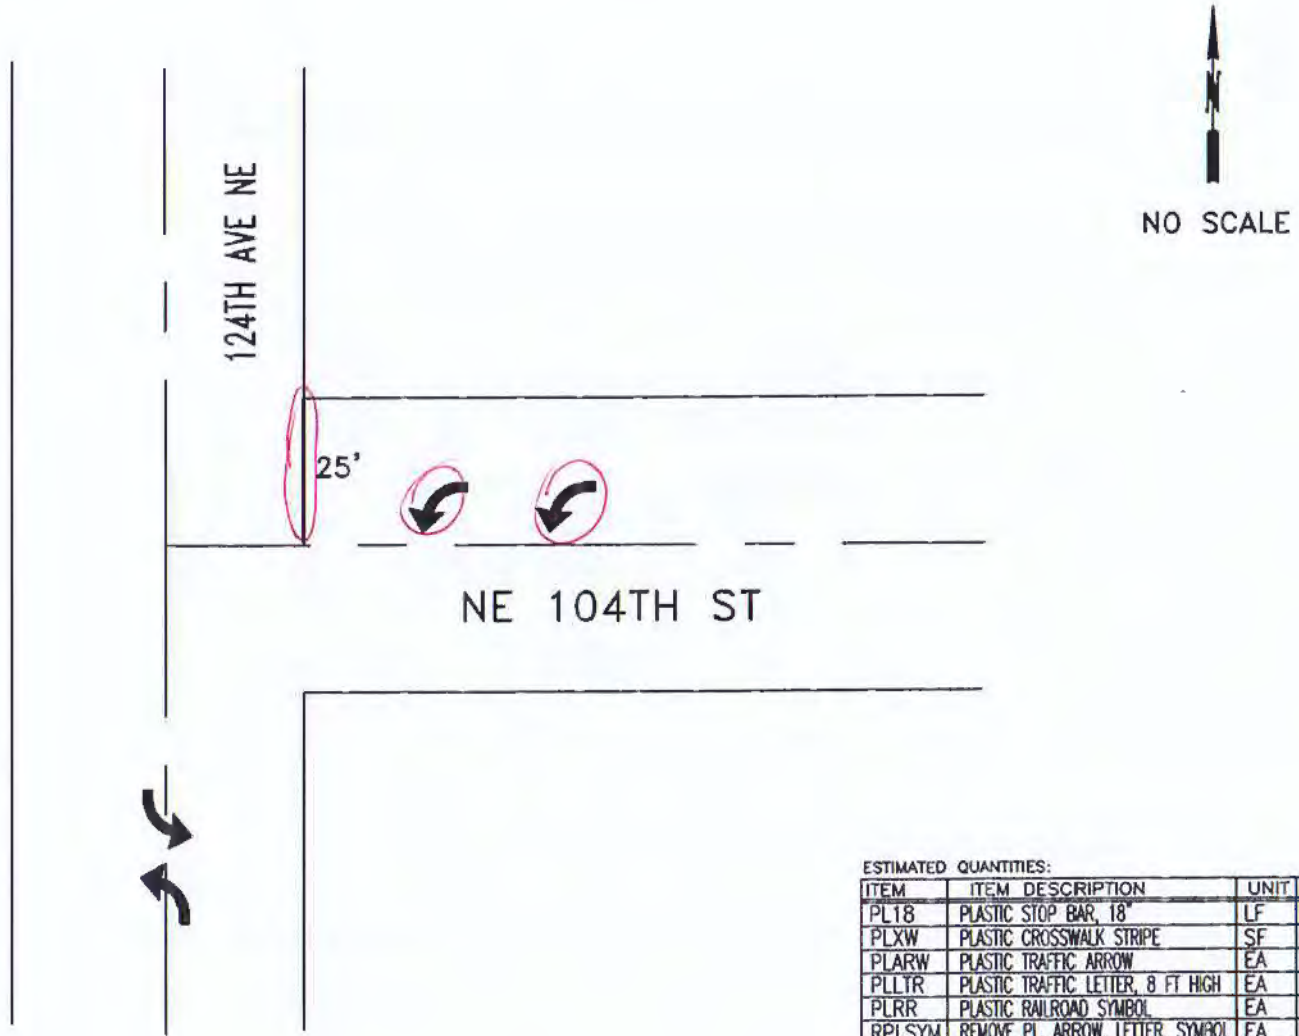

ESTIMATED QUANTITIES:

ITEM	ITEM DESCRIPTION	UNIT	INVENTORY	REPAIR QTY
PL18	PLASTIC STOP BAR, 18"	LF	25	25
PLXW	PLASTIC CROSSWALK STRIPE	SF		
PLARW	PLASTIC TRAFFIC ARROW	EA	2	2
PLLTR	PLASTIC TRAFFIC LETTER, 8 FT HIGH	EA		
PLRR	PLASTIC RAILROAD SYMBOL	EA		
RPLSYM	REMOVE PL. ARROW, LETTER, SYMBOL	EA		2
RRPM	REMOVE RPM	EA		
RPLXW	REMOVE PLASTIC STRIPE	SF		35

CITY OF KIRKLAND
DEPARTMENT OF PUBLIC WORKS
123 FIFTH AVENUE KIRKLAND, WA 98033
(425) 587-3800 www.kirklandwa.gov

D.GRILLEY 1/2000
DESIGNED BY: DATE

J.JENNINGS 10/2009
DRAWN BY: DATE

CHECKED BY: DATE

2020 PAVEMENT MARKING PROGRAM

STREET: 124TH AVE NE

CROSS STREET: NE 104TH PL

SEGMENT:

SCALE: N.T.S.

FILENAME: Page 9-6

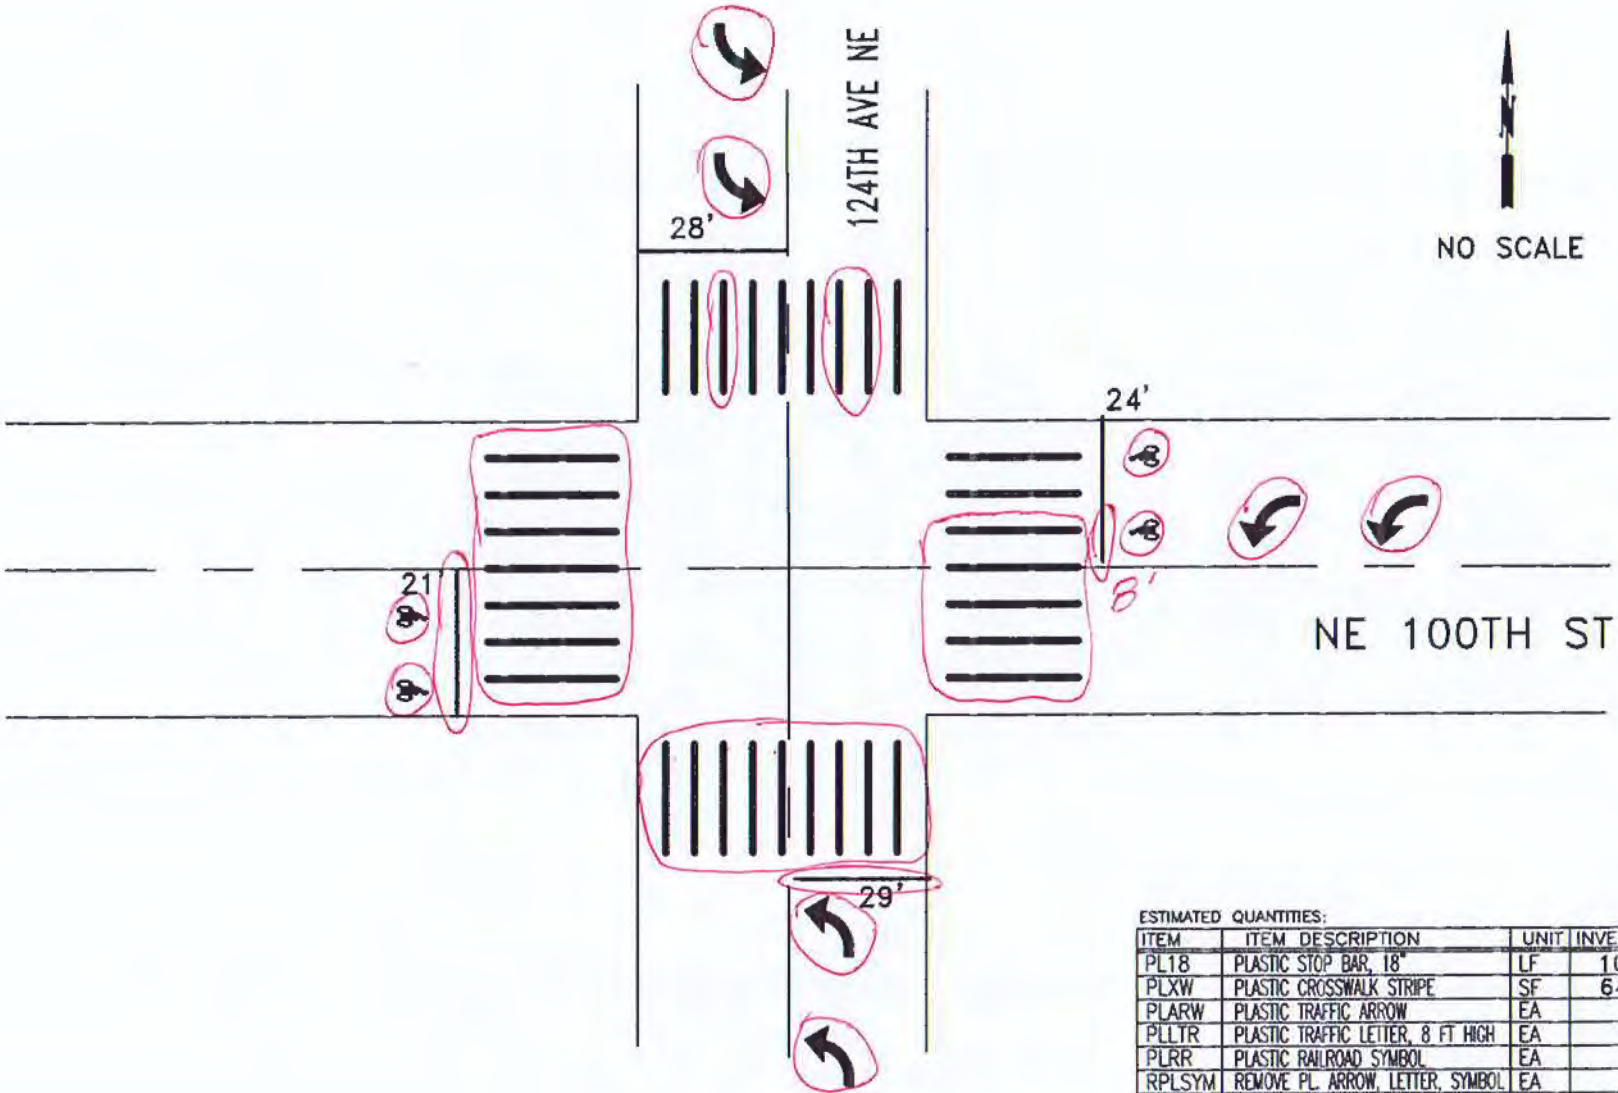

ESTIMATED QUANTITIES:

ITEM	ITEM DESCRIPTION	UNIT	INVENTORY	REPAIR QTY
PL18	PLASTIC STOP BAR, 18"	LF	102	39
PLXW	PLASTIC CROSSWALK STRIPE	SF	640	480
PLARW	PLASTIC TRAFFIC ARROW	EA	6	6
PLLTR	PLASTIC TRAFFIC LETTER, 8 FT HIGH	EA		
PLRR	PLASTIC RAILROAD SYMBOL	EA		
RPLSYM	REMOVE PL. ARROW, LETTER, SYMBOL	EA		1
RRPM	REMOVE RPM	EA		
RPLXW	REMOVE PLASTIC STRIPE	SF		150
	PLASTIC BIKE DETECTION SYMBOL	EA	4	4

CITY OF KIRKLAND
DEPARTMENT OF PUBLIC WORKS
123 FIFTH AVENUE KIRKLAND, WA 98033
(425) 587-3800 www.kirklandwa.gov

G. HORTILLOSA 2/2011
DESIGNED BY: DATE

J.JENNINGS 2/2011
DRAWN BY: DATE

CHECKED BY: DATE

2022 PAVEMENT MARKING PROGRAM

STREET: 124TH AVE NE

CROSS STREET: NE 100TH ST

SEGMENT:

SCALE: N.T.S.

FILENAME: Page 9-7

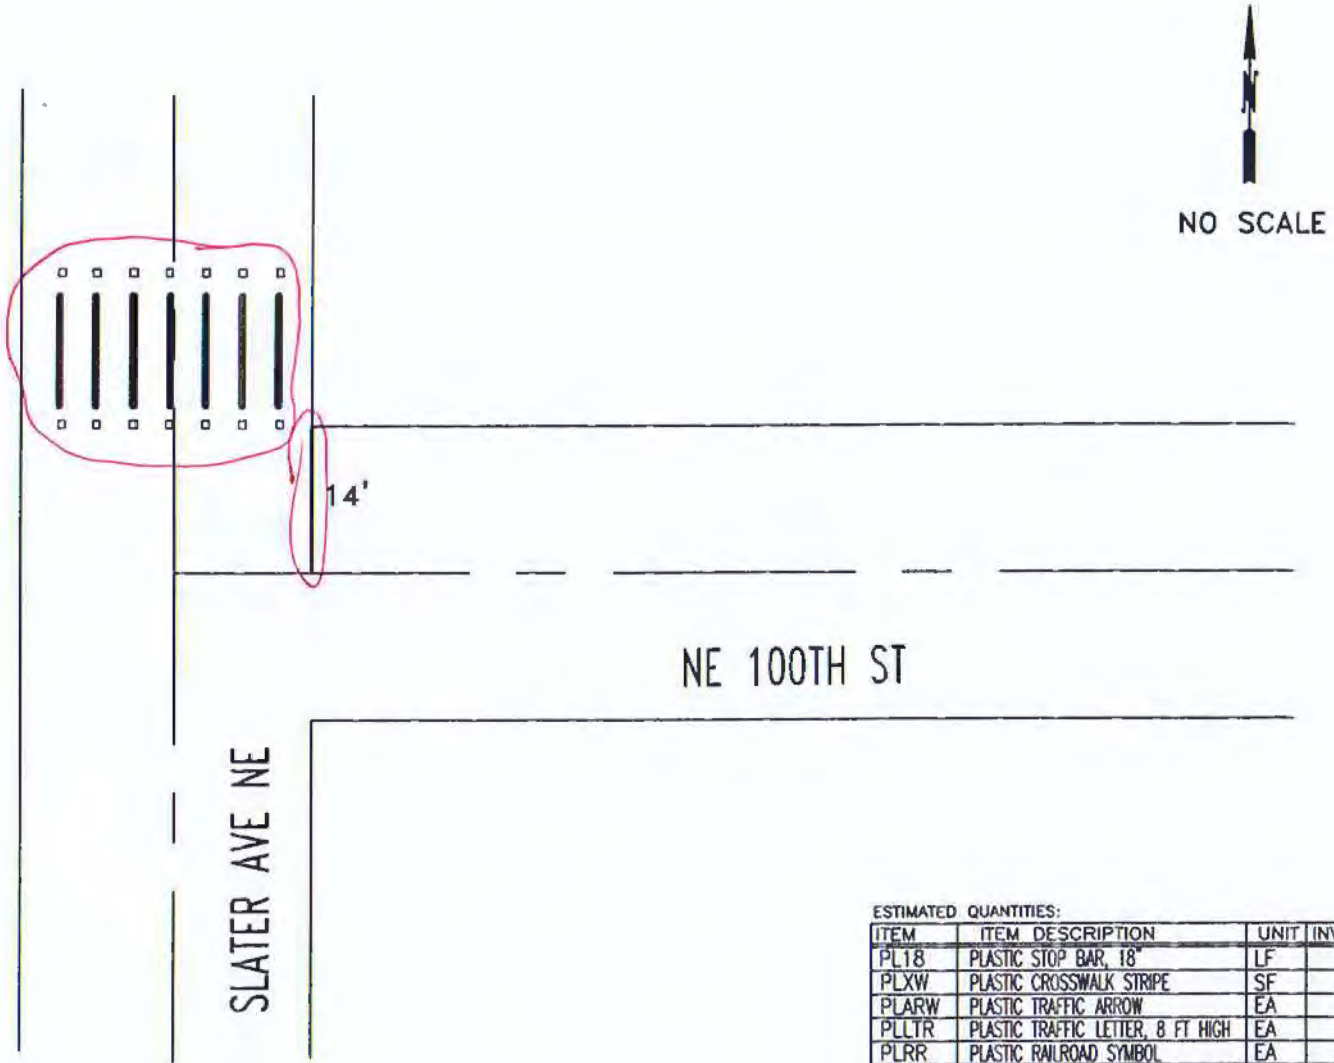

ESTIMATED QUANTITIES:

ITEM	ITEM DESCRIPTION	UNIT	INVENTORY	REPAIR QTY
PL18	PLASTIC STOP BAR, 18"	LF	14	14
PLXW	PLASTIC CROSSWALK STRIPE	SF	140	140
PLARW	PLASTIC TRAFFIC ARROW	EA		
PLLTR	PLASTIC TRAFFIC LETTER, 8 FT HIGH	EA	5	
PLRR	PLASTIC RAILROAD SYMBOL	EA		
RPLSYM	REMOVE PL. ARROW, LETTER, SYMBOL	EA		
RRPM	REMOVE RPM	EA		6
RPLXW	REMOVE PLASTIC STRIPE	SF		195
	RAISED PAVEMENT MARKER TYPE 2	EA	14	14

CITY OF KIRKLAND
DEPARTMENT OF PUBLIC WORKS
123 FIFTH AVENUE KIRKLAND, WA 98033
(425) 587-3800 www.kirklandwa.gov

G. HORTILLOSA 4/2007
DESIGNED BY: DATE

J.JENNINGS 4/2007
DRAWN BY: DATE

CHECKED BY: DATE

2020 PAVEMENT MARKING PROGRAM

STREET: NE 100TH ST

CROSS STREET: SLATER AVE NE

SEGMENT:

SCALE: N.T.S.

FILENAME:

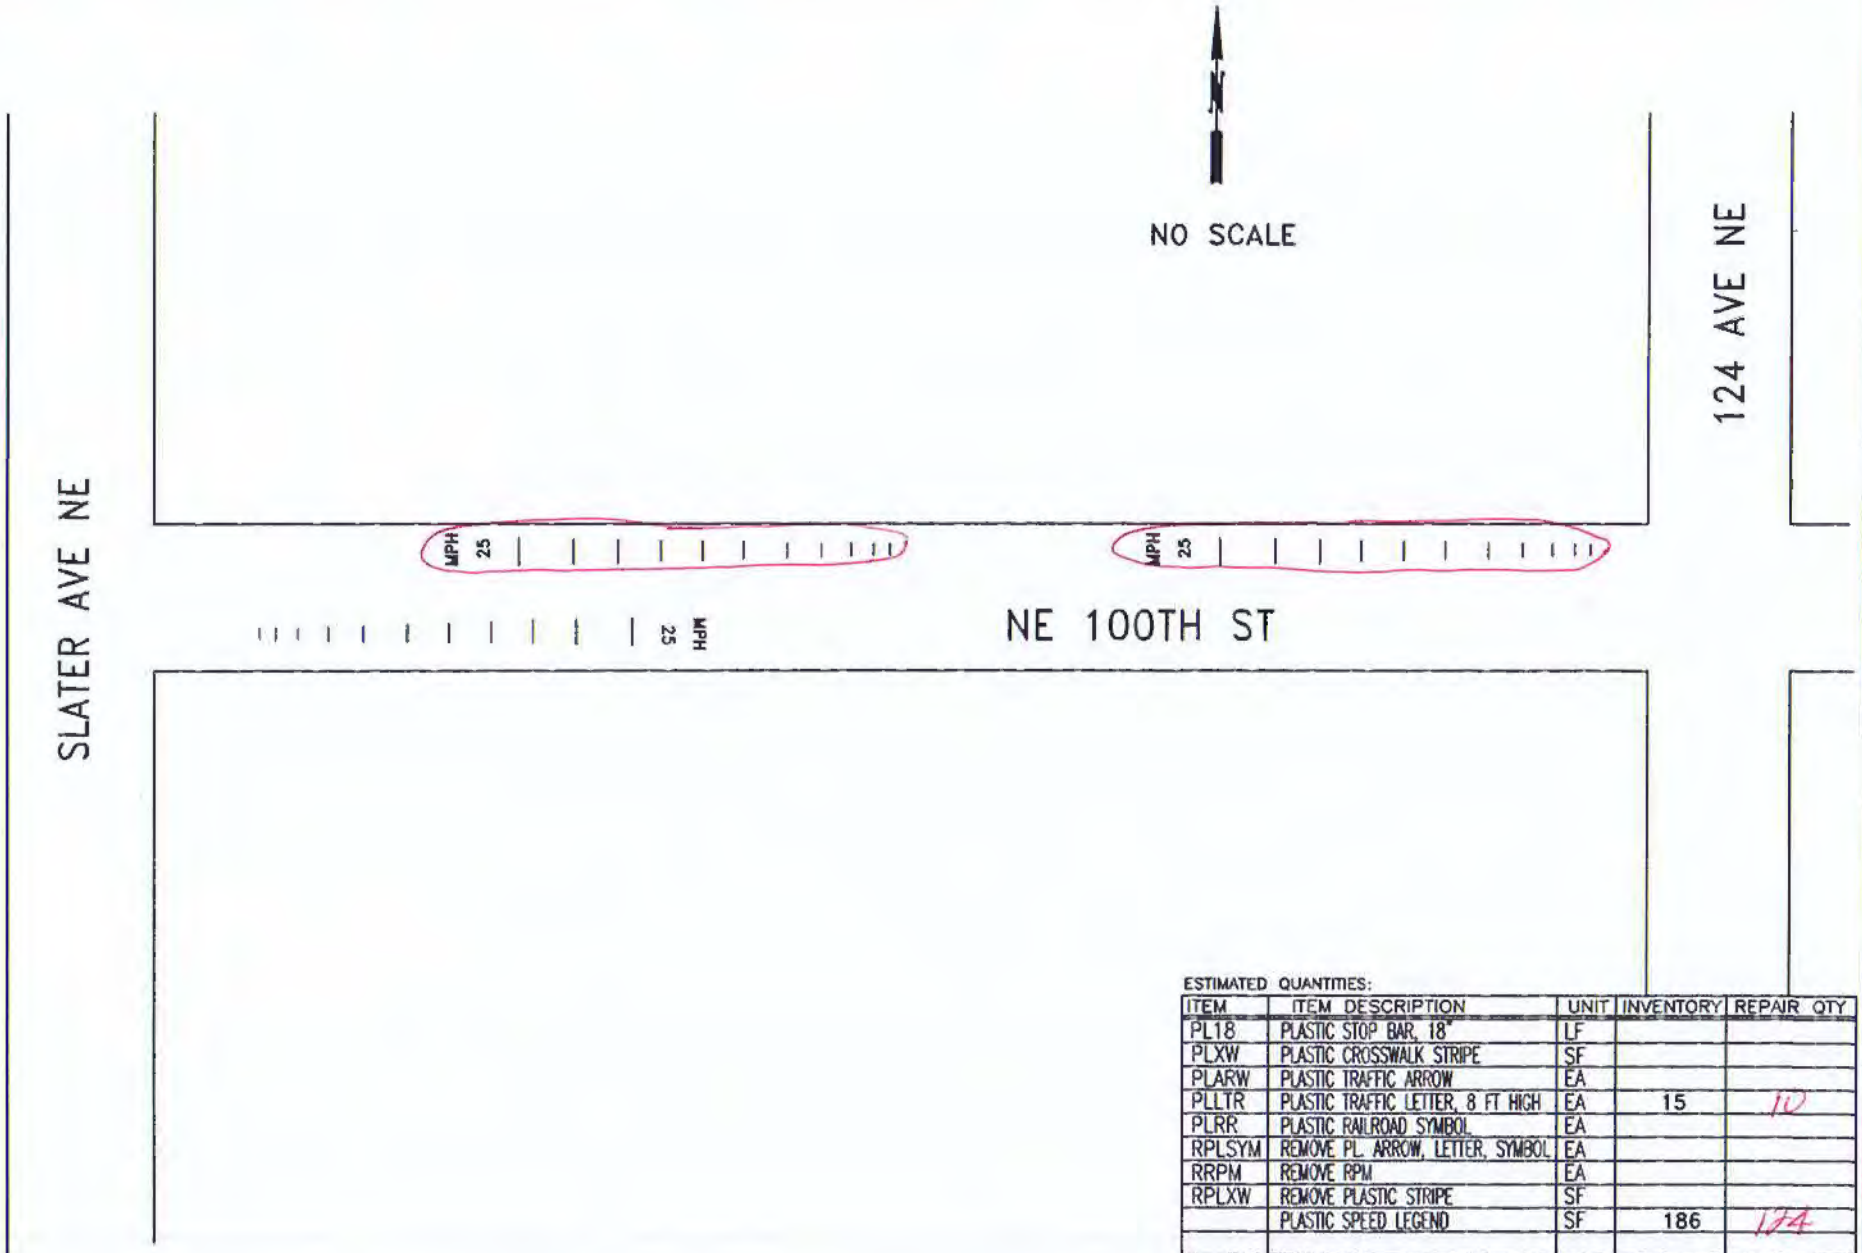

ESTIMATED QUANTITIES:

ITEM	ITEM DESCRIPTION	UNIT	INVENTORY	REPAIR QTY
PL18	PLASTIC STOP BAR, 18"	LF		
PLXW	PLASTIC CROSSWALK STRIPE	SF		
PLARW	PLASTIC TRAFFIC ARROW	EA		
PLLTR	PLASTIC TRAFFIC LETTER, 8 FT HIGH	EA	15	10
PLRR	PLASTIC RAILROAD SYMBOL	EA		
RPLSYM	REMOVE PL. ARROW, LETTER, SYMBOL	EA		
RRPM	REMOVE RPM	EA		
RPLXW	REMOVE PLASTIC STRIPE	SF		
	PLASTIC SPEED LEGEND	SF	186	174

CITY OF KIRKLAND
DEPARTMENT OF PUBLIC WORKS
123 FIFTH AVENUE KIRKLAND, WA 98033
(425) 587-3800 www.kirklandwa.gov

G. HORTILLOSA 4/2007
DESIGNED BY: DATE

J.JENNINGS 4/2007
DRAWN BY: DATE

CHECKED BY: DATE

2020 PAVEMENT MARKING PROGRAM

STREET: NE 100 ST

CROSS STREET: SLATER AVE TO 124 AVE NE

SEGMENT:

SCALE: N.T.S.

FILENAME: PAGE 9-9

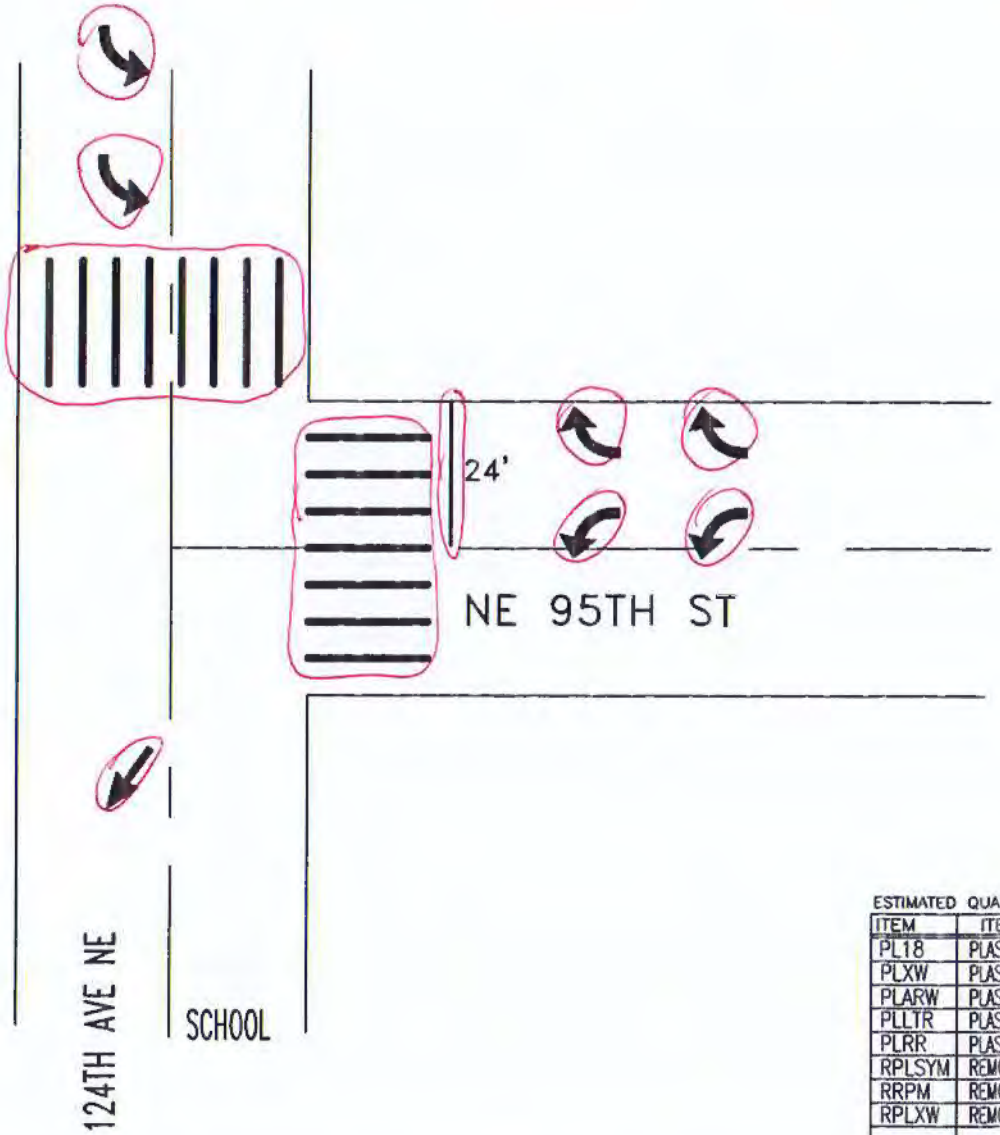

NO SCALE

ESTIMATED QUANTITIES:

ITEM	ITEM DESCRIPTION	UNIT	INVENTORY	REPAIR QTY
PL18	PLASTIC STOP BAR, 18"	LF	24	24
PLXW	PLASTIC CROSSWALK STRIPE	SF	300	300
PLARW	PLASTIC TRAFFIC ARROW	EA	7	7
PLLTR	PLASTIC TRAFFIC LETTER, 8 FT HIGH	EA		
PLRR	PLASTIC RAILROAD SYMBOL	EA		
RPLSYM	REMOVE PL. ARROW, LETTER, SYMBOL	EA		2
RRPM	REMOVE RPM	EA		
RPLXW	REMOVE PLASTIC STRIPE	SF		120

CITY OF KIRKLAND
DEPARTMENT OF PUBLIC WORKS
123 FIFTH AVENUE KIRKLAND, WA 98033
(425) 587-3800 www.kirklandwa.gov

D.GRILLEY 1/2000
DESIGNED BY: DATE

J.JENNINGS 10/2009
DRAWN BY: DATE

CHECKED BY: DATE

2020 PAVEMENT MARKING PROGRAM

STREET: 124TH AVE NE

CROSS STREET: NE 95TH ST

SEGMENT:

SCALE: N.T.S.

FILENAME: Page 9-10

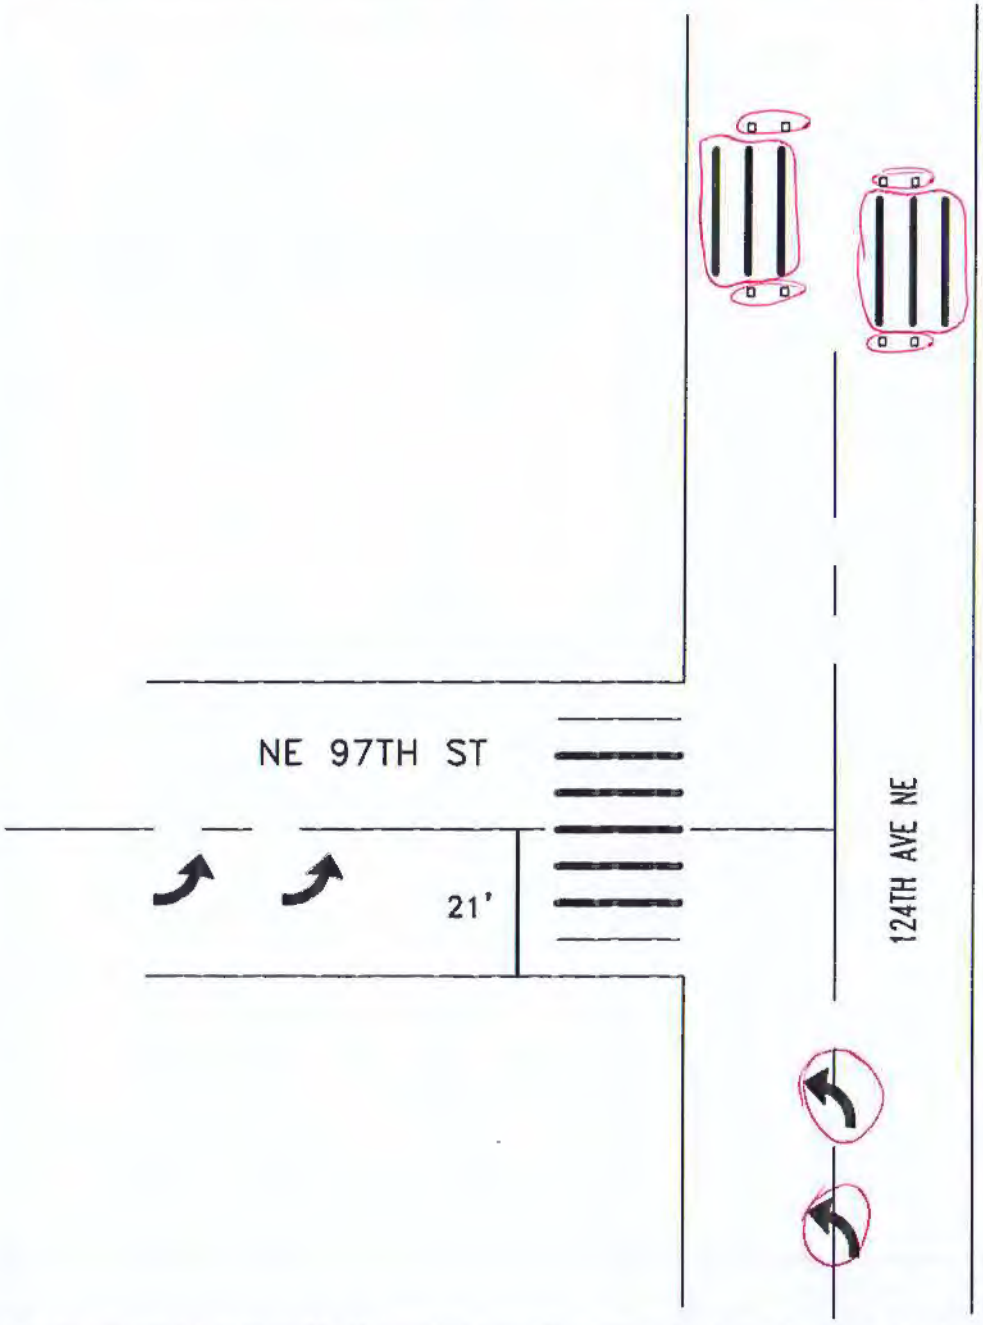

NO SCALE

ESTIMATED QUANTITIES:

ITEM	ITEM DESCRIPTION	UNIT	INVENTORY	REPAIR QTY
PL18	PLASTIC STOP BAR, 18"	LF	21	
PLXW	PLASTIC CROSSWALK STRIPE	SF	240	120
PLARW	PLASTIC TRAFFIC ARROW	EA	4	2
PLLTR	PLASTIC TRAFFIC LETTER, 8 FT HIGH	EA		
PLRR	PLASTIC RAILROAD SYMBOL	EA		
RPLSYM	REMOVE PL. ARROW, LETTER, SYMBOL	EA		
RRPM	REMOVE RPM	EA		4
RPLXW	REMOVE PLASTIC STRIPE	SF		
	RPM TYPE 2	EA	8	8

CITY OF KIRKLAND
DEPARTMENT OF PUBLIC WORKS
123 FIFTH AVENUE KIRKLAND, WA 98033
(425) 587-3800 www.kirklandwa.gov

F. LEE 3/2015
DESIGNED BY: DATE

J.JENNINGS 3/2015
DRAWN BY: DATE

CHECKED BY: DATE

2022 PAVEMENT MARKING PROGRAM

STREET: 124TH AVE NE

CROSS STREET: NE 97TH ST

SEGMENT:

SCALE: N.T.S.

FILENAME: Page 9-11

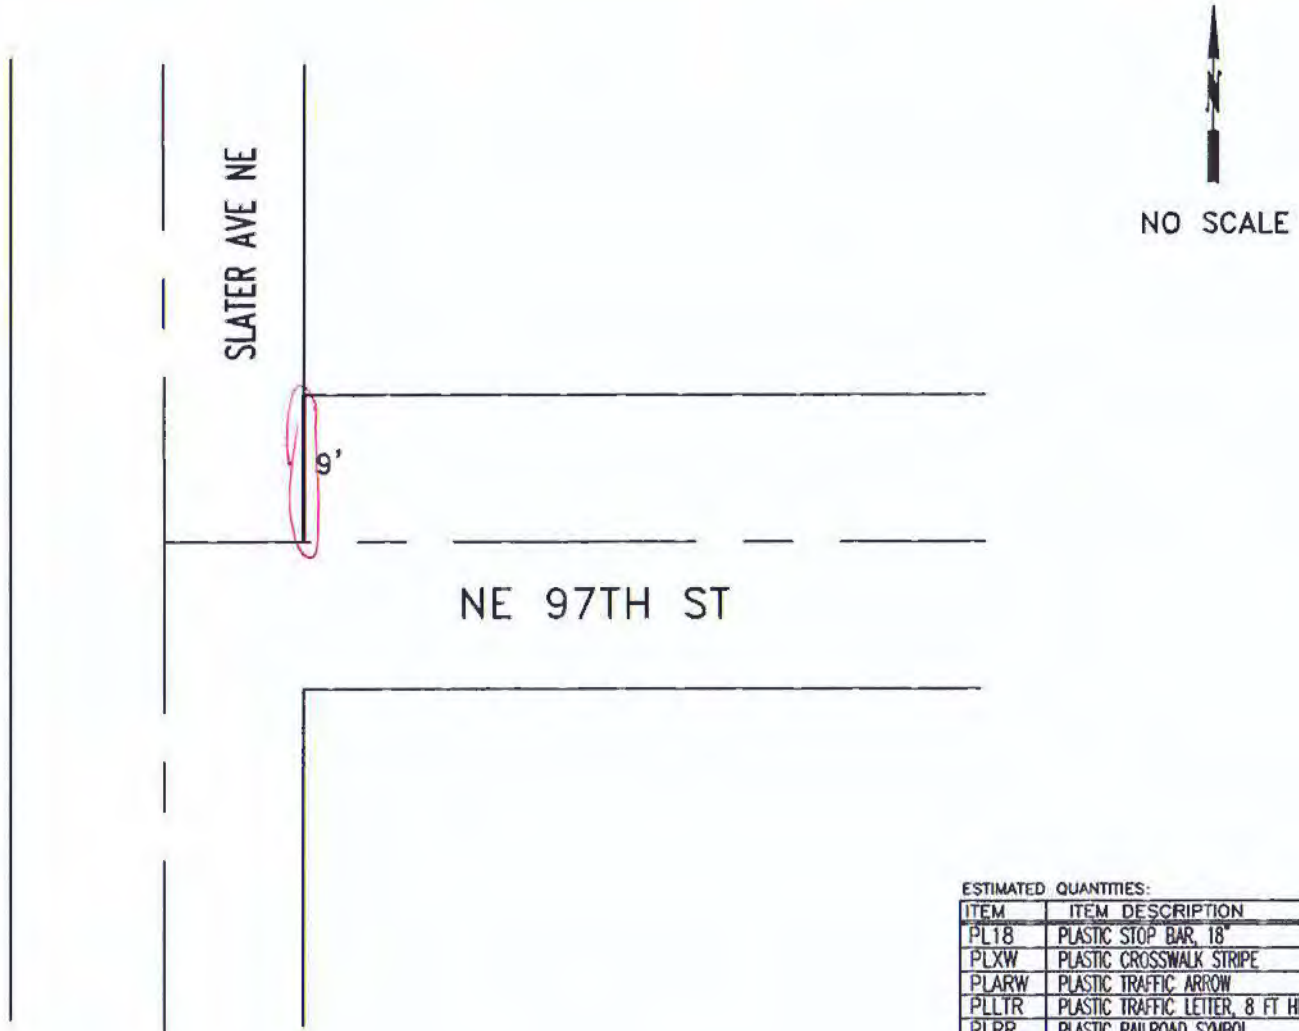

ESTIMATED QUANTITIES:

ITEM	ITEM DESCRIPTION	UNIT	INVENTORY	REPAIR QTY
PL18	PLASTIC STOP BAR, 18"	LF	9	9
PLXW	PLASTIC CROSSWALK STRIPE	SF		
PLARW	PLASTIC TRAFFIC ARROW	EA		
PLLTR	PLASTIC TRAFFIC LETTER, 8 FT HIGH	EA		
PLRR	PLASTIC RAILROAD SYMBOL	EA		
RPLSYM	REMOVE PL. ARROW, LETTER, SYMBOL	EA		
RRPM	REMOVE RPM	EA		
RPLXW	REMOVE PLASTIC STRIPE	SF		

CITY OF KIRKLAND
DEPARTMENT OF PUBLIC WORKS
123 FIFTH AVENUE KIRKLAND, WA 98033
(425) 587-3800 www.kirklandwa.gov

D.GRILLEY 1/2000
DESIGNED BY: DATE

J.JENNINGS 1/2000
DRAWN BY: DATE

CHECKED BY: DATE

2020 PAVEMENT MARKING PROGRAM

STREET: NE 97TH ST

CROSS STREET: SLATER AVE NE

SEGMENT:

SCALE: N.T.S.

FILENAME: Page 9-12

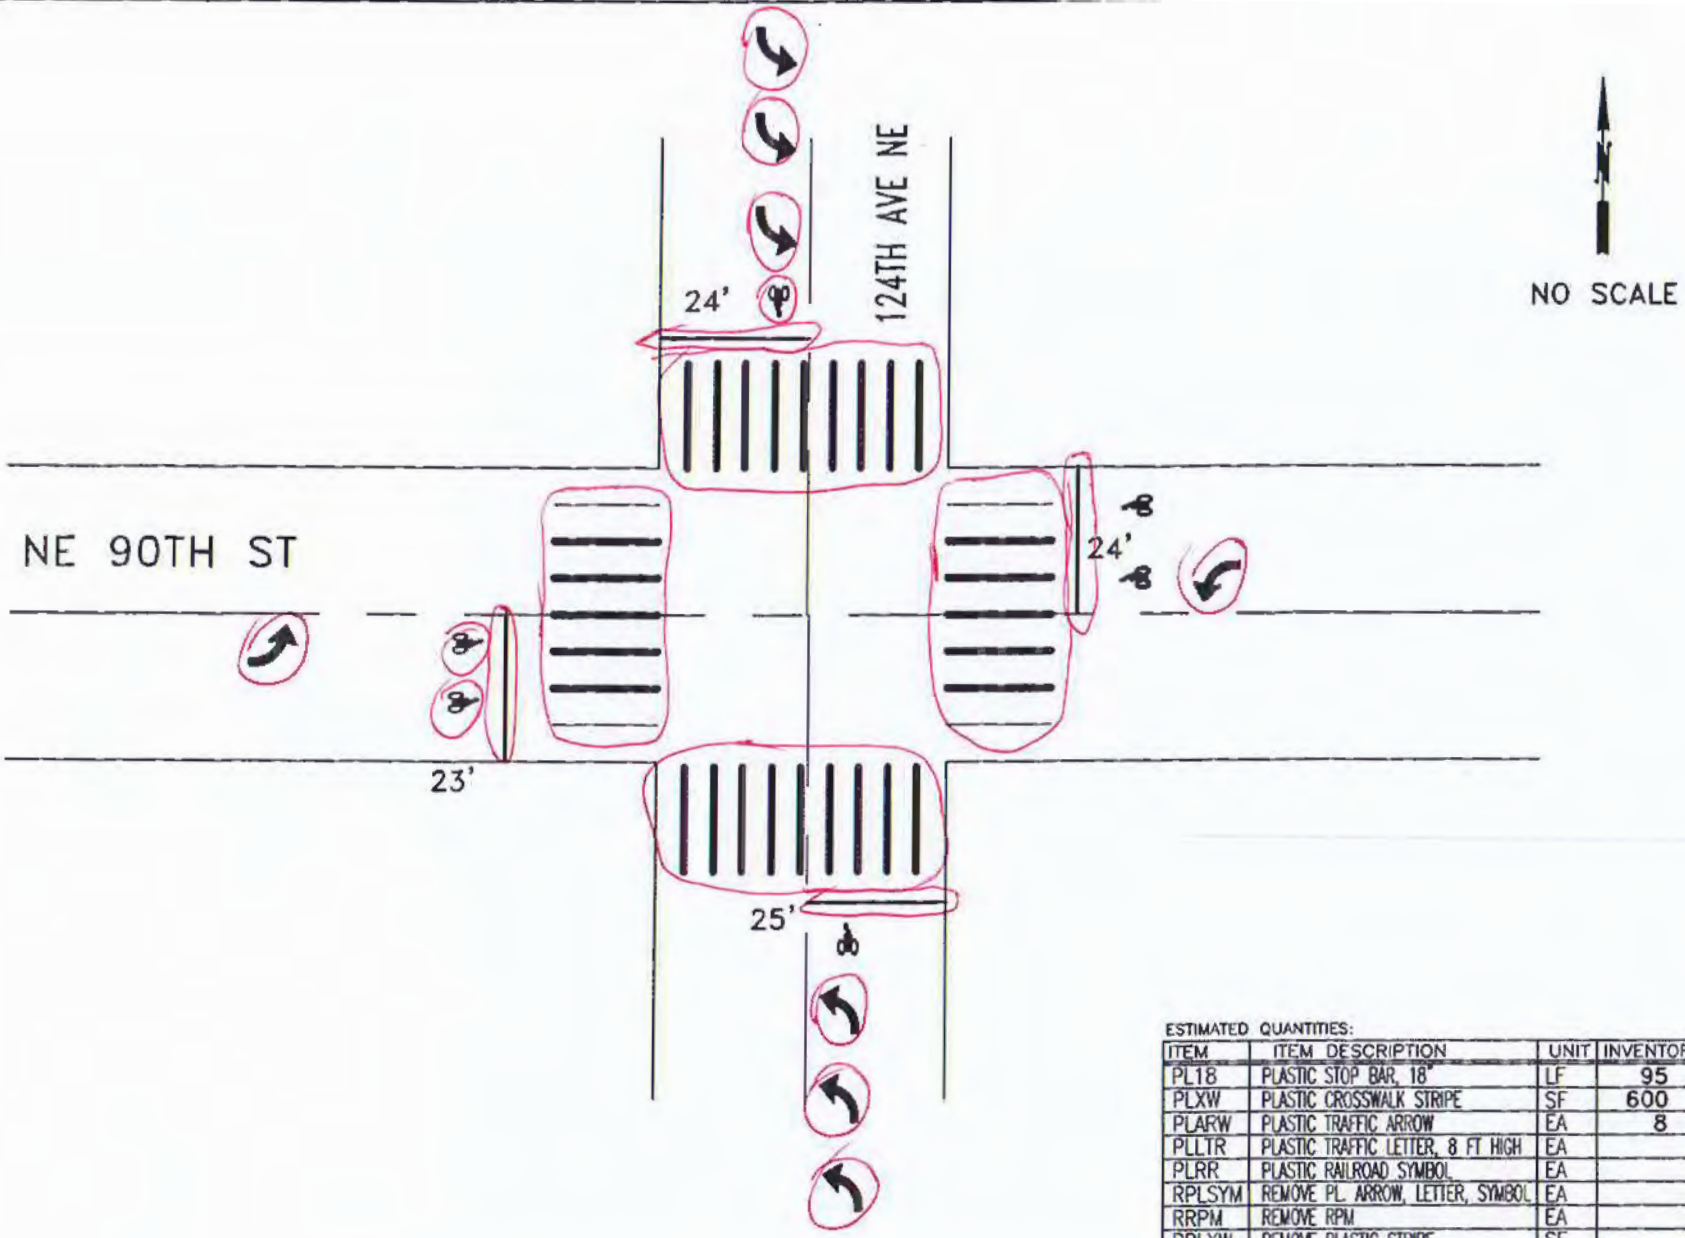

ESTIMATED QUANTITIES:

ITEM	ITEM DESCRIPTION	UNIT	INVENTORY	REPAIR QTY
PL18	PLASTIC STOP BAR, 18"	LF	95	90
PLXW	PLASTIC CROSSWALK STRIPE	SF	600	600
PLARW	PLASTIC TRAFFIC ARROW	EA	8	8
PLLTR	PLASTIC TRAFFIC LETTER, 8 FT HIGH	EA		
PLRR	PLASTIC RAILROAD SYMBOL	EA		
RPLSYM	REMOVE PL. ARROW, LETTER, SYMBOL	EA		4
RRPM	REMOVE RPM	EA		
RPLXW	REMOVE PLASTIC STRIPE	SF		350
	PLASTIC BIKE DETECTION SYMBOL	EA	6	3

CITY OF KIRKLAND
DEPARTMENT OF PUBLIC WORKS
123 FIFTH AVENUE KIRKLAND, WA 98033
(425) 587-3800 www.kirklandwa.gov

G. HORTILLOSA 3/2010
DESIGNED BY: DATE

J.JENNINGS 3/2010
DRAWN BY: DATE

CHECKED BY: DATE

2020 PAVEMENT MARKING PROGRAM

STREET: 124TH AVE NE

CROSS STREET: NE 90TH ST

SEGMENT:

SCALE: N.T.S.

FILENAME: Page 9-13

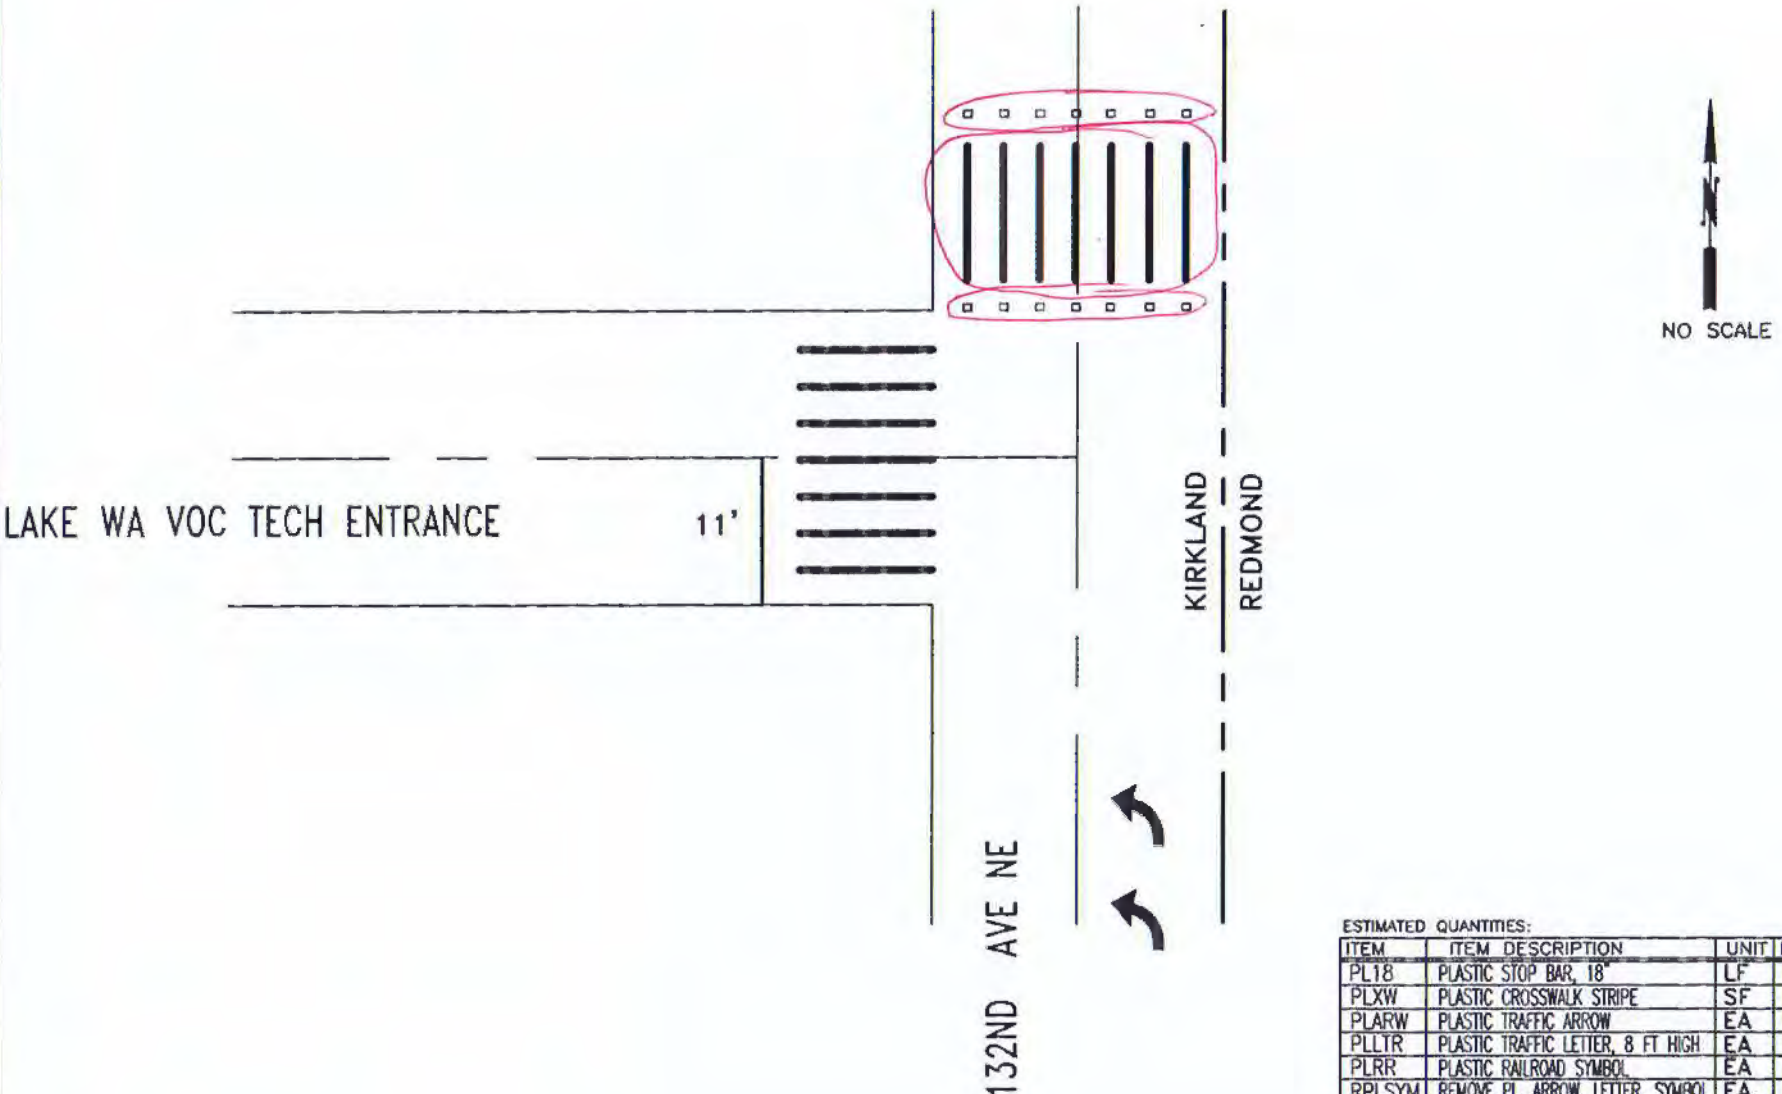

ESTIMATED QUANTITIES:

ITEM	ITEM DESCRIPTION	UNIT	INVENTORY	REPAIR QTY
PL18	PLASTIC STOP BAR, 18"	LF	11	
PLXW	PLASTIC CROSSWALK STRIPE	SF	280	140
PLARW	PLASTIC TRAFFIC ARROW	EA	2	
PLLTR	PLASTIC TRAFFIC LETTER, 8 FT HIGH	EA		
PLRR	PLASTIC RAILROAD SYMBOL	EA		
RPLSYM	REMOVE PL. ARROW, LETTER, SYMBOL	EA		
RRPM	REMOVE RPM	EA		5
RPLXW	REMOVE PLASTIC STRIPE	SF		140
RPM11	TYPE 2W RPM	EA	14	14

CITY OF KIRKLAND
DEPARTMENT OF PUBLIC WORKS
123 FIFTH AVENUE KIRKLAND, WA 98033
(425) 587-3800 www.kirklandwa.gov

R. STEITZER 8/2005
DESIGNED BY: DATE

J.JENNINGS 8/2005
DRAWN BY: DATE

CHECKED BY: DATE

2022 PAVEMENT MARKING PROGRAM

STREET: 132ND AVE NE

CROSS STREET: LK WA VOC TECH ENTRANCE

SEGMENT:

SCALE: N.T.S.

FILENAME: PAGE 9-14

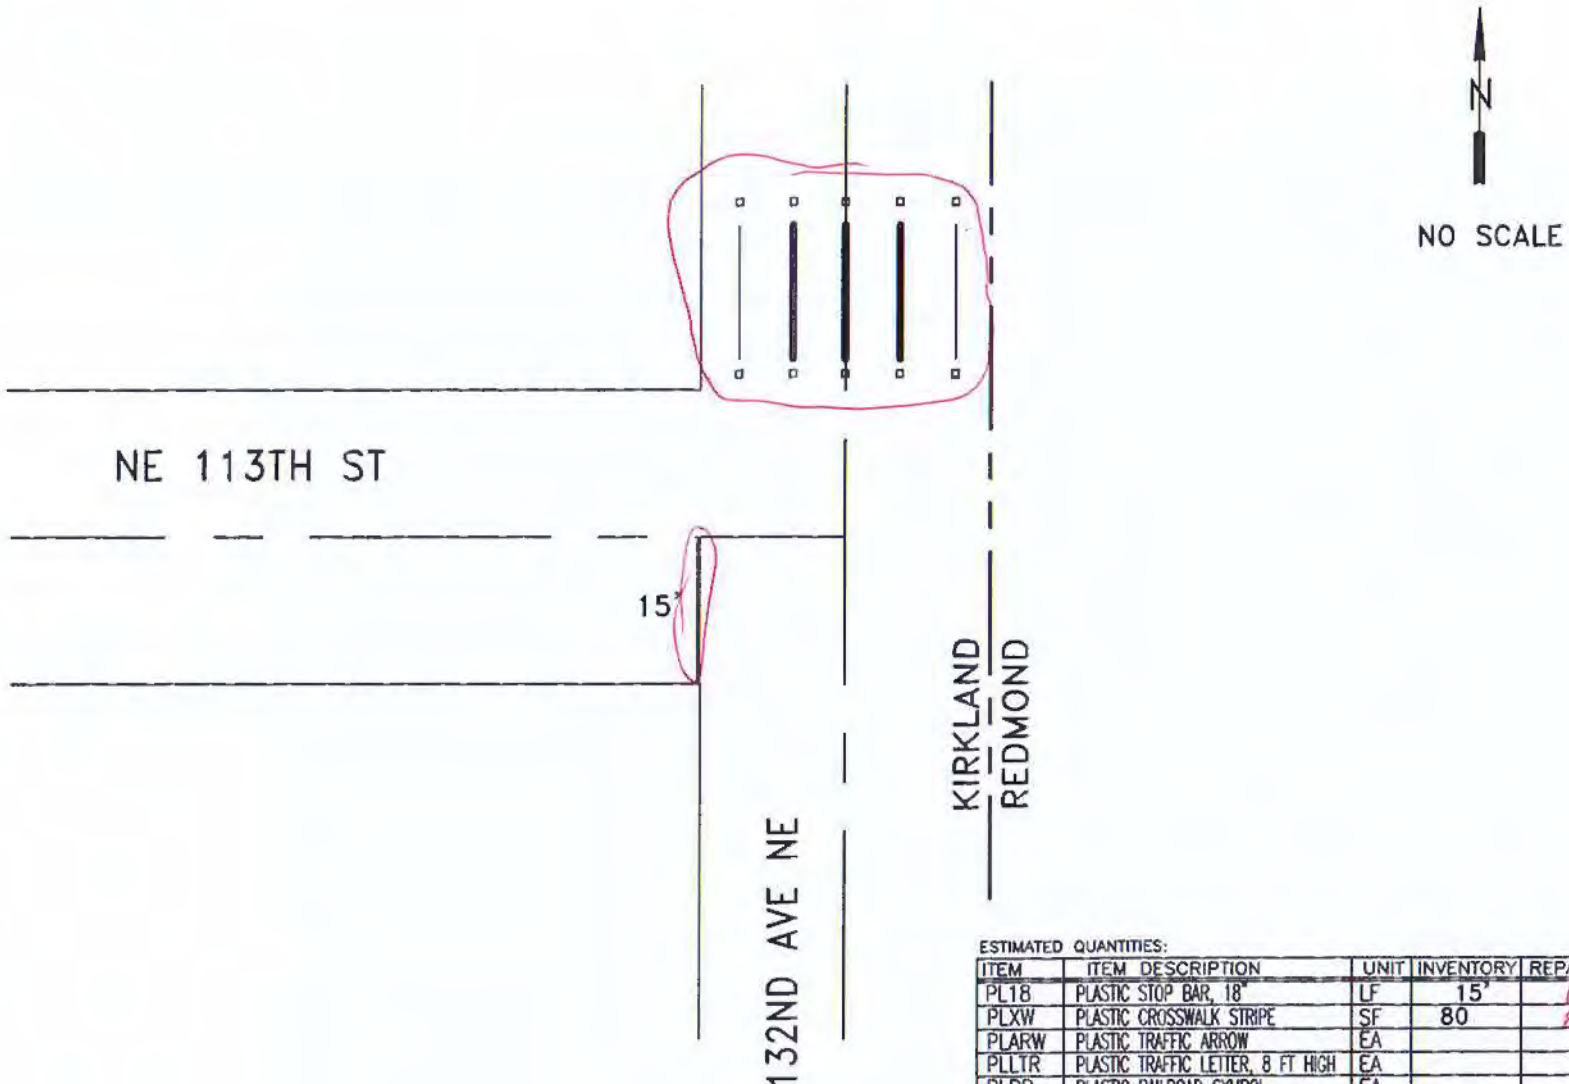

ESTIMATED QUANTITIES:

ITEM	ITEM DESCRIPTION	UNIT	INVENTORY	REPAIR QTY
PL18	PLASTIC STOP BAR, 18"	LF	15'	15
PLXW	PLASTIC CROSSWALK STRIPE	SF	80	80
PLARW	PLASTIC TRAFFIC ARROW	EA		
PLLTR	PLASTIC TRAFFIC LETTER, 8 FT HIGH	EA		
PLRR	PLASTIC RAILROAD SYMBOL	EA		
RPLSYM	REMOVE PL. ARROW, LETTER, SYMBOL	EA		
RRPM	REMOVE RPM	EA		3
RPLXW	REMOVE PLASTIC STRIPE	SF		68
RPM11	TYPE 2W RPM	EA	10	10

CITY OF KIRKLAND
DEPARTMENT OF PUBLIC WORKS
123 FIFTH AVENUE KIRKLAND, WA 98033
(425) 587-3800 www.kirklandwa.gov

D.GRILLEY 1/2000
DESIGNED BY: DATE

J.JENNINGS 1/2000
DRAWN BY: DATE

CHECKED BY: DATE

2022 PAVEMENT MARKING PROGRAM

STREET: 132ND AVE NE

CROSS STREET: NE 113TH ST

SEGMENT:

SCALE: N.T.S.

FILENAME: Page 9-15

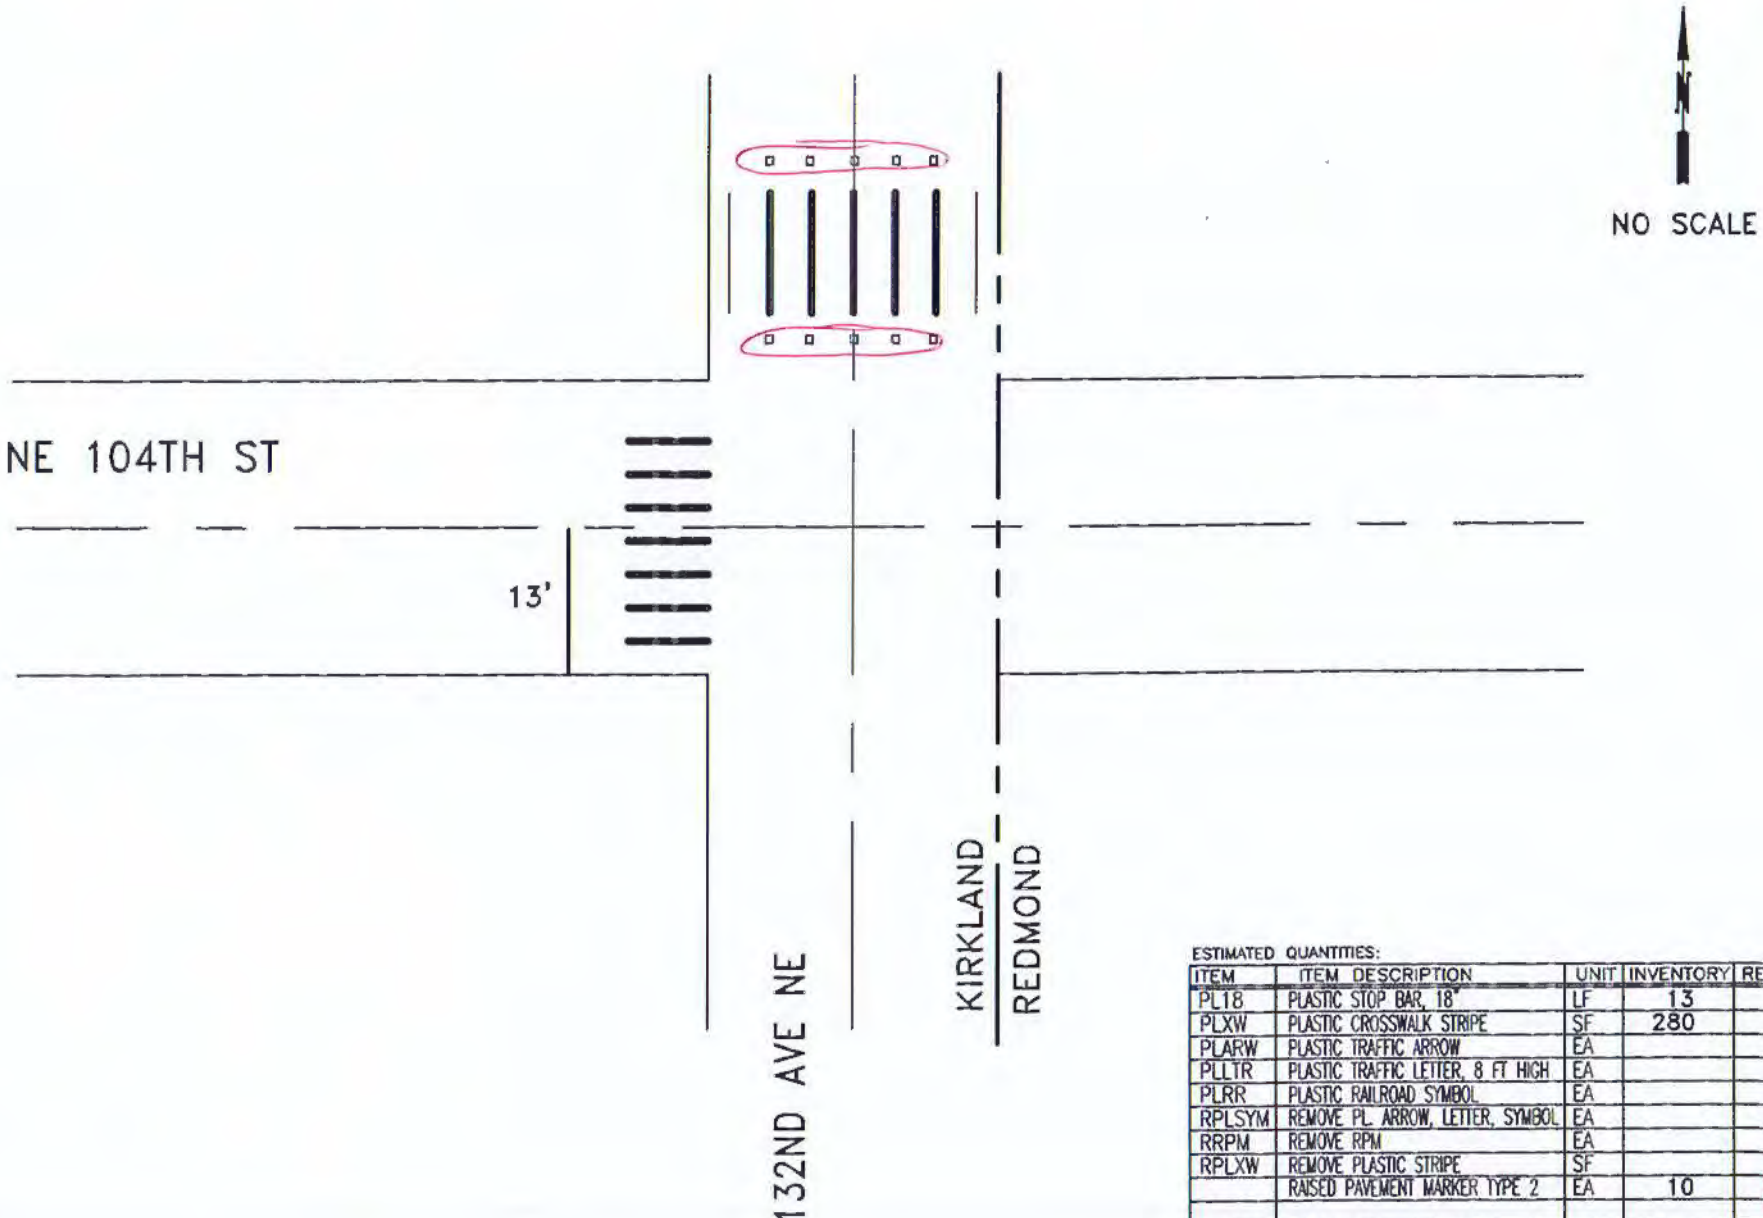

ESTIMATED QUANTITIES:

ITEM	ITEM DESCRIPTION	UNIT	INVENTORY	REPAIR QTY
PL18	PLASTIC STOP BAR, 18"	LF	13	
PLXW	PLASTIC CROSSWALK STRIPE	SF	280	
PLARW	PLASTIC TRAFFIC ARROW	EA		
PLLTR	PLASTIC TRAFFIC LETTER, 8 FT HIGH	EA		
PLRR	PLASTIC RAILROAD SYMBOL	EA		
RPLSYM	REMOVE PL. ARROW, LETTER, SYMBOL	EA		
RRPM	REMOVE RPM	EA		5
RPLXW	REMOVE PLASTIC STRIPE	SF		
	RAISED PAVEMENT MARKER TYPE 2	EA	10	10

CITY OF KIRKLAND
DEPARTMENT OF PUBLIC WORKS
123 FIFTH AVENUE KIRKLAND, WA 98033
(425) 587-3800 www.kirklandwa.gov

G. HORTILLOSA 2/2011
DESIGNED BY: DATE

J.JENNINGS 2/2011
DRAWN BY: DATE

CHECKED BY: DATE

2020 PAVEMENT MARKING PROGRAM

STREET: 132ND AVE NE

CROSS STREET: NE 104TH ST

SEGMENT:

SCALE: N.T.S.

FILENAME: Page 9-17

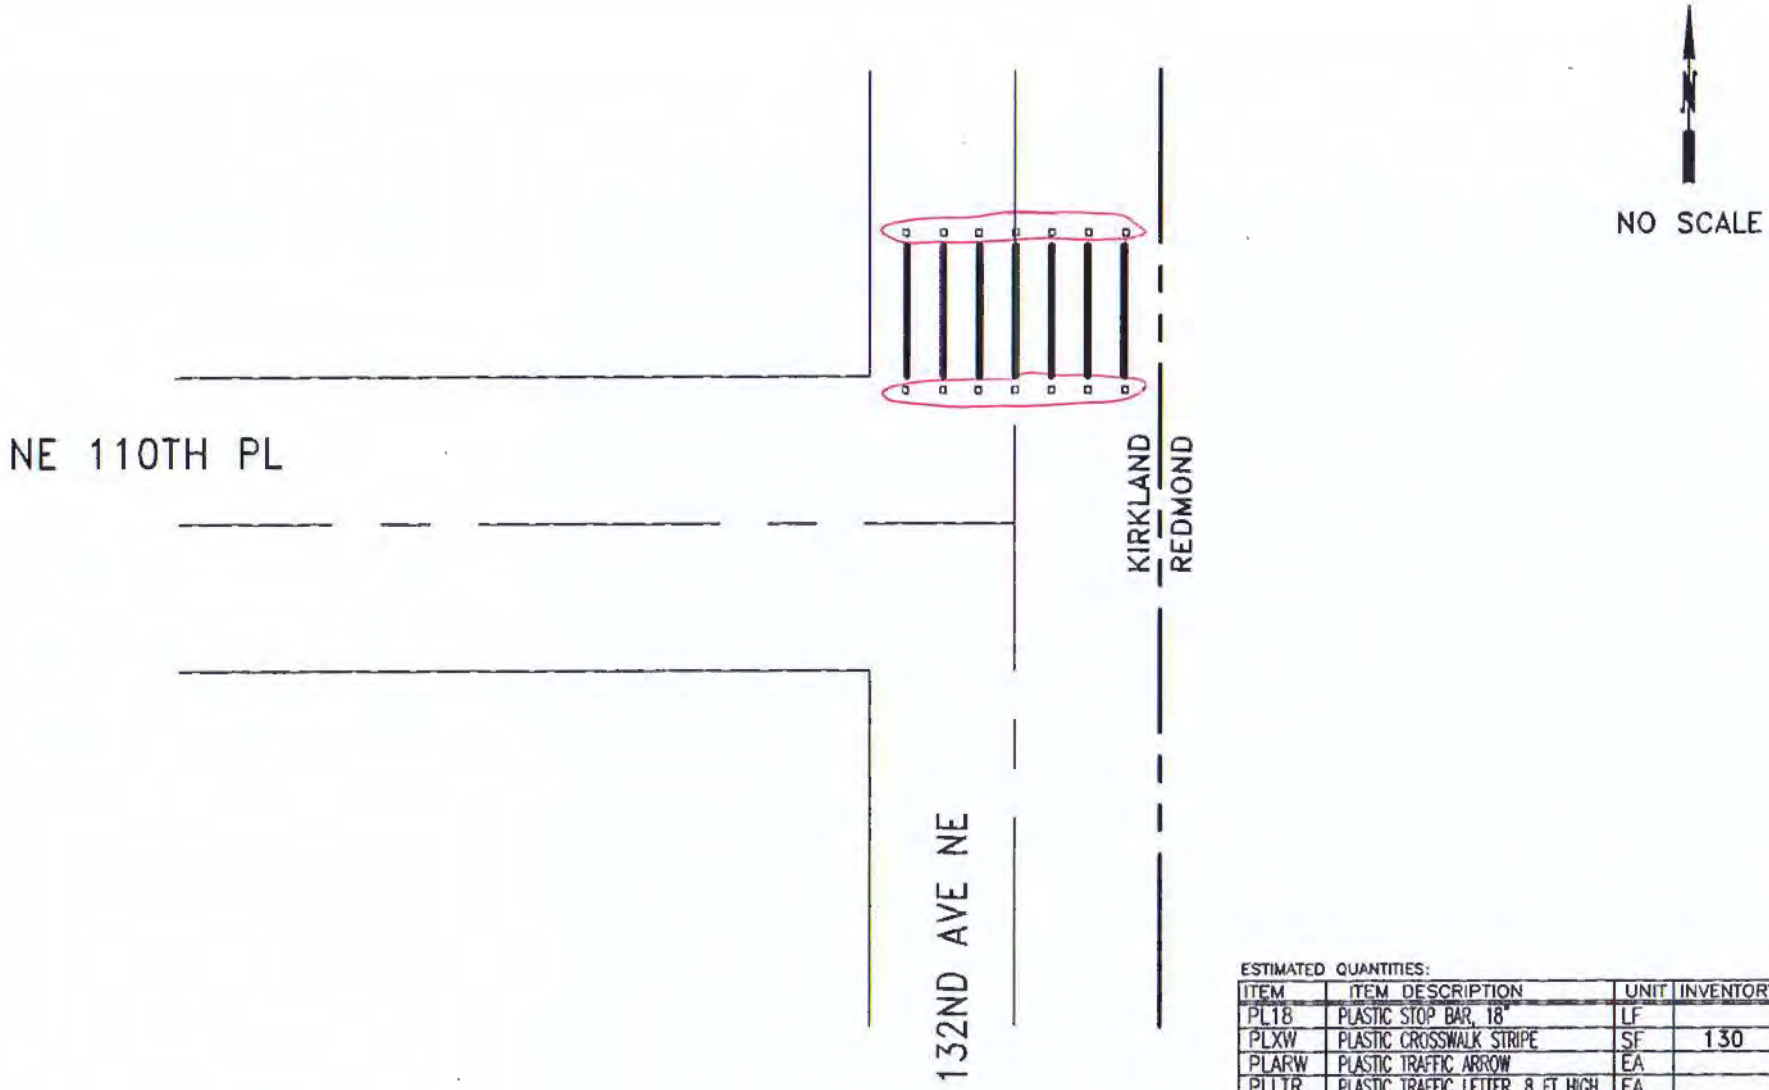

ESTIMATED QUANTITIES:

ITEM	ITEM DESCRIPTION	UNIT	INVENTORY	REPAIR QTY
PL18	PLASTIC STOP BAR, 18"	LF		
PLXW	PLASTIC CROSSWALK STRIPE	SF	130	
PLARW	PLASTIC TRAFFIC ARROW	EA		
PLLTR	PLASTIC TRAFFIC LETTER, 8 FT HIGH	EA		
PLRR	PLASTIC RAILROAD SYMBOL	EA		
RPLSYM	REMOVE PL. ARROW, LETTER, SYMBOL	EA		
RRPM	REMOVE RPM	EA		12
RPLXW	REMOVE PLASTIC STRIPE	SF		
RPM11	TYPE 2W RPM	EA	14	14

CITY OF KIRKLAND
DEPARTMENT OF PUBLIC WORKS
123 FIFTH AVENUE KIRKLAND, WA 98033
(425) 587-3800 www.kirklandwa.gov

S. GONSAR 1/2020
DESIGNED BY: DATE

J.JENNINGS 1/2020
DRAWN BY: DATE

CHECKED BY: DATE

2022 PAVEMENT MARKING PROGRAM

STREET: 132ND AVE NE

CROSS STREET: NE 110TH PL

SEGMENT:

SCALE: N.T.S.

FILENAME:

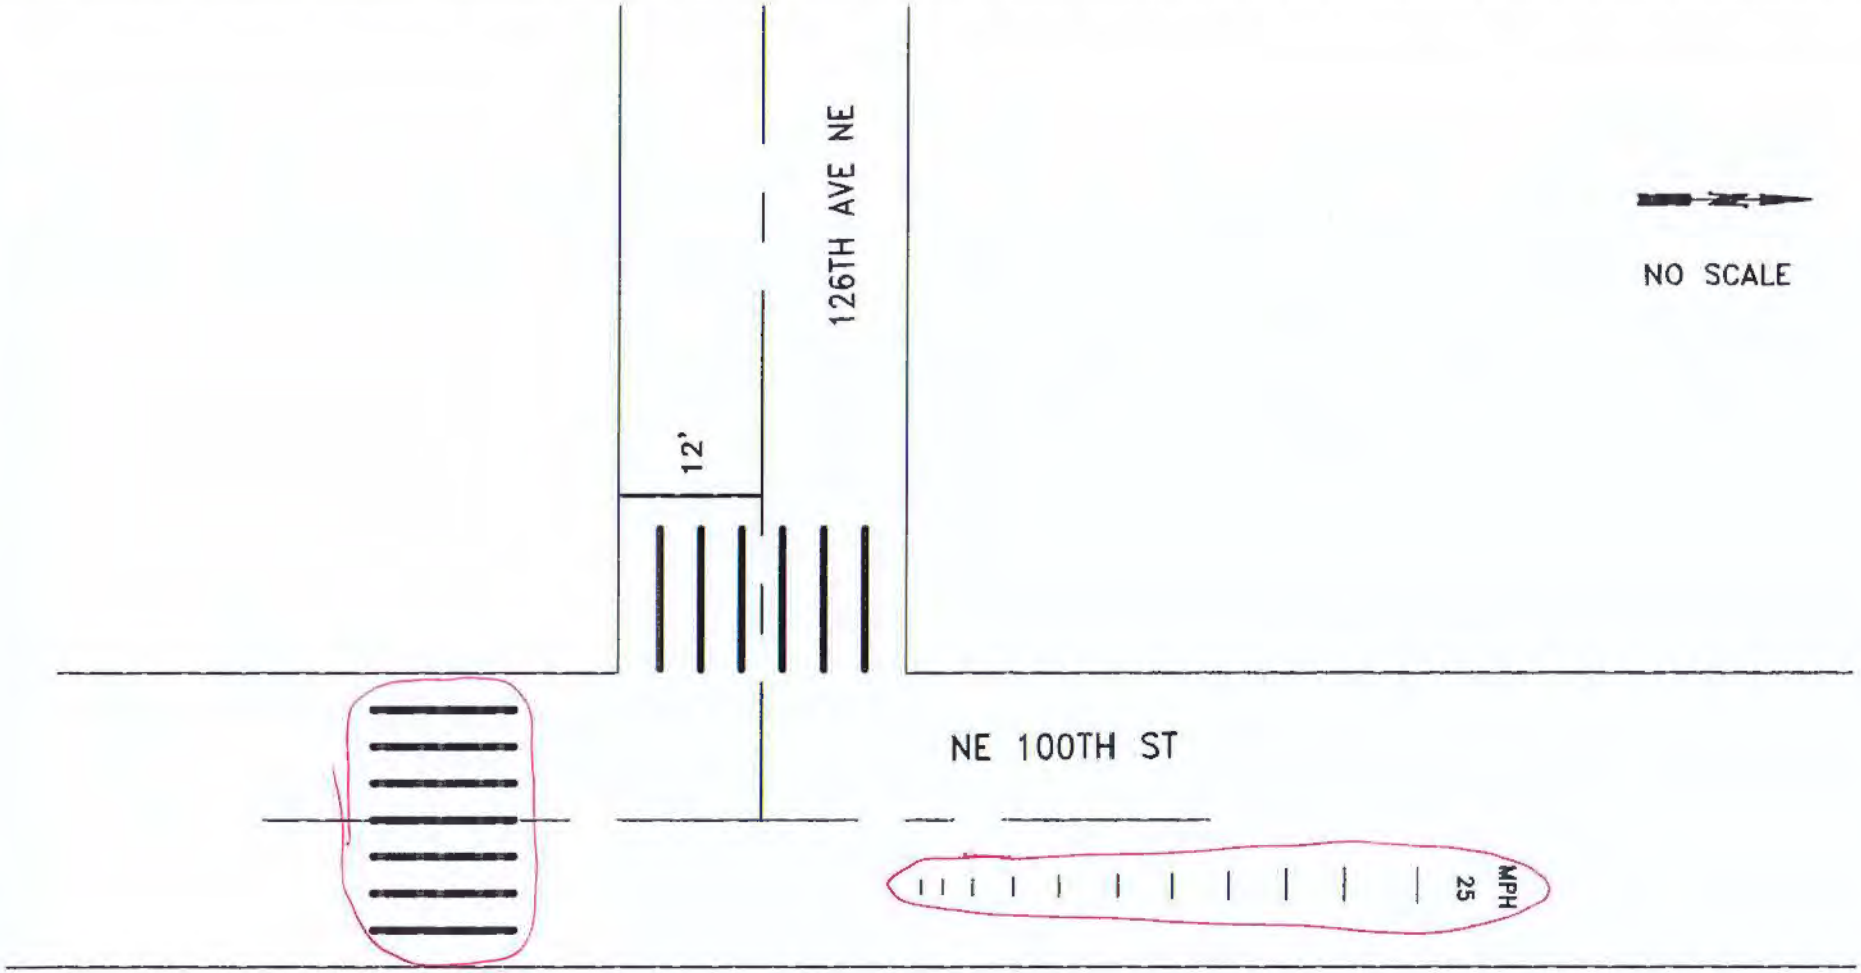

ESTIMATED QUANTITIES:

ITEM	ITEM DESCRIPTION	UNIT	INVENTORY	REPAIR QTY
PL18	PLASTIC STOP BAR, 18"	LF	12	
PLXW	PLASTIC CROSSWALK STRIPE	SF	260	140
PLARW	PLASTIC TRAFFIC ARROW	EA		
PLLTR	PLASTIC TRAFFIC LETTER, 8 FT HIGH	EA	5	5
PLRR	PLASTIC RAILROAD SYMBOL	EA		
RPLSYM	REMOVE PL. ARROW, LETTER, SYMBOL	EA		
RRPM	REMOVE RPM	EA		
RPLXW	REMOVE PLASTIC STRIPE	SF		
PLLGD	PLASTIC SPEED LEGEND BARS	SF	62	62

CITY OF KIRKLAND
DEPARTMENT OF PUBLIC WORKS
123 FIFTH AVENUE KIRKLAND, WA 98033
(425) 587-3800 www.kirklandwa.gov

G. HORTILLOSA 11/2008
DESIGNED BY: DATE

J.JENNINGS 11/2008
DRAWN BY: DATE

CHECKED BY: DATE

2020 PAVEMENT MARKING PROGRAM

STREET: 126TH AVE NE

CROSS STREET: NE 100TH ST

SEGMENT:

SCALE: N.T.S.

FILENAME: Page 9-20

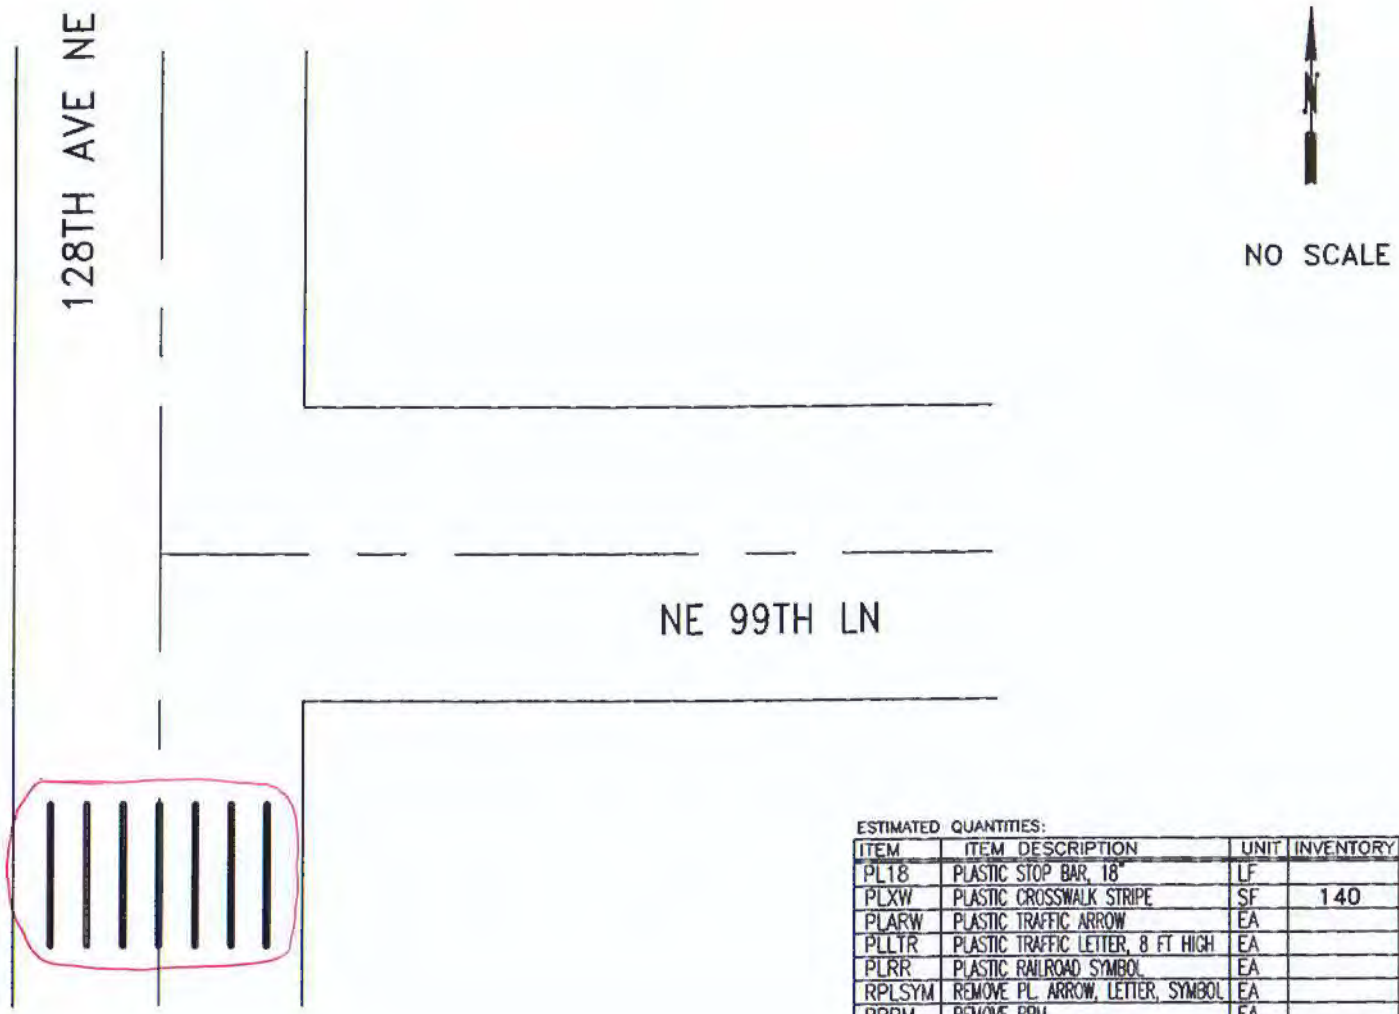

ESTIMATED QUANTITIES:

ITEM	ITEM DESCRIPTION	UNIT	INVENTORY	REPAIR QTY
PL18	PLASTIC STOP BAR, 18"	LF		
PLXW	PLASTIC CROSSWALK STRIPE	SF	140	140
PLARW	PLASTIC TRAFFIC ARROW	EA		
PLLTR	PLASTIC TRAFFIC LETTER, 8 FT HIGH	EA		
PLRR	PLASTIC RAILROAD SYMBOL	EA		
RPLSYM	REMOVE PL. ARROW, LETTER, SYMBOL	EA		
RRPM	REMOVE RPM	EA		
RPLXW	REMOVE PLASTIC STRIPE	SF		140

CITY OF KIRKLAND
DEPARTMENT OF PUBLIC WORKS
123 FIFTH AVENUE KIRKLAND, WA 98033
(425) 587-3800 www.kirklandwa.gov

D.GRILLEY 1/2000
DESIGNED BY: DATE

J.JENNINGS 1/2000
DRAWN BY: DATE

CHECKED BY: DATE

2020 PAVEMENT MARKING PROGRAM

STREET: 128TH AVE NE

CROSS STREET: NE 99TH LN

SEGMENT:

SCALE: N.T.S.

FILENAME:

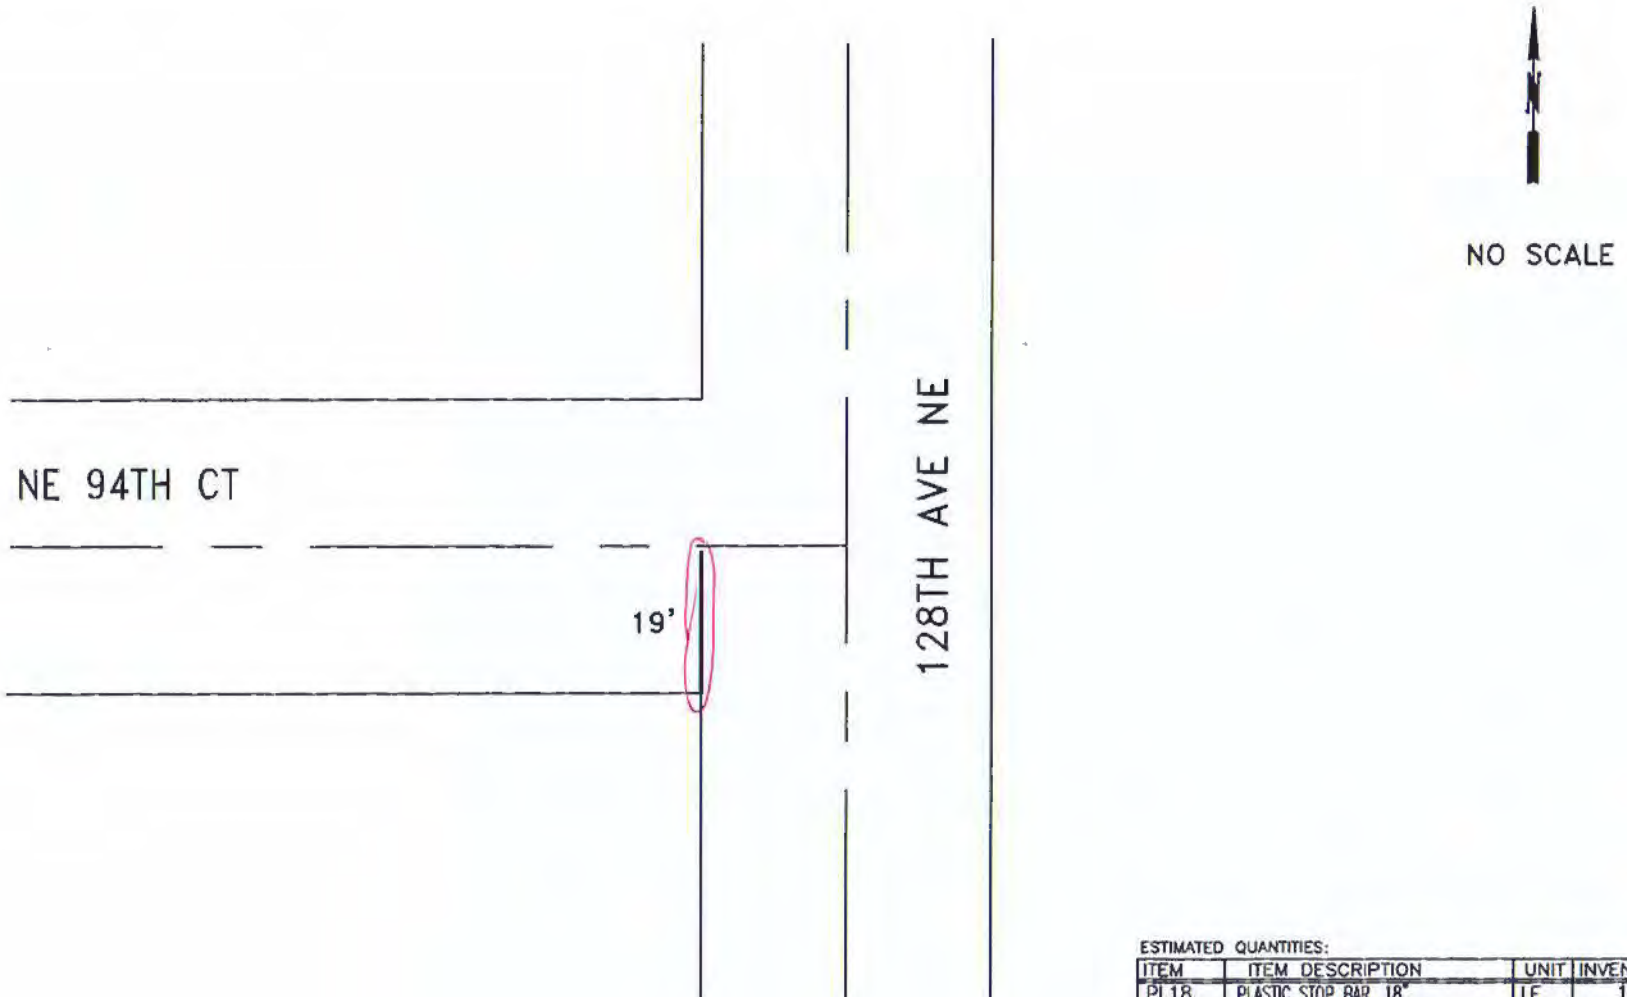

ESTIMATED QUANTITIES:

ITEM	ITEM DESCRIPTION	UNIT	INVENTORY	REPAIR QTY
PL18	PLASTIC STOP BAR, 18"	LF	19	19
PLXW	PLASTIC CROSSWALK STRIPE	SF		
PLARW	PLASTIC TRAFFIC ARROW	EA		
PLLTR	PLASTIC TRAFFIC LETTER, 8 FT HIGH	EA		
PLRR	PLASTIC RAILROAD SYMBOL	EA		
RPLSYM	REMOVE PL. ARROW, LETTER, SYMBOL	EA		
RRPM	REMOVE RPM	EA		
RPLXW	REMOVE PLASTIC STRIPE	SF		30

CITY OF KIRKLAND
DEPARTMENT OF PUBLIC WORKS
123 FIFTH AVENUE KIRKLAND, WA 98033
(425) 587-3800 www.kirklandwa.gov

D.GRILLEY 1/2000
DESIGNED BY: DATE

J.JENNINGS 1/2000
DRAWN BY: DATE

CHECKED BY: DATE

2020 PAVEMENT MARKING PROGRAM

STREET: 128TH AVE NE

CROSS STREET: NE 94TH CT

SEGMENT:

SCALE: N.T.S.

FILENAME: Page 9-23

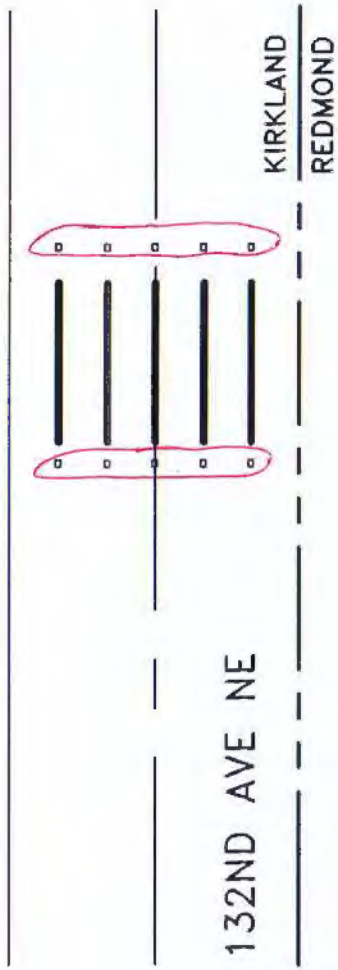

NO SCALE

ESTIMATED QUANTITIES:

ITEM	ITEM DESCRIPTION	UNIT	INVENTORY	REPAIR QTY
PL18	PLASTIC STOP BAR, 18"	LF		
PLXW	PLASTIC CROSSWALK STRIPE	SF	100	
PLARW	PLASTIC TRAFFIC ARROW	EA		
PLLTR	PLASTIC TRAFFIC LETTER, 8 FT HIGH	EA		
PLRR	PLASTIC RAILROAD SYMBOL	EA		
RPLSYM	REMOVE PL. ARROW, LETTER, SYMBOL	EA		
RRPM	REMOVE RPM	EA		5
RPLXW	REMOVE PLASTIC STRIPE	SF		
RPM11	TYPE 2W RPM	EA	10	10

CITY OF KIRKLAND
DEPARTMENT OF PUBLIC WORKS
123 FIFTH AVENUE KIRKLAND, WA 98033
(425) 587-3800 www.kirklandwa.gov

D.GRILLEY 1/2000
DESIGNED BY: DATE

J.JENNINGS 1/2000
DRAWN BY: DATE

CHECKED BY: DATE

2000 PAVEMENT MARKING PROGRAM

STREET: 132ND AVE NE

CROSS STREET: NE 106TH BLOCK

SEGMENT:

SCALE: N.T.S.

FILENAME: Page 9-24

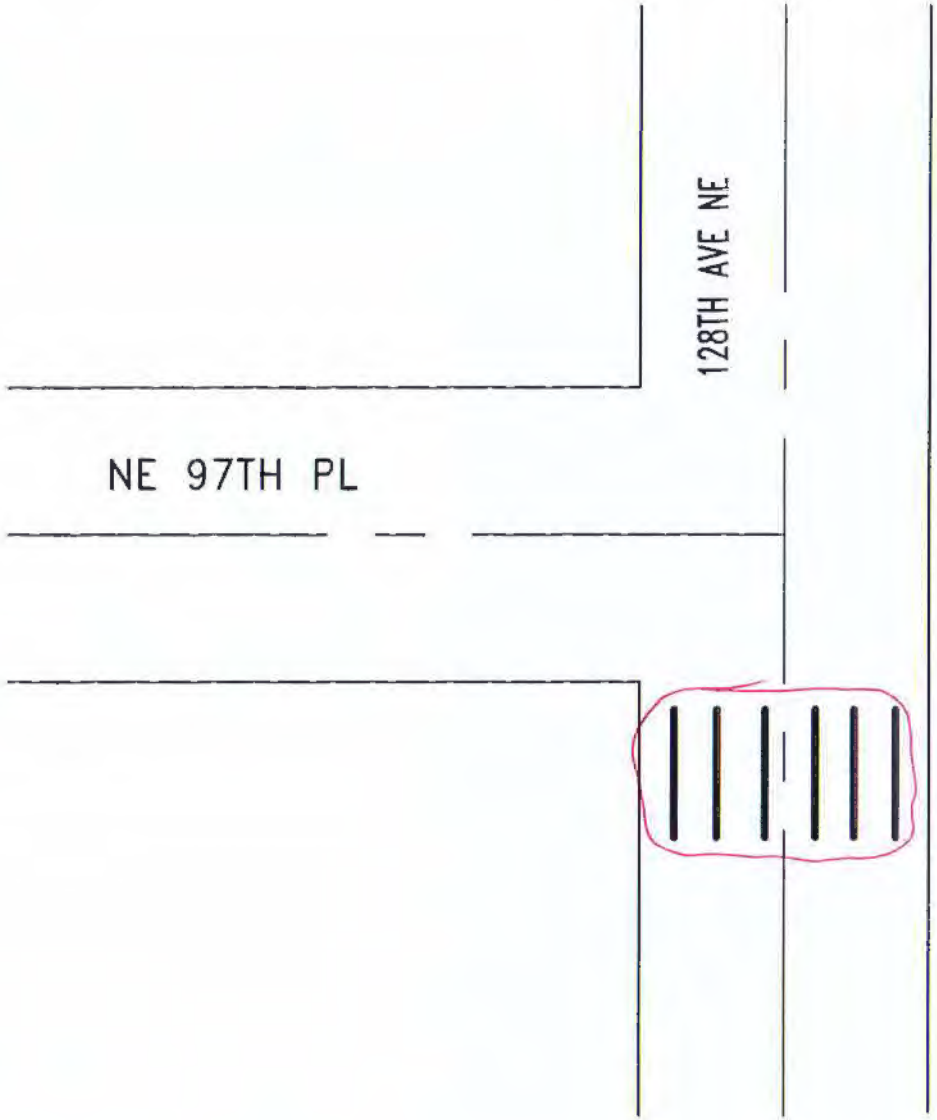

NO SCALE

MARK TWAIN ELEMENTARY

ESTIMATED QUANTITIES:

ITEM	ITEM DESCRIPTION	UNIT	INVENTORY	REPAIR QTY
PL18	PLASTIC STOP BAR, 18"	LF		
PLXW	PLASTIC CROSSWALK STRIPE	SF	120	120
PLARW	PLASTIC TRAFFIC ARROW	EA		
PLLTR	PLASTIC TRAFFIC LETTER, 8 FT HIGH	EA		
PLRR	PLASTIC RAILROAD SYMBOL	EA		
RPLSYM	REMOVE PL. ARROW, LETTER, SYMBOL	EA		
RRPM	REMOVE RPM	EA		
RPLXW	REMOVE PLASTIC STRIPE	SF		

CITY OF KIRKLAND WASHINGTON

CITY OF KIRKLAND
DEPARTMENT OF PUBLIC WORKS
123 FIFTH AVENUE KIRKLAND, WA 98033

D.GRILLEY 1/2000
DESIGNED BY: DATE

J.JENNINGS 1/2000
DRAWN BY: DATE

CHECKED BY: DATE

2020 PAVEMENT MARKING PROGRAM

STREET: 128TH AVE NE

CROSS STREET: NE 97TH PL

SEGMENT:

SCALE: N.T.S.

FILENAME: Page 9-27

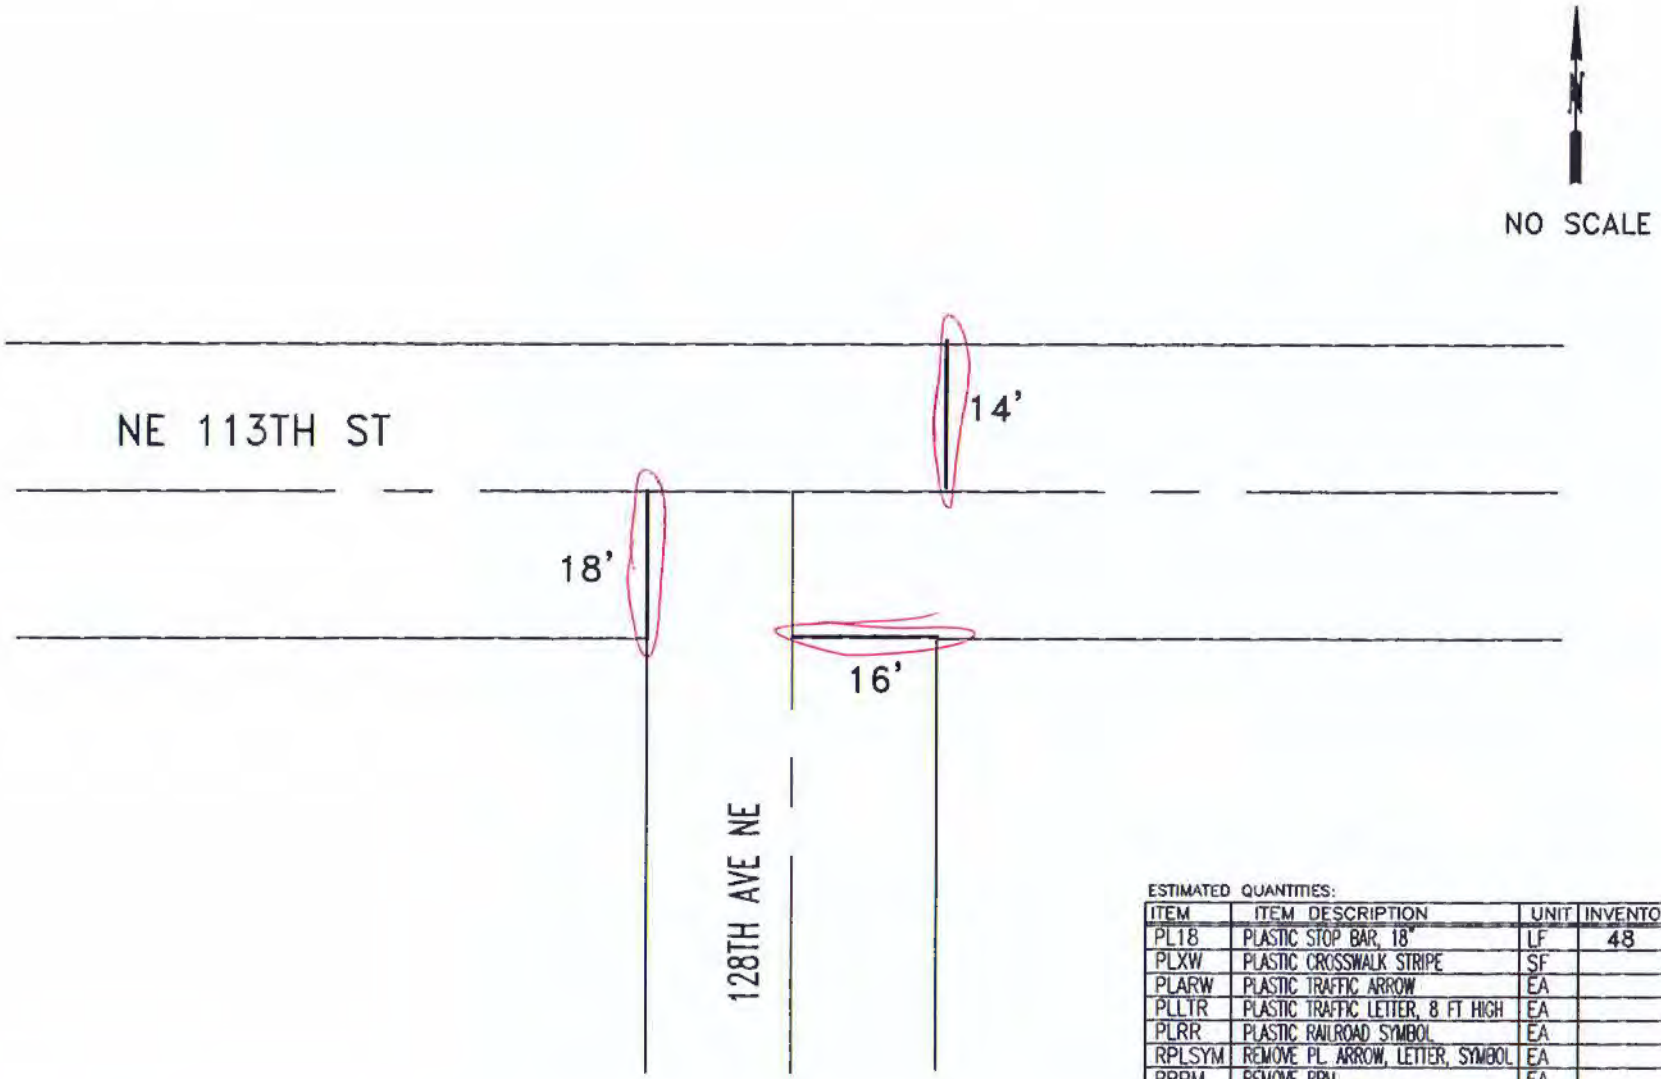

ESTIMATED QUANTITIES:

ITEM	ITEM DESCRIPTION	UNIT	INVENTORY	REPAIR QTY
PL18	PLASTIC STOP BAR, 18"	LF	48	43
PLXW	PLASTIC CROSSWALK STRIPE	SF		
PLARW	PLASTIC TRAFFIC ARROW	EA		
PLLTR	PLASTIC TRAFFIC LETTER, 8 FT HIGH	EA		
PLRR	PLASTIC RAILROAD SYMBOL	EA		
RPLSYM	REMOVE PL ARROW, LETTER, SYMBOL	EA		
RRPM	REMOVE RPM	EA		
RPLXW	REMOVE PLASTIC STRIPE	SF		

CITY OF KIRKLAND
DEPARTMENT OF PUBLIC WORKS
123 FIFTH AVENUE KIRKLAND, WA 98033
(425) 587-3800 www.kirklandwa.gov

R STEITZER 10/2003
DESIGNED BY: DATE

J.JENNINGS 10/2003
DRAWN BY: DATE

CHECKED BY: DATE

2020 PAVEMENT MARKING PROGRAM

STREET: 128TH AVE NE

CROSS STREET: NE 113TH ST

SEGMENT:

SCALE: N.T.S.

FILENAME:

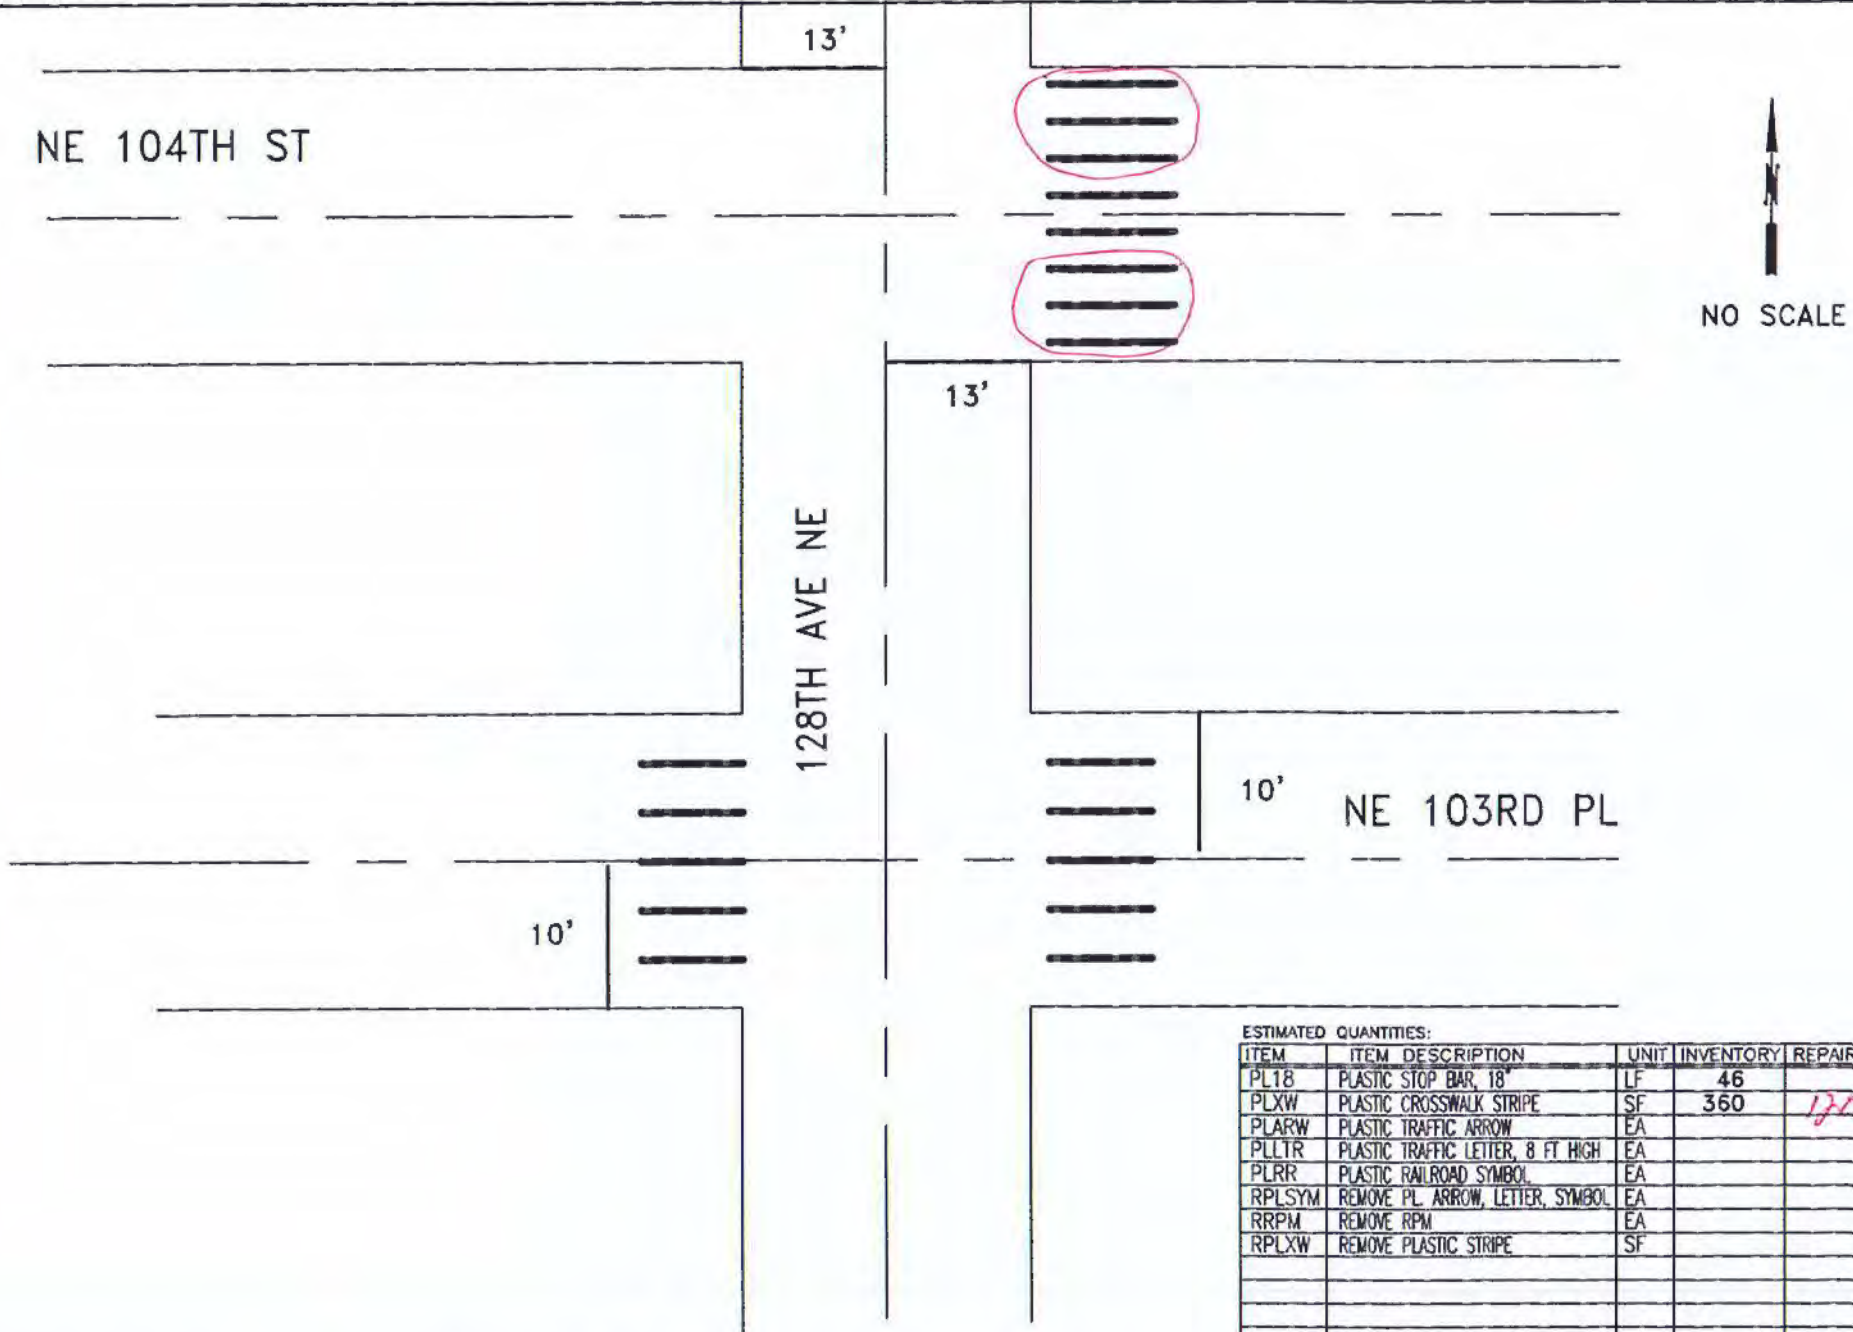

ESTIMATED QUANTITIES:

ITEM	ITEM DESCRIPTION	UNIT	INVENTORY	REPAIR QTY
PL18	PLASTIC STOP BAR, 18"	LF	46	
PLXW	PLASTIC CROSSWALK STRIPE	SF	360	120
PLARW	PLASTIC TRAFFIC ARROW	EA		
PLLTR	PLASTIC TRAFFIC LETTER, 8 FT HIGH	EA		
PLRR	PLASTIC RAILROAD SYMBOL	EA		
RPLSYM	REMOVE PL. ARROW, LETTER, SYMBOL	EA		
RRPM	REMOVE RPM	EA		
RPLXW	REMOVE PLASTIC STRIPE	SF		

CITY OF KIRKLAND
DEPARTMENT OF PUBLIC WORKS
123 FIFTH AVENUE KIRKLAND, WA 98033
(425) 587-3800 www.kirklandwa.gov

R STEITZER 4/2004
DESIGNED BY: DATE

J.JENNINGS 4/2004
DRAWN BY: DATE

CHECKED BY: DATE

2020 PAVEMENT MARKING PROGRAM

STREET: NE 104TH ST

CROSS STREET: 128TH AVE NE

SEGMENT:

SCALE: N.T.S.

FILENAME: Page 9-29

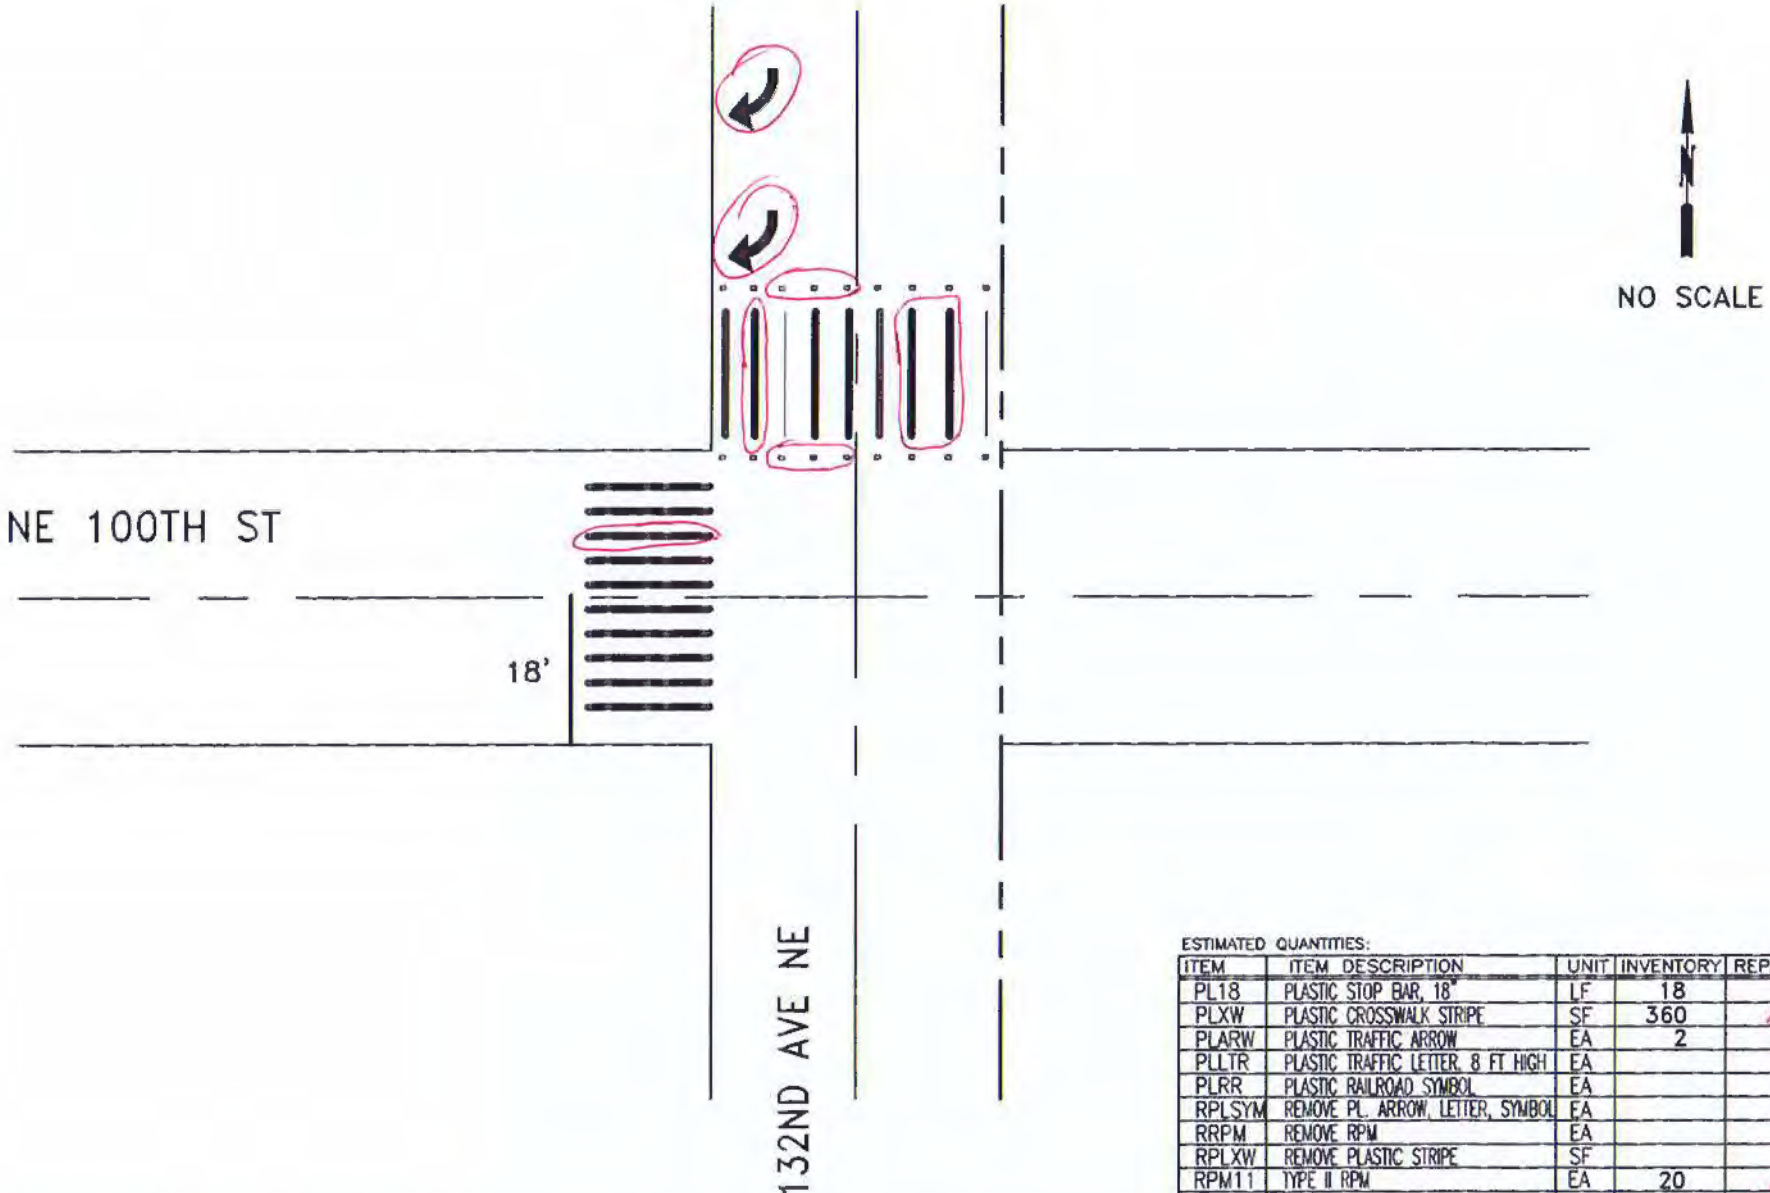

ESTIMATED QUANTITIES:

ITEM	ITEM DESCRIPTION	UNIT	INVENTORY	REPAIR QTY
PL18	PLASTIC STOP BAR, 18"	LF	18	
PLXW	PLASTIC CROSSWALK STRIPE	SF	360	20
PLARW	PLASTIC TRAFFIC ARROW	EA	2	2
PLLTR	PLASTIC TRAFFIC LETTER, 8 FT HIGH	EA		
PLRR	PLASTIC RAILROAD SYMBOL	EA		
RPLSYM	REMOVE PL. ARROW, LETTER, SYMBOL	EA		
RRPM	REMOVE RPM	EA		2
RPLXW	REMOVE PLASTIC STRIPE	SF		
RPM11	TYPE II RPM	EA	20	6

CITY OF KIRKLAND
DEPARTMENT OF PUBLIC WORKS
123 FIFTH AVENUE KIRKLAND, WA 98033
(425) 587-3800 www.kirklandwa.gov

D.GRILLEY 1/2000
DESIGNED BY: DATE

J.JENNINGS 1/2000
DRAWN BY: DATE

CHECKED BY: DATE

2022 PAVEMENT MARKING PROGRAM

STREET: NE 100TH ST

CROSS STREET: 132ND AVE NE

SEGMENT:

SCALE: N.T.S.

FILENAME:

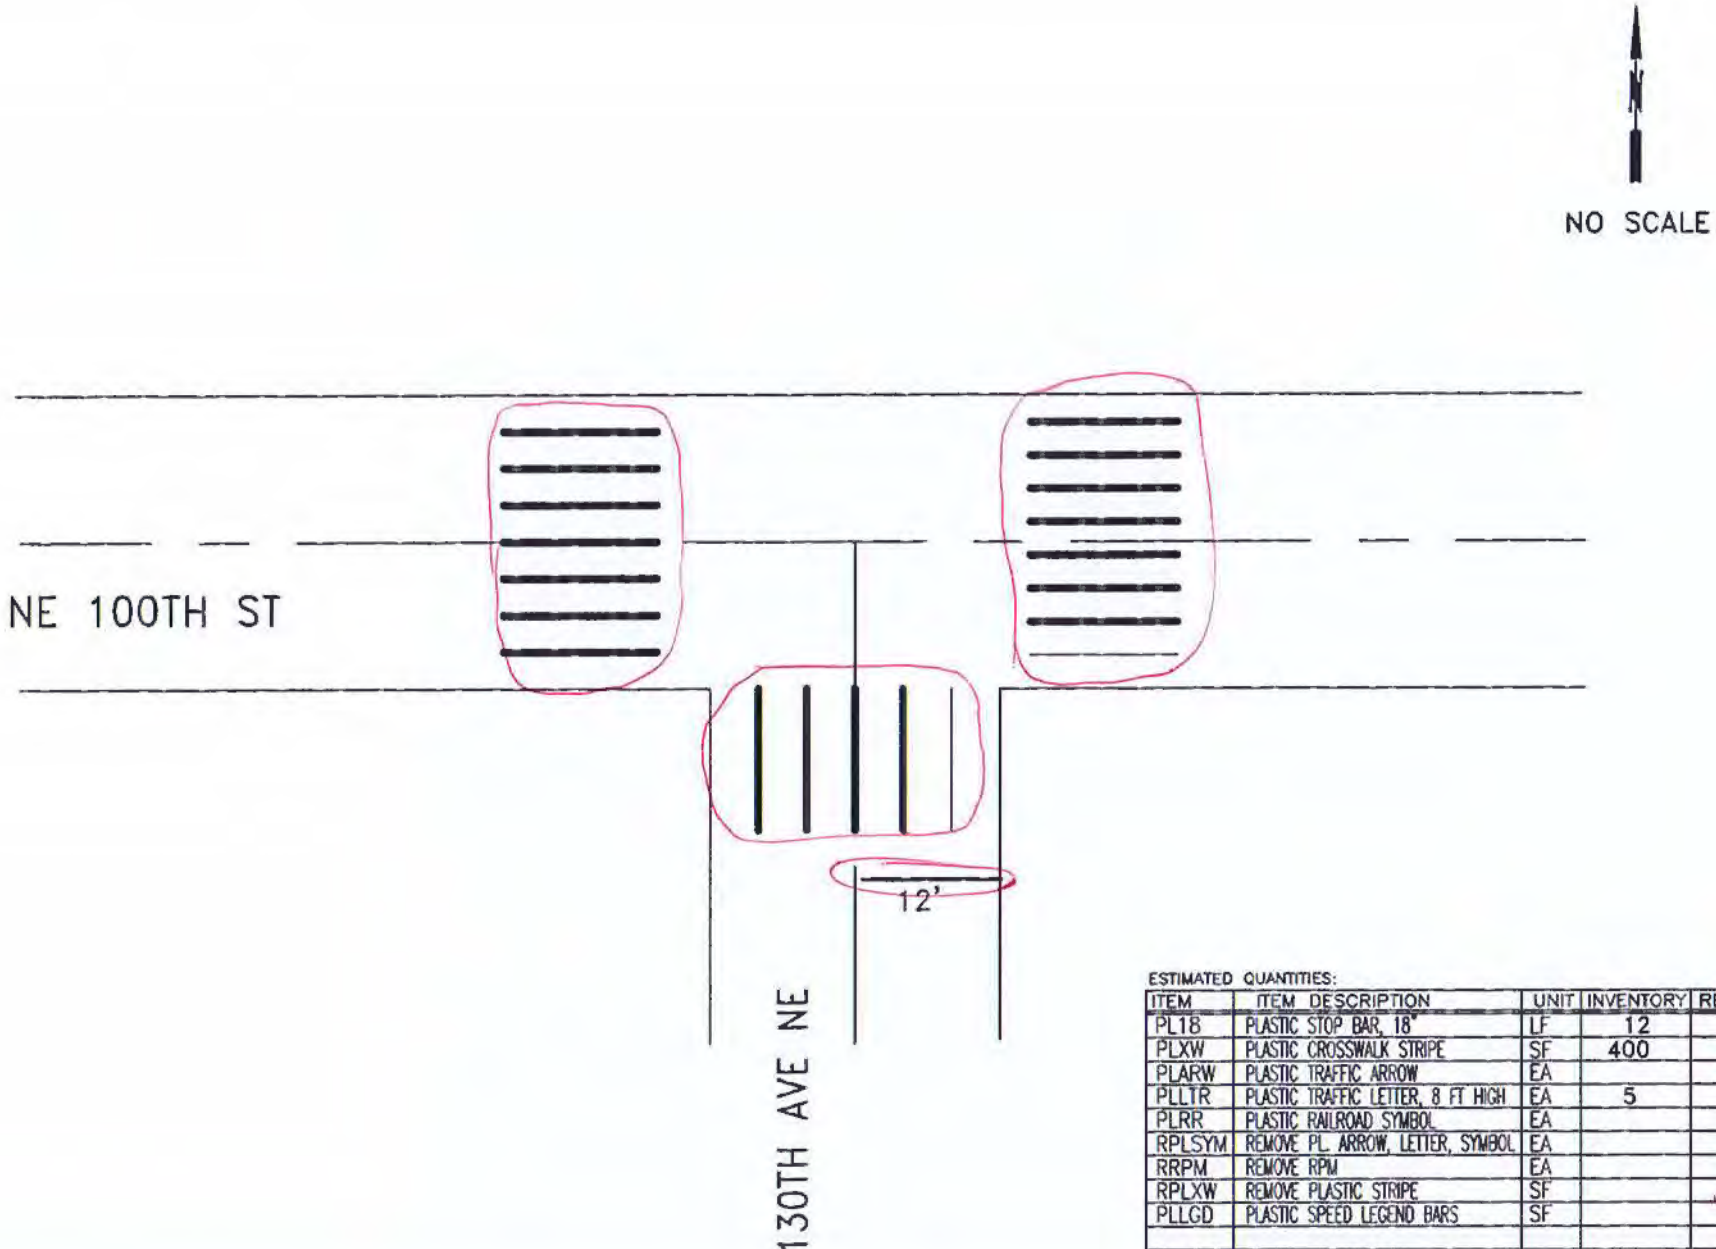

ESTIMATED QUANTITIES:

ITEM	ITEM DESCRIPTION	UNIT	INVENTORY	REPAIR QTY
PL18	PLASTIC STOP BAR, 18"	LF	12	12
PLXW	PLASTIC CROSSWALK STRIPE	SF	400	ADD
PLARW	PLASTIC TRAFFIC ARROW	EA		
PLLTR	PLASTIC TRAFFIC LETTER, 8 FT HIGH	EA	5	
PLRR	PLASTIC RAILROAD SYMBOL	EA		
RPLSYM	REMOVE PL. ARROW, LETTER, SYMBOL	EA		
RRPM	REMOVE RPM	EA		
RPLXW	REMOVE PLASTIC STRIPE	SF		340
PLLGD	PLASTIC SPEED LEGEND BARS	SF		

CITY OF KIRKLAND
DEPARTMENT OF PUBLIC WORKS
123 FIFTH AVENUE KIRKLAND, WA 98033
(425) 587-3800 www.kirklandwa.gov

G. HORTILLOSA 4/2008
DESIGNED BY: DATE

J.JENNINGS 4/2008
DRAWN BY: DATE

CHECKED BY: DATE

2022 PAVEMENT MARKING PROGRAM

STREET: NE 100TH ST

CROSS STREET: 130TH AVE NE

SEGMENT:

SCALE: N.T.S.

FILENAME:

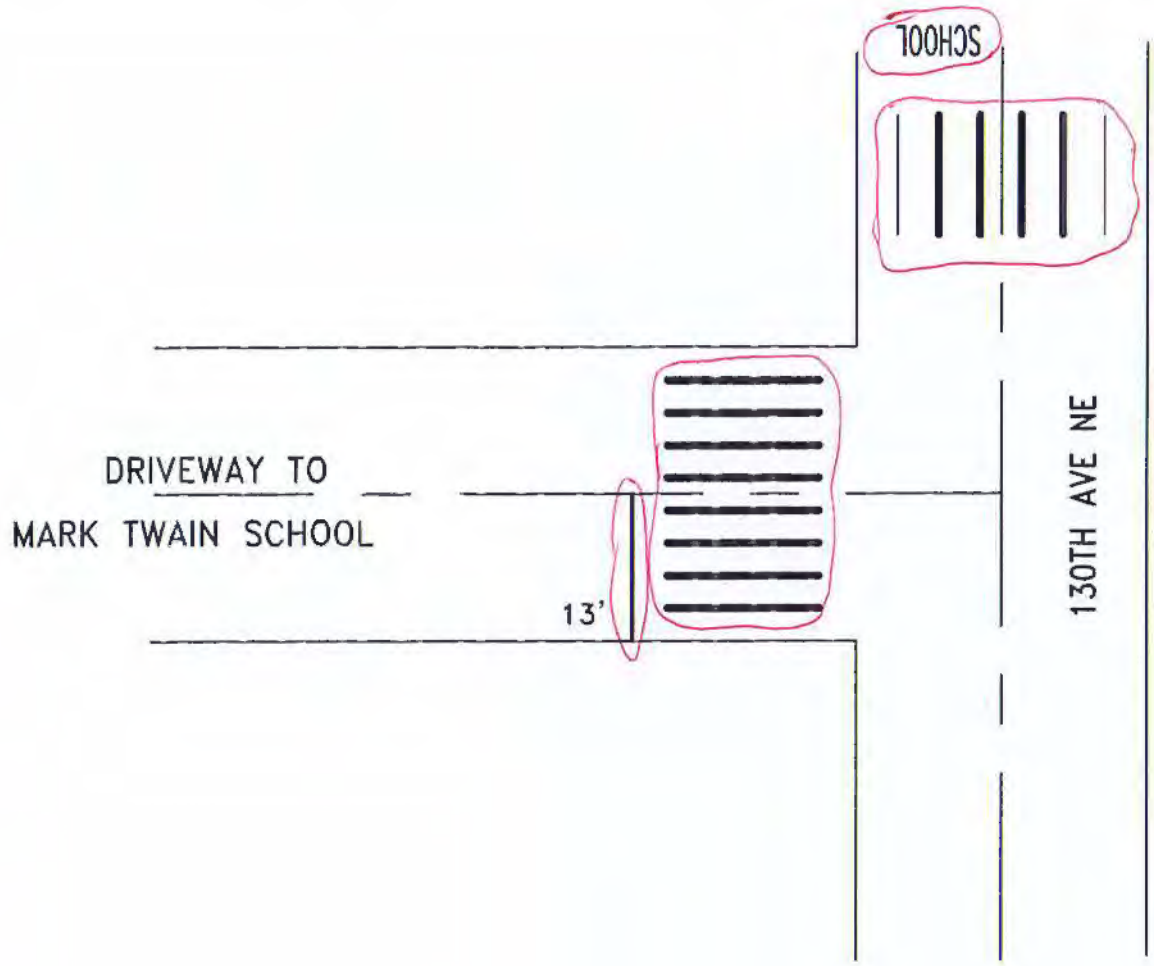

NO SCALE

ESTIMATED QUANTITIES:

ITEM	ITEM DESCRIPTION	UNIT	INVENTORY	REPAIR QTY
PL18	PLASTIC STOP BAR, 18"	LF	12	12
PLXW	PLASTIC CROSSWALK STRIPE	SF	260	260
PLARW	PLASTIC TRAFFIC ARROW	EA		
PLLTR	PLASTIC TRAFFIC LETTER, 8 FT HIGH	EA	6	6
PLRR	PLASTIC RAILROAD SYMBOL	EA		
RPLSYM	REMOVE PL. ARROW, LETTER, SYMBOL	EA		
RRPM	REMOVE RPM	EA		
RPLXW	REMOVE PLASTIC STRIPE	SF		200

CITY OF KIRKLAND
DEPARTMENT OF PUBLIC WORKS
123 FIFTH AVENUE KIRKLAND, WA 98033
(425) 587-3800 www.kirklandwa.gov

G. HORTILLOSA 3/2006
DESIGNED BY: DATE

J.JENNINGS 3/2006
DRAWN BY: DATE

CHECKED BY: DATE

20__ PAVEMENT MARKING PROGRAM

STREET: 130TH AVE NE

CROSS STREET: MARK TWAIN SCHOOL ENTRANCE

SEGMENT:

SCALE: N.T.S.

FILENAME: Page 9-33

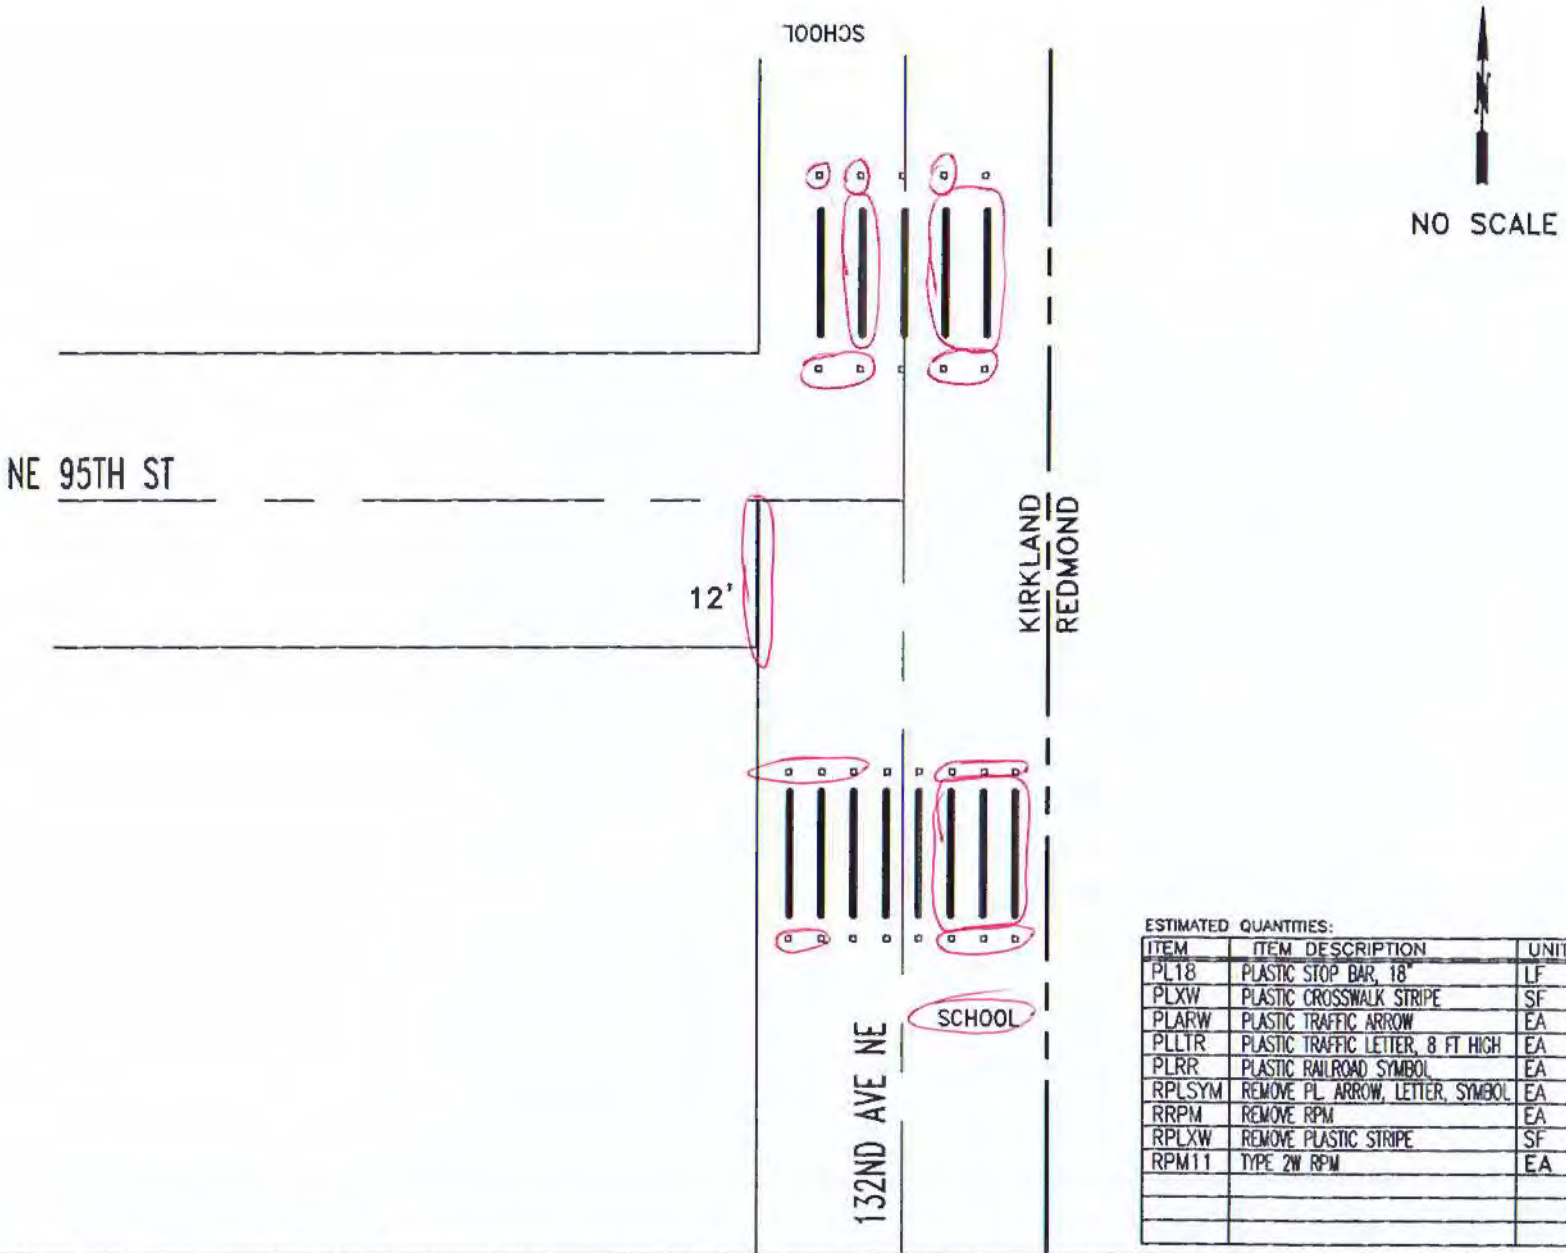

ESTIMATED QUANTITIES:

ITEM	ITEM DESCRIPTION	UNIT	INVENTORY	REPAIR QTY
PL18	PLASTIC STOP BAR, 18"	LF	12	15
PLXW	PLASTIC CROSSWALK STRIPE	SF	260	175
PLARW	PLASTIC TRAFFIC ARROW	EA		
PLLTR	PLASTIC TRAFFIC LETTER, 8 FT HIGH	EA	12	6
PLRR	PLASTIC RAILROAD SYMBOL	EA		
RPLSYM	REMOVE PL. ARROW, LETTER, SYMBOL	EA		2
RRPM	REMOVE RPM	EA		4
RPLXW	REMOVE PLASTIC STRIPE	SF		
RPM11	TYPE 2W RPM	EA	28	18

CITY OF KIRKLAND
DEPARTMENT OF PUBLIC WORKS
123 FIFTH AVENUE KIRKLAND, WA 98033
(425) 587-3800 www.kirklandwa.gov

G. HORTILLOSA 10/2012
DESIGNED BY: DATE

J.JENNINGS 10/2012
DRAWN BY: DATE

CHECKED BY: DATE

2022 PAVEMENT MARKING PROGRAM

STREET: 132ND AVE NE

CROSS STREET: NE 95TH ST

SEGMENT:

SCALE: N.T.S.

FILENAME: Page 9-34

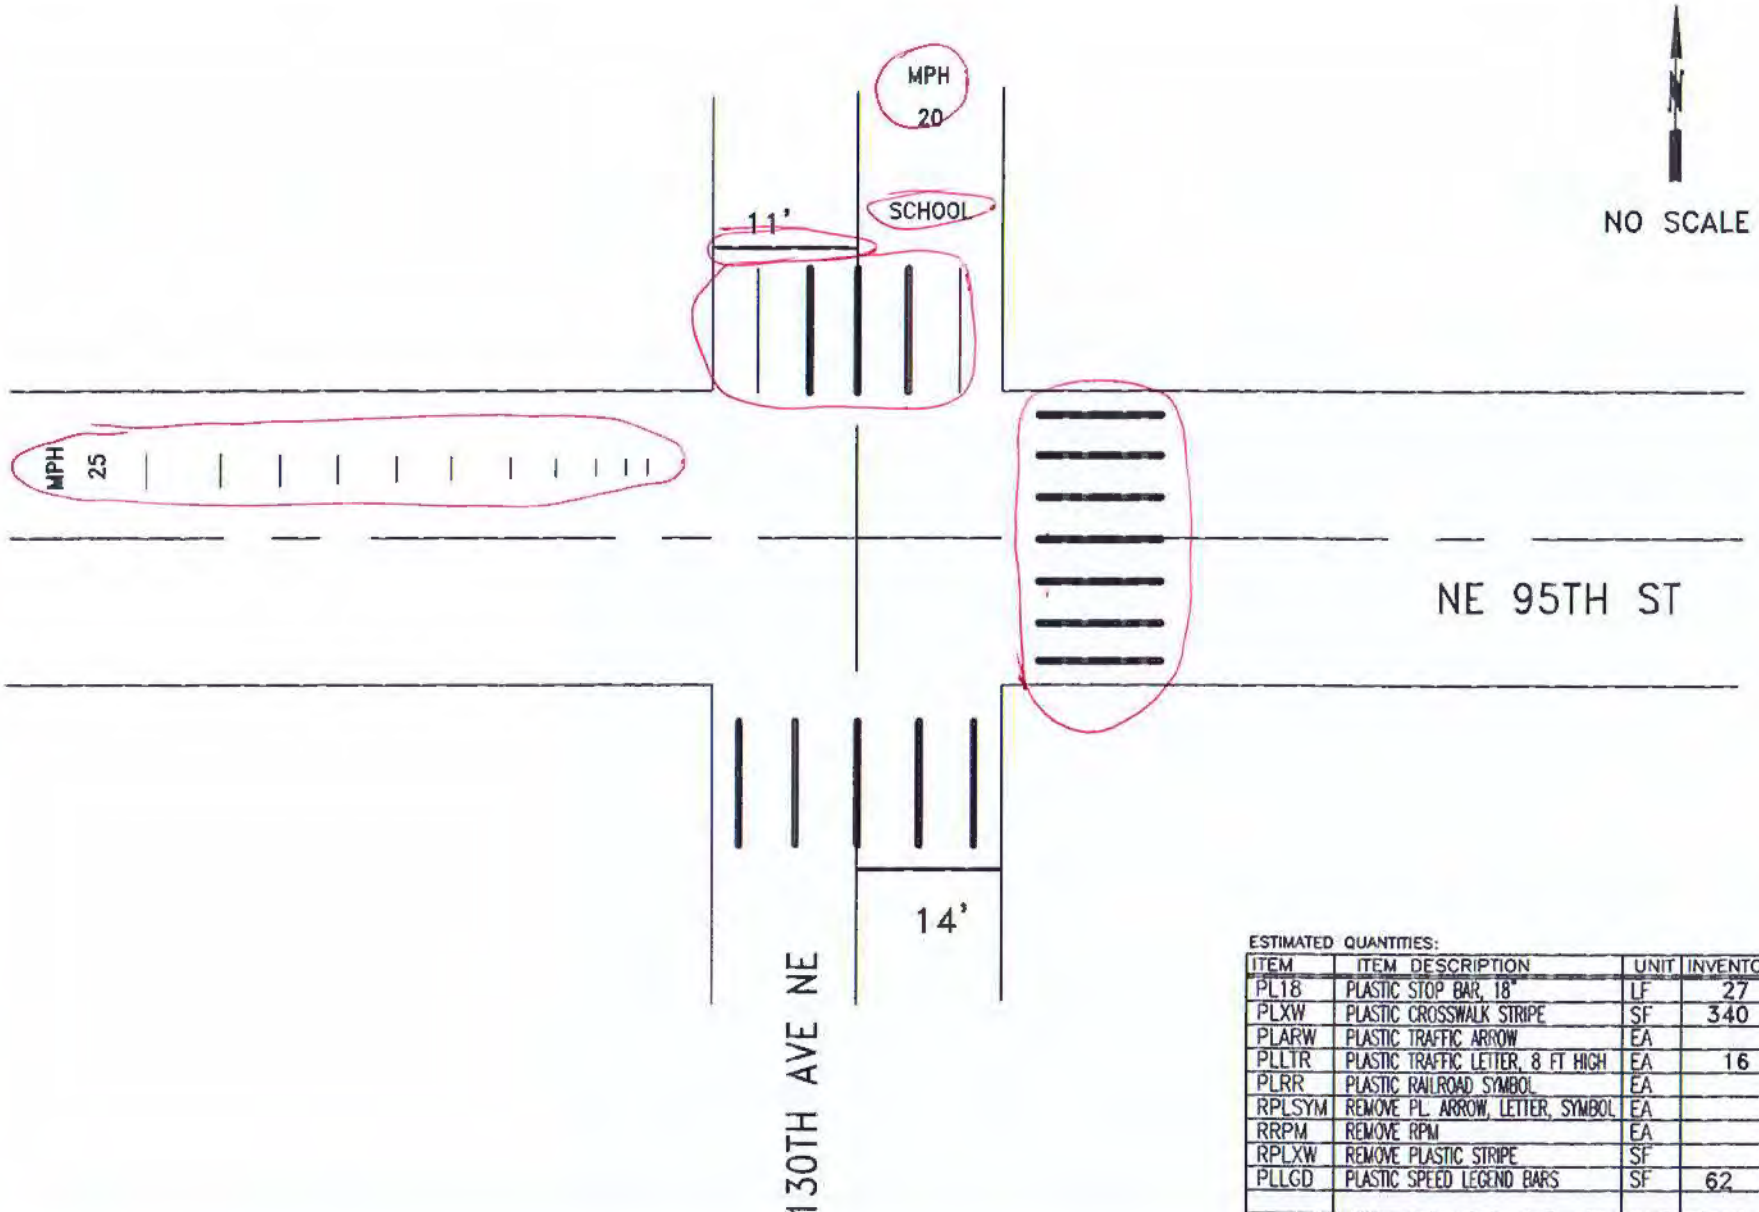

ESTIMATED QUANTITIES:

ITEM	ITEM DESCRIPTION	UNIT	INVENTORY	REPAIR QTY
PL18	PLASTIC STOP BAR, 18"	LF	27	11
PLXW	PLASTIC CROSSWALK STRIPE	SF	340	220
PLARW	PLASTIC TRAFFIC ARROW	EA		
PLLTR	PLASTIC TRAFFIC LETTER, 8 FT HIGH	EA	16	16
PLRR	PLASTIC RAILROAD SYMBOL	EA		
RPLSYM	REMOVE PL. ARROW, LETTER, SYMBOL	EA		6
RRPM	REMOVE RPM	EA		
RPLXW	REMOVE PLASTIC STRIPE	SF		80
PLLGD	PLASTIC SPEED LEGEND BARS	SF	62	62

CITY OF KIRKLAND
DEPARTMENT OF PUBLIC WORKS
123 FIFTH AVENUE KIRKLAND, WA 98033
(425) 587-3800 www.kirklandwa.gov

G. HORTILLOSA 2/2011
DESIGNED BY: DATE

J.JENNINGS 2/2011
DRAWN BY: DATE

CHECKED BY: DATE

2022 PAVEMENT MARKING PROJECT

STREET: NE 95TH ST

CROSS STREET: 130TH AVE NE

SEGMENT:

SCALE: N.T.S.

FILENAME:

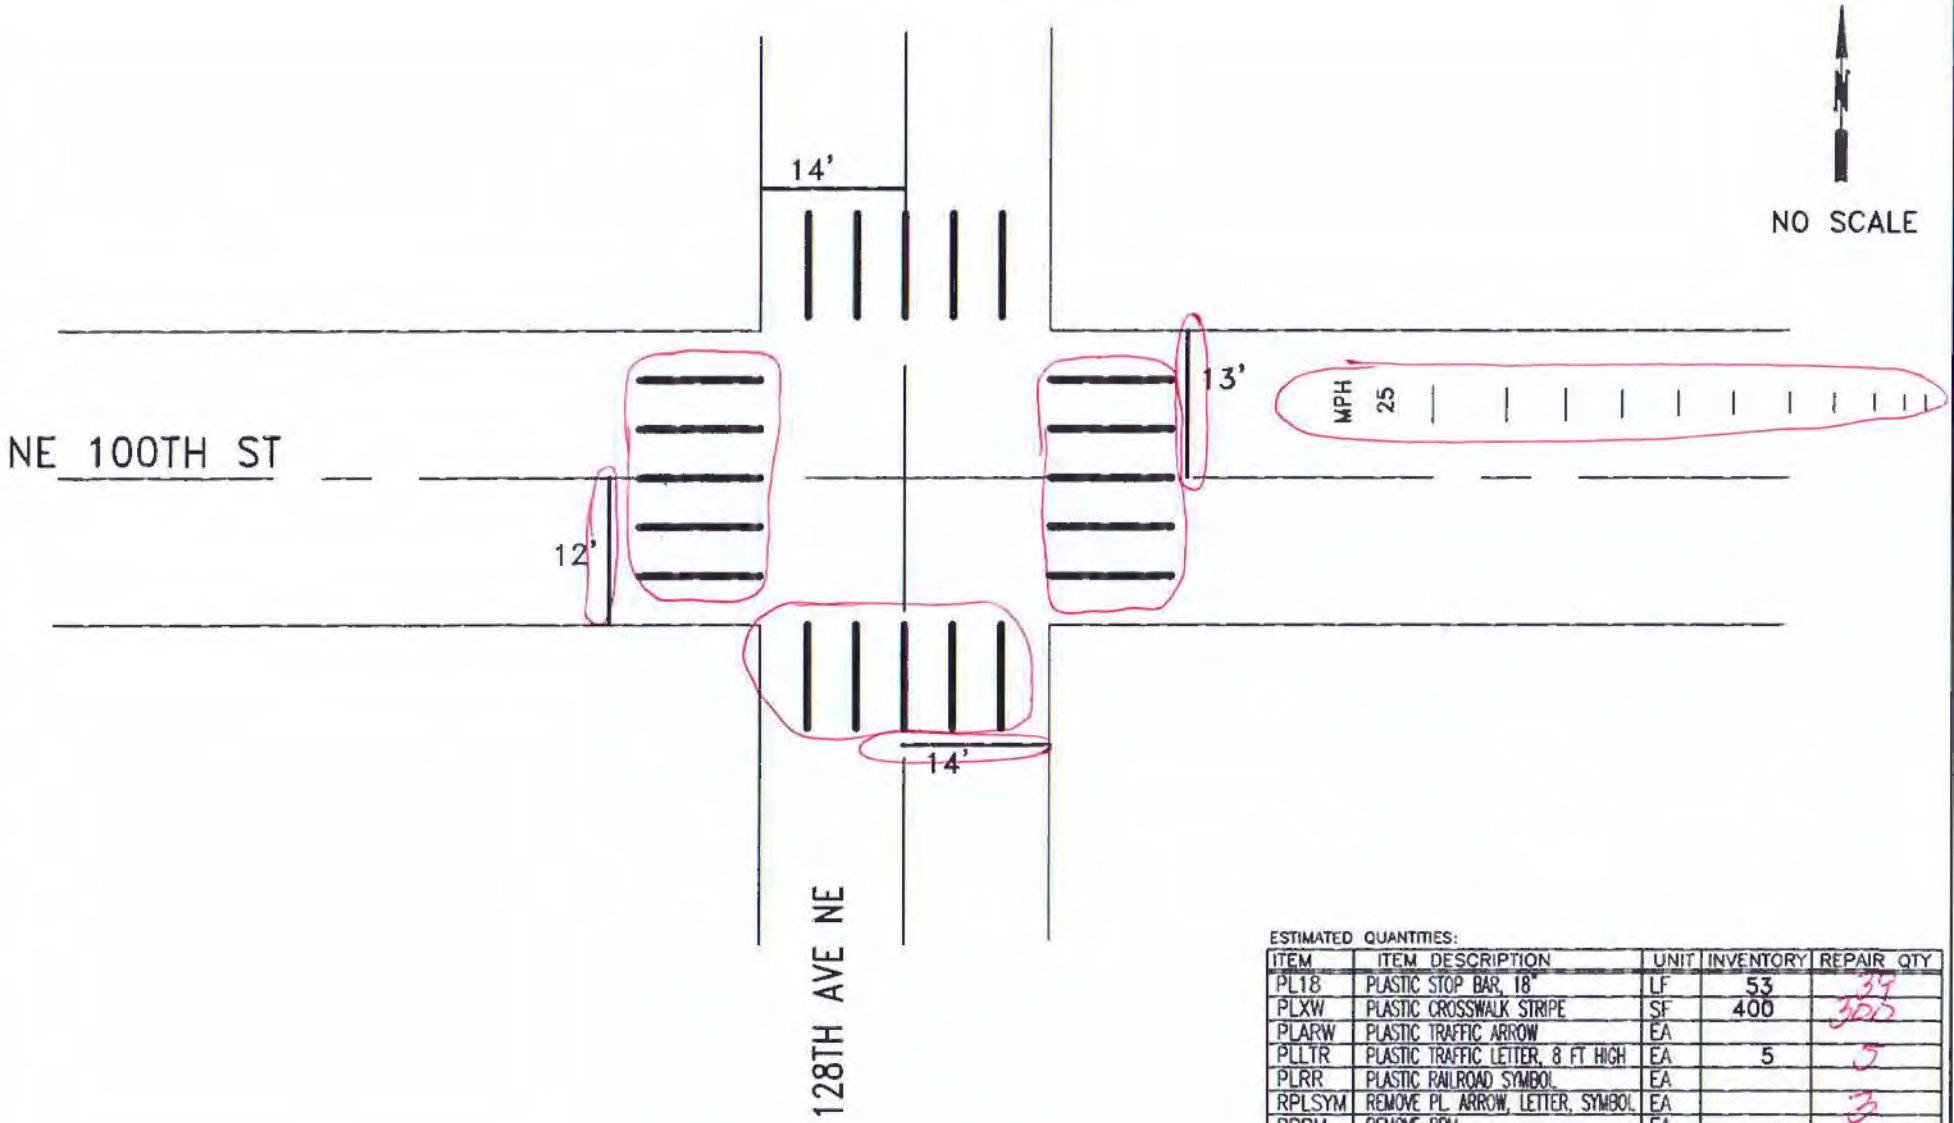

ESTIMATED QUANTITIES:

ITEM	ITEM DESCRIPTION	UNIT	INVENTORY	REPAIR QTY
PL18	PLASTIC STOP BAR, 18"	LF	53	39
PLXW	PLASTIC CROSSWALK STRIPE	SF	400	300
PLARW	PLASTIC TRAFFIC ARROW	EA		
PLLTR	PLASTIC TRAFFIC LETTER, 8 FT HIGH	EA	5	5
PLRR	PLASTIC RAILROAD SYMBOL	EA		
RPLSYM	REMOVE PL. ARROW, LETTER, SYMBOL	EA		3
RRPM	REMOVE RPM	EA		
RPLXW	REMOVE PLASTIC STRIPE	SF		360
PLLGD	PLASTIC SPEED LEGEND BARS	SF	64	52

CITY OF KIRKLAND WASHINGTON

CITY OF KIRKLAND
DEPARTMENT OF PUBLIC WORKS
123 FIFTH AVENUE KIRKLAND, WA 98033
(425) 587-3800 www.kirklandwa.gov

G. HORTILLOSA 10/2006
DESIGNED BY: DATE

J.JENNINGS 10/2006
DRAWN BY: DATE

CHECKED BY: DATE

2020 PAVEMENT MARKING PROGRAM

STREET: NE 100TH ST

CROSS STREET: 128TH AVE NE

SEGMENT:

SCALE: N.T.S.

FILENAME: Page 9-36

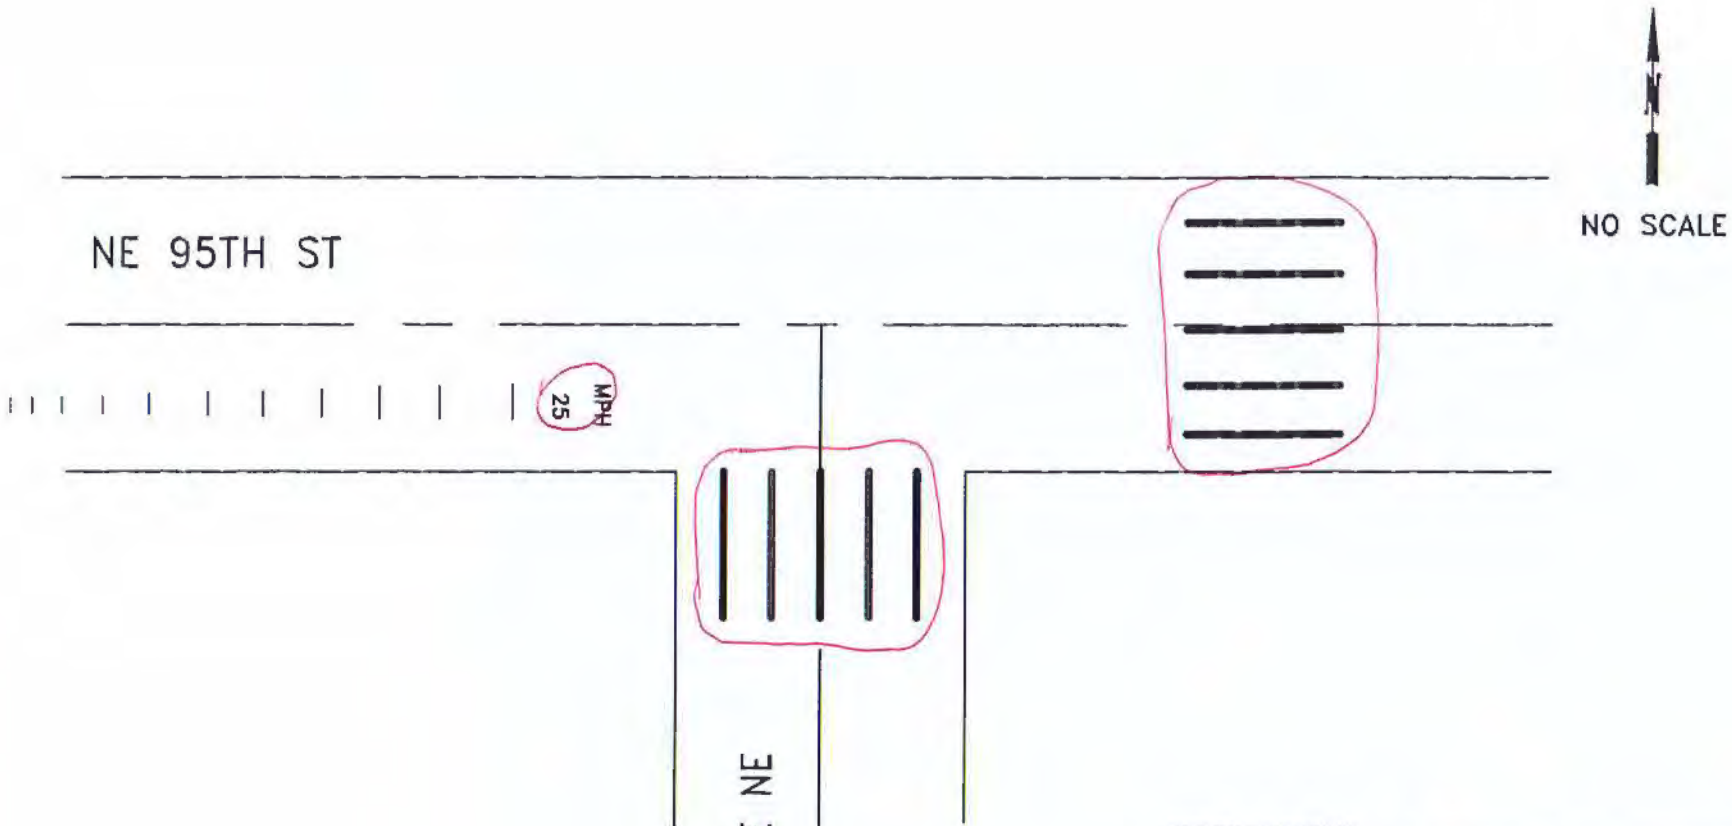

ESTIMATED QUANTITIES:

ITEM	ITEM DESCRIPTION	UNIT	INVENTORY	REPAIR QTY
PL18	PLASTIC STOP BAR, 18"	LF		
PLXW	PLASTIC CROSSWALK STRIPE	SF	200	200
PLARW	PLASTIC TRAFFIC ARROW	EA		
PLLTR	PLASTIC TRAFFIC LETTER, 8 FT HIGH	EA	5	5
PLRR	PLASTIC RAILROAD SYMBOL	EA		
RPLSYM	REMOVE PL. ARROW, LETTER, SYMBOL	EA		
RRPM	REMOVE RPM	EA		
RPLXW	REMOVE PLASTIC STRIPE	SF		200
PLLGD	PLASTIC SPEED LEGEND BARS	SF	64	

CITY OF KIRKLAND
DEPARTMENT OF PUBLIC WORKS
123 FIFTH AVENUE KIRKLAND, WA 98033
(425) 587-3800 www.kirklandwa.gov

G. HORTILLOSA 2/2011
DESIGNED BY: DATE

J.JENNINGS 2/2011
DRAWN BY: DATE

CHECKED BY: DATE

2020 PAVEMENT MARKING PROGRAM

STREET: NE 95TH ST

CROSS STREET: 126TH AVE NE

SEGMENT:

SCALE: N.T.S.

FILENAME: Page 9-37

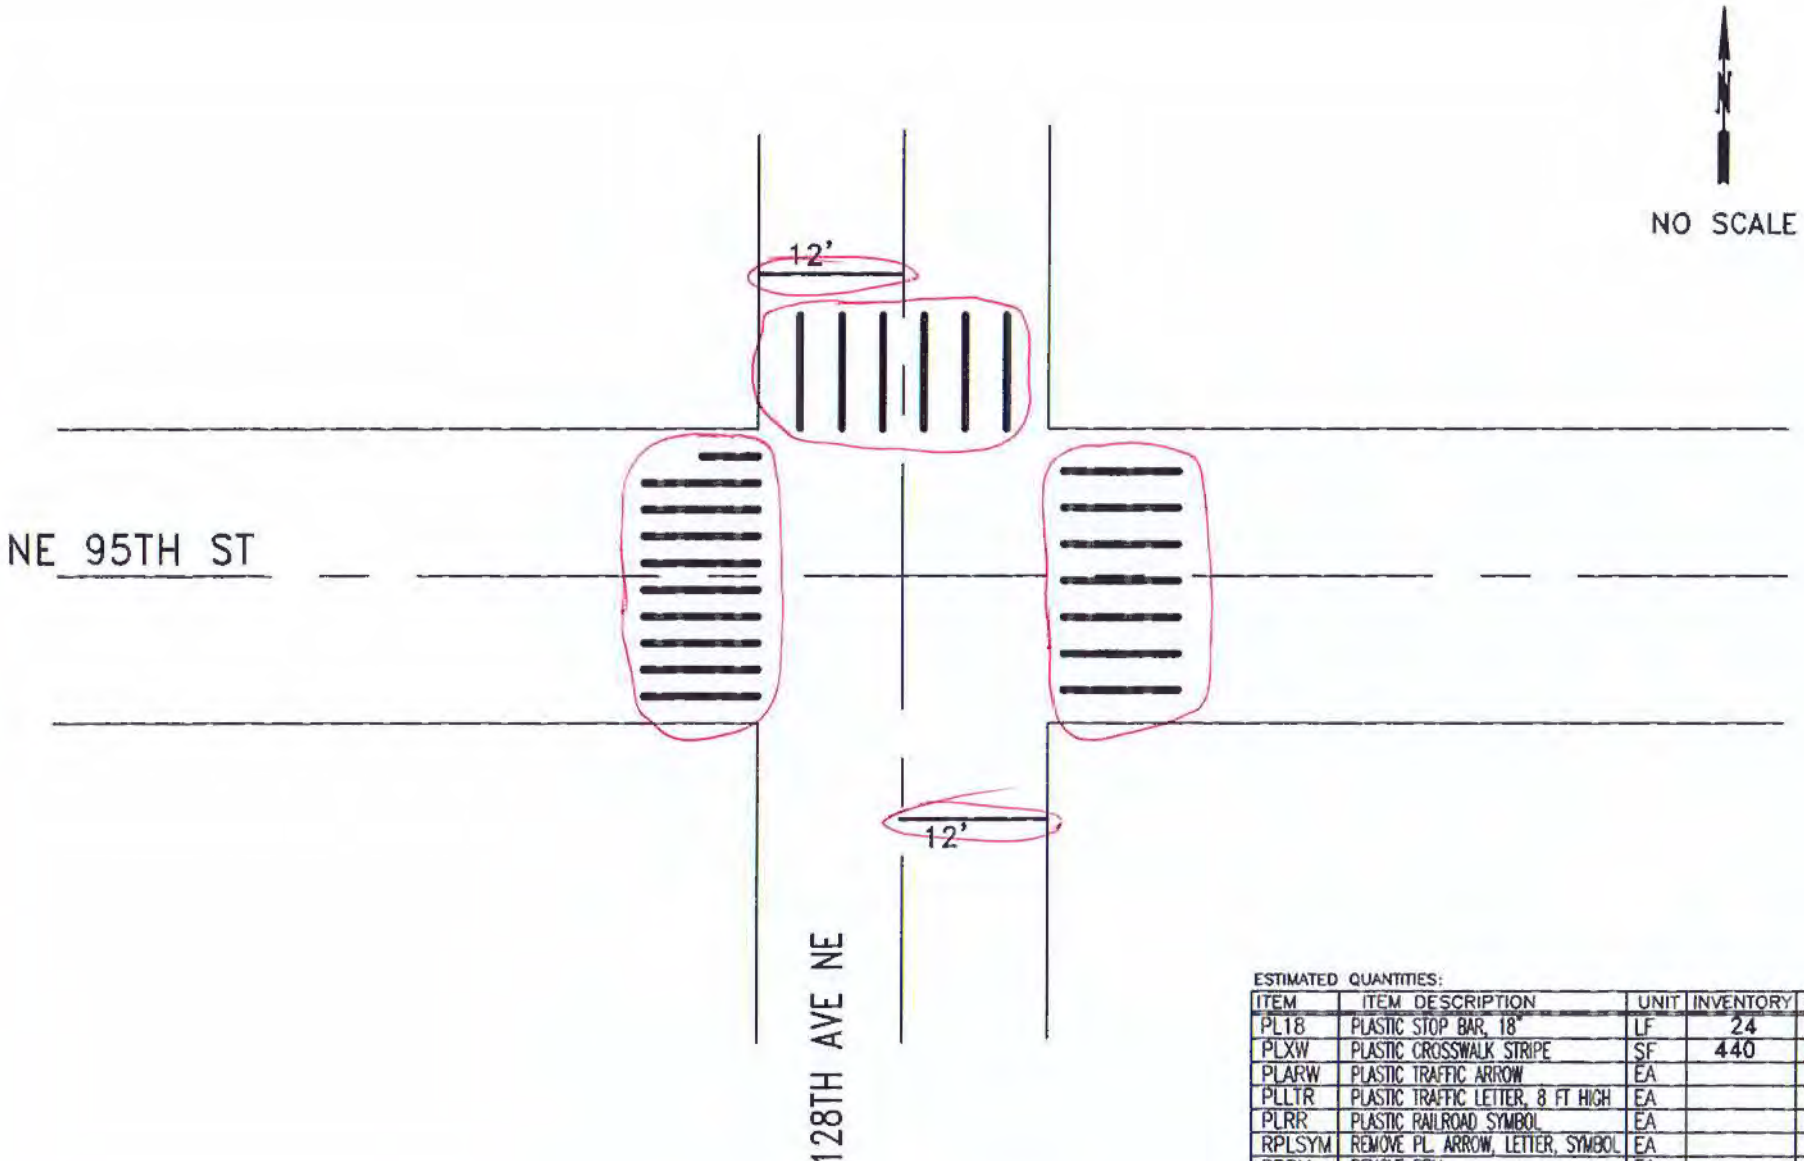

ESTIMATED QUANTITIES:

ITEM	ITEM DESCRIPTION	UNIT	INVENTORY	REPAIR QTY
PL18	PLASTIC STOP BAR, 18"	LF	24	24
PLXW	PLASTIC CROSSWALK STRIPE	SF	440	440
PLARW	PLASTIC TRAFFIC ARROW	EA		
PLLTR	PLASTIC TRAFFIC LETTER, 8 FT HIGH	EA		
PLRR	PLASTIC RAILROAD SYMBOL	EA		
RPLSYM	REMOVE PL. ARROW, LETTER, SYMBOL	EA		
RRPM	REMOVE RPM	EA		
RPLXW	REMOVE PLASTIC STRIPE	SF		180

CITY OF KIRKLAND
DEPARTMENT OF PUBLIC WORKS
123 FIFTH AVENUE KIRKLAND, WA 98033
(425) 587-3800 www.kirklandwa.gov

D.GRILLEY 1/2000
DESIGNED BY: DATE

J.JENNINGS 10/2009
DRAWN BY: DATE

CHECKED BY: DATE

2020 PAVEMENT MARKING PROGRAM

STREET: NE 95TH ST

CROSS STREET: 128TH AVE NE

SEGMENT:

SCALE: N.T.S.

FILENAME: Page 9-38

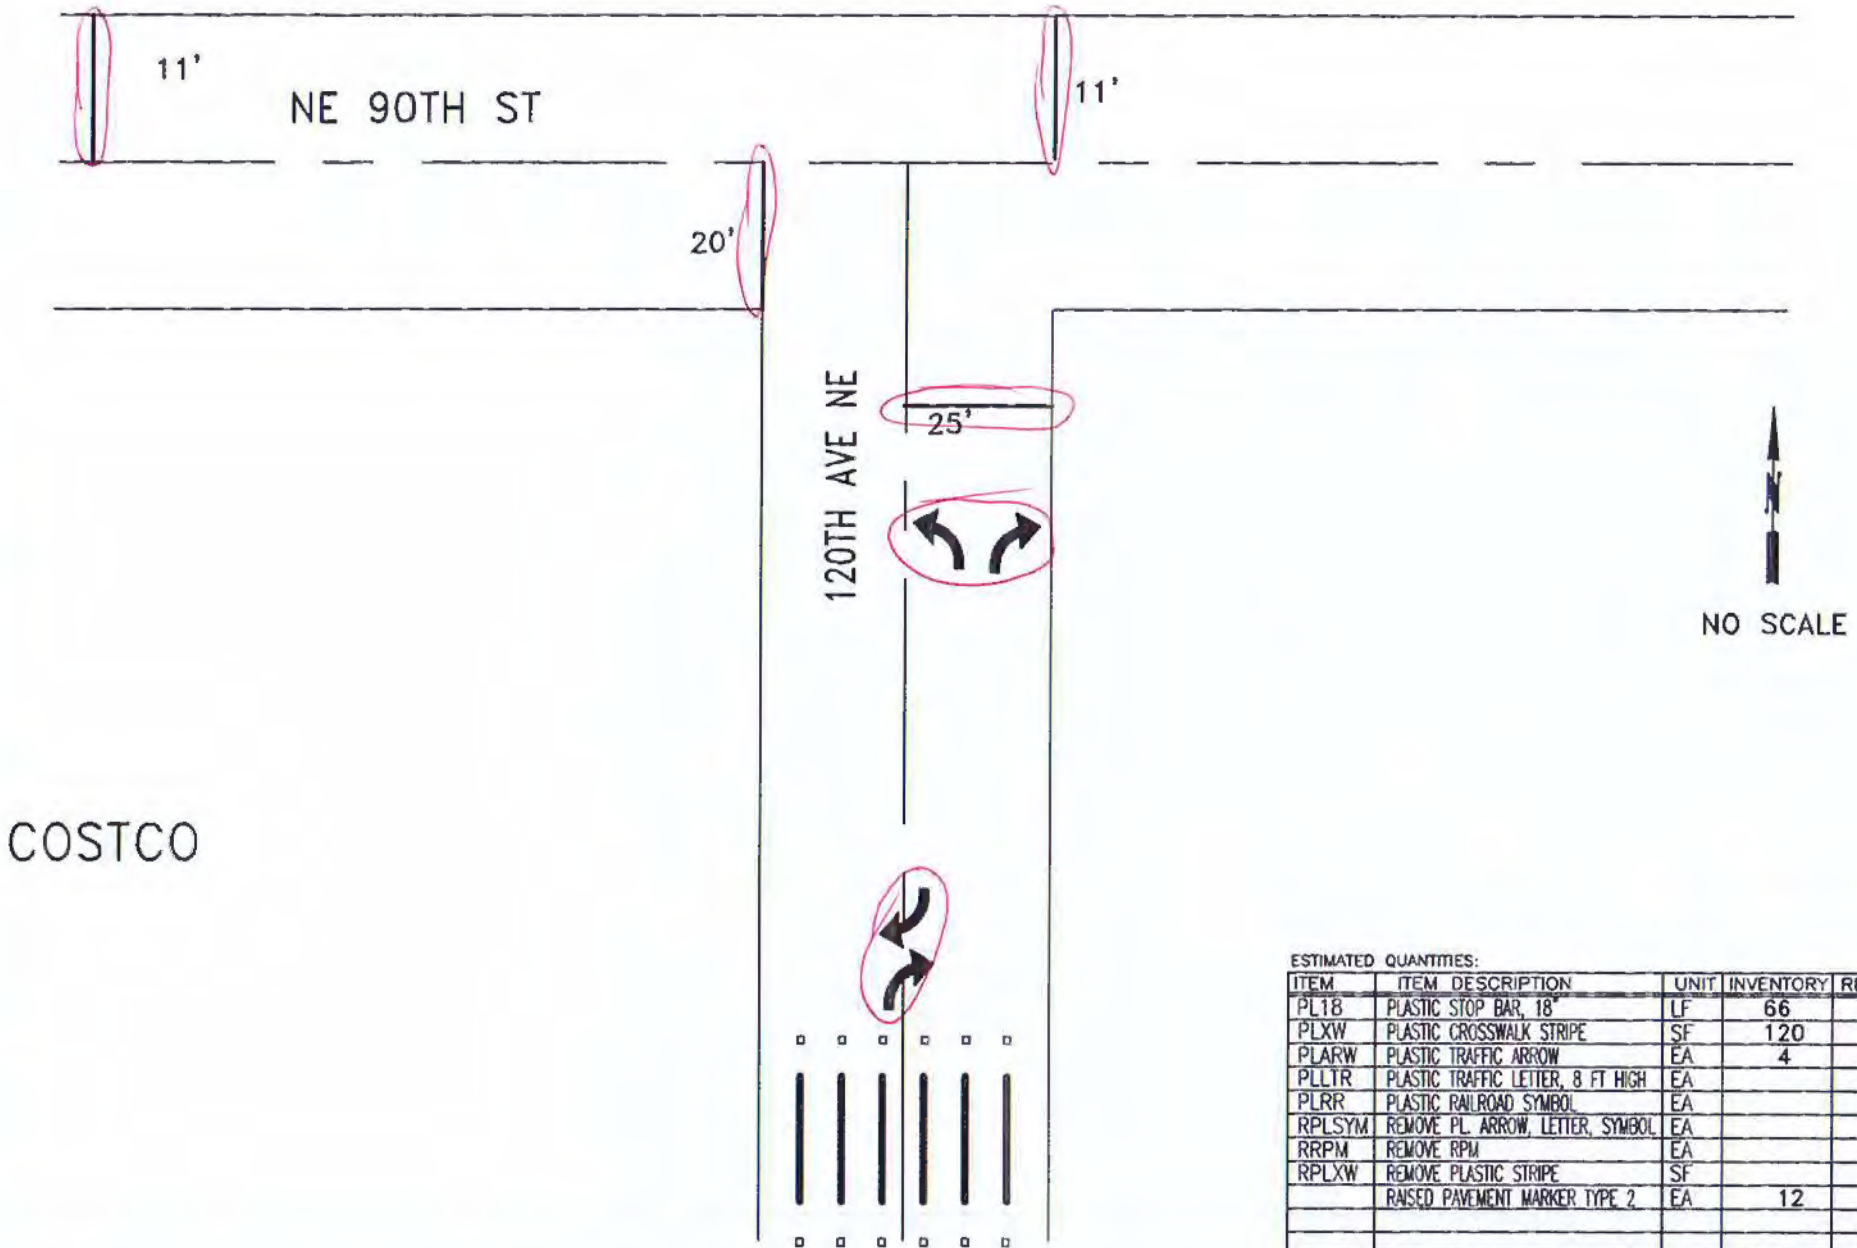

ESTIMATED QUANTITIES:

ITEM	ITEM DESCRIPTION	UNIT	INVENTORY	REPAIR QTY
PL18	PLASTIC STOP BAR, 18"	LF	66	67
PLXW	PLASTIC CROSSWALK STRIPE	SF	120	
PLARW	PLASTIC TRAFFIC ARROW	EA	4	4
PLLTR	PLASTIC TRAFFIC LETTER, 8 FT HIGH	EA		
PLRR	PLASTIC RAILROAD SYMBOL	EA		
RPLSYM	REMOVE PL. ARROW, LETTER, SYMBOL	EA		
RRPM	REMOVE RPM	EA		3
RPLXW	REMOVE PLASTIC STRIPE	SF		
	RAISED PAVEMENT MARKER TYPE 2	EA	12	

CITY OF KIRKLAND
DEPARTMENT OF PUBLIC WORKS
123 FIFTH AVENUE KIRKLAND, WA 98033
(425) 587-3800 www.kirklandwa.gov

G. HORTILLOSA 4/2008
DESIGNED BY: DATE

J.JENNINGS 10/2009
DRAWN BY: DATE

CHECKED BY: DATE

2020 PAVEMENT MARKING PROGRAM

STREET: NE 90TH ST

CROSS STREET: 120TH AVE NE

SEGMENT:

SCALE: N.T.S.

FILENAME:

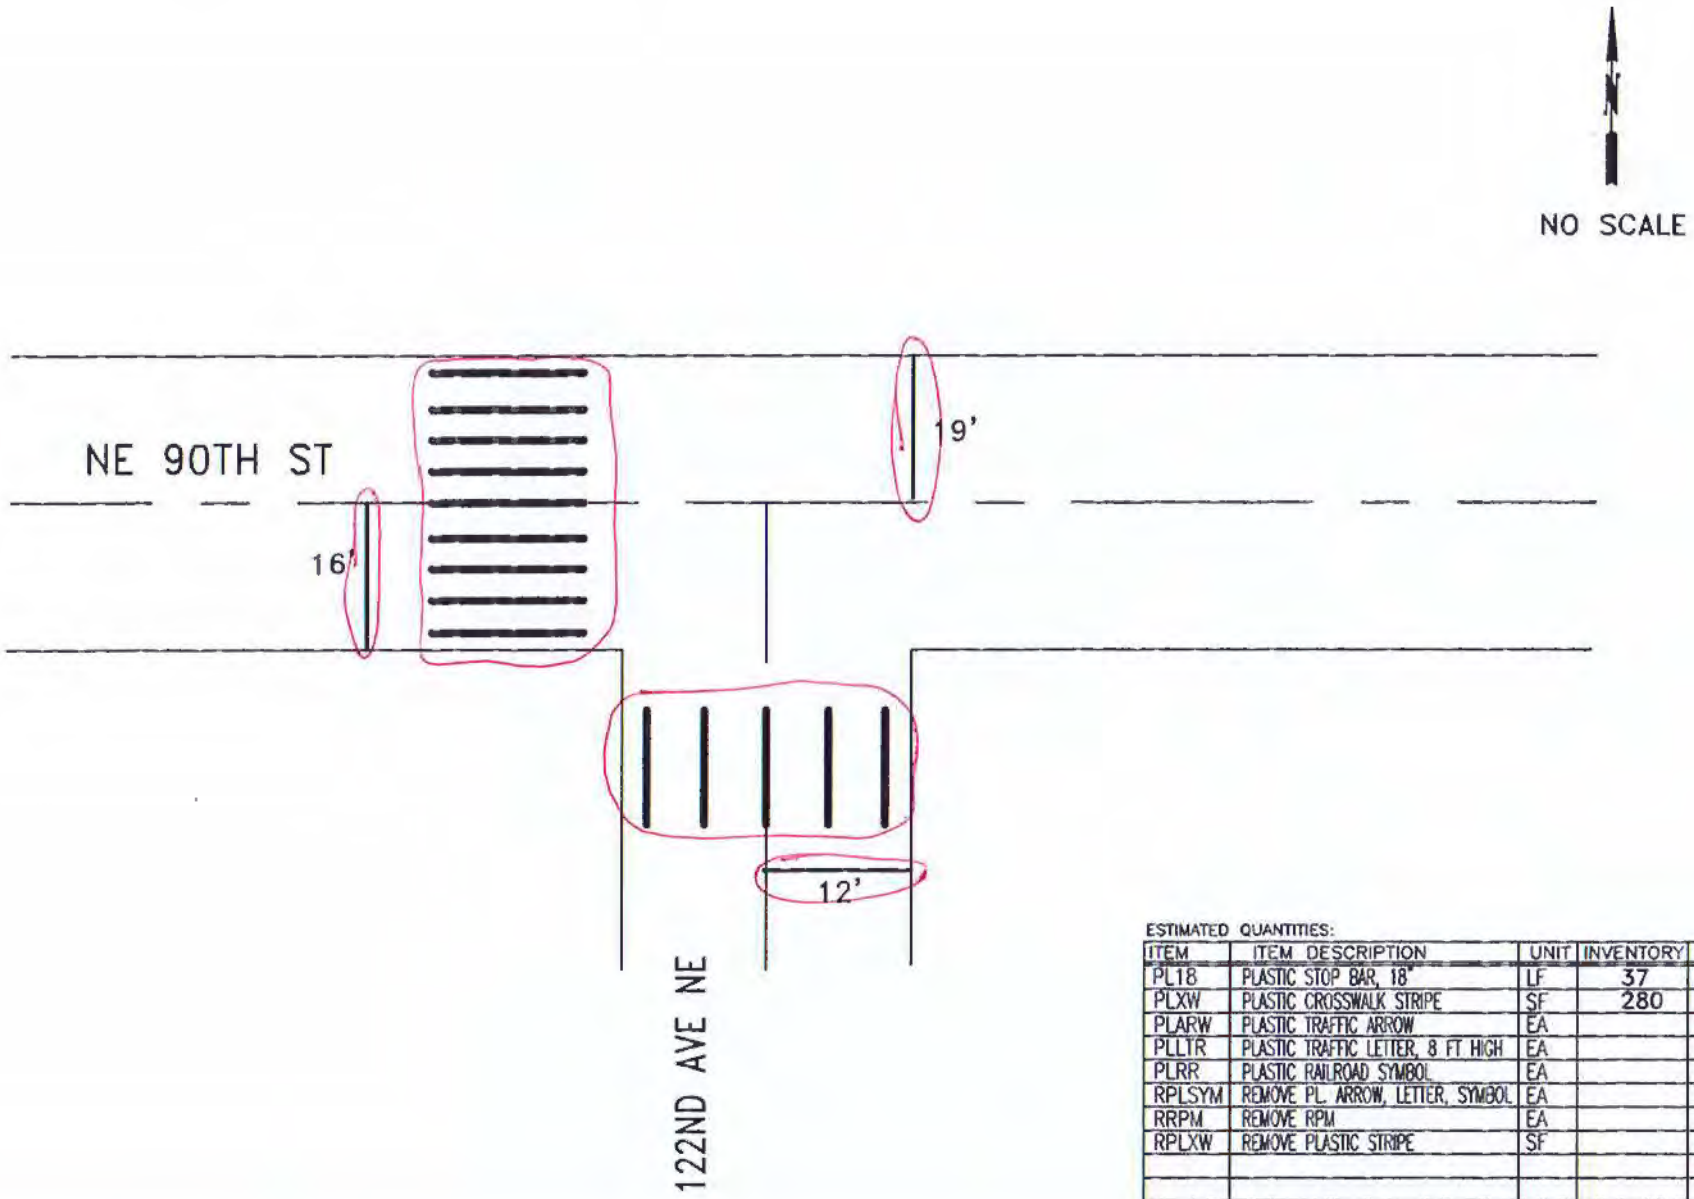

ESTIMATED QUANTITIES:

ITEM	ITEM DESCRIPTION	UNIT	INVENTORY	REPAIR QTY
PL18	PLASTIC STOP BAR, 18"	LF	37	47
PLXW	PLASTIC CROSSWALK STRIPE	SF	280	280
PLARW	PLASTIC TRAFFIC ARROW	EA		
PLLTR	PLASTIC TRAFFIC LETTER, 8 FT HIGH	EA		
PLRR	PLASTIC RAILROAD SYMBOL	EA		
RPLSYM	REMOVE PL. ARROW, LETTER, SYMBOL	EA		
RRPM	REMOVE RPM	EA		
RPLXW	REMOVE PLASTIC STRIPE	SF		60

CITY OF KIRKLAND
DEPARTMENT OF PUBLIC WORKS
123 FIFTH AVENUE KIRKLAND, WA 98033
(425) 587-3800 www.kirklandwa.gov

G. HORTILLOSA 2/2011
DESIGNED BY: DATE

J.JENNINGS 2/2011
DRAWN BY: DATE

CHECKED BY: DATE

2022 PAVEMENT MARKING PROGRAM

STREET: NE 90TH ST

CROSS STREET: 122ND AVE NE

SEGMENT:

SCALE: N.T.S.

FILENAME: Page 9-40

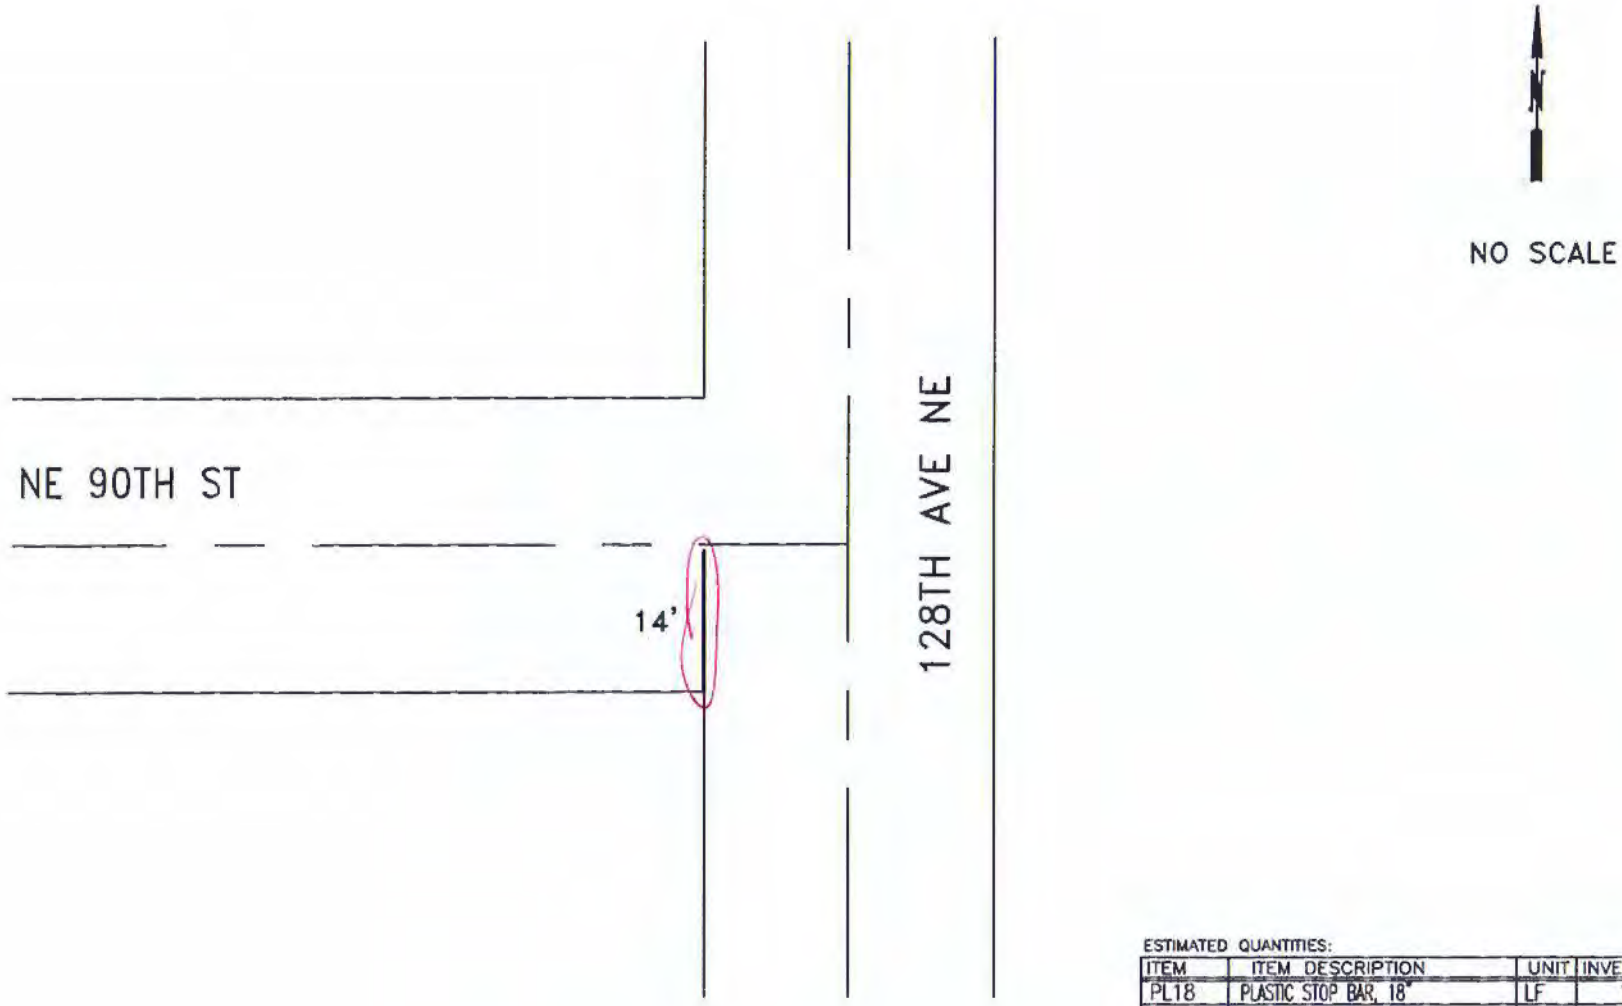

ESTIMATED QUANTITIES:

ITEM	ITEM DESCRIPTION	UNIT	INVENTORY	REPAIR QTY
PL18	PLASTIC STOP BAR, 18"	LF	14	14
PLXW	PLASTIC CROSSWALK STRIPE	SF		
PLARW	PLASTIC TRAFFIC ARROW	EA		
PLLTR	PLASTIC TRAFFIC LETTER, 8 FT HIGH	EA		
PLRR	PLASTIC RAILROAD SYMBOL	EA		
RPLSYM	REMOVE PL. ARROW, LETTER, SYMBOL	EA		
RRPM	REMOVE RPM	EA		
RPLXW	REMOVE PLASTIC STRIPE	SF		

CITY OF KIRKLAND
DEPARTMENT OF PUBLIC WORKS
123 FIFTH AVENUE KIRKLAND, WA 98033
(425) 587-3800 www.kirklandwa.gov

D.GRILLEY 1/2000
DESIGNED BY: DATE

J.JENNINGS 1/2000
DRAWN BY: DATE

CHECKED BY: DATE

2020 PAVEMENT MARKING PROGRAM

STREET: 128TH AVE NE

CROSS STREET: NE 90TH ST

SEGMENT:

SCALE: N.T.S.

FILENAME:

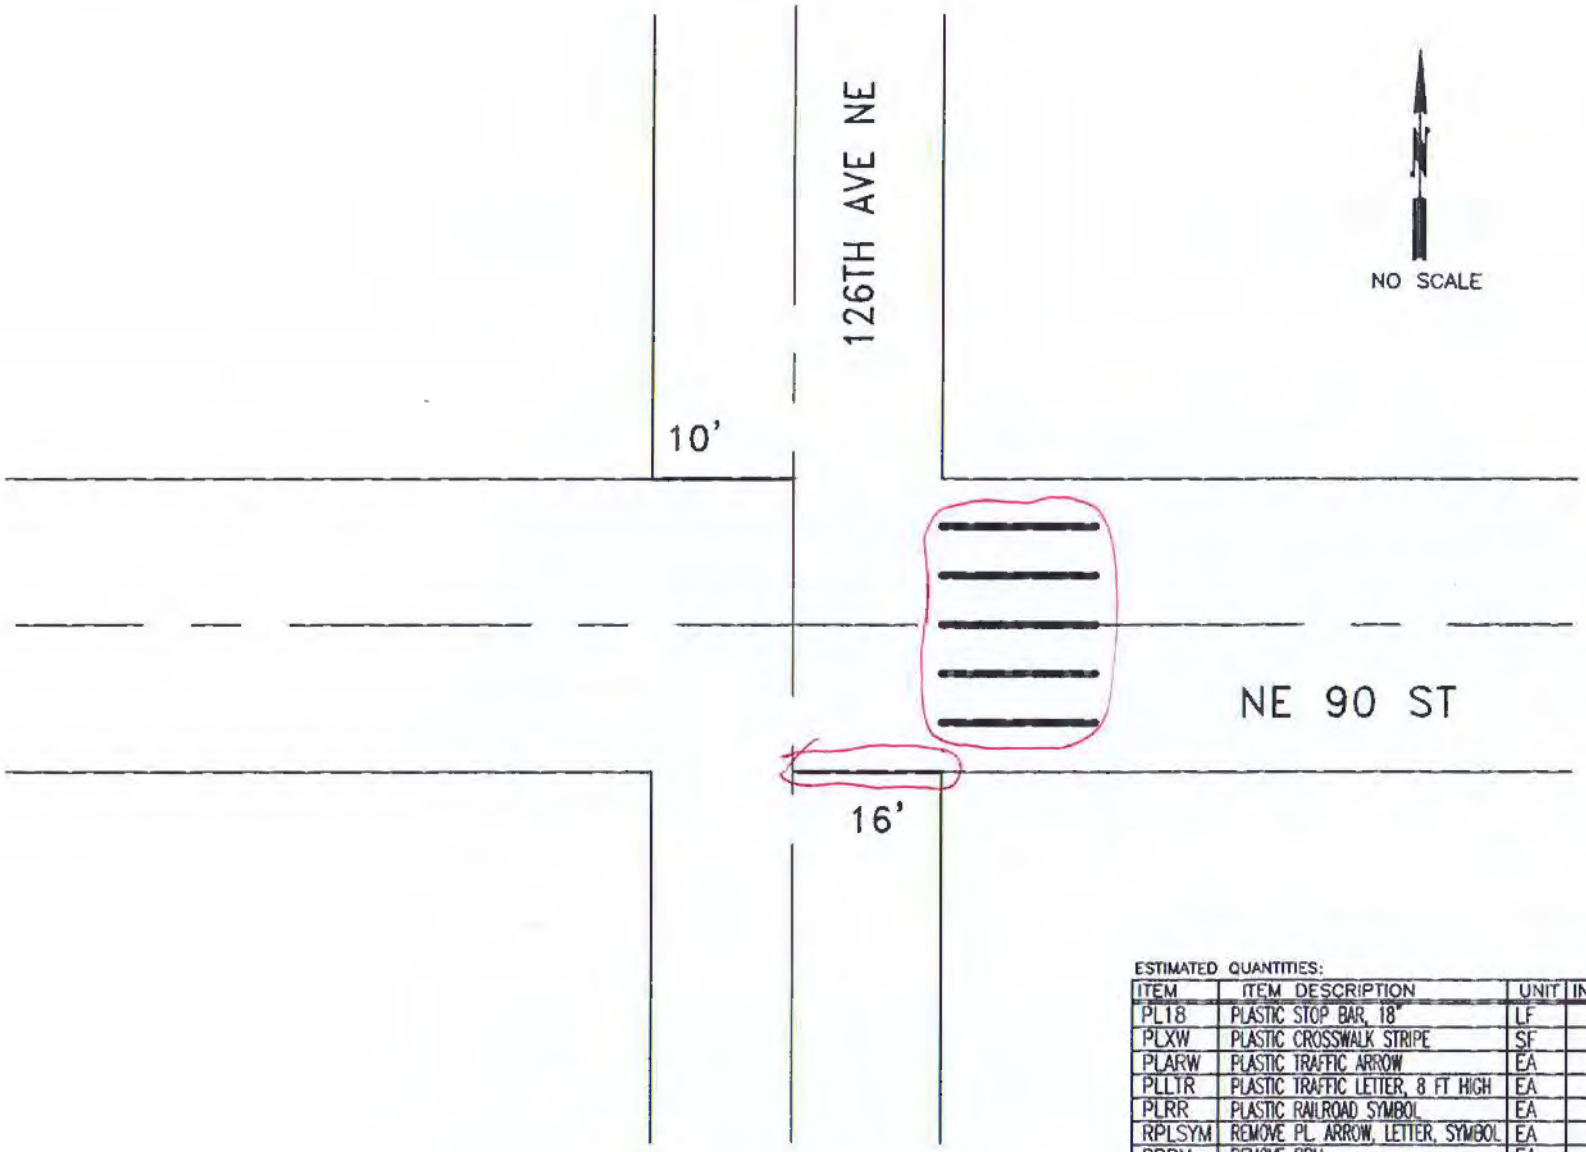

ESTIMATED QUANTITIES:

ITEM	ITEM DESCRIPTION	UNIT	INVENTORY	REPAIR QTY
PL18	PLASTIC STOP BAR, 18"	LF	26	16
PLXW	PLASTIC CROSSWALK STRIPE	SF	100	100
PLARW	PLASTIC TRAFFIC ARROW	EA		
PLLTR	PLASTIC TRAFFIC LETTER, 8 FT HIGH	EA		
PLRR	PLASTIC RAILROAD SYMBOL	EA		
RPLSYM	REMOVE PL. ARROW, LETTER, SYMBOL	EA		
RRPM	REMOVE RPM	EA		
RPLXW	REMOVE PLASTIC STRIPE	SF		

CITY OF KIRKLAND
DEPARTMENT OF PUBLIC WORKS
123 FIFTH AVENUE KIRKLAND, WA 98033
(425) 587-3800 www.kirklandwa.gov

G. HORTILLOSA 11/2008
DESIGNED BY: DATE

J.JENNINGS 10/2009
DRAWN BY: DATE

CHECKED BY: DATE

2020 PAVEMENT MARKING PROGRAM

STREET: NE 90TH ST

CROSS STREET: 126TH AVE NE

SEGMENT:

SCALE: N.T.S.

FILENAME: PAGE 9-42

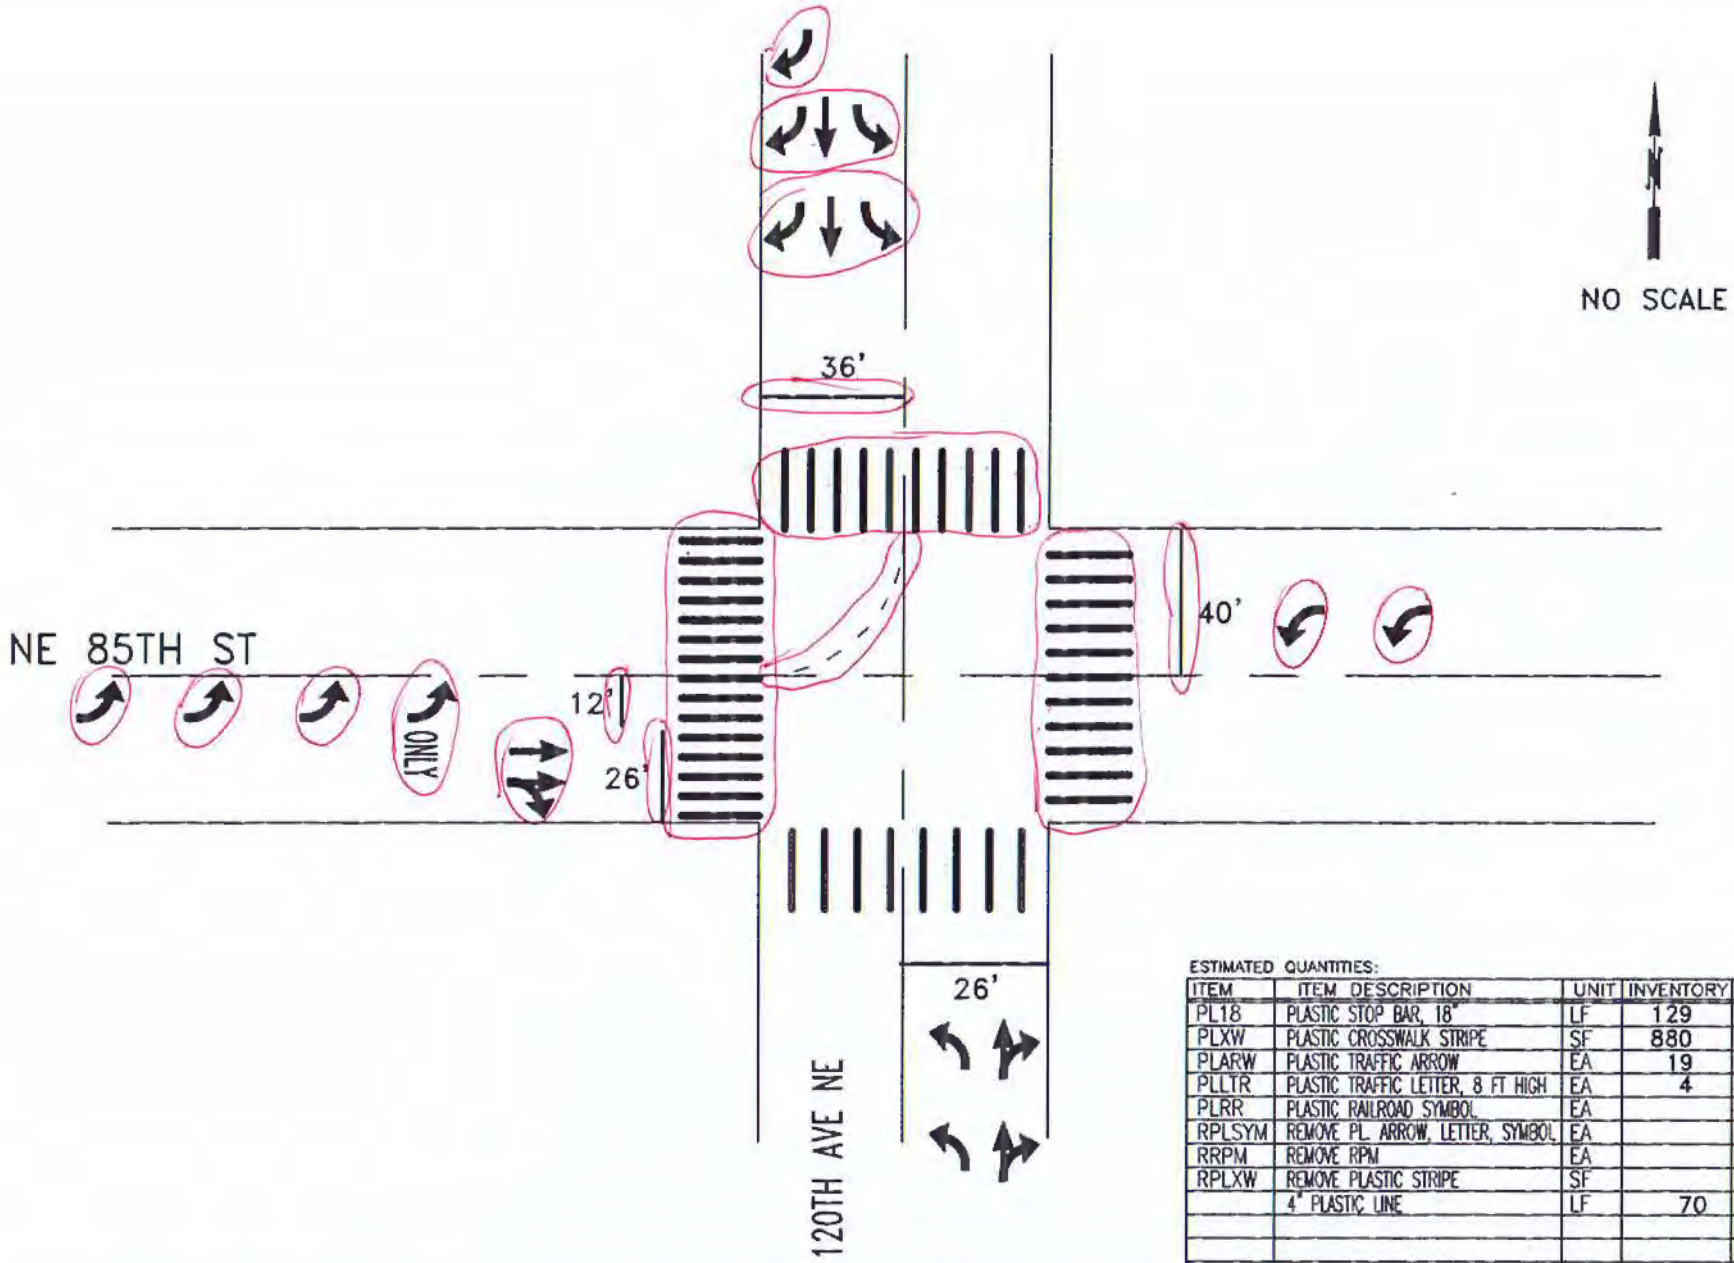

ESTIMATED QUANTITIES:

ITEM	ITEM DESCRIPTION	UNIT	INVENTORY	REPAIR QTY
PL18	PLASTIC STOP BAR, 18"	LF	129	118
PLXW	PLASTIC CROSSWALK STRIPE	SF	880	170
PLARW	PLASTIC TRAFFIC ARROW	EA	19	5
PLLTR	PLASTIC TRAFFIC LETTER, 8 FT HIGH	EA	4	4
PLRR	PLASTIC RAILROAD SYMBOL	EA		
RPLSYM	REMOVE PL. ARROW, LETTER, SYMBOL	EA		
RRPM	REMOVE RPM	EA		
RPLXW	REMOVE PLASTIC STRIPE	SF		250
	4" PLASTIC LINE	LF	70	70

CITY OF KIRKLAND WASHINGTON

CITY OF KIRKLAND
DEPARTMENT OF PUBLIC WORKS
123 FIFTH AVENUE KIRKLAND, WA 98033
(425) 587-3800 www.kirklandwa.gov

G. HORTILLOSA 3/2009
DESIGNED BY: DATE

J.JENNINGS 3/2009
DRAWN BY: DATE

CHECKED BY: DATE

2020 PAVEMENT MARKING PROGRAM

STREET: NE 85TH ST

CROSS STREET: 120TH AVE NE

SEGMENT:

SCALE: N.T.S.

FILENAME: Page 9-43

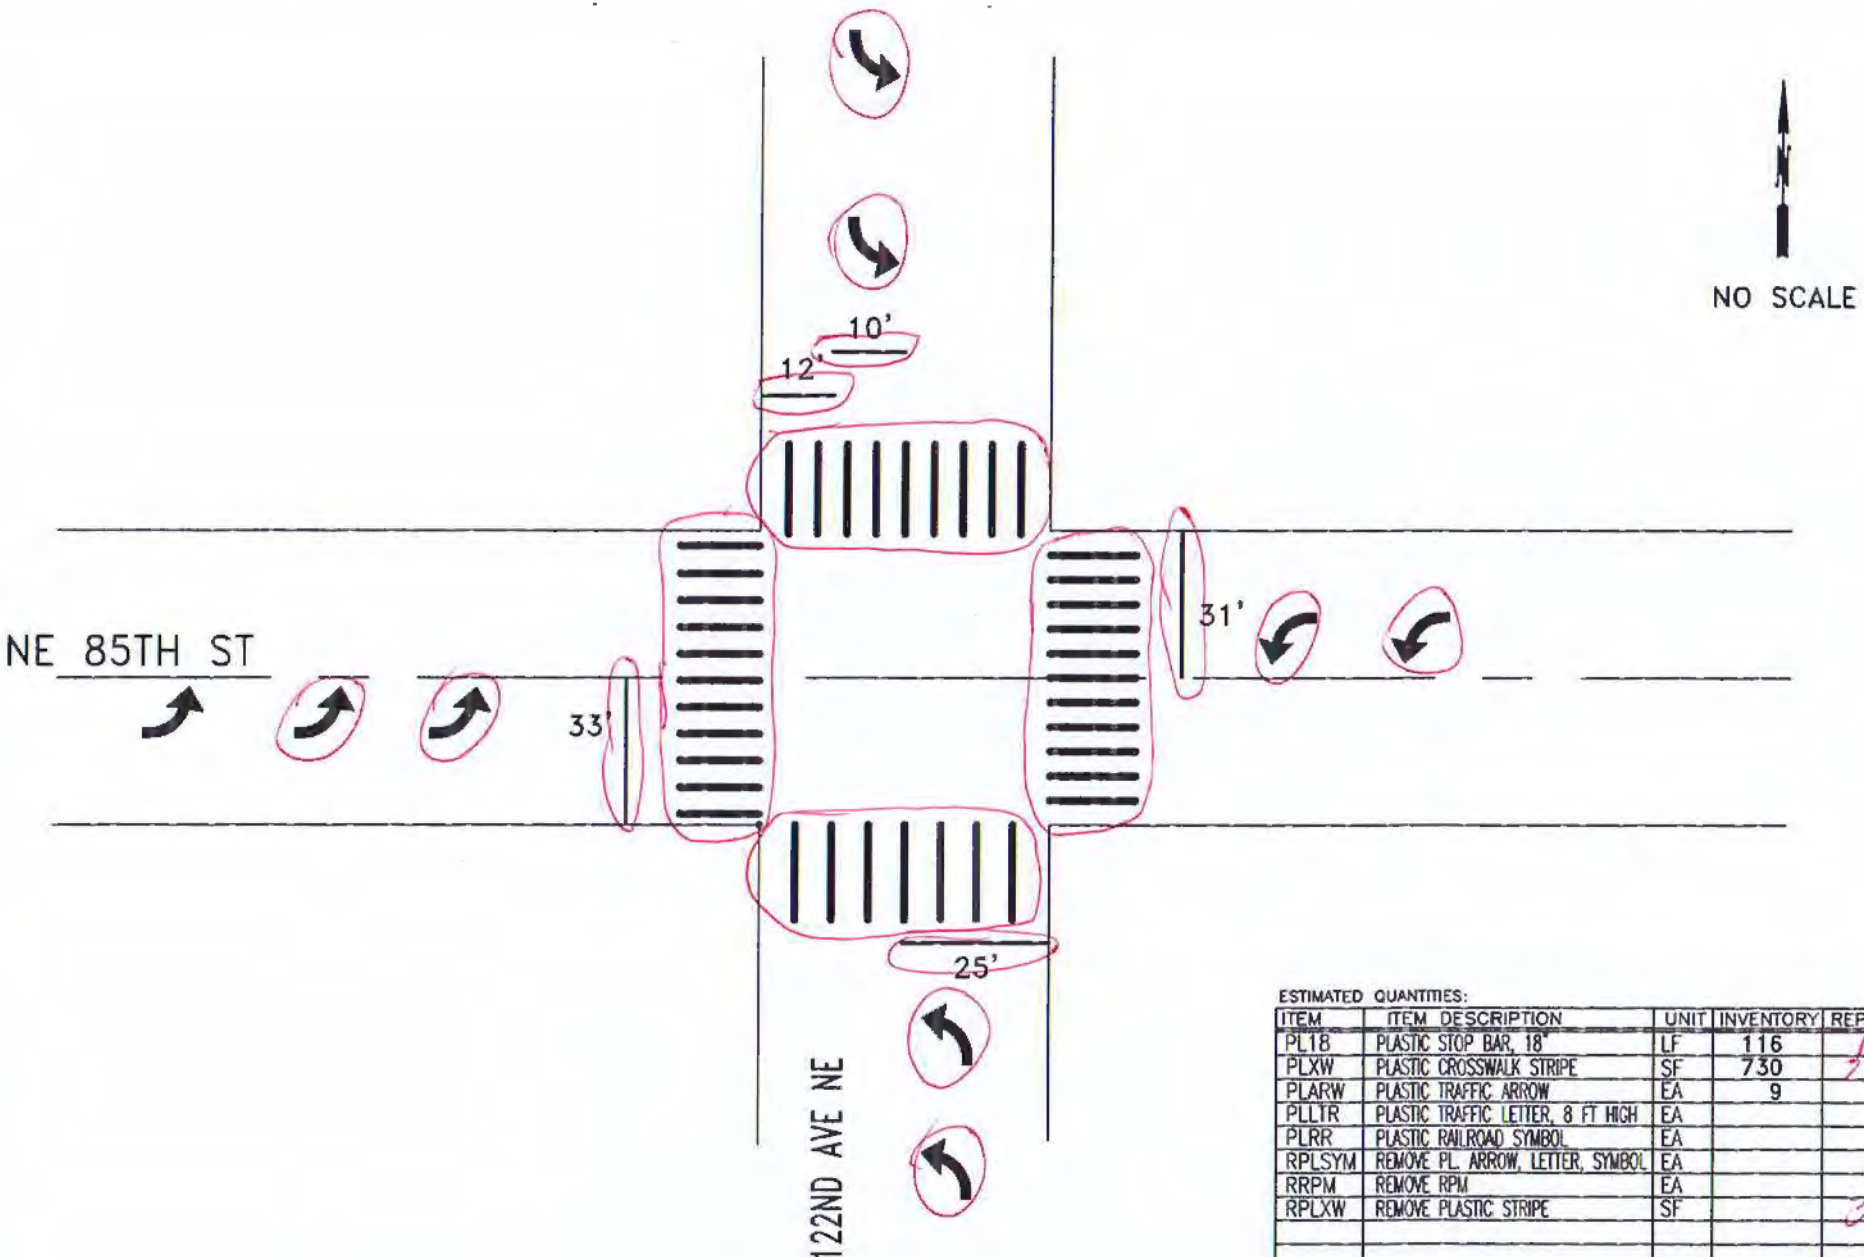

ESTIMATED QUANTITIES:

ITEM	ITEM DESCRIPTION	UNIT	INVENTORY	REPAIR QTY
PL18	PLASTIC STOP BAR, 18"	LF	116	116
PLXW	PLASTIC CROSSWALK STRIPE	SF	730	730
PLARW	PLASTIC TRAFFIC ARROW	EA	9	8
PLLTR	PLASTIC TRAFFIC LETTER, 8 FT HIGH	EA		
PLRR	PLASTIC RAILROAD SYMBOL	EA		
RPLSYM	REMOVE PL. ARROW, LETTER, SYMBOL	EA		6
RRPM	REMOVE RPM	EA		
RPLXW	REMOVE PLASTIC STRIPE	SF		300

CITY OF KIRKLAND
DEPARTMENT OF PUBLIC WORKS
123 FIFTH AVENUE KIRKLAND, WA 98033
(425) 587-3800 www.kirklandwa.gov

R. STEITZER 8/2005
DESIGNED BY: DATE

J.JENNINGS 8/2005
DRAWN BY: DATE

CHECKED BY: DATE

2020 PAVEMENT MARKING PROGRAM

STREET: NE 85TH ST

CROSS STREET: 122ND AVE NE

SEGMENT:

SCALE: N.T.S.

FILENAME:

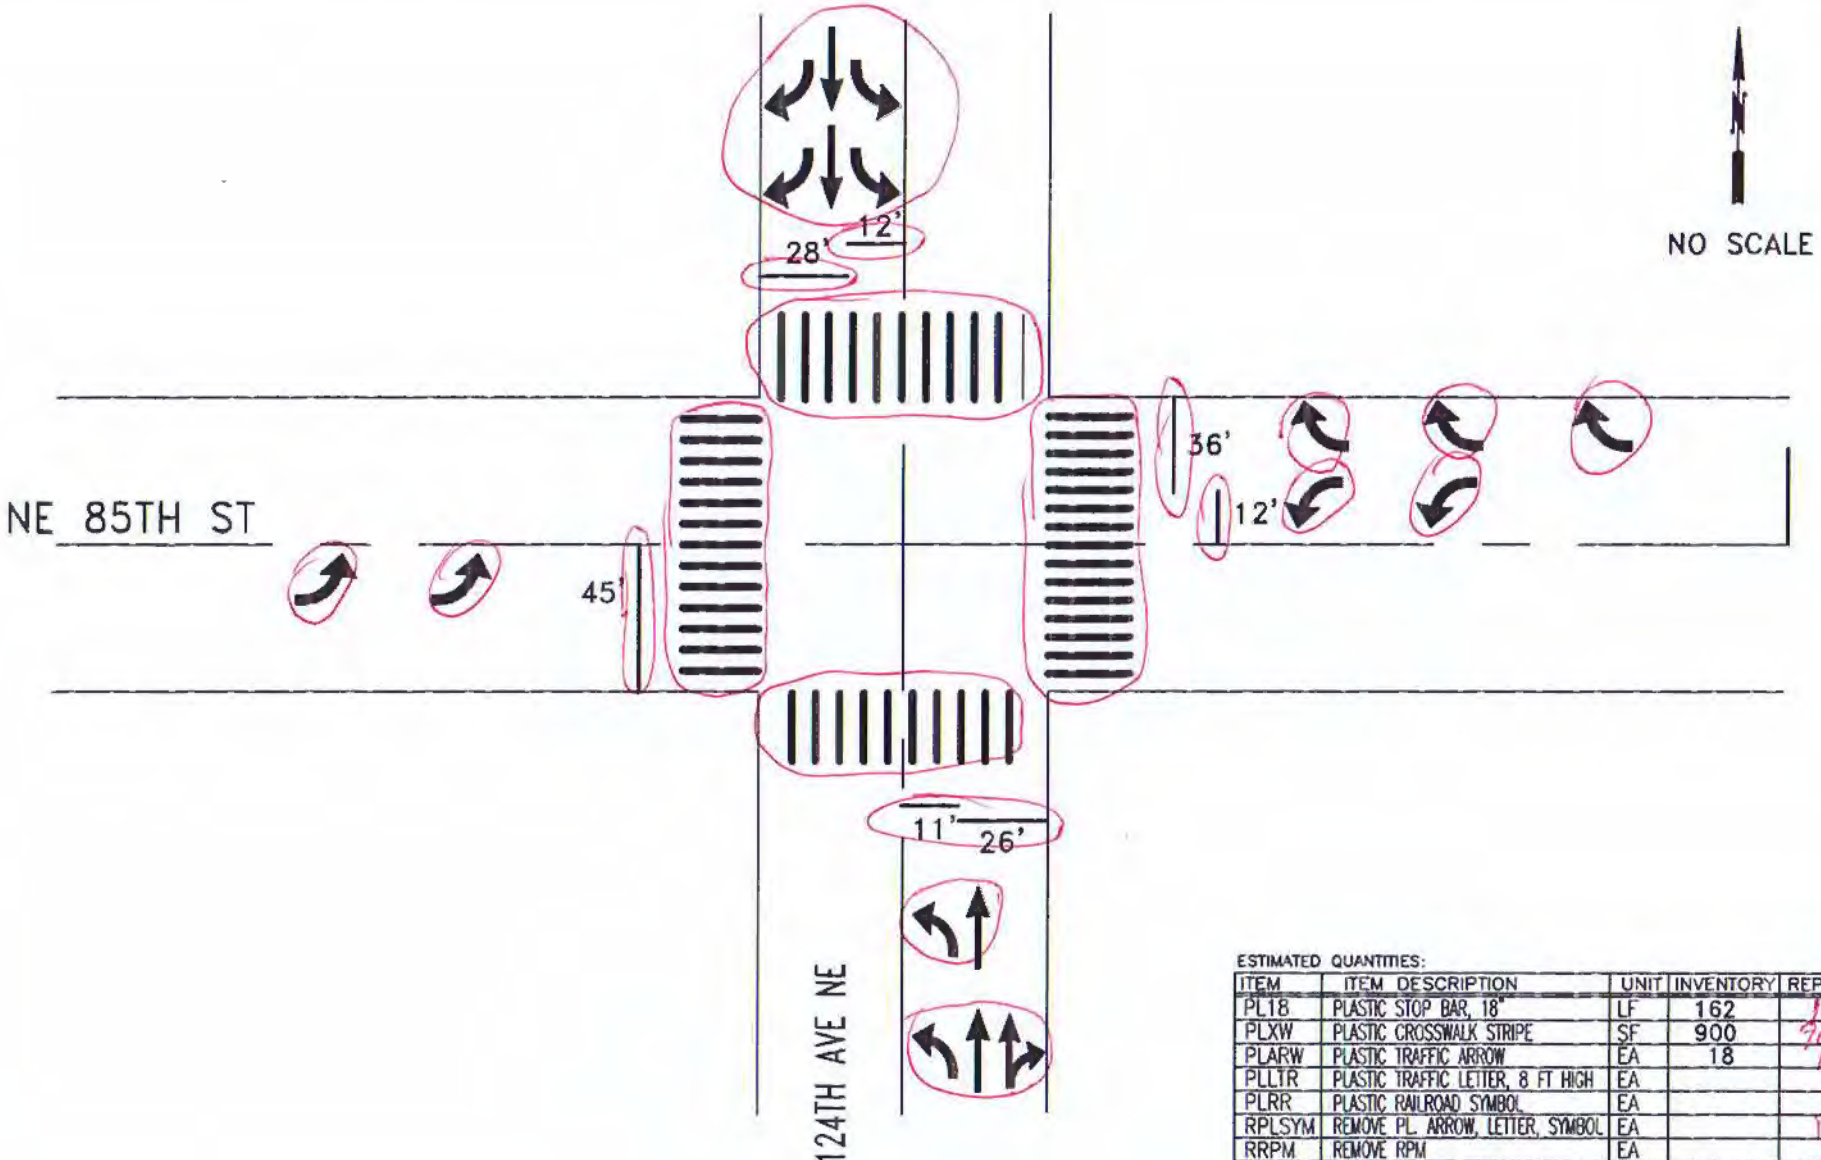

ESTIMATED QUANTITIES:

ITEM	ITEM DESCRIPTION	UNIT	INVENTORY	REPAIR QTY
PL18	PLASTIC STOP BAR, 18"	LF	162	162
PLXW	PLASTIC CROSSWALK STRIPE	SF	900	900
PLARW	PLASTIC TRAFFIC ARROW	EA	18	18
PLLTR	PLASTIC TRAFFIC LETTER, 8 FT HIGH	EA		
PLRR	PLASTIC RAILROAD SYMBOL	EA		
RPLSYM	REMOVE PL. ARROW, LETTER, SYMBOL	EA		12
RRPM	REMOVE RPM	EA		
RPLXW	REMOVE PLASTIC STRIPE	SF		402

CITY OF KIRKLAND
DEPARTMENT OF PUBLIC WORKS
123 FIFTH AVENUE KIRKLAND, WA 98033
(425) 587-3800 www.kirklandwa.gov

D.GRILLEY 1/2000
DESIGNED BY: DATE

J.JENNINGS 4/2004
DRAWN BY: DATE

CHECKED BY: DATE

2022 PAVEMENT MARKING PROGRAM

STREET: NE 85TH ST

CROSS STREET: 124TH AVE NE

SEGMENT:

SCALE: N.T.S.

FILENAME:

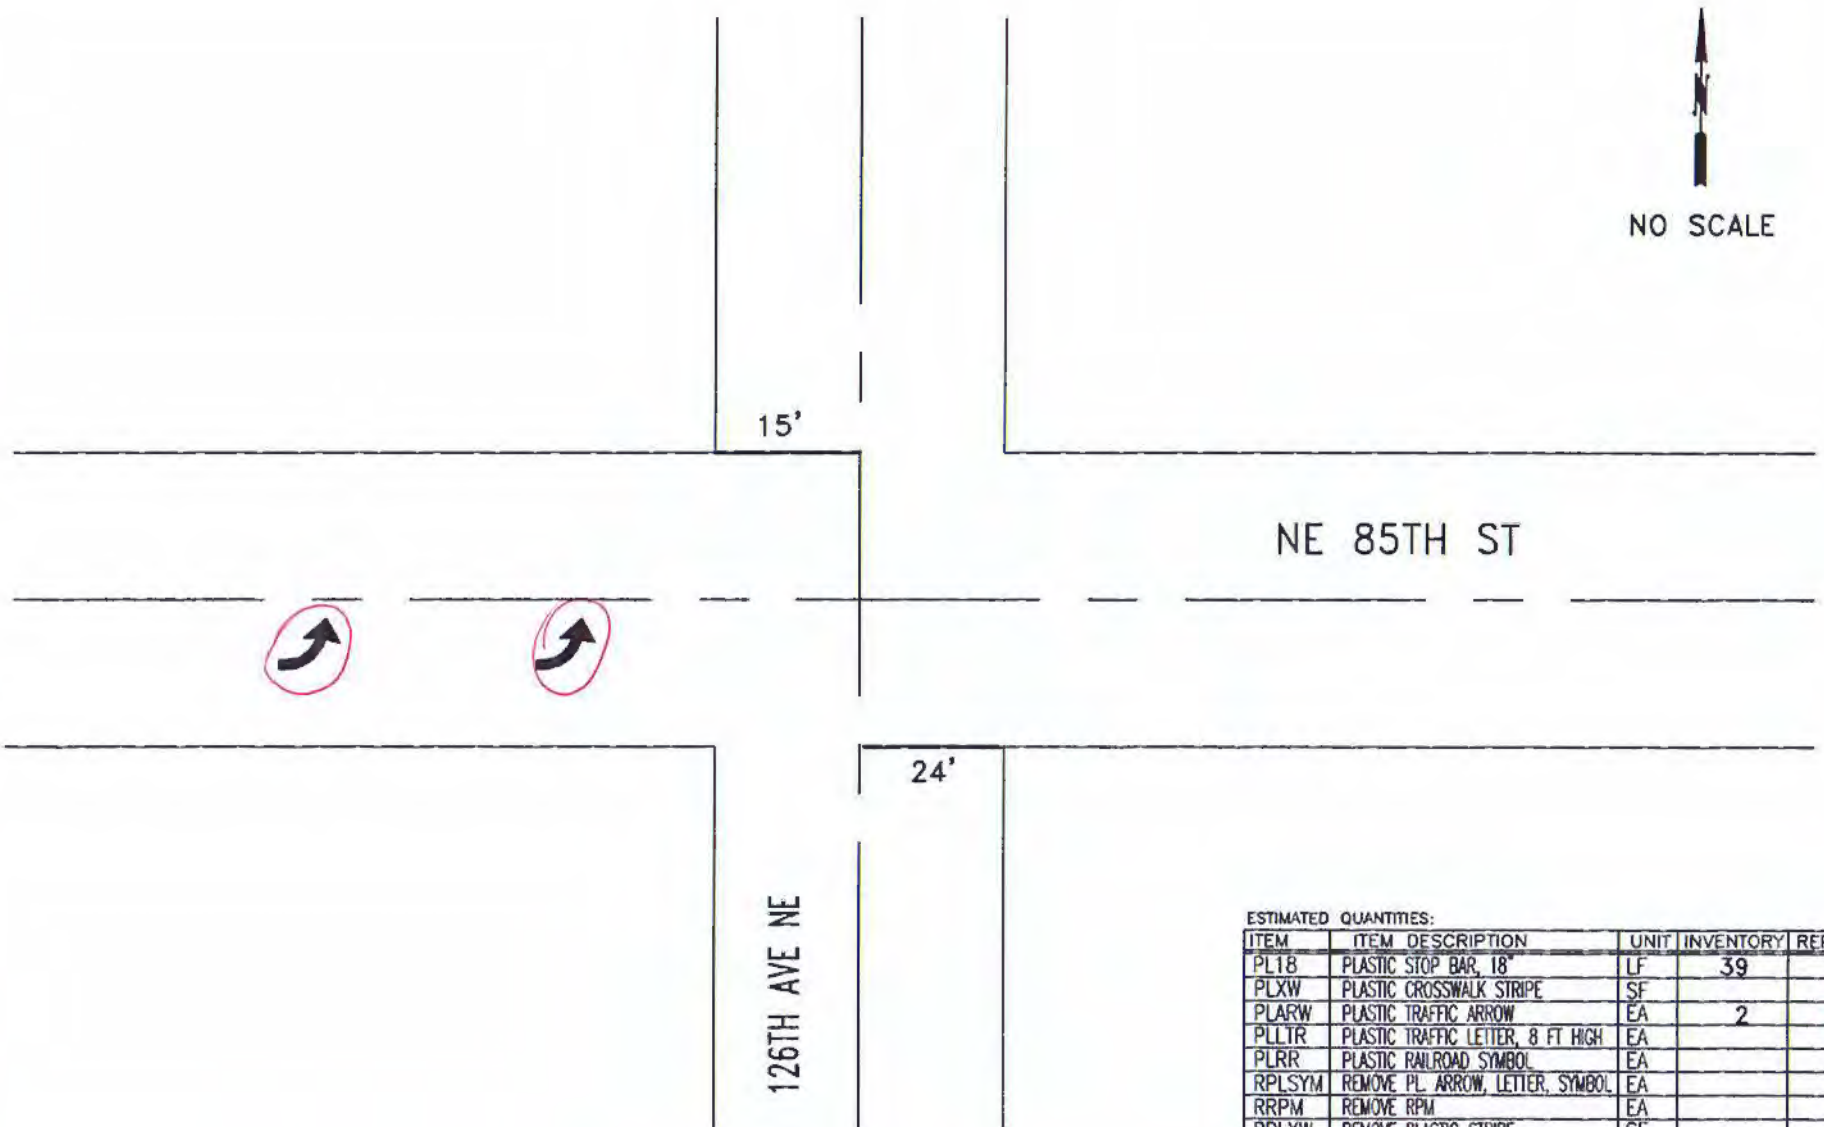

ESTIMATED QUANTITIES:

ITEM	ITEM DESCRIPTION	UNIT	INVENTORY	REPAIR QTY
PL18	PLASTIC STOP BAR, 18"	LF	39	
PLXW	PLASTIC CROSSWALK STRIPE	SF		
PLARW	PLASTIC TRAFFIC ARROW	EA	2	2
PLLTR	PLASTIC TRAFFIC LETTER, 8 FT HIGH	EA		
PLRR	PLASTIC RAILROAD SYMBOL	EA		
RPLSYM	REMOVE PL. ARROW, LETTER, SYMBOL	EA		
RRPM	REMOVE RPM	EA		
RPLXW	REMOVE PLASTIC STRIPE	SF		

CITY OF KIRKLAND
DEPARTMENT OF PUBLIC WORKS
123 FIFTH AVENUE KIRKLAND, WA 98033
(425) 587-3800 www.kirklandwa.gov

D.GRILLEY 1/2000
DESIGNED BY: DATE

J.JENNINGS 10/2009
DRAWN BY: DATE

CHECKED BY: DATE

2022 PAVEMENT MARKING PROGRAM

STREET: NE 85TH STREET

CROSS STREET: 126TH AVENUE NE

SEGMENT:

SCALE: N.T.S.

FILENAME:

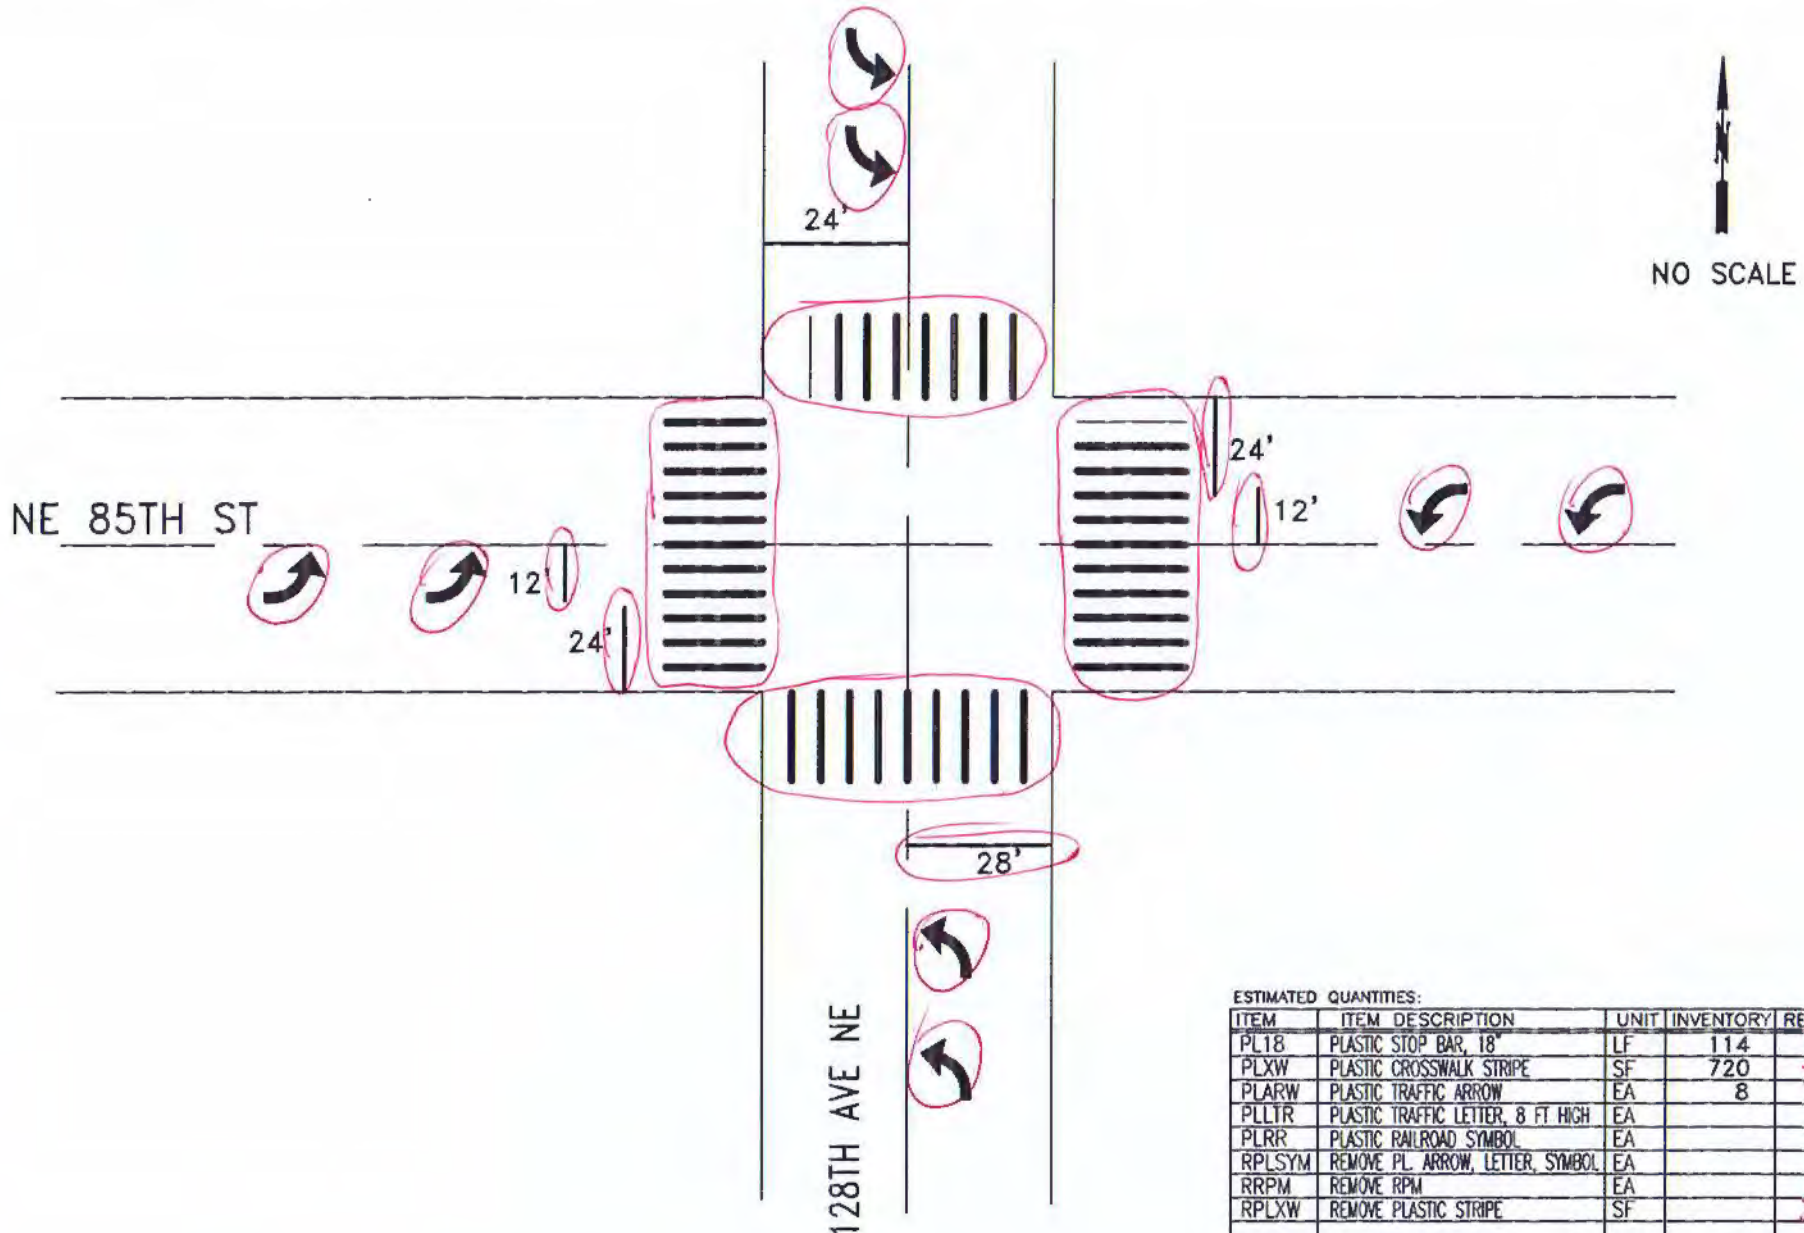

ESTIMATED QUANTITIES:

ITEM	ITEM DESCRIPTION	UNIT	INVENTORY	REPAIR QTY
PL18	PLASTIC STOP BAR, 18"	LF	114	114
PLXW	PLASTIC CROSSWALK STRIPE	SF	720	720
PLARW	PLASTIC TRAFFIC ARROW	EA	8	8
PLLTR	PLASTIC TRAFFIC LETTER, 8 FT HIGH	EA		
PLRR	PLASTIC RAILROAD SYMBOL	EA		
RPLSYM	REMOVE PL. ARROW, LETTER, SYMBOL	EA		4
RRPM	REMOVE RPM	EA		
RPLXW	REMOVE PLASTIC STRIPE	SF		360

CITY OF KIRKLAND
DEPARTMENT OF PUBLIC WORKS
123 FIFTH AVENUE KIRKLAND, WA 98033
(425) 587-3800 www.kirklandwa.gov

G. HORTILLOSA 3/2006
DESIGNED BY: DATE

J.JENNINGS 10/2009
DRAWN BY: DATE

CHECKED BY: DATE

2020 PAVEMENT MARKING PROGRAM

STREET: NE 85TH ST

CROSS STREET: 128TH AVE NE

SEGMENT:

SCALE: N.T.S.

FILENAME: Page 9-47

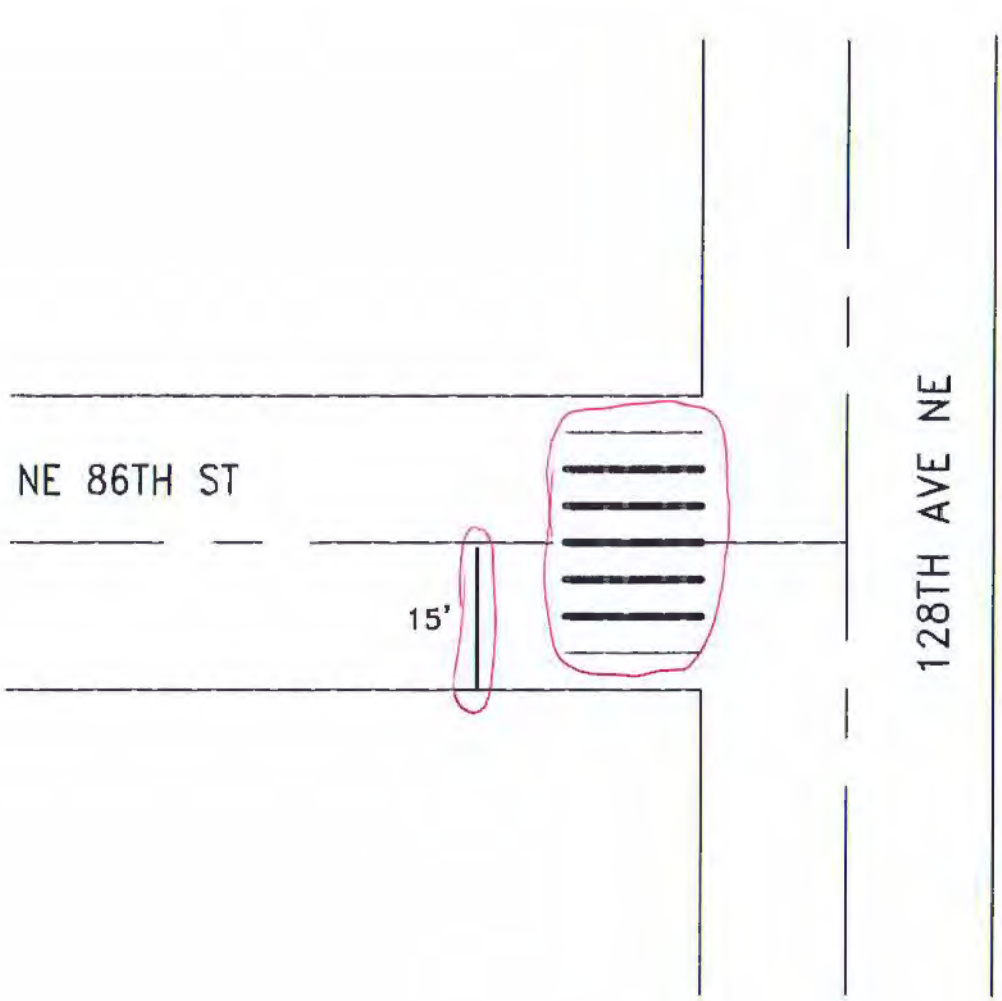

NO SCALE

ESTIMATED QUANTITIES:

ITEM	ITEM DESCRIPTION	UNIT	INVENTORY	REPAIR QTY
PL18	PLASTIC STOP BAR, 18"	LF	15	15
PLXW	PLASTIC CROSSWALK STRIPE	SF	120	120
PLARW	PLASTIC TRAFFIC ARROW	EA		
PLLTR	PLASTIC TRAFFIC LETTER, 8 FT HIGH	EA		
PLRR	PLASTIC RAILROAD SYMBOL	EA		
RPLSYM	REMOVE PL. ARROW, LETTER, SYMBOL	EA		
RRPM	REMOVE RPM	EA		
RPLXW	REMOVE PLASTIC STRIPE	SF		130

CITY OF KIRKLAND
DEPARTMENT OF PUBLIC WORKS
123 FIFTH AVENUE KIRKLAND, WA 98033
(425) 587-3800 www.kirklandwa.gov

D.GRILLEY 1/2000
DESIGNED BY: DATE

J.JENNINGS 1/2000
DRAWN BY: DATE

CHECKED BY: DATE

2020 PAVEMENT MARKING PROGRAM

STREET: 128TH AVE NE

CROSS STREET: NE 86TH ST

SEGMENT:

SCALE: N.T.S.

FILENAME: Page 9-48

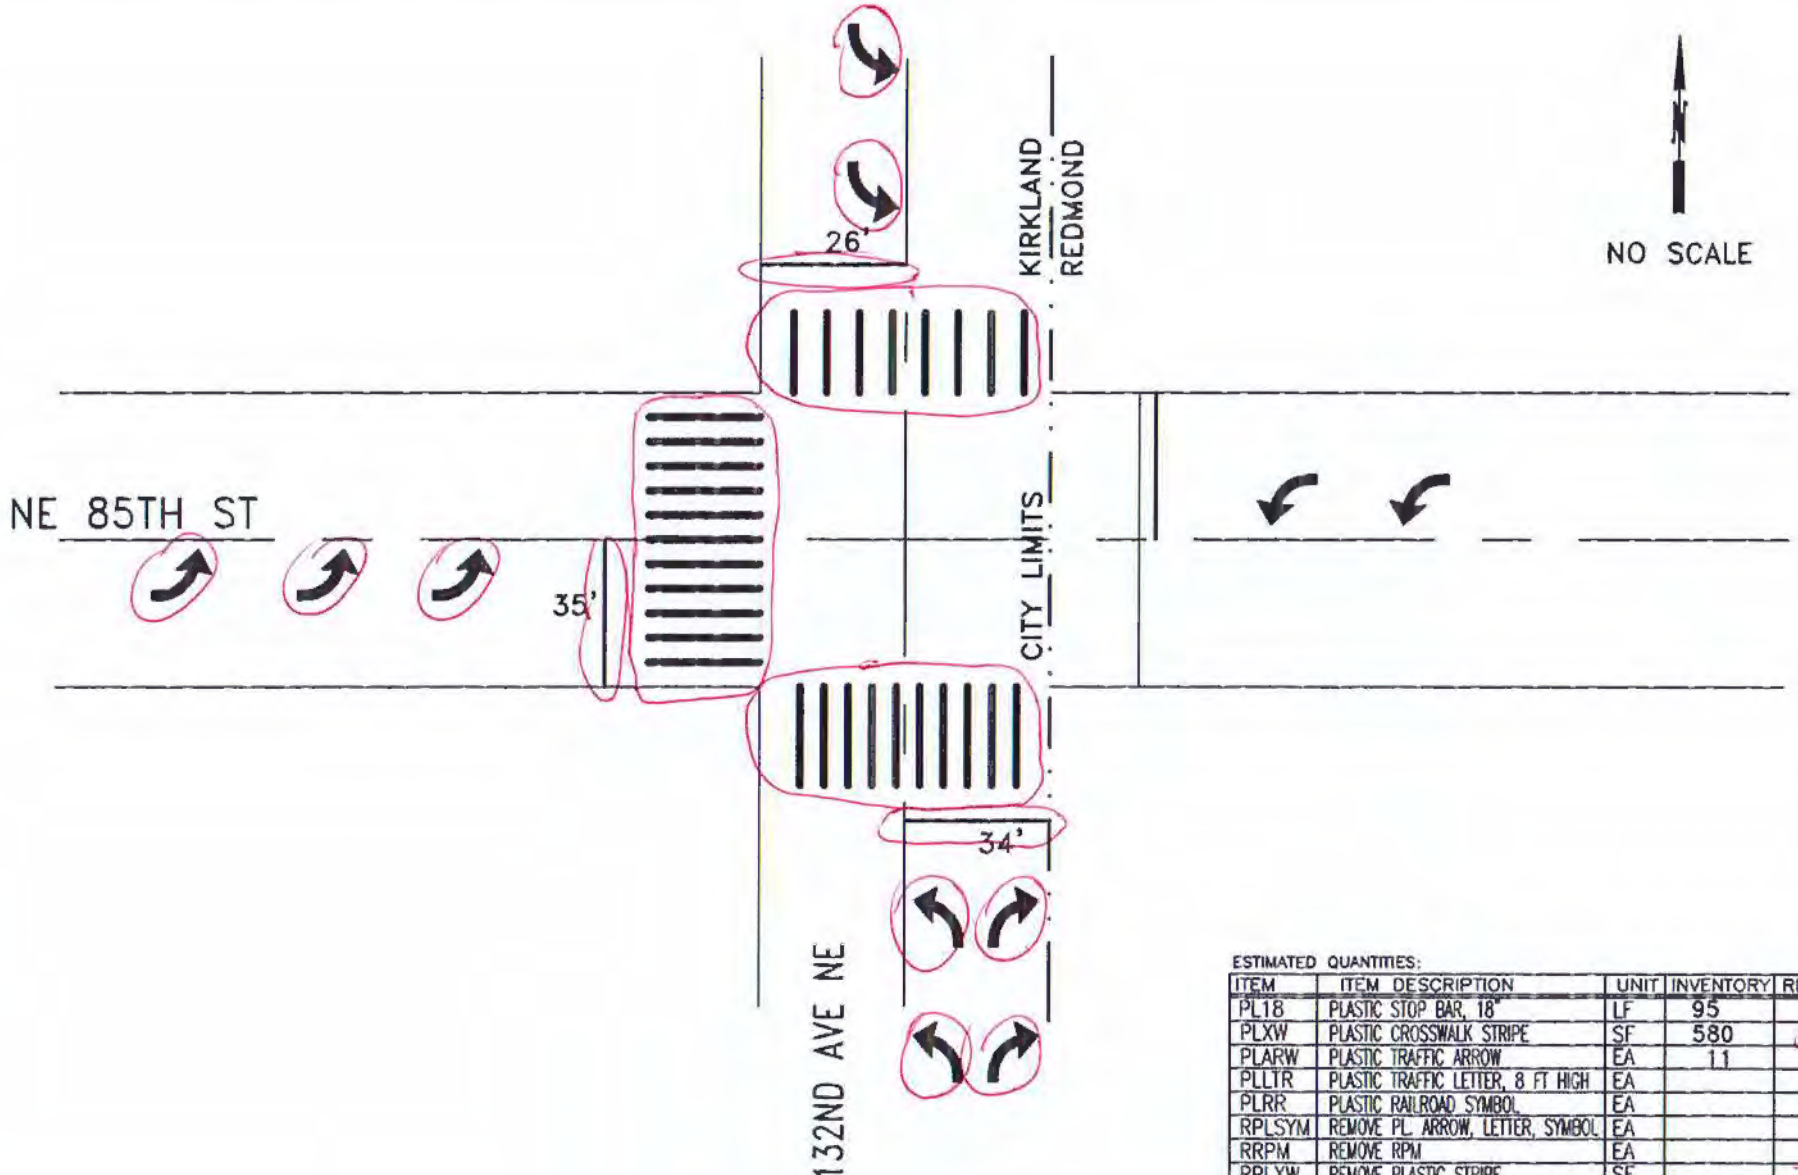

ESTIMATED QUANTITIES:

ITEM	ITEM DESCRIPTION	UNIT	INVENTORY	REPAIR QTY
PL18	PLASTIC STOP BAR, 18"	LF	95	95
PLXW	PLASTIC CROSSWALK STRIPE	SF	580	580
PLARW	PLASTIC TRAFFIC ARROW	EA	11	9
PLLTR	PLASTIC TRAFFIC LETTER, 8 FT HIGH	EA		
PLRR	PLASTIC RAILROAD SYMBOL	EA		
RPLSYM	REMOVE PL. ARROW, LETTER, SYMBOL	EA		6
RRPM	REMOVE RPM	EA		
RPLXW	REMOVE PLASTIC STRIPE	SF		350

CITY OF KIRKLAND
DEPARTMENT OF PUBLIC WORKS
123 FIFTH AVENUE KIRKLAND, WA 98033
(425) 587-3800 www.kirklandwa.gov

R. STEITZER 8/2005
DESIGNED BY: DATE

J.JENNINGS 10/2009
DRAWN BY: DATE

CHECKED BY: DATE

20__ PAVEMENT MARKING PROGRAM

STREET: NE 85TH ST

CROSS STREET: 132ND AVE NE

SEGMENT:

SCALE: N.T.S.

FILENAME:

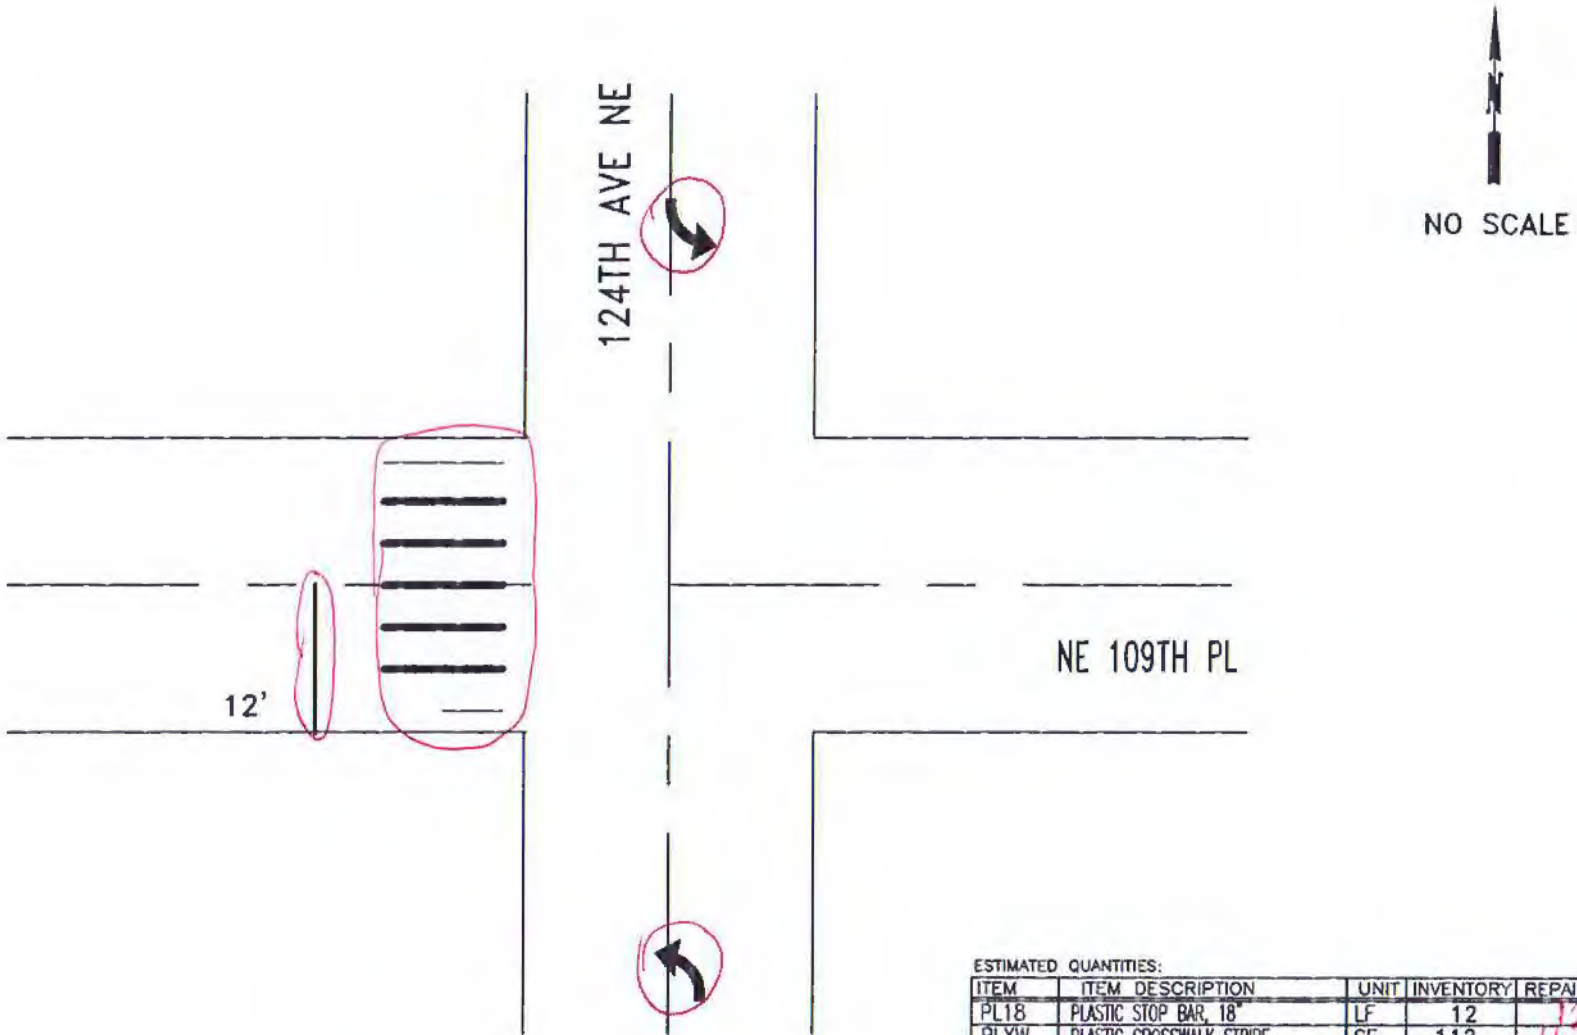

ESTIMATED QUANTITIES:

ITEM	ITEM DESCRIPTION	UNIT	INVENTORY	REPAIR QTY
PL18	PLASTIC STOP BAR, 18"	LF	12	12
PLXW	PLASTIC CROSSWALK STRIPE	SF	112	112
PLARW	PLASTIC TRAFFIC ARROW	EA	2	2
PLLTR	PLASTIC TRAFFIC LETTER, 8 FT HIGH	EA		
PLRR	PLASTIC RAILROAD SYMBOL	EA		
RPLSYM	REMOVE PL ARROW, LETTER, SYMBOL	EA		
RRPM	REMOVE RPM	EA		
RPLXW	REMOVE PLASTIC STRIPE	SF		170

CITY OF KIRKLAND
DEPARTMENT OF PUBLIC WORKS
123 FIFTH AVENUE KIRKLAND, WA 98033
(425) 587-3800 www.kirklandwa.gov

F. LEE 4/2015
DESIGNED BY: DATE

J.JENNINGS 4/2015
DRAWN BY: DATE

CHECKED BY: DATE

2020 PAVEMENT MARKING PROGRAM

STREET: 124TH AVE NE

CROSS STREET: NE 109TH PL

SEGMENT:

SCALE: N.T.S.

FILENAME: Page 9-50

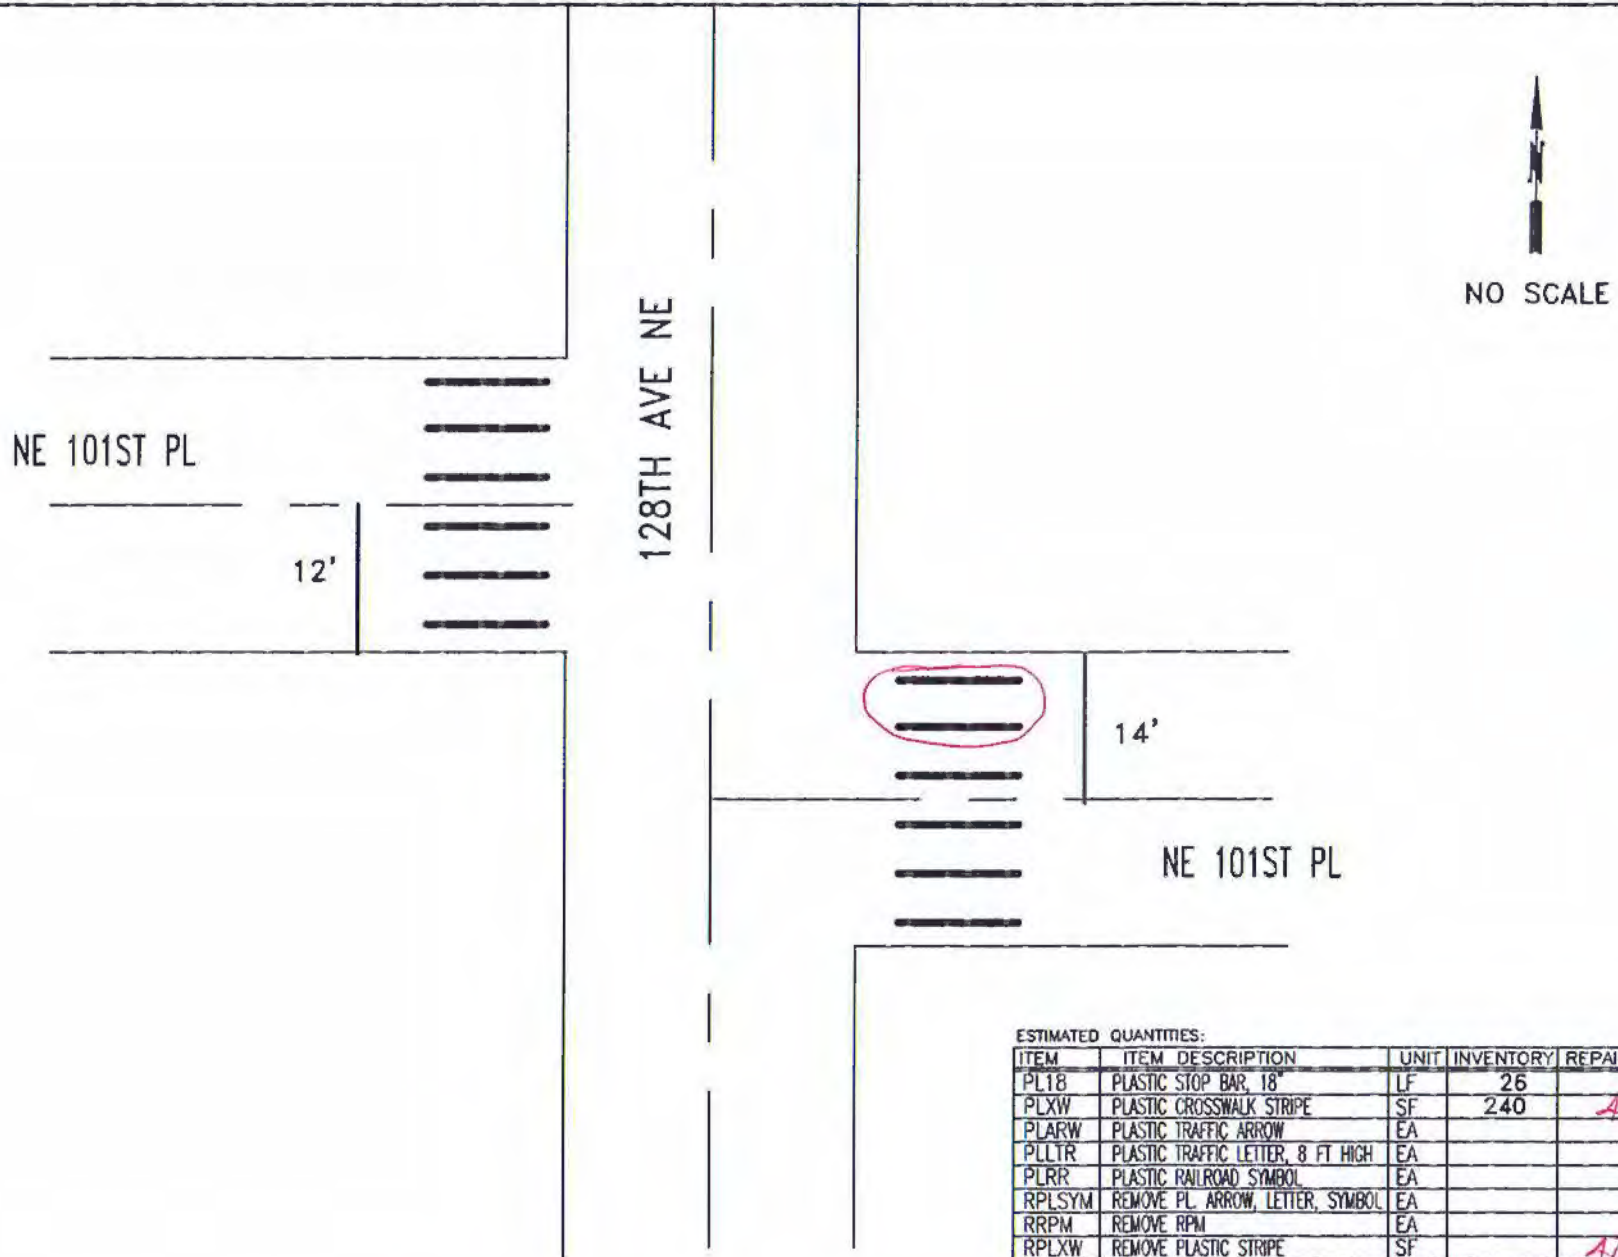

ESTIMATED QUANTITIES:

ITEM	ITEM DESCRIPTION	UNIT	INVENTORY	REPAIR QTY
PL18	PLASTIC STOP BAR, 18"	LF	26	
PLXW	PLASTIC CROSSWALK STRIPE	SF	240	40
PLARW	PLASTIC TRAFFIC ARROW	EA		
PLLTR	PLASTIC TRAFFIC LETTER, 8 FT HIGH	EA		
PLRR	PLASTIC RAILROAD SYMBOL	EA		
RPLSYM	REMOVE PL. ARROW, LETTER, SYMBOL	EA		
RRPM	REMOVE RPM	EA		
RPLXW	REMOVE PLASTIC STRIPE	SF		40

CITY OF KIRKLAND
DEPARTMENT OF PUBLIC WORKS
123 FIFTH AVENUE KIRKLAND, WA 98033
(425) 587-3800 www.kirklandwa.gov

L KAWAOKA 3/2016
DESIGNED BY: DATE

J.JENNINGS 3/2016
DRAWN BY: DATE

CHECKED BY: DATE

2020 PAVEMENT MARKING PROGRAM

STREET: 128TH AVE NE

CROSS STREET: NE 101ST PL

SEGMENT:

SCALE: N.T.S.

FILENAME: Page 9-51

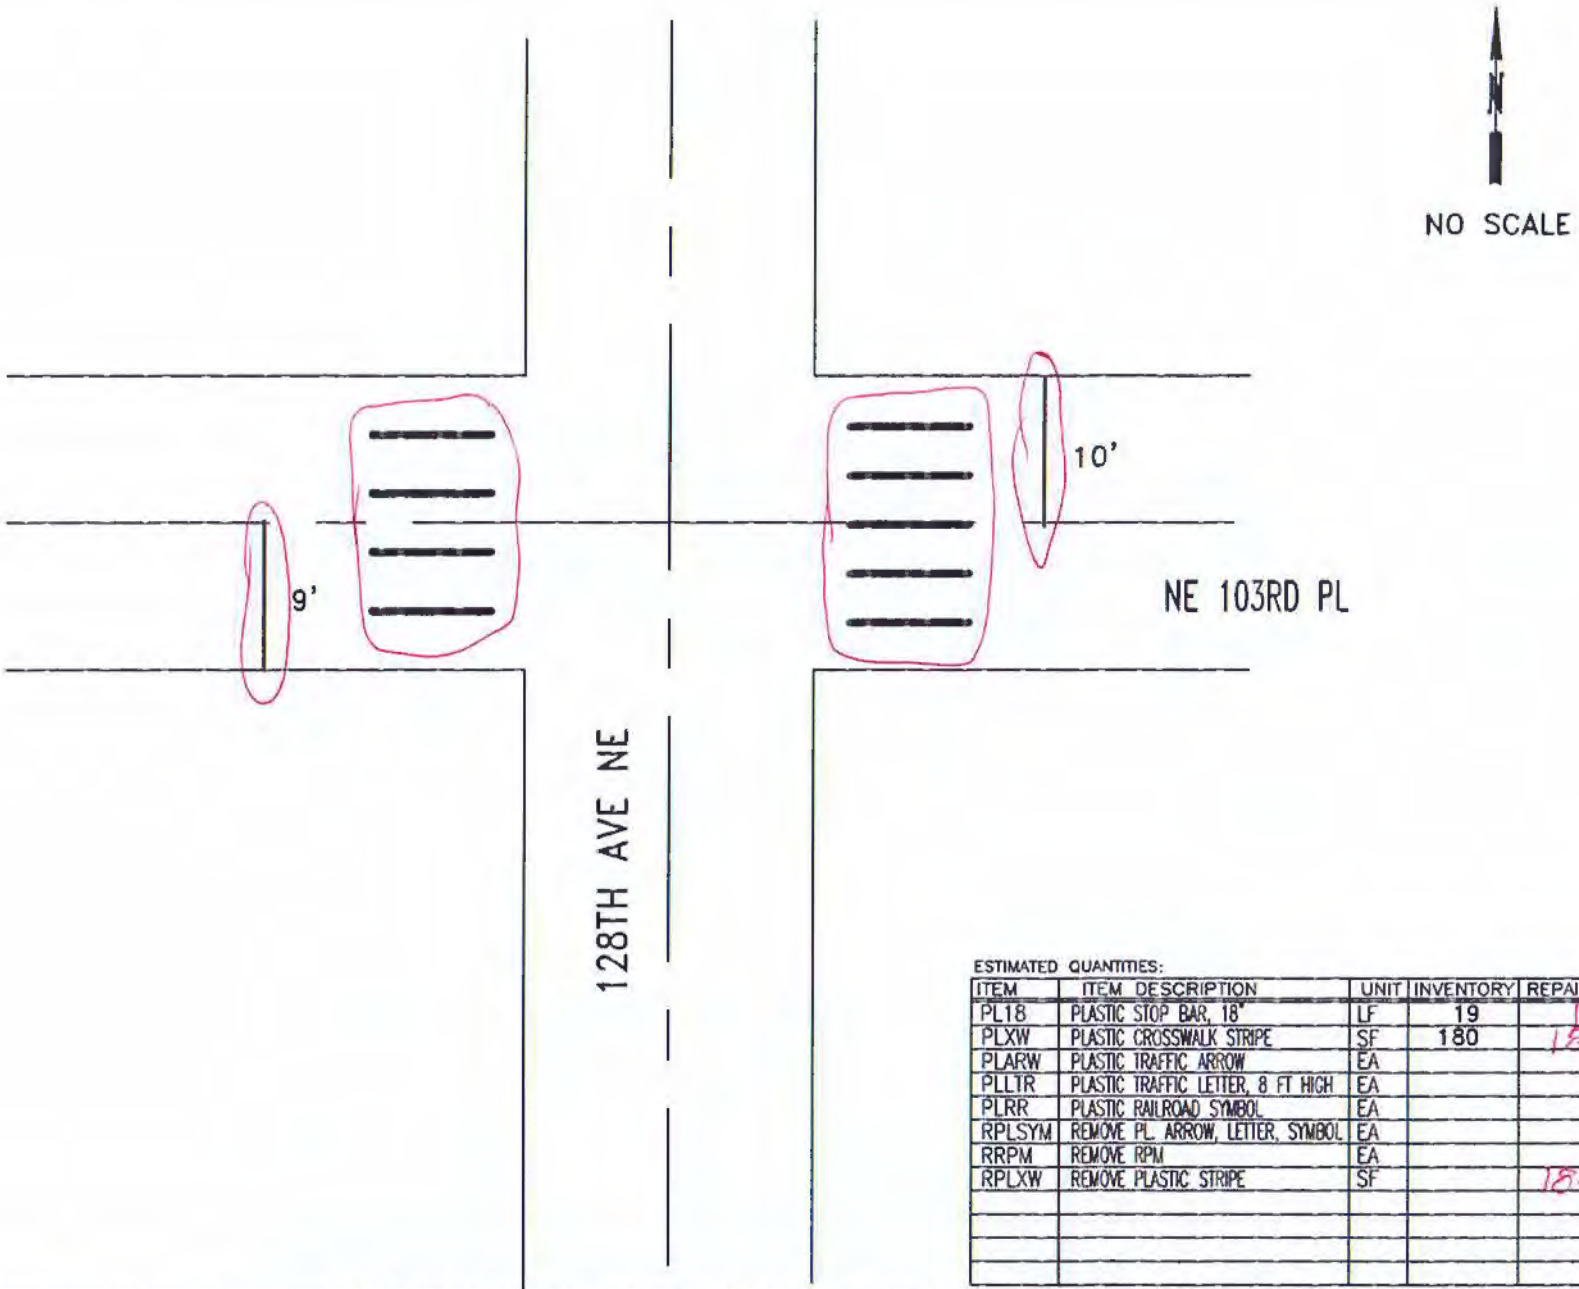

ESTIMATED QUANTITIES:

ITEM	ITEM DESCRIPTION	UNIT	INVENTORY	REPAIR QTY
PL18	PLASTIC STOP BAR, 18"	LF	19	19
PLXW	PLASTIC CROSSWALK STRIPE	SF	180	180
PLARW	PLASTIC TRAFFIC ARROW	EA		
PLLTR	PLASTIC TRAFFIC LETTER, 8 FT HIGH	EA		
PLRR	PLASTIC RAILROAD SYMBOL	EA		
RPLSYM	REMOVE PL. ARROW, LETTER, SYMBOL	EA		
RRPM	REMOVE RPM	EA		
RPLXW	REMOVE PLASTIC STRIPE	SF		180

CITY OF KIRKLAND
DEPARTMENT OF PUBLIC WORKS
123 FIFTH AVENUE KIRKLAND, WA 98033
(425) 587-3800 www.kirklandwa.gov

L. KAWAOKA 3/2016
DESIGNED BY: DATE

J.JENNINGS 3/2016
DRAWN BY: DATE

CHECKED BY: DATE

2020 PAVEMENT MARKING PROGRAM

STREET: 128TH AVE NE

CROSS STREET: NE 103RD PL

SEGMENT:

SCALE: N.T.S.

FILENAME: Page 9-53

SOUTH ROSE HILL INTERSECTION PLANS

CITY OF KIRKLAND
DEPARTMENT OF PUBLIC WORKS
123 FIFTH AVENUE KIRKLAND, WA 98033
(425) 587-3800 www.kirklandwa.gov

S GONSAR 1/2019	2020 PAVEMENT MARKING PROGRAM	SEGMENT:
DESIGNED BY: DATE	STREET:	SCALE: N.T.S.
J.JENNINGS 1/2019		
DRAWN BY: DATE	CROSS STREET:	FILENAME: 12-0
CHECKED BY: DATE		

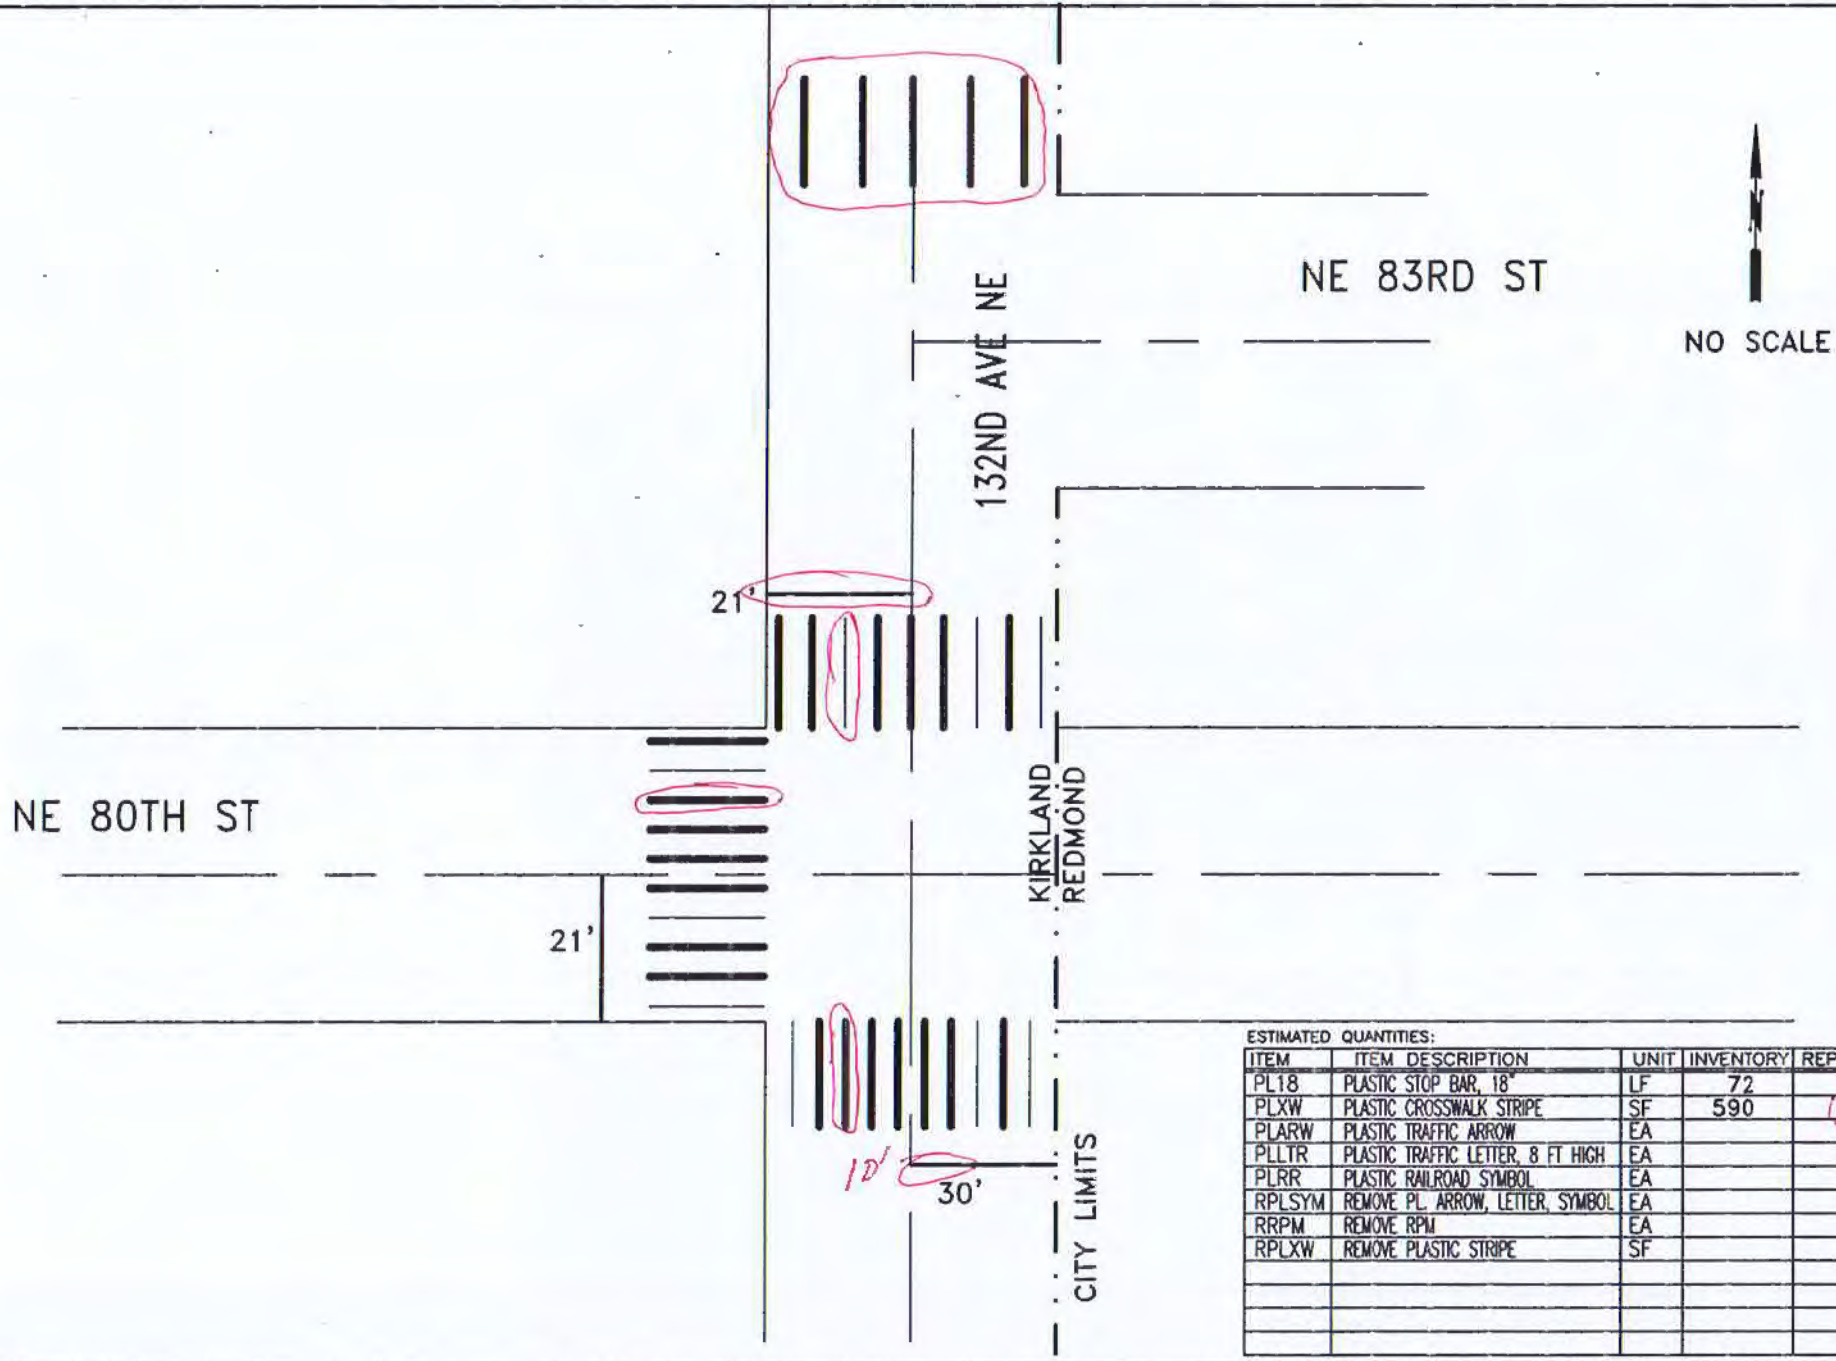

ESTIMATED QUANTITIES:

ITEM	ITEM DESCRIPTION	UNIT	INVENTORY	REPAIR QTY
PL18	PLASTIC STOP BAR, 18"	LF	72	10
PLXW	PLASTIC CROSSWALK STRIPE	SF	590	150
PLARW	PLASTIC TRAFFIC ARROW	EA		
PLLTR	PLASTIC TRAFFIC LETTER, 8 FT HIGH	EA		
PLRR	PLASTIC RAILROAD SYMBOL	EA		
RPLSYM	REMOVE PL. ARROW, LETTER, SYMBOL	EA		
RRPM	REMOVE RPM	EA		
RPLXW	REMOVE PLASTIC STRIPE	SF		

CITY OF KIRKLAND WASHINGTON

CITY OF KIRKLAND
DEPARTMENT OF PUBLIC WORKS
123 FIFTH AVENUE KIRKLAND, WA 98033
(425) 587-3800 www.kirklandwa.gov

S GONSAR 2/2018
DESIGNED BY: DATE

J.JENNINGS 2/2018
DRAWN BY: DATE

CHECKED BY: DATE

2020 PAVEMENT MARKING PROGRAM

STREET: NE 80TH ST

CROSS STREET: 132ND AVE NE

SEGMENT:

SCALE: N.T.S.

FILENAME: Page 12-1

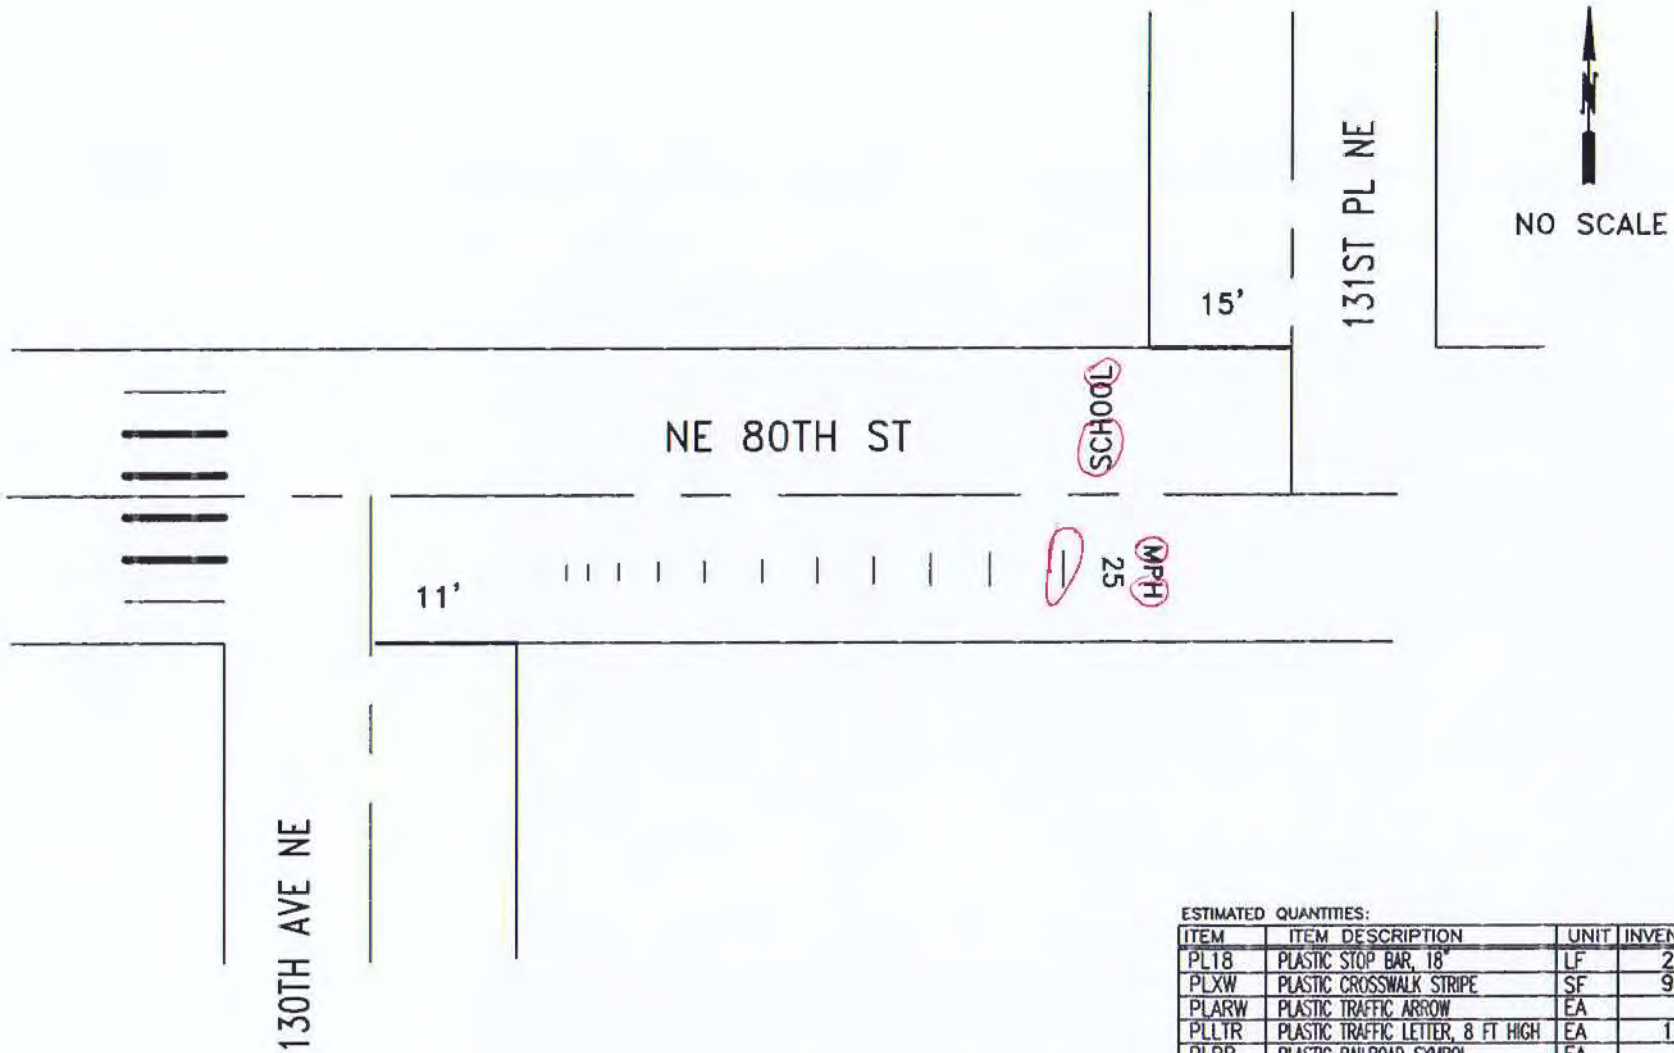

ESTIMATED QUANTITIES:

ITEM	ITEM DESCRIPTION	UNIT	INVENTORY	REPAIR QTY
PL18	PLASTIC STOP BAR, 18"	LF	26	
PLXW	PLASTIC CROSSWALK STRIPE	SF	90	
PLARW	PLASTIC TRAFFIC ARROW	EA		
PLLTR	PLASTIC TRAFFIC LETTER, 8 FT HIGH	EA	11	6
PLRR	PLASTIC RAILROAD SYMBOL	EA		
RPLSYM	REMOVE PL. ARROW, LETTER, SYMBOL	EA		
RRPM	REMOVE RPM	EA		
RPLXW	REMOVE PLASTIC STRIPE	SF		
PLLGD	PLASTIC SPEED LEGEND BARS	SF	62	17

CITY OF KIRKLAND
DEPARTMENT OF PUBLIC WORKS
123 FIFTH AVENUE KIRKLAND, WA 98033
(425) 587-3800 www.kirklandwa.gov

S. GONSAR 1/2020
DESIGNED BY: DATE

J.JENNINGS 1/2020
DRAWN BY: DATE

CHECKED BY: DATE

2022 PAVEMENT MARKING PROGRAM

STREET: NE 80TH ST

CROSS STREET: 130TH AVE NE. & 131ST PL NE

SEGMENT:

SCALE: N.T.S.

FILENAME: Page 12-2

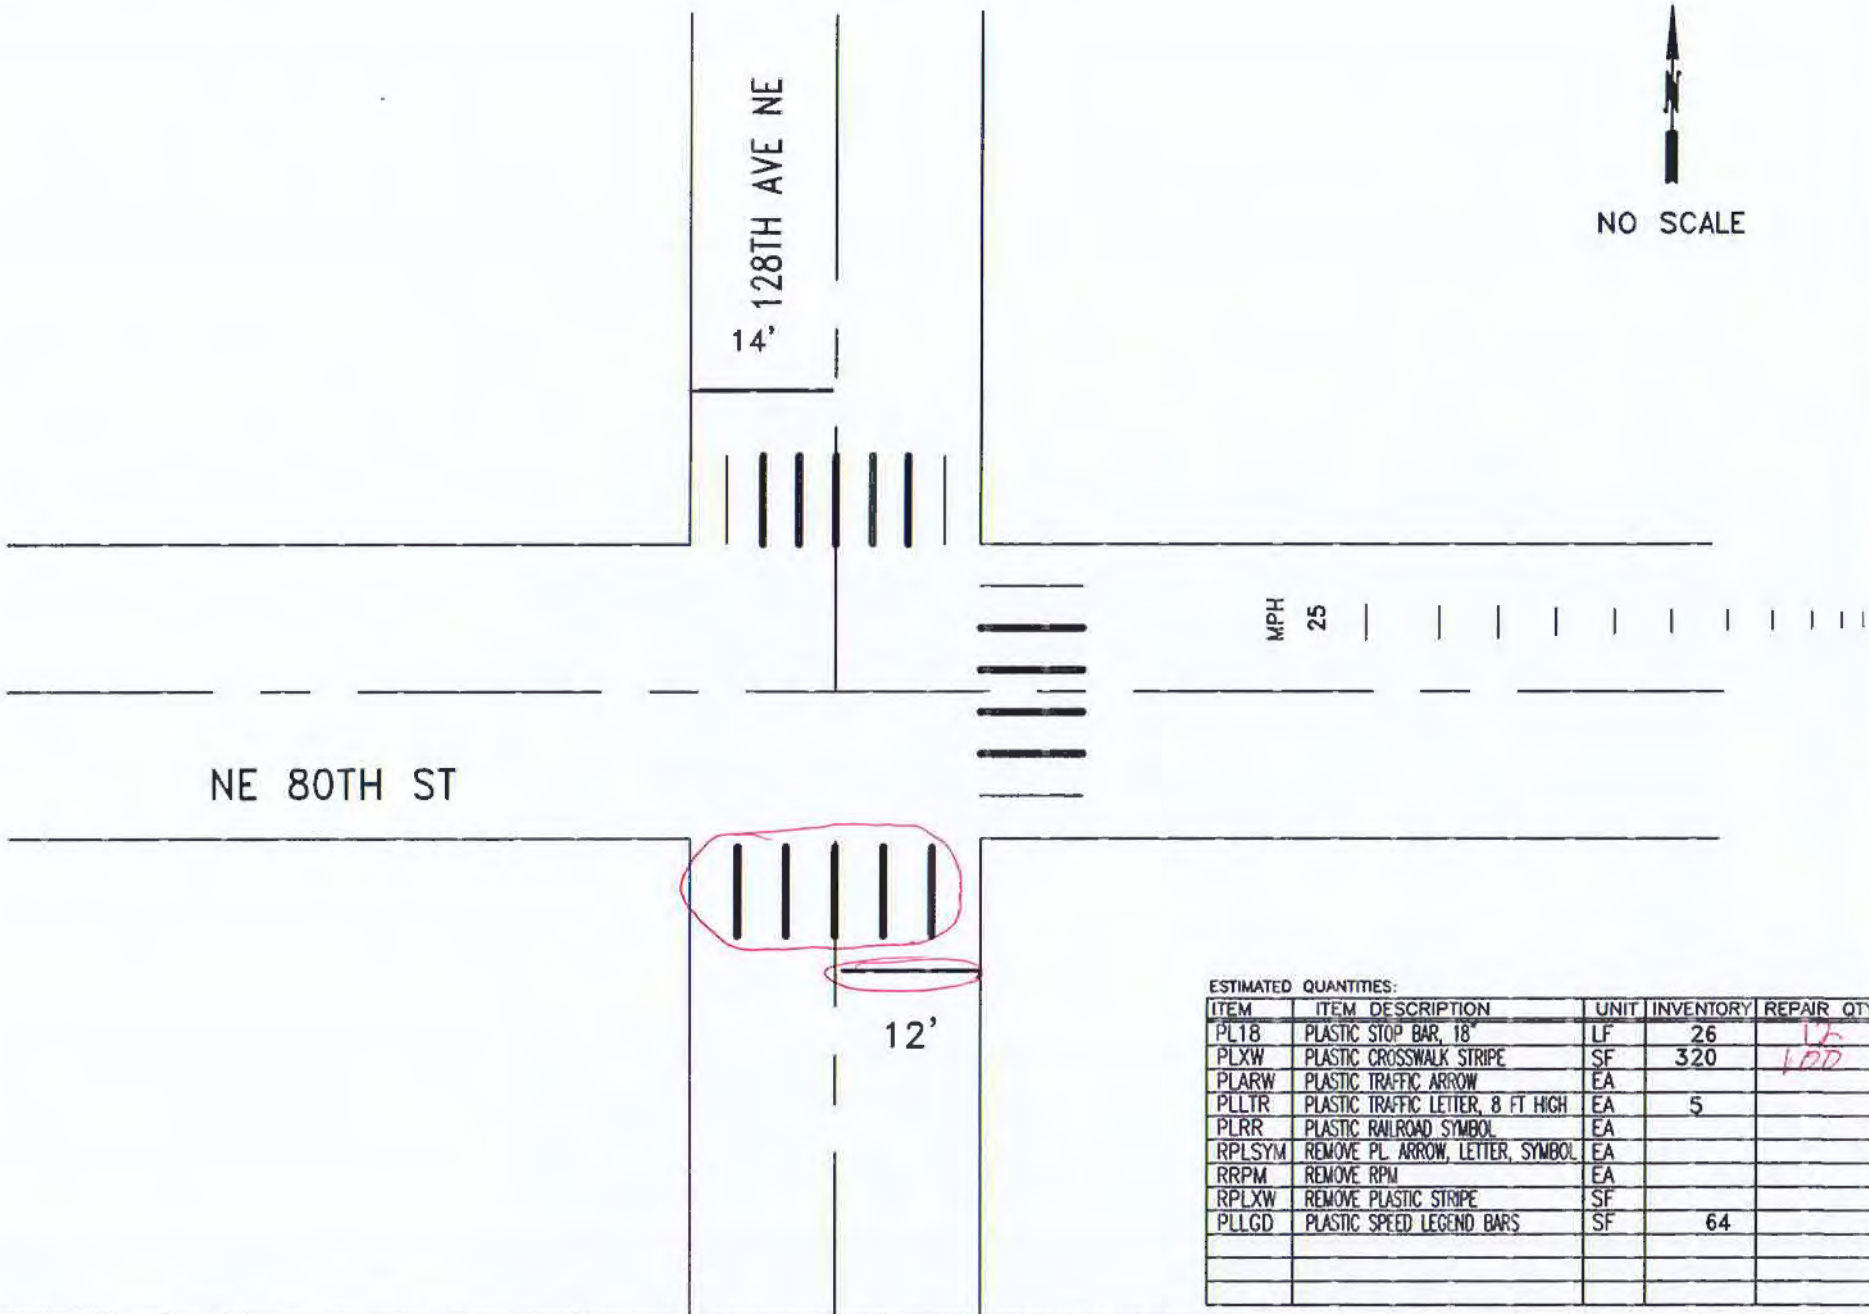

ESTIMATED QUANTITIES:

ITEM	ITEM DESCRIPTION	UNIT	INVENTORY	REPAIR QTY
PL18	PLASTIC STOP BAR, 18"	LF	26	16
PLXW	PLASTIC CROSSWALK STRIPE	SF	320	100
PLARW	PLASTIC TRAFFIC ARROW	EA		
PLLTR	PLASTIC TRAFFIC LETTER, 8 FT HIGH	EA	5	
PLRR	PLASTIC RAILROAD SYMBOL	EA		
RPLSYM	REMOVE PL. ARROW, LETTER, SYMBOL	EA		
RRPM	REMOVE RPM	EA		
RPLXW	REMOVE PLASTIC STRIPE	SF		
PLLGD	PLASTIC SPEED LEGEND BARS	SF	64	

CITY OF KIRKLAND
DEPARTMENT OF PUBLIC WORKS
123 FIFTH AVENUE KIRKLAND, WA 98033
(425) 587-3800 www.kirklandwa.gov

S.GONSAR 2/2018
DESIGNED BY: DATE

J.JENNINGS 2/2018
DRAWN BY: DATE

CHECKED BY: DATE

2022 PAVEMENT MARKING PROGRAM

STREET: NE 80TH ST

CROSS STREET: 128TH AVE NE

SEGMENT:

SCALE: N.T.S.

FILENAME: Page 12-3

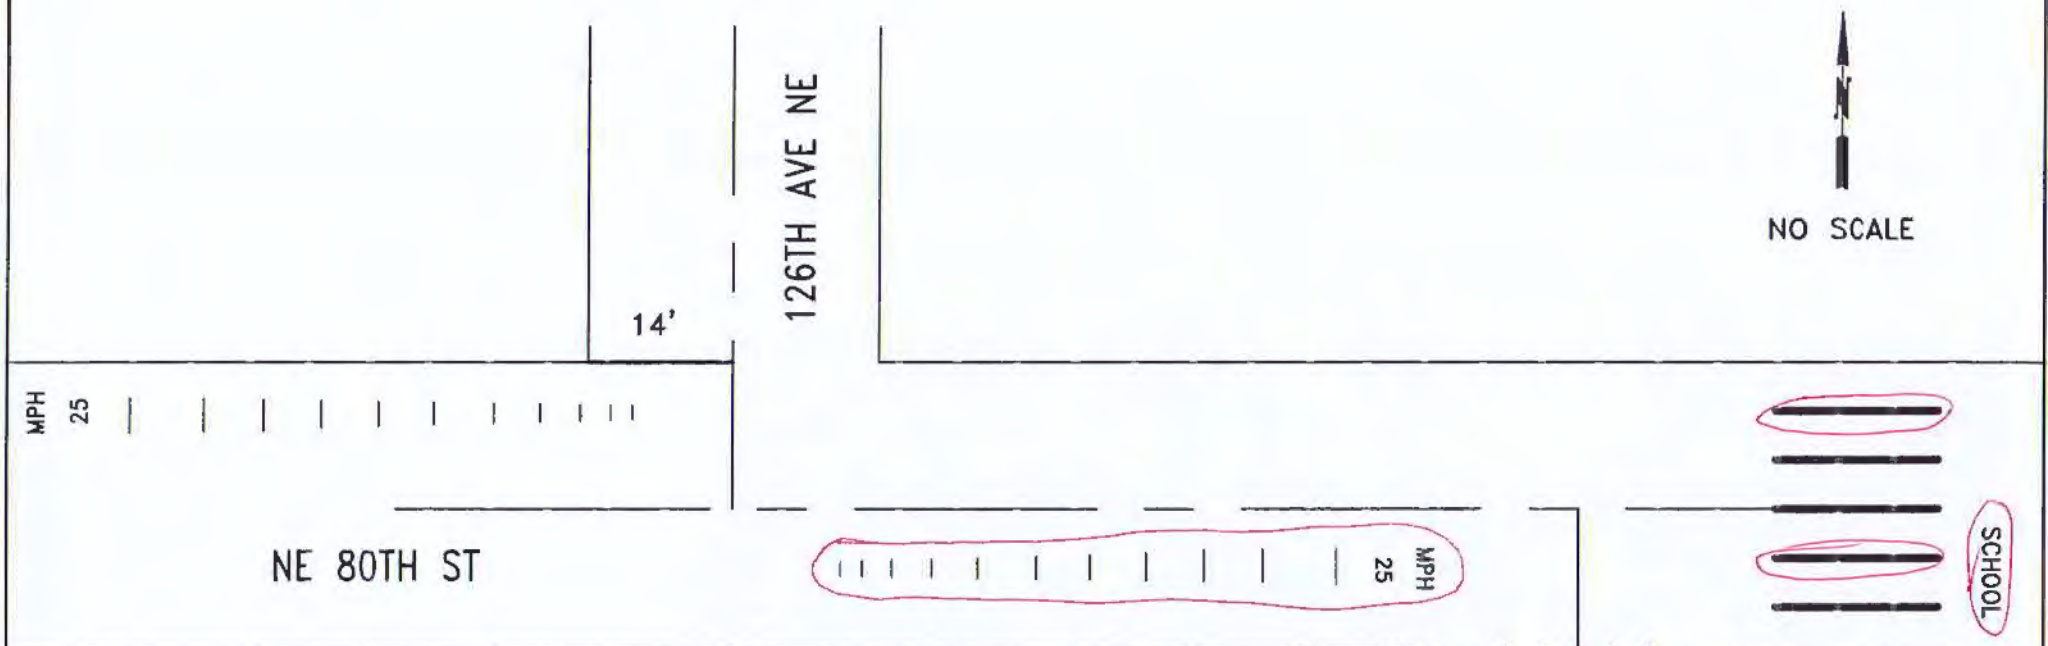

ESTIMATED QUANTITIES:

ITEM	ITEM DESCRIPTION	UNIT	INVENTORY	REPAIR QTY
PL18	PLASTIC STOP BAR, 18"	LF	27	
PLXW	PLASTIC CROSSWALK STRIPE	SF	220	40
PLARW	PLASTIC TRAFFIC ARROW	EA		
PLLTR	PLASTIC TRAFFIC LETTER, 8 FT HIGH	EA	16	11
PLRR	PLASTIC RAILROAD SYMBOL	EA		
RPLSYM	REMOVE PL. ARROW, LETTER, SYMBOL	EA		6
RRPM	REMOVE RPM	EA		
RPLXW	REMOVE PLASTIC STRIPE	SF		
PLLGD	PLASTIC SPEED LEGEND BARS	SF	124	62

CITY OF KIRKLAND
DEPARTMENT OF PUBLIC WORKS
123 FIFTH AVENUE KIRKLAND, WA 98033
(425) 587-3800 www.kirklandwa.gov

D.GRILLEY 1/2000
DESIGNED BY: DATE

J.JENNINGS 1/2000
DRAWN BY: DATE

CHECKED BY: DATE

2020 PAVEMENT MARKING PROGRAM

STREET: NE 80TH ST

CROSS STREET: 126TH AVE NE

SEGMENT:

SCALE: N.T.S.

FILENAME:

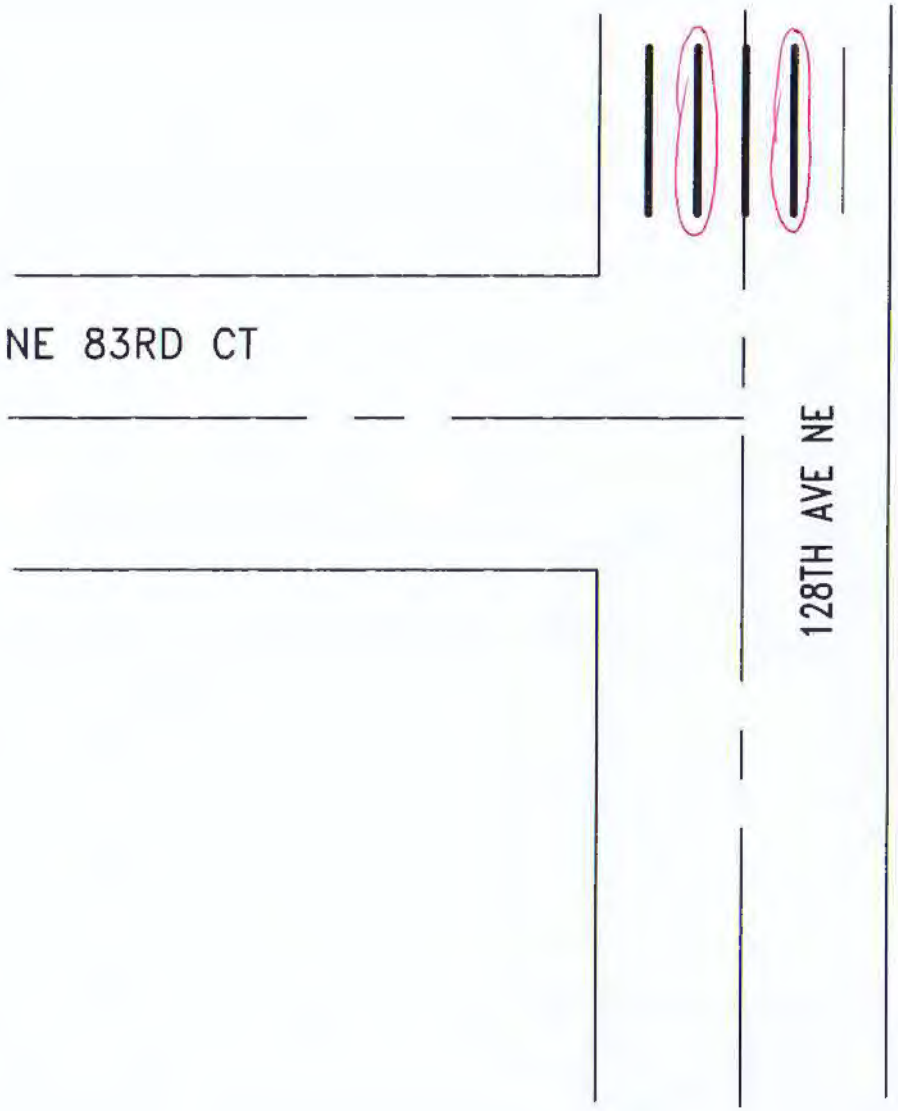

NO SCALE

ROSE HILL
ELEMENTARY SCHOOL

ESTIMATED QUANTITIES:

ITEM	ITEM DESCRIPTION	UNIT	INVENTORY	REPAIR QTY
PL18	PLASTIC STOP BAR, 18"	LF		
PLXW	PLASTIC CROSSWALK STRIPE	SF	90	40
PLARW	PLASTIC TRAFFIC ARROW	EA		
PLLTR	PLASTIC TRAFFIC LETTER, 8 FT HIGH	EA		
PLRR	PLASTIC RAILROAD SYMBOL	EA		
RPLSYM	REMOVE PL. ARROW, LETTER, SYMBOL	EA		
RRPM	REMOVE RPM	EA		
RPLXW	REMOVE PLASTIC STRIPE	SF		

CITY OF KIRKLAND
DEPARTMENT OF PUBLIC WORKS
123 FIFTH AVENUE KIRKLAND, WA 98033
(425) 587-3800 www.kirklandwa.gov

D.GRILLEY 1/2000
DESIGNED BY: DATE

J.JENNINGS 1/2000
DRAWN BY: DATE

CHECKED BY: DATE

2022 PAVEMENT MARKING PROGRAM

STREET: 128TH AVE NE

CROSS STREET: NE 83RD CT

SEGMENT:

SCALE: N.T.S.

FILENAME: Page 12-5

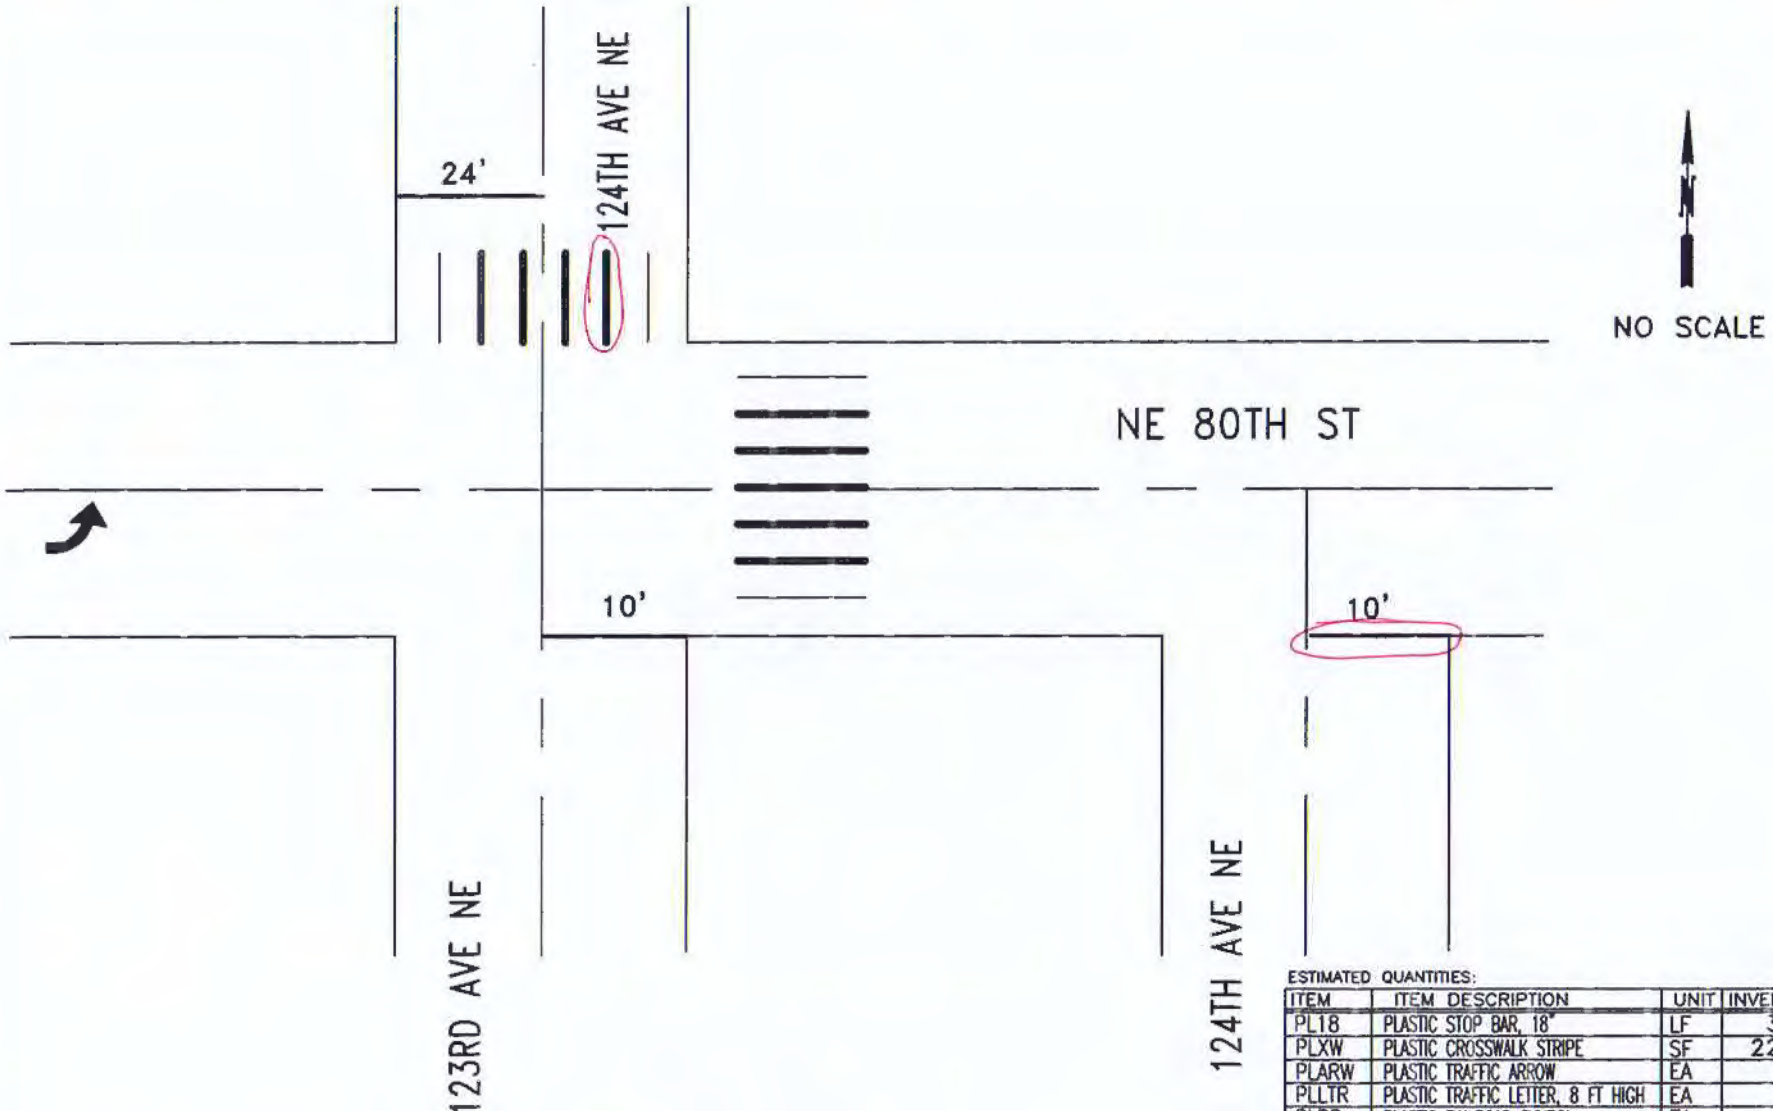

ESTIMATED QUANTITIES:

ITEM	ITEM DESCRIPTION	UNIT	INVENTORY	REPAIR QTY
PL18	PLASTIC STOP BAR, 18"	LF	36	10
PLXW	PLASTIC CROSSWALK STRIPE	SF	220	20
PLARW	PLASTIC TRAFFIC ARROW	EA	1	
PLLTR	PLASTIC TRAFFIC LETTER, 8 FT HIGH	EA		
PLRR	PLASTIC RAILROAD SYMBOL	EA		
RPLSYM	REMOVE PL. ARROW, LETTER, SYMBOL	EA		
RRPM	REMOVE RPM	EA		
RPLXW	REMOVE PLASTIC STRIPE	SF		

CITY OF KIRKLAND
DEPARTMENT OF PUBLIC WORKS
123 FIFTH AVENUE KIRKLAND, WA 98033
(425) 587-3800 www.kirklandwa.gov

G. HORTILLOSA 2/2011
DESIGNED BY: DATE

J.JENNINGS 2/2011
DRAWN BY: DATE

CHECKED BY: DATE

2022 PAVEMENT MARKING PROGRAM

STREET: NE 80TH ST

CROSS STREET: 124TH AVE NE

SEGMENT:

SCALE: N.T.S.

FILENAME: Page 12-6

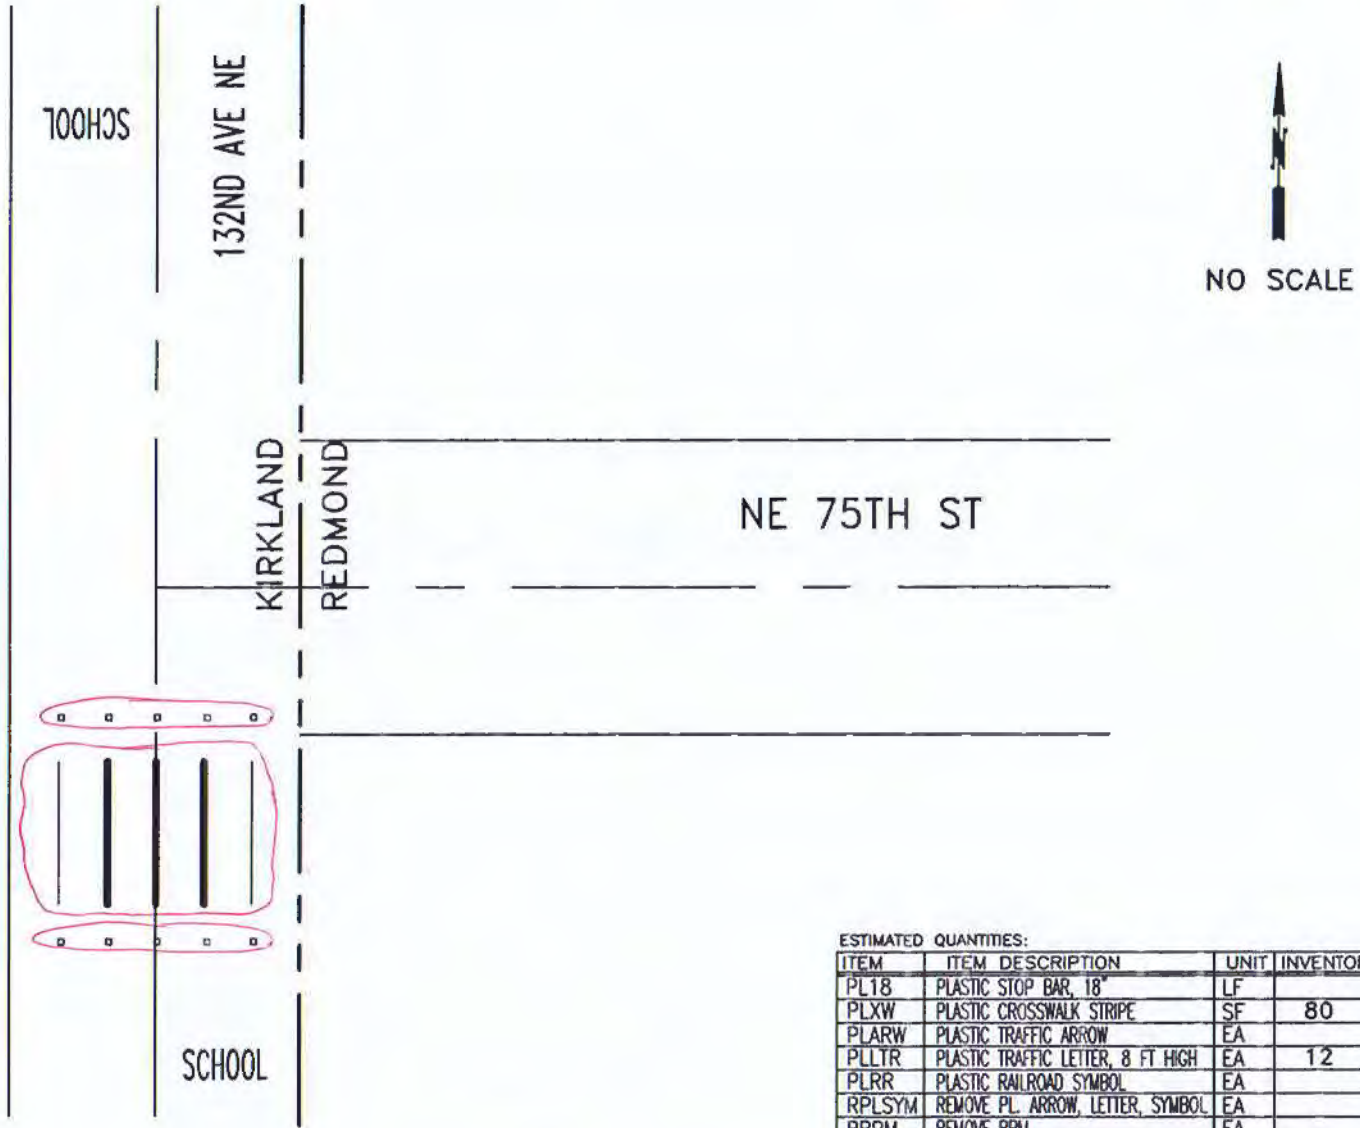

ESTIMATED QUANTITIES:

ITEM	ITEM DESCRIPTION	UNIT	INVENTORY	REPAIR QTY
PL18	PLASTIC STOP BAR, 18"	LF		
PLXW	PLASTIC CROSSWALK STRIPE	SF	80	80
PLARW	PLASTIC TRAFFIC ARROW	EA		
PLLTR	PLASTIC TRAFFIC LETTER, 8 FT HIGH	EA	12	
PLRR	PLASTIC RAILROAD SYMBOL	EA		
RPLSYM	REMOVE PL. ARROW, LETTER, SYMBOL	EA		
RRPM	REMOVE RPM	EA		
RPLXW	REMOVE PLASTIC STRIPE	SF		
RPM11	TYPE 2W RPM	EA	10	10

CITY OF KIRKLAND
DEPARTMENT OF PUBLIC WORKS
123 FIFTH AVENUE KIRKLAND, WA 98033
(425) 587-3800 www.kirklandwa.gov

G. HORTILLOSA 10/2012
DESIGNED BY: DATE

J.JENNINGS 10/2012
DRAWN BY: DATE

CHECKED BY: DATE

2022 PAVEMENT MARKING PROGRAM

STREET: NE 75TH ST

CROSS STREET: 132ND AVE NE

SEGMENT:

SCALE: N.T.S.

FILENAME: Page 12-9

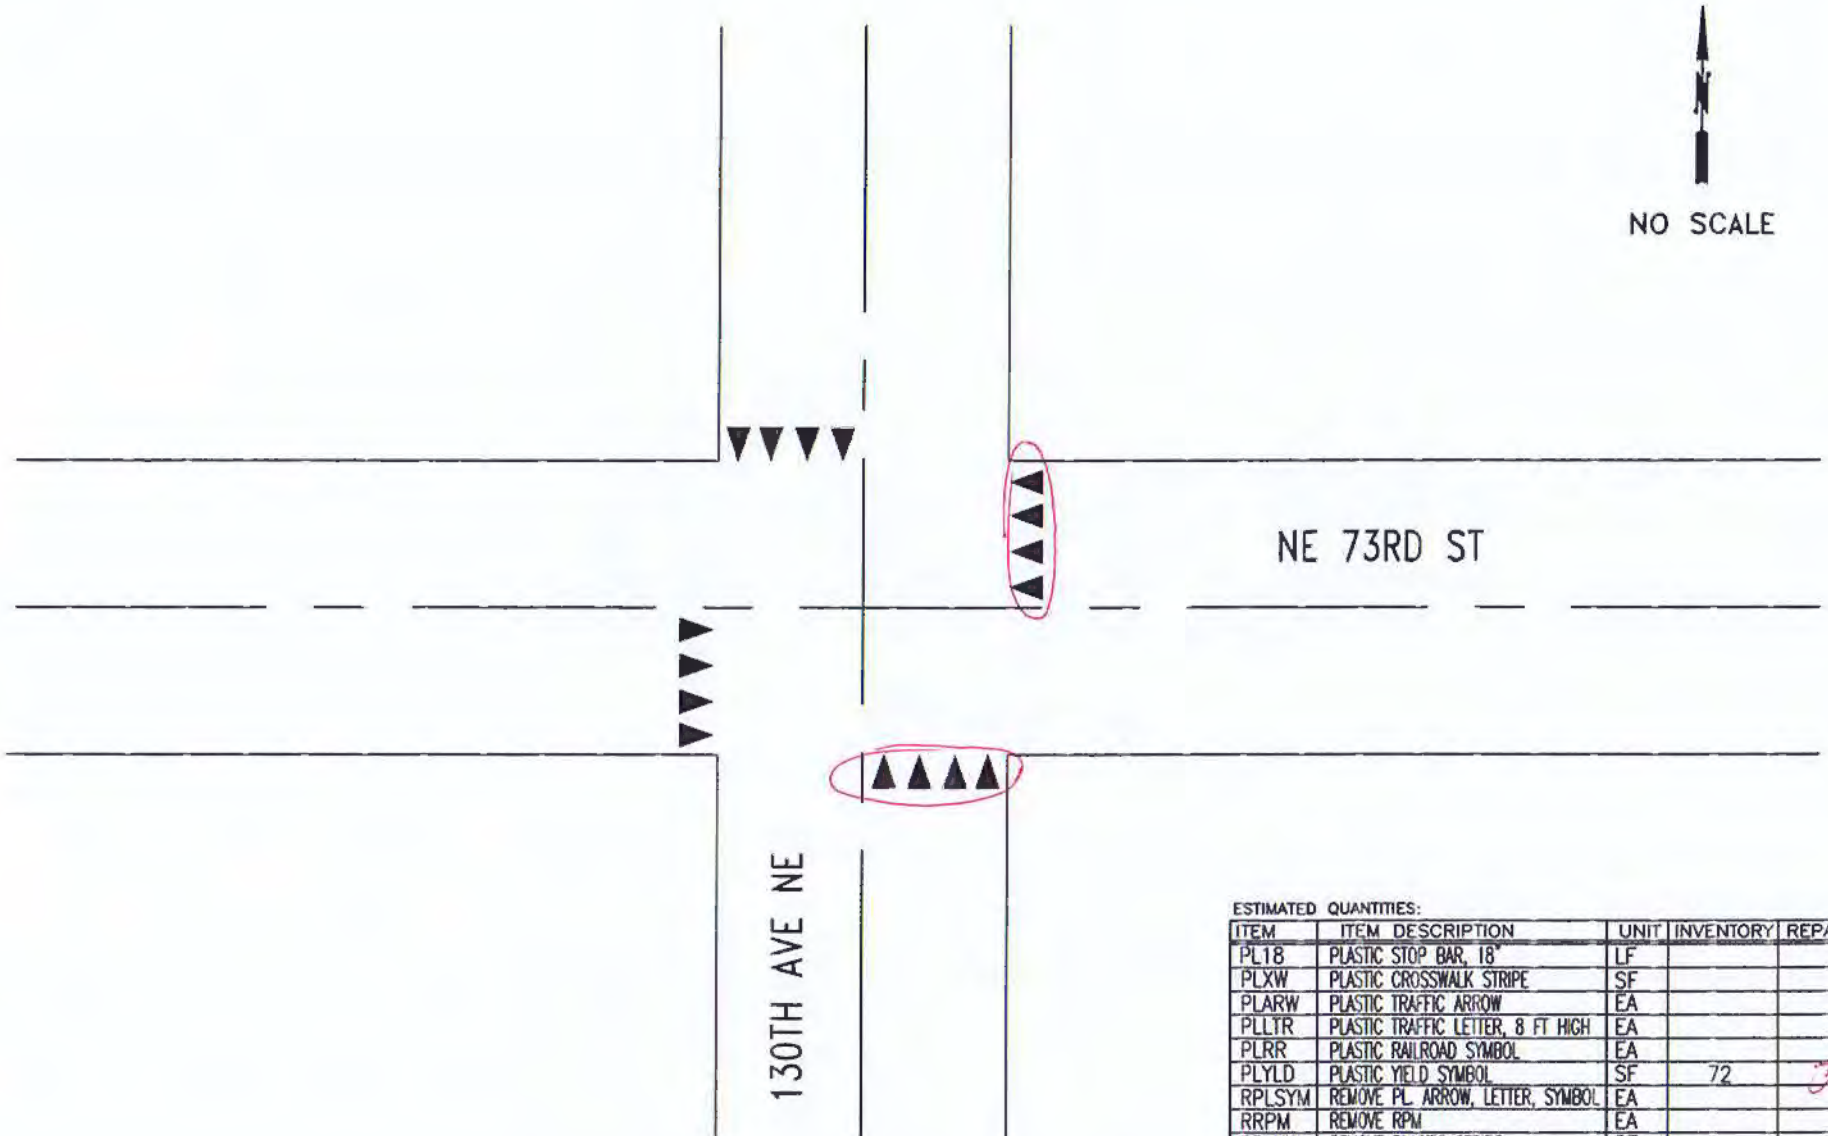

ESTIMATED QUANTITIES:

ITEM	ITEM DESCRIPTION	UNIT	INVENTORY	REPAIR QTY
PL18	PLASTIC STOP BAR, 18"	LF		
PLXW	PLASTIC CROSSWALK STRIPE	SF		
PLARW	PLASTIC TRAFFIC ARROW	EA		
PLLTR	PLASTIC TRAFFIC LETTER, 8 FT HIGH	EA		
PLRR	PLASTIC RAILROAD SYMBOL	EA		
PLYLD	PLASTIC YIELD SYMBOL	SF	72	36
RPLSYM	REMOVE PL. ARROW, LETTER, SYMBOL	EA		
RRPM	REMOVE RPM	EA		
RPLXW	REMOVE PLASTIC STRIPE	SF		

CITY OF KIRKLAND
DEPARTMENT OF PUBLIC WORKS
123 FIFTH AVENUE KIRKLAND, WA 98033
(425) 587-3800 www.kirklandwa.gov

D.GRILLEY 1/2000
DESIGNED BY: DATE

J.JENNINGS 1/2000
DRAWN BY: DATE

CHECKED BY: DATE

20~~22~~ PAVEMENT MARKING PROGRAM

STREET: NE 73RD ST

CROSS STREET: 130TH AVE NE

SEGMENT:

SCALE: N.T.S.

FILENAME: Page 12-10

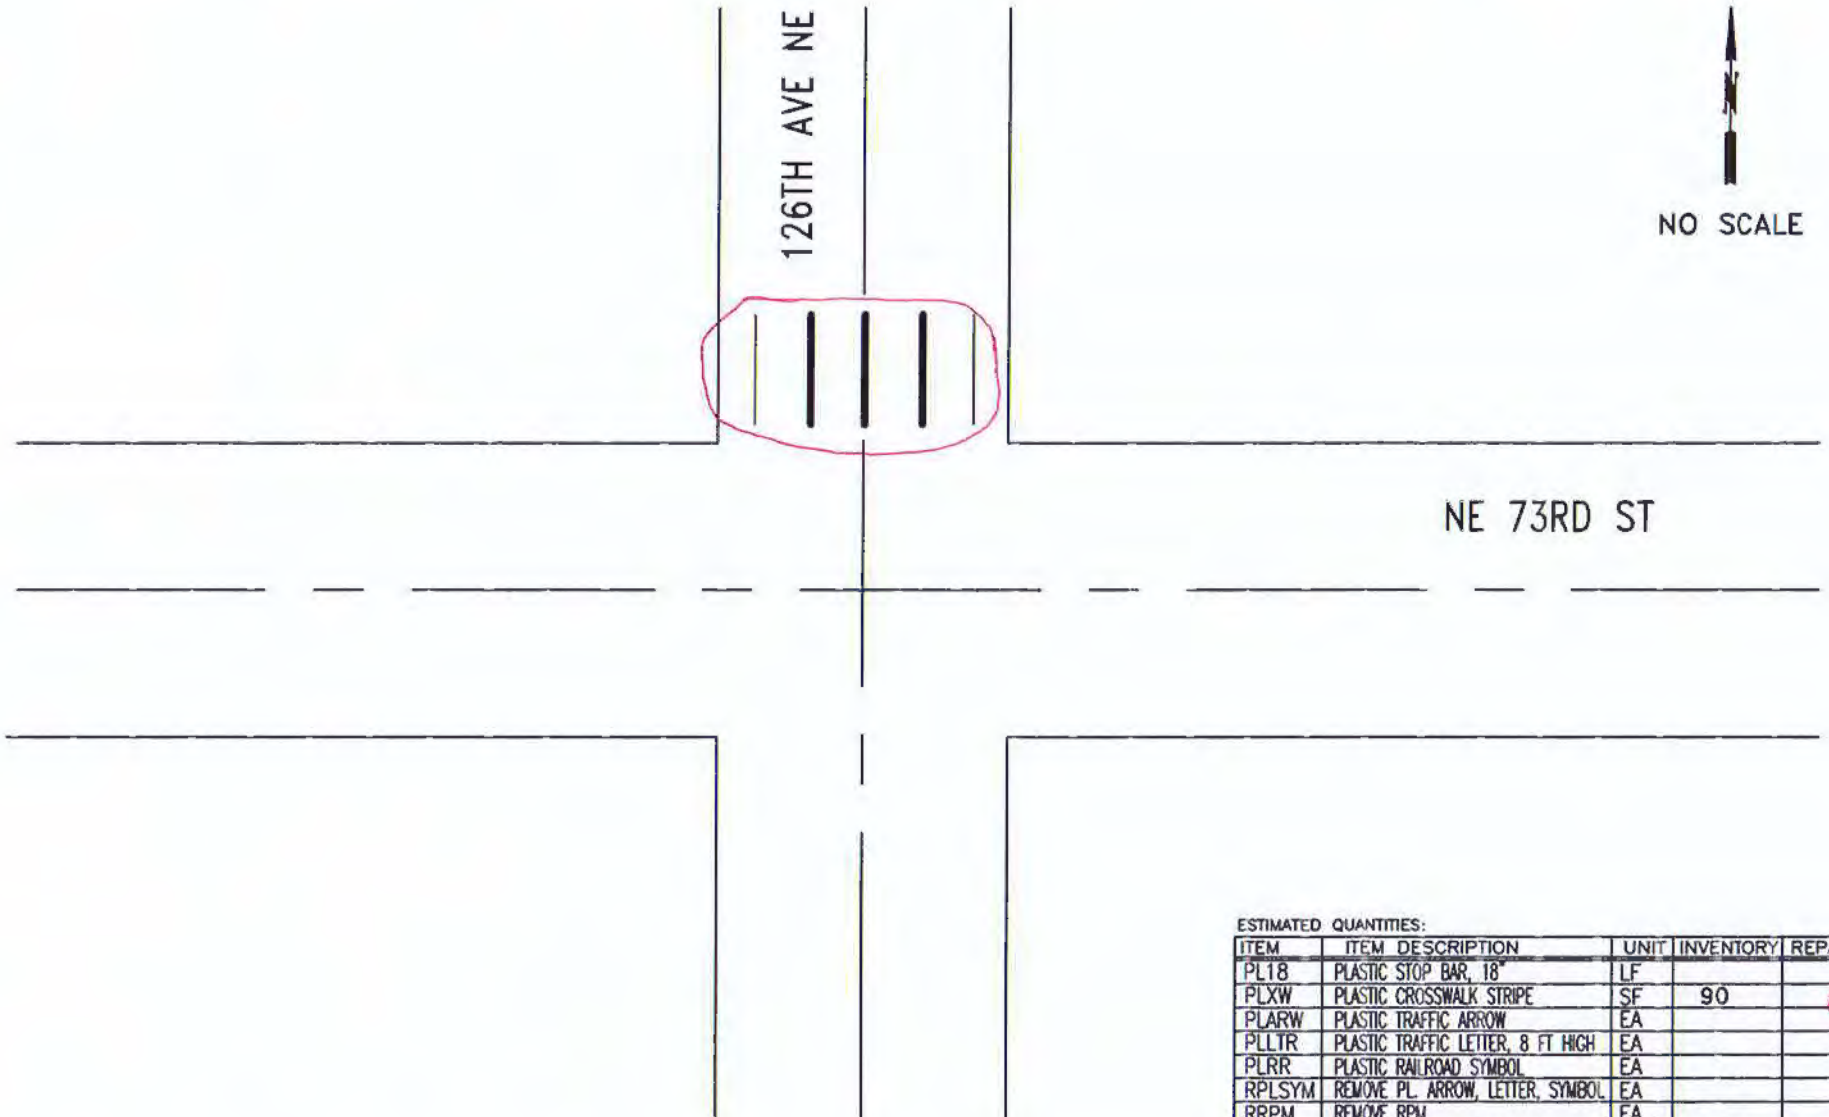

ESTIMATED QUANTITIES:

ITEM	ITEM DESCRIPTION	UNIT	INVENTORY	REPAIR QTY
PL18	PLASTIC STOP BAR, 18"	LF		
PLXW	PLASTIC CROSSWALK STRIPE	SF	90	80
PLARW	PLASTIC TRAFFIC ARROW	EA		
PLLTR	PLASTIC TRAFFIC LETTER, 8 FT HIGH	EA		
PLRR	PLASTIC RAILROAD SYMBOL	EA		
RPLSYM	REMOVE PL. ARROW, LETTER, SYMBOL	EA		
RRPM	REMOVE RPM	EA		
RPLXW	REMOVE PLASTIC STRIPE	SF		80

CITY OF KIRKLAND
DEPARTMENT OF PUBLIC WORKS
123 FIFTH AVENUE KIRKLAND, WA 98033
(425) 587-3800 www.kirklandwa.gov

G. HORTILLOSA 10/2011
DESIGNED BY: DATE

J.JENNINGS 10/2011
DRAWN BY: DATE

CHECKED BY: DATE

2022 PAVEMENT MARKING PROGRAM

STREET: NE 73RD ST

CROSS STREET: 126TH AVE NE

SEGMENT:

SCALE: N.T.S.

FILENAME:

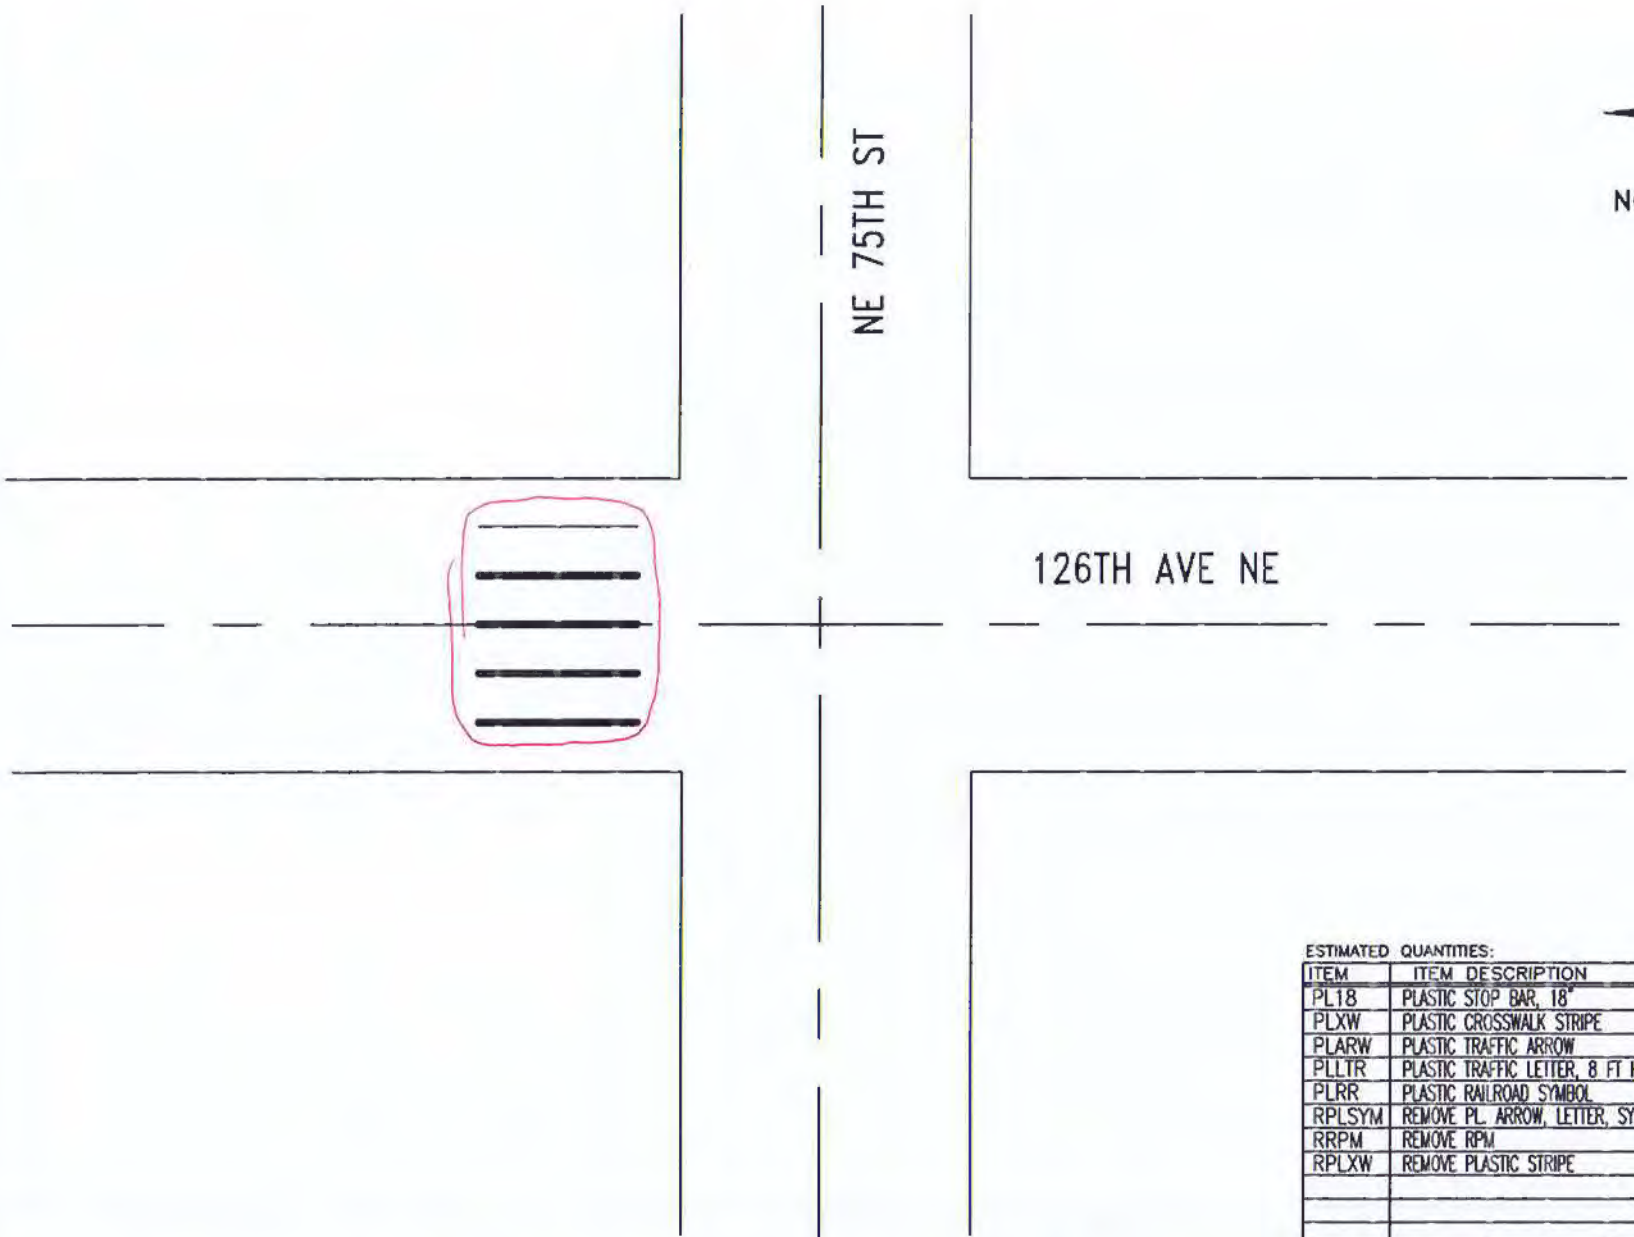

ESTIMATED QUANTITIES:

ITEM	ITEM DESCRIPTION	UNIT	INVENTORY	REPAIR QTY
PL18	PLASTIC STOP BAR, 18"	LF		
PLXW	PLASTIC CROSSWALK STRIPE	SF	90	90
PLARW	PLASTIC TRAFFIC ARROW	EA		
PLLTR	PLASTIC TRAFFIC LETTER, 8 FT HIGH	EA		
PLRR	PLASTIC RAILROAD SYMBOL	EA		
RPLSYM	REMOVE PL. ARROW, LETTER, SYMBOL	EA		
RRPM	REMOVE RPM	EA		
RPLXW	REMOVE PLASTIC STRIPE	SF		60

CITY OF KIRKLAND
DEPARTMENT OF PUBLIC WORKS
123 FIFTH AVENUE KIRKLAND, WA 98033
(425) 587-3800 www.kirklandwa.gov

G. HORTILLOSA 5/2006
DESIGNED BY: DATE

J.JENNINGS 5/2006
DRAWN BY: DATE

CHECKED BY: DATE

2022 PAVEMENT MARKING PROGRAM

STREET: 126TH AVE NE

CROSS STREET: NE 75TH ST

SEGMENT:

SCALE: N.T.S.

FILENAME: PAGE 12-13

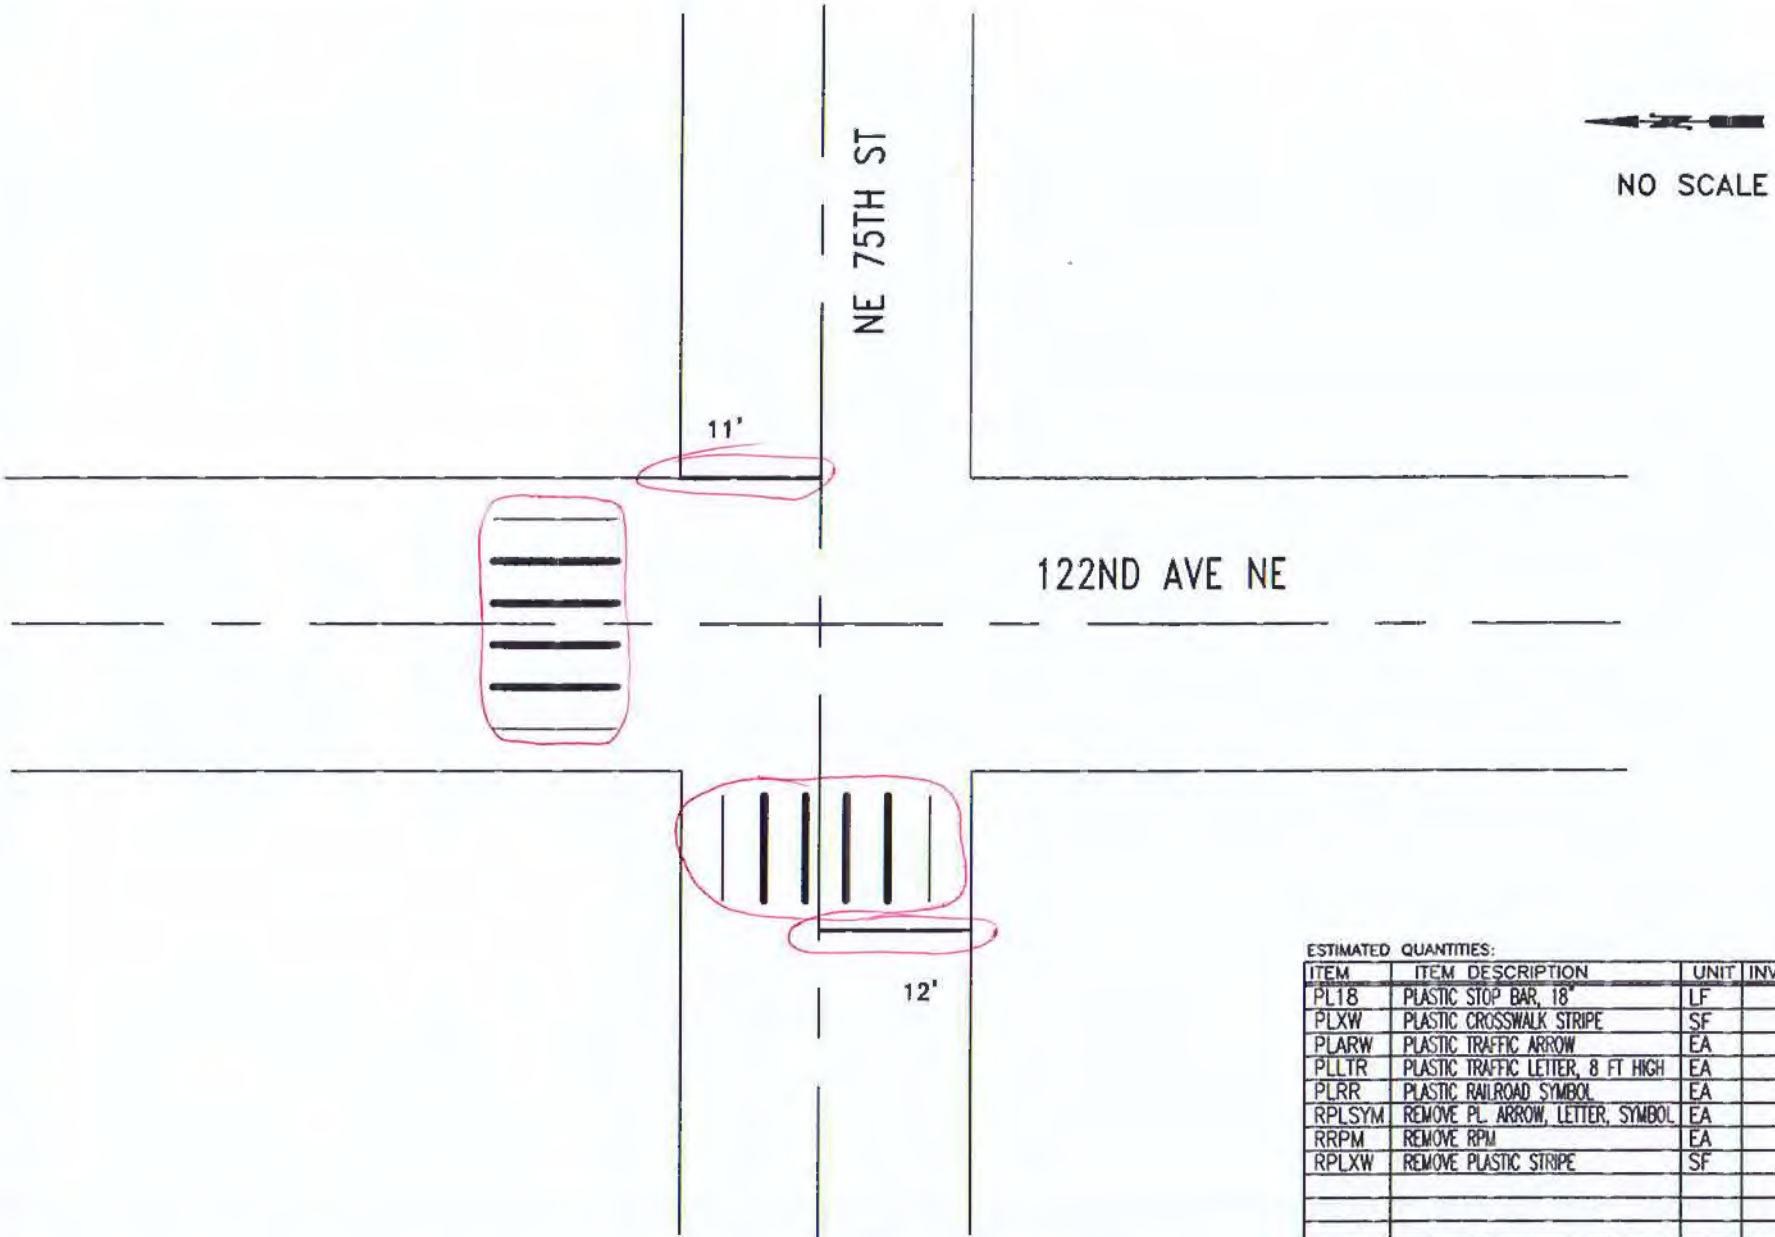

ESTIMATED QUANTITIES:

ITEM	ITEM DESCRIPTION	UNIT	INVENTORY	REPAIR QTY
PL18	PLASTIC STOP BAR, 18"	LF	26	28
PLXW	PLASTIC CROSSWALK STRIPE	SF	200	200
PLARW	PLASTIC TRAFFIC ARROW	EA		
PLLTR	PLASTIC TRAFFIC LETTER, 8 FT HIGH	EA		
PLRR	PLASTIC RAILROAD SYMBOL	EA		
RPLSYM	REMOVE PL. ARROW, LETTER, SYMBOL	EA		
RRPM	REMOVE RPM	EA		
RPLXW	REMOVE PLASTIC STRIPE	SF		80

CITY OF KIRKLAND
DEPARTMENT OF PUBLIC WORKS
123 FIFTH AVENUE KIRKLAND, WA 98033
(425) 587-3800 www.kirklandwa.gov

G. HORTILLOSA 5/2006
DESIGNED BY: DATE

J.JENNINGS 5/2006
DRAWN BY: DATE

CHECKED BY: DATE

2022 PAVEMENT MARKING PROGRAM

STREET: 122ND AVE NE

CROSS STREET: NE 75TH ST

SEGMENT:

SCALE: N.T.S.

FILENAME: PAGE 12-14

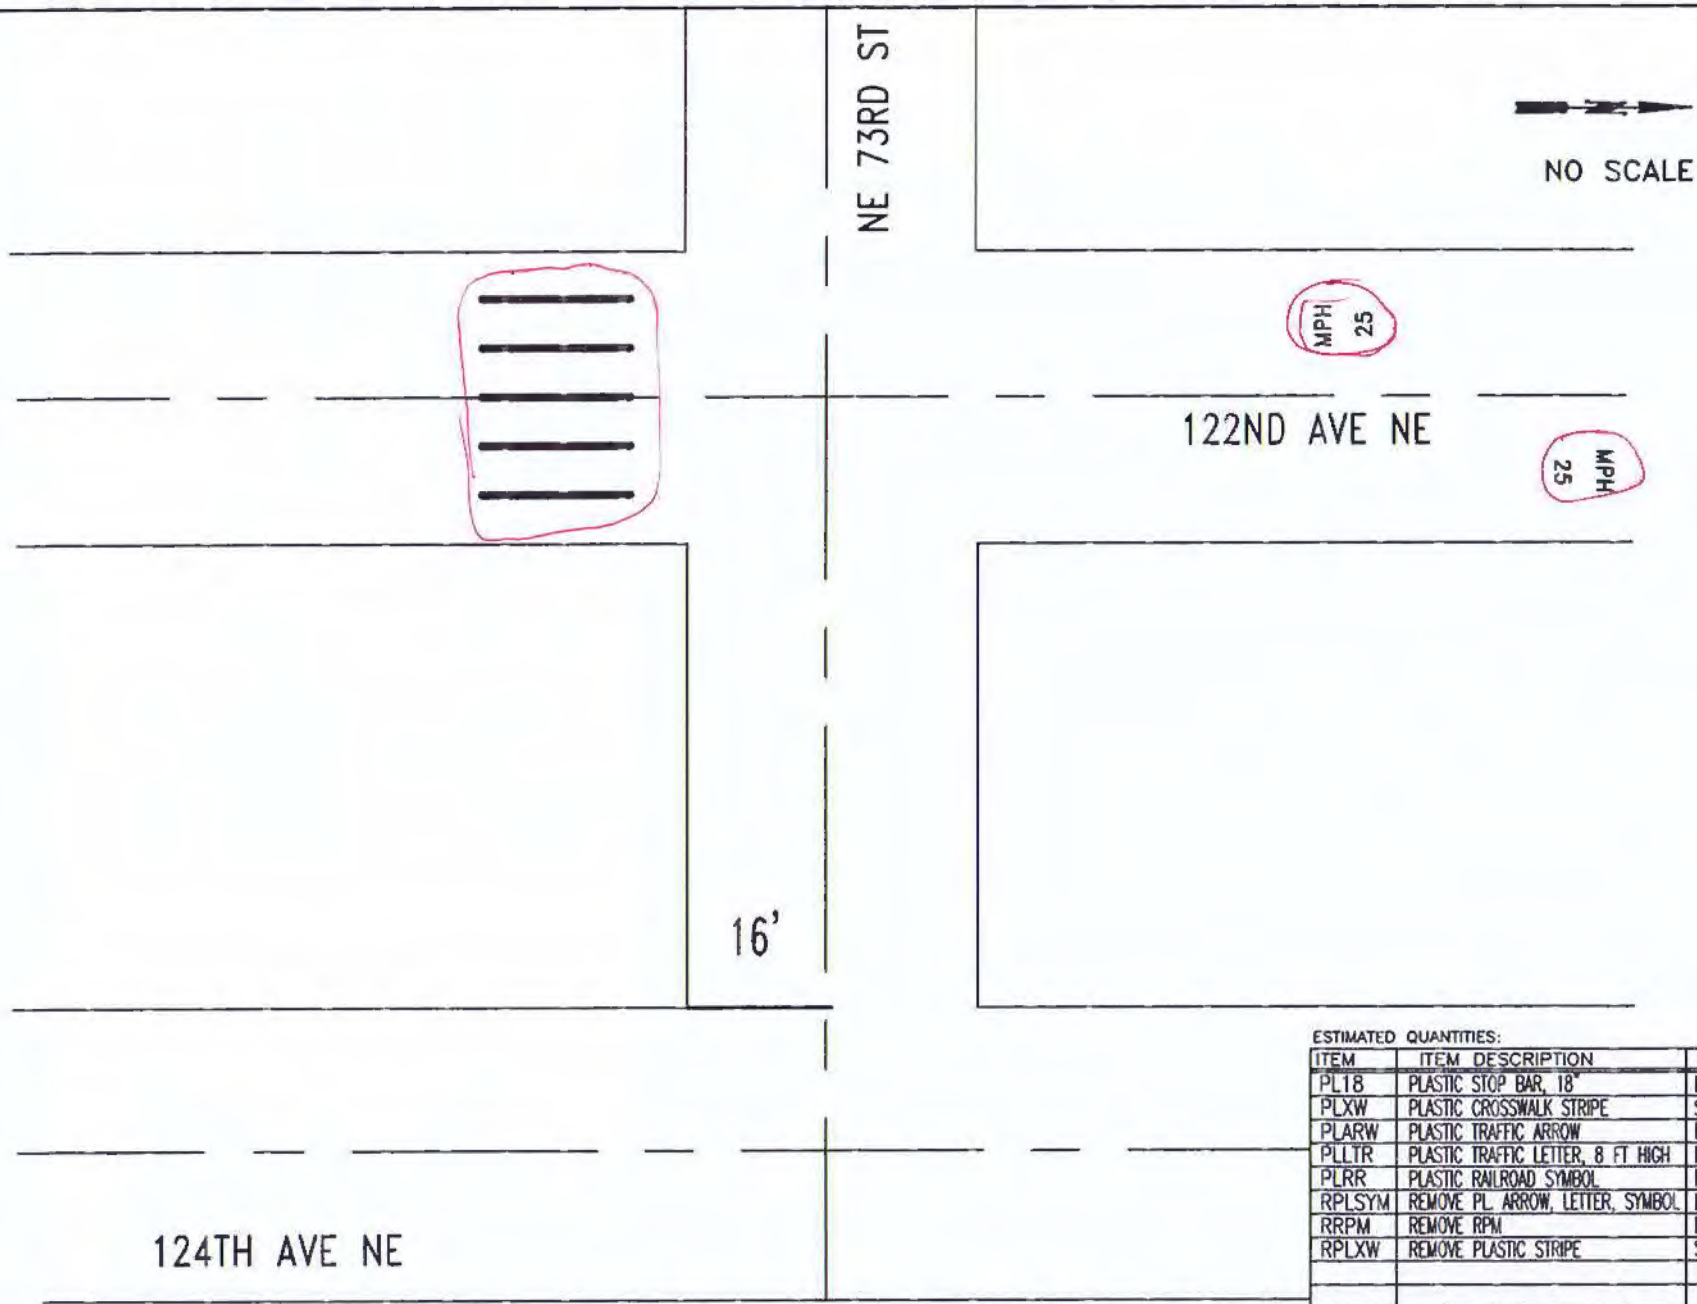

ESTIMATED QUANTITIES:

ITEM	ITEM DESCRIPTION	UNIT	INVENTORY	REPAIR QTY
PL18	PLASTIC STOP BAR, 18"	LF	16	
PLXW	PLASTIC CROSSWALK STRIPE	SF	100	100
PLARW	PLASTIC TRAFFIC ARROW	EA		
PLLTR	PLASTIC TRAFFIC LETTER, 8 FT HIGH	EA	10	10
PLRR	PLASTIC RAILROAD SYMBOL	EA		
RPLSYM	REMOVE PL ARROW, LETTER, SYMBOL	EA		
RRPM	REMOVE RPM	EA		
RPLXW	REMOVE PLASTIC STRIPE	SF		

CITY OF KIRKLAND
DEPARTMENT OF PUBLIC WORKS
123 FIFTH AVENUE KIRKLAND, WA 98033
(425) 587-3800 www.kirklandwa.gov

S. GONSAR 2/2018
DESIGNED BY: DATE

J.JENNINGS 2/2018
DRAWN BY: DATE

CHECKED BY: DATE

2022 PAVEMENT MARKING PROGRAM

STREET: 122ND AVE NE

CROSS STREET: NE 73RD ST

SEGMENT:

SCALE: N.T.S.

FILENAME: PAGE 12-15

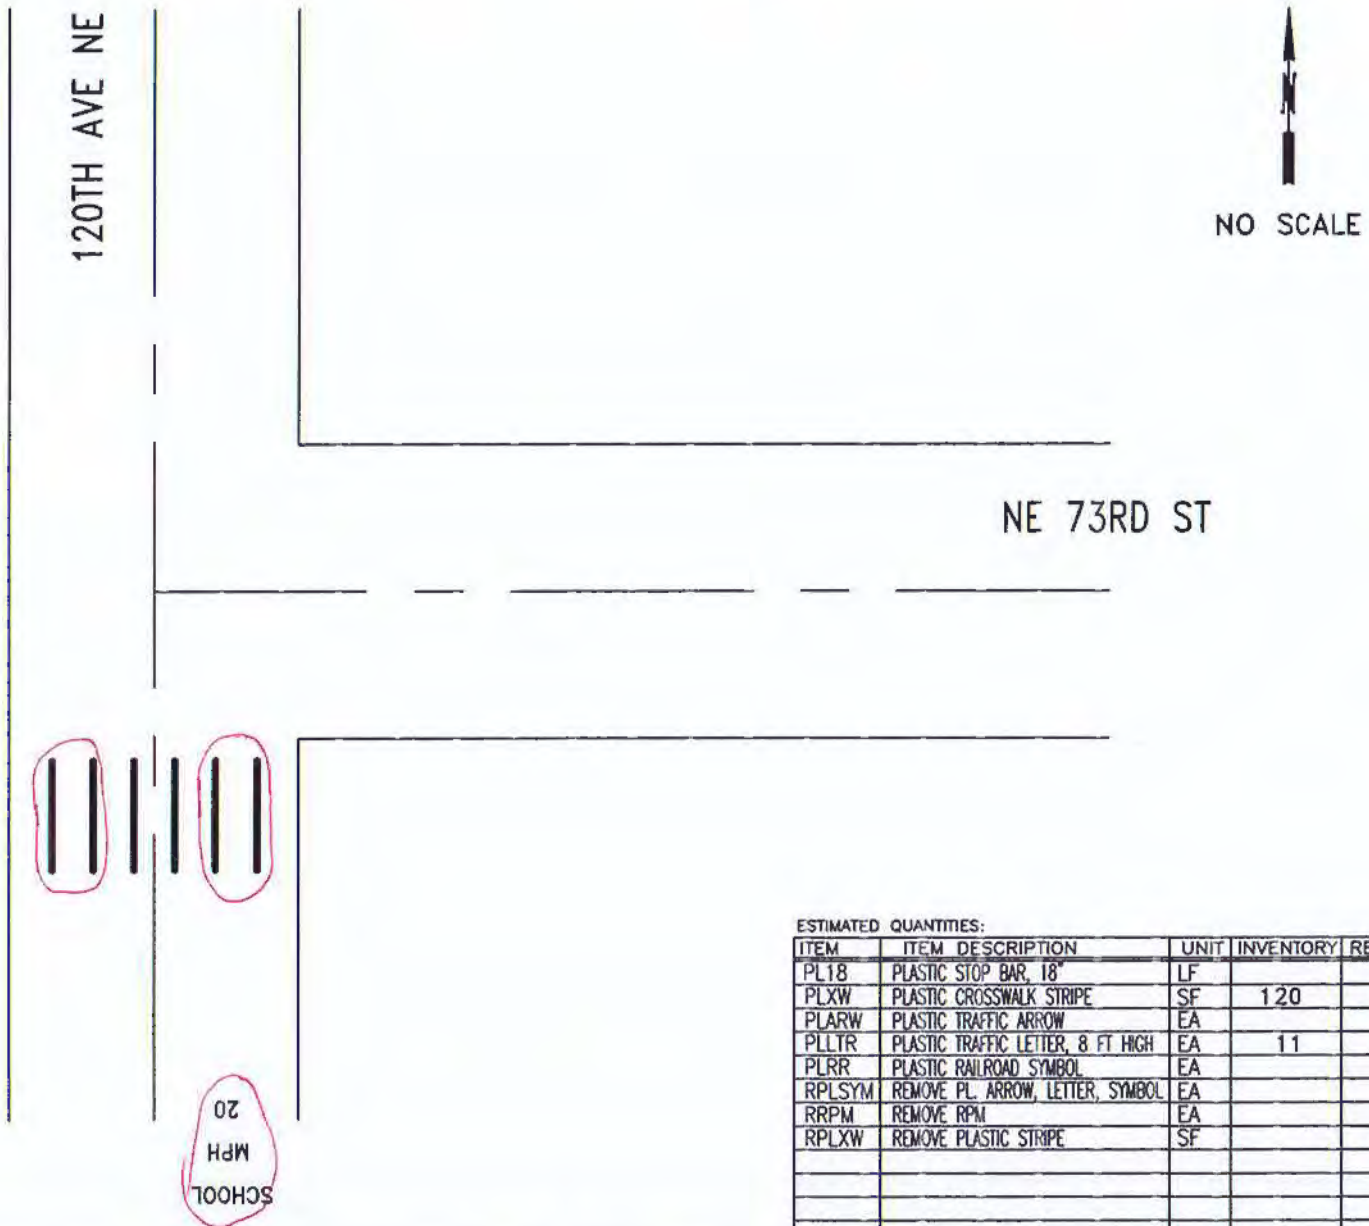

ESTIMATED QUANTITIES:

ITEM	ITEM DESCRIPTION	UNIT	INVENTORY	REPAIR QTY
PL18	PLASTIC STOP BAR, 18"	LF		
PLXW	PLASTIC CROSSWALK STRIPE	SF	120	80
PLARW	PLASTIC TRAFFIC ARROW	EA		
PLLTR	PLASTIC TRAFFIC LETTER, 8 FT HIGH	EA	11	11
PLRR	PLASTIC RAILROAD SYMBOL	EA		
RPLSYM	REMOVE PL. ARROW, LETTER, SYMBOL	EA		11
RRPM	REMOVE RPM	EA		
RPLXW	REMOVE PLASTIC STRIPE	SF		80

CITY OF KIRKLAND
DEPARTMENT OF PUBLIC WORKS
123 FIFTH AVENUE KIRKLAND, WA 98033
(425) 587-3800 www.kirklandwa.gov

G. HORTILLOSA 2/2011
DESIGNED BY: DATE

J.JENNINGS 2/2011
DRAWN BY: DATE

CHECKED BY: DATE

2020 PAVEMENT MARKING PROGRAM

STREET: NE 73RD ST

CROSS STREET: 120TH AVE NE

SEGMENT:

SCALE: N.T.S.

FILENAME: Page 12-16

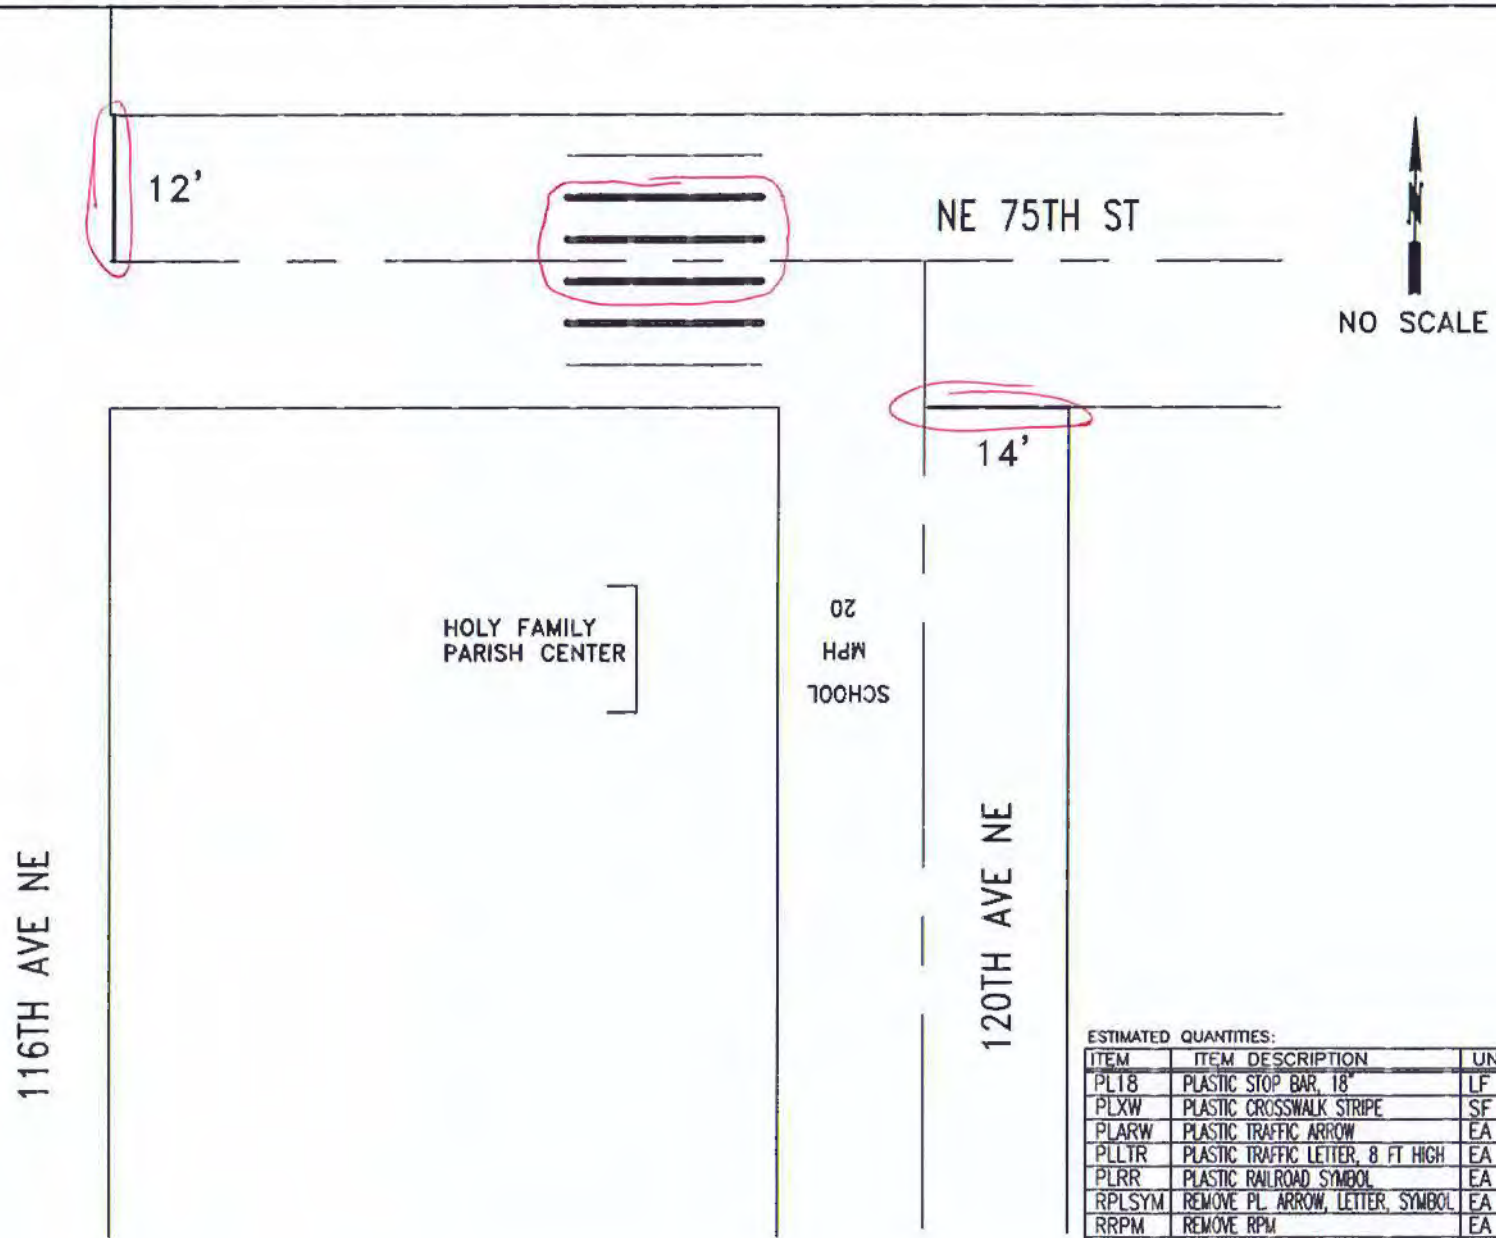

ESTIMATED QUANTITIES:

ITEM	ITEM DESCRIPTION	UNIT	INVENTORY	REPAIR QTY
PL18	PLASTIC STOP BAR, 18"	LF	26	20
PLXW	PLASTIC CROSSWALK STRIPE	SF	100	60
PLARW	PLASTIC TRAFFIC ARROW	EA		
PLLTR	PLASTIC TRAFFIC LETTER, 8 FT HIGH	EA	11	
PLRR	PLASTIC RAILROAD SYMBOL	EA		
RPLSYM	REMOVE PL. ARROW, LETTER, SYMBOL	EA		
RRPM	REMOVE RPM	EA		
RPLXW	REMOVE PLASTIC STRIPE	SF		

CITY OF KIRKLAND
DEPARTMENT OF PUBLIC WORKS
123 FIFTH AVENUE KIRKLAND, WA 98033
(425) 587-3800 www.kirklandwa.gov

G. HORTILLOSA 2/2011
DESIGNED BY: DATE

J.JENNINGS 2/2011
DRAWN BY: DATE

CHECKED BY: DATE

2020 PAVEMENT MARKING PROGRAM

STREET: NE 75TH ST

CROSS STREET: 120TH AVE NE

SEGMENT:

SCALE: N.T.S.

FILENAME: Page 12-17

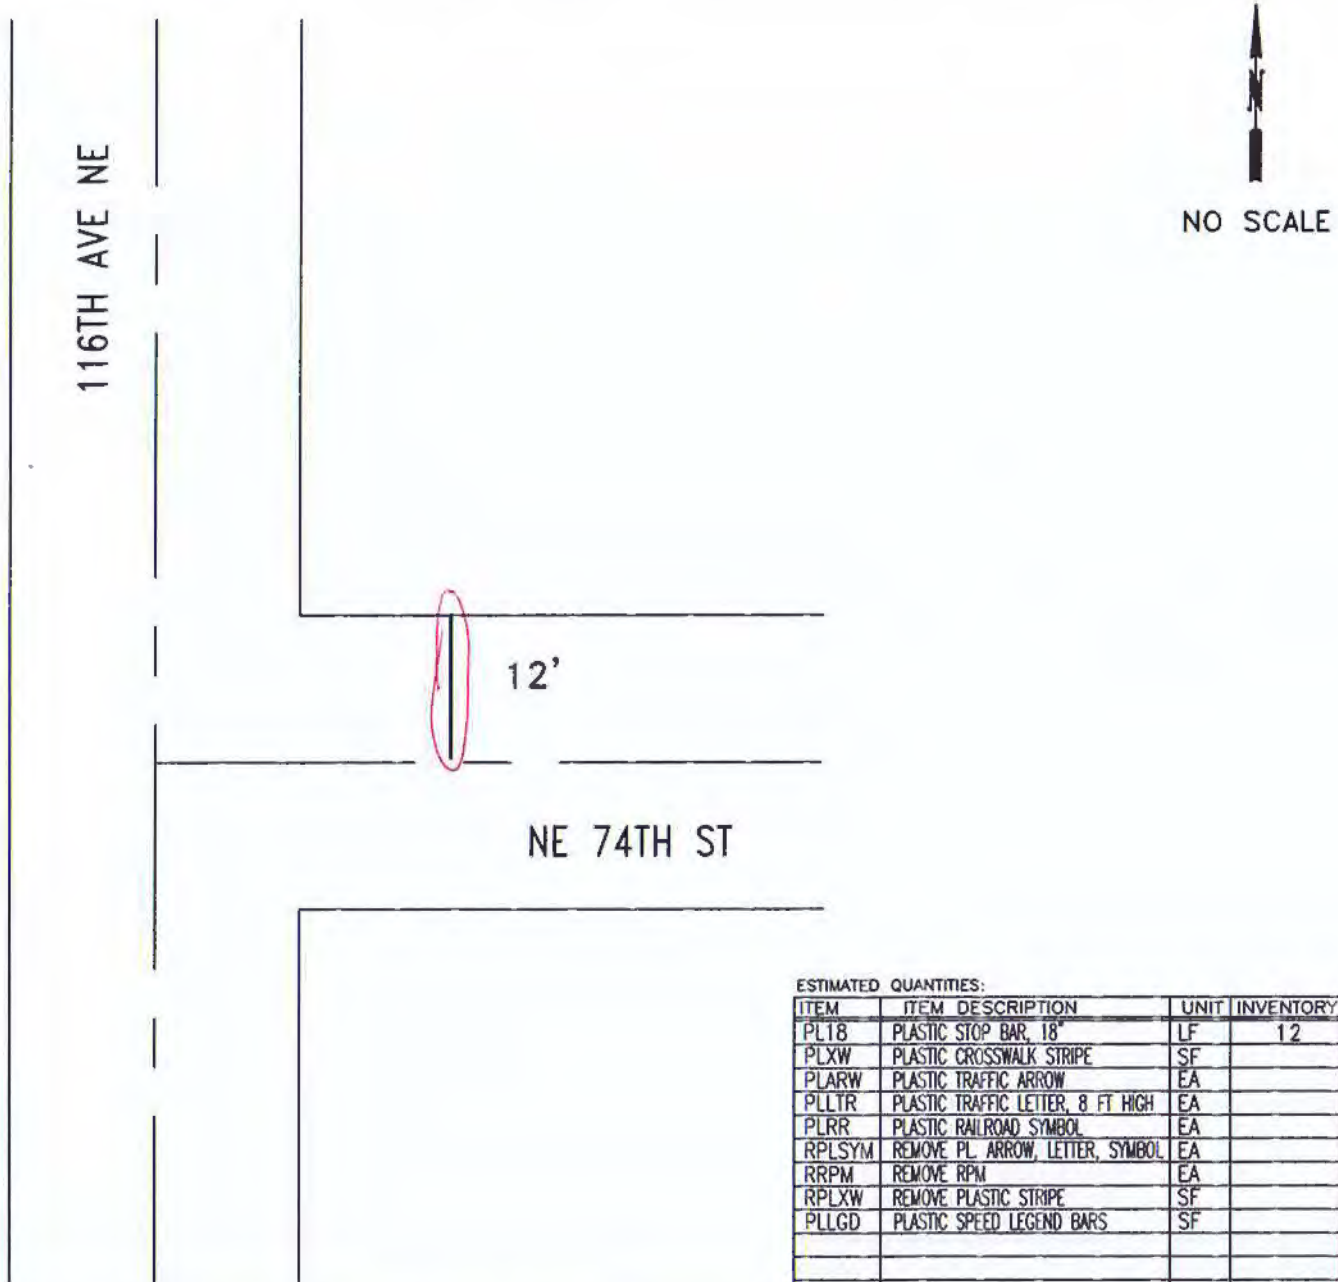

ESTIMATED QUANTITIES:

ITEM	ITEM DESCRIPTION	UNIT	INVENTORY	REPAIR QTY
PL18	PLASTIC STOP BAR, 18"	LF	12	12
PLXW	PLASTIC CROSSWALK STRIPE	SF		
PLARW	PLASTIC TRAFFIC ARROW	EA		
PLLTR	PLASTIC TRAFFIC LETTER, 8 FT HIGH	EA		
PLRR	PLASTIC RAILROAD SYMBOL	EA		
RPLSYM	REMOVE PL. ARROW, LETTER, SYMBOL	EA		
RRPM	REMOVE RPM	EA		
RPLXW	REMOVE PLASTIC STRIPE	SF		
PLLGD	PLASTIC SPEED LEGEND BARS	SF		

CITY OF KIRKLAND
DEPARTMENT OF PUBLIC WORKS
123 FIFTH AVENUE KIRKLAND, WA 98033
(425) 587-3800 www.kirklandwa.gov

G. HORTILLOSA 4/2009
DESIGNED BY: DATE

J.JENNINGS 4/2009
DRAWN BY: DATE

CHECKED BY: DATE

2022 PAVEMENT MARKING PROGRAM

STREET: 116TH AVE NE

CROSS STREET: NE 73RD ST

SEGMENT:

SCALE: N.T.S.

FILENAME: Page 12-18

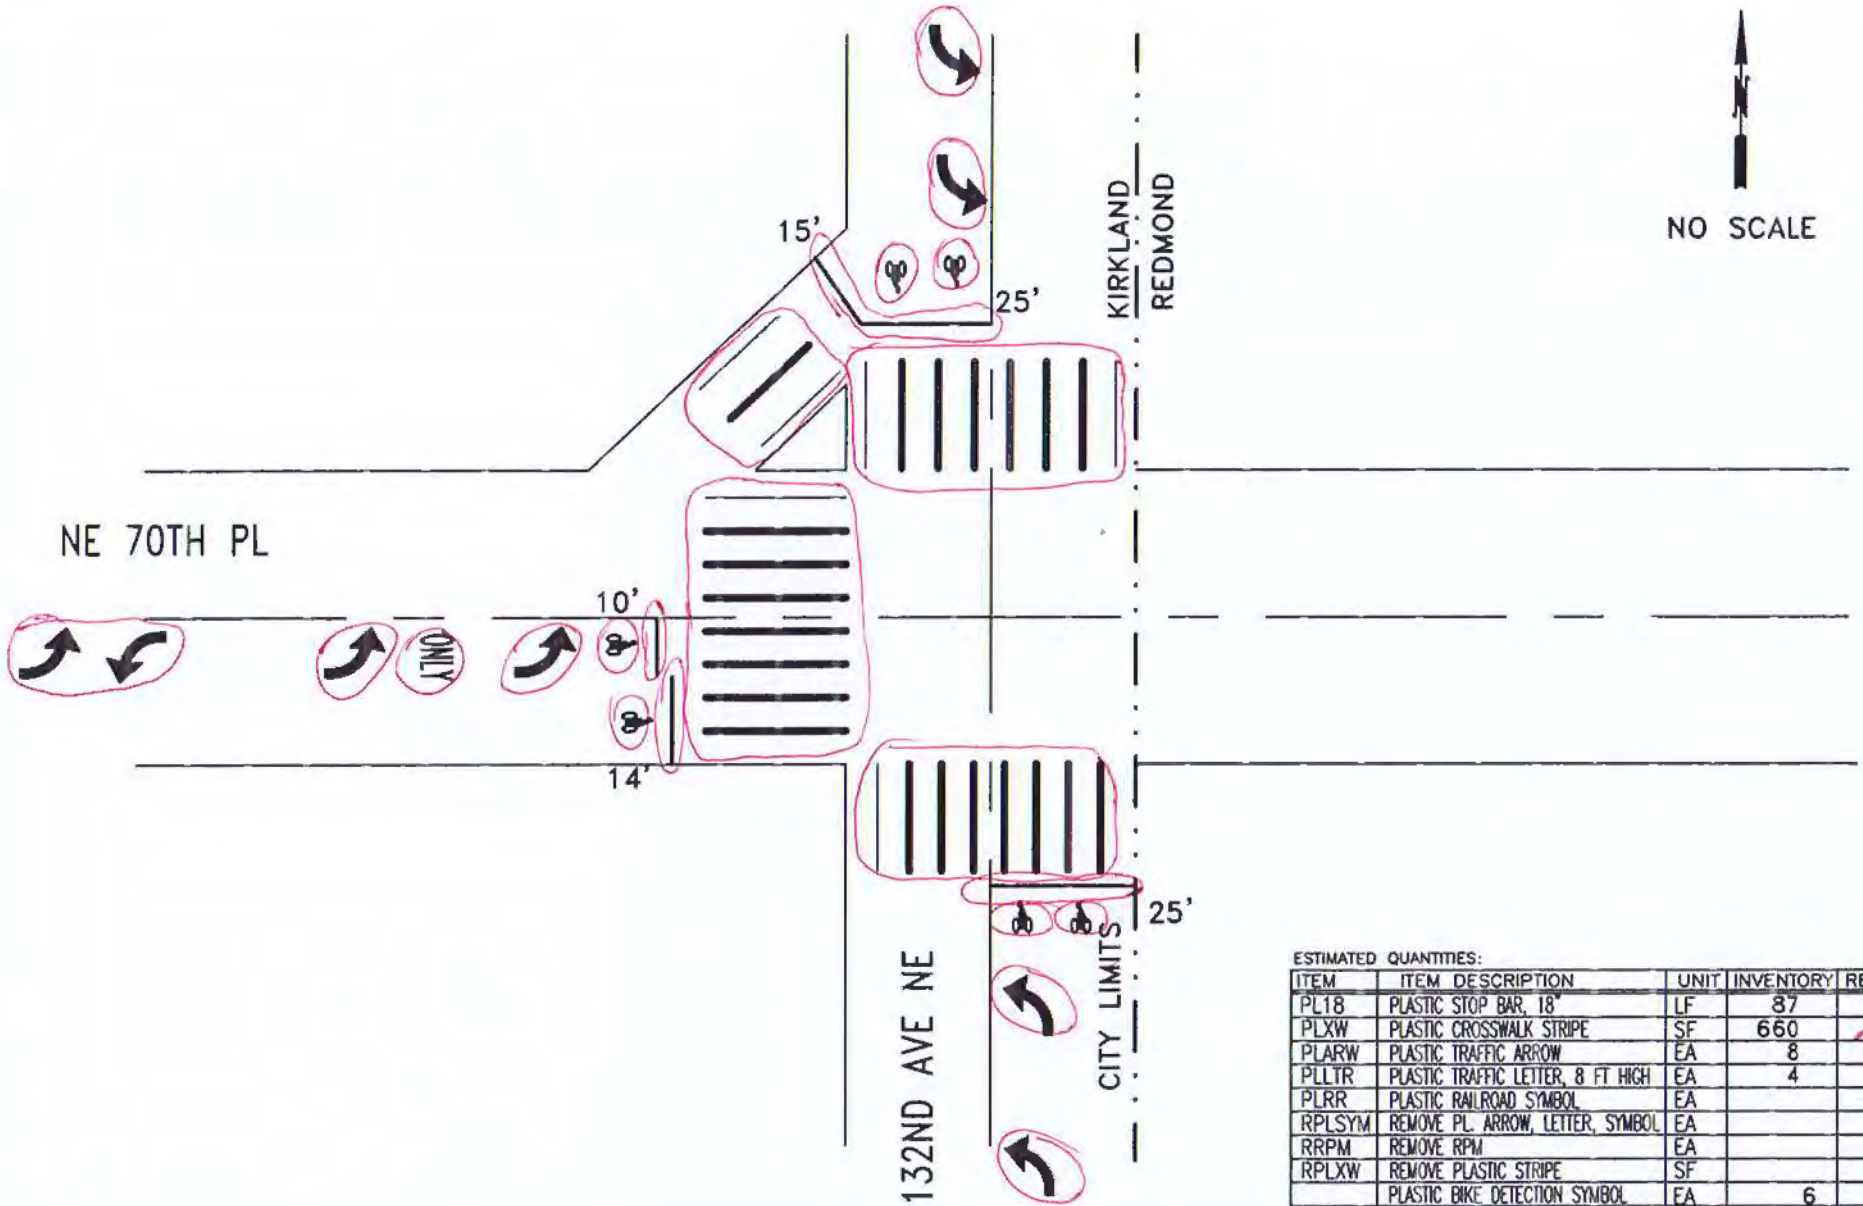

ESTIMATED QUANTITIES:

ITEM	ITEM DESCRIPTION	UNIT	INVENTORY	REPAIR QTY
PL18	PLASTIC STOP BAR, 18"	LF	87	87
PLXW	PLASTIC CROSSWALK STRIPE	SF	660	110
PLARW	PLASTIC TRAFFIC ARROW	EA	8	8
PLLTR	PLASTIC TRAFFIC LETTER, 8 FT HIGH	EA	4	1
PLRR	PLASTIC RAILROAD SYMBOL	EA		
RPLSYM	REMOVE PL. ARROW, LETTER, SYMBOL	EA		4
RRPM	REMOVE RPM	EA		
RPLXW	REMOVE PLASTIC STRIPE	SF		80
	PLASTIC BIKE DETECTION SYMBOL	EA	6	6

CITY OF KIRKLAND
DEPARTMENT OF PUBLIC WORKS
123 FIFTH AVENUE KIRKLAND, WA 98033
(425) 587-3800 www.kirklandwa.gov

G. HORTILLOSA 2/2011
DESIGNED BY: DATE

J.JENNINGS 2/2011
DRAWN BY: DATE

CHECKED BY: DATE

2011 PAVEMENT MARKING PROGRAM

STREET: NE 70TH PL

CROSS STREET: 132ND AVE NE

SEGMENT:

SCALE: N.T.S.

FILENAME:

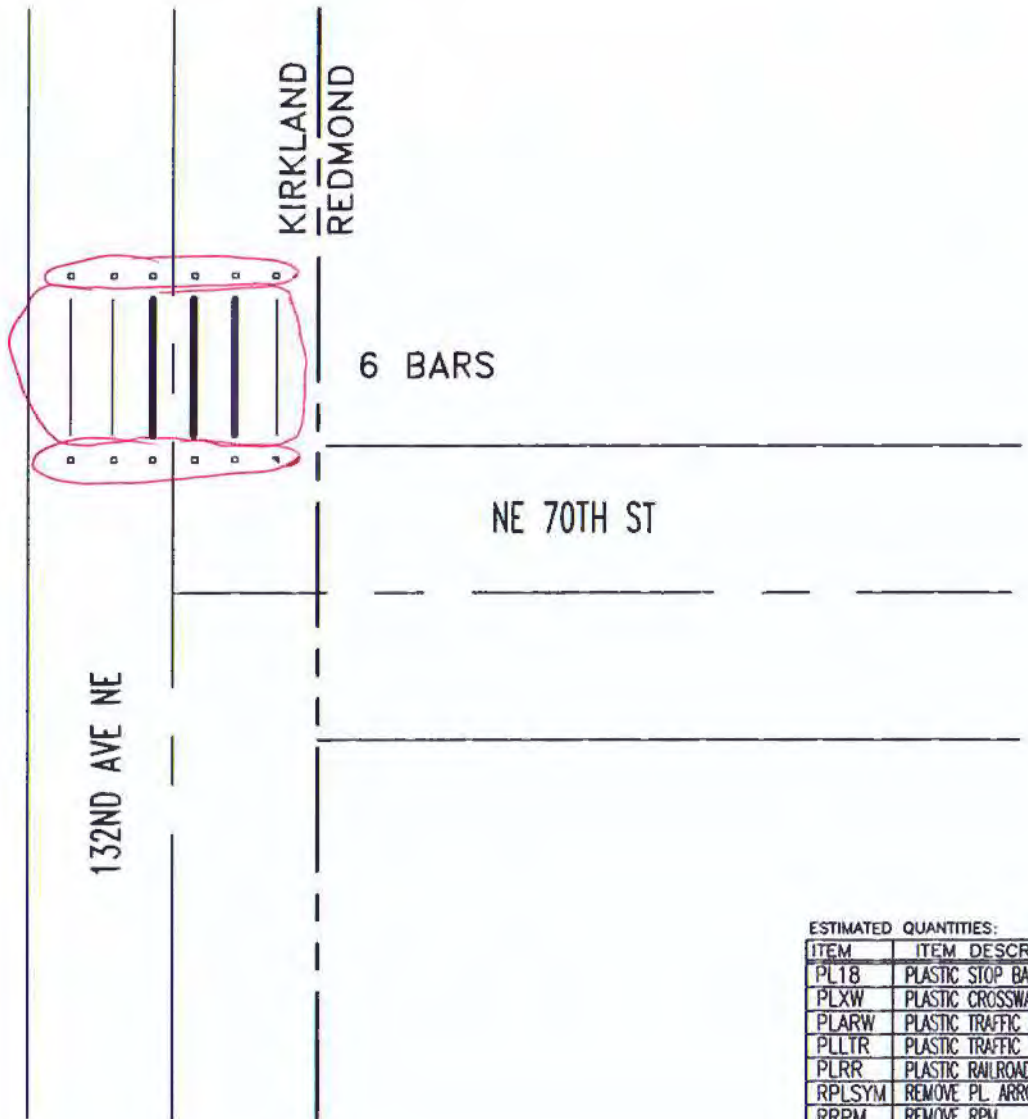

NO SCALE

ESTIMATED QUANTITIES:

ITEM	ITEM DESCRIPTION	UNIT	INVENTORY	REPAIR QTY
PL18	PLASTIC STOP BAR, 18"	LF		
PLXW	PLASTIC CROSSWALK STRIPE	SF	100	100
PLARW	PLASTIC TRAFFIC ARROW	EA		
PLLTR	PLASTIC TRAFFIC LETTER, 8 FT HIGH	EA		
PLRR	PLASTIC RAILROAD SYMBOL	EA		
RPLSYM	REMOVE PL. ARROW, LETTER, SYMBOL	EA		
RRPM	REMOVE RPM	EA		12
RPLXW	REMOVE PLASTIC STRIPE	SF		100
RPM11	TYPE II RPM	EA	12	12

CITY OF KIRKLAND
DEPARTMENT OF PUBLIC WORKS
123 FIFTH AVENUE KIRKLAND, WA 98033
(425) 587-3800 www.kirklandwa.gov

G. HORTILLOSA 2/2011
DESIGNED BY: DATE

J.JENNINGS 2/2011
DRAWN BY: DATE

CHECKED BY: DATE

2022 PAVEMENT MARKING PROGRAM

STREET: NE 70TH ST

CROSS STREET: 132ND AVE NE

SEGMENT:

SCALE: N.T.S.

FILENAME: Page 12-20

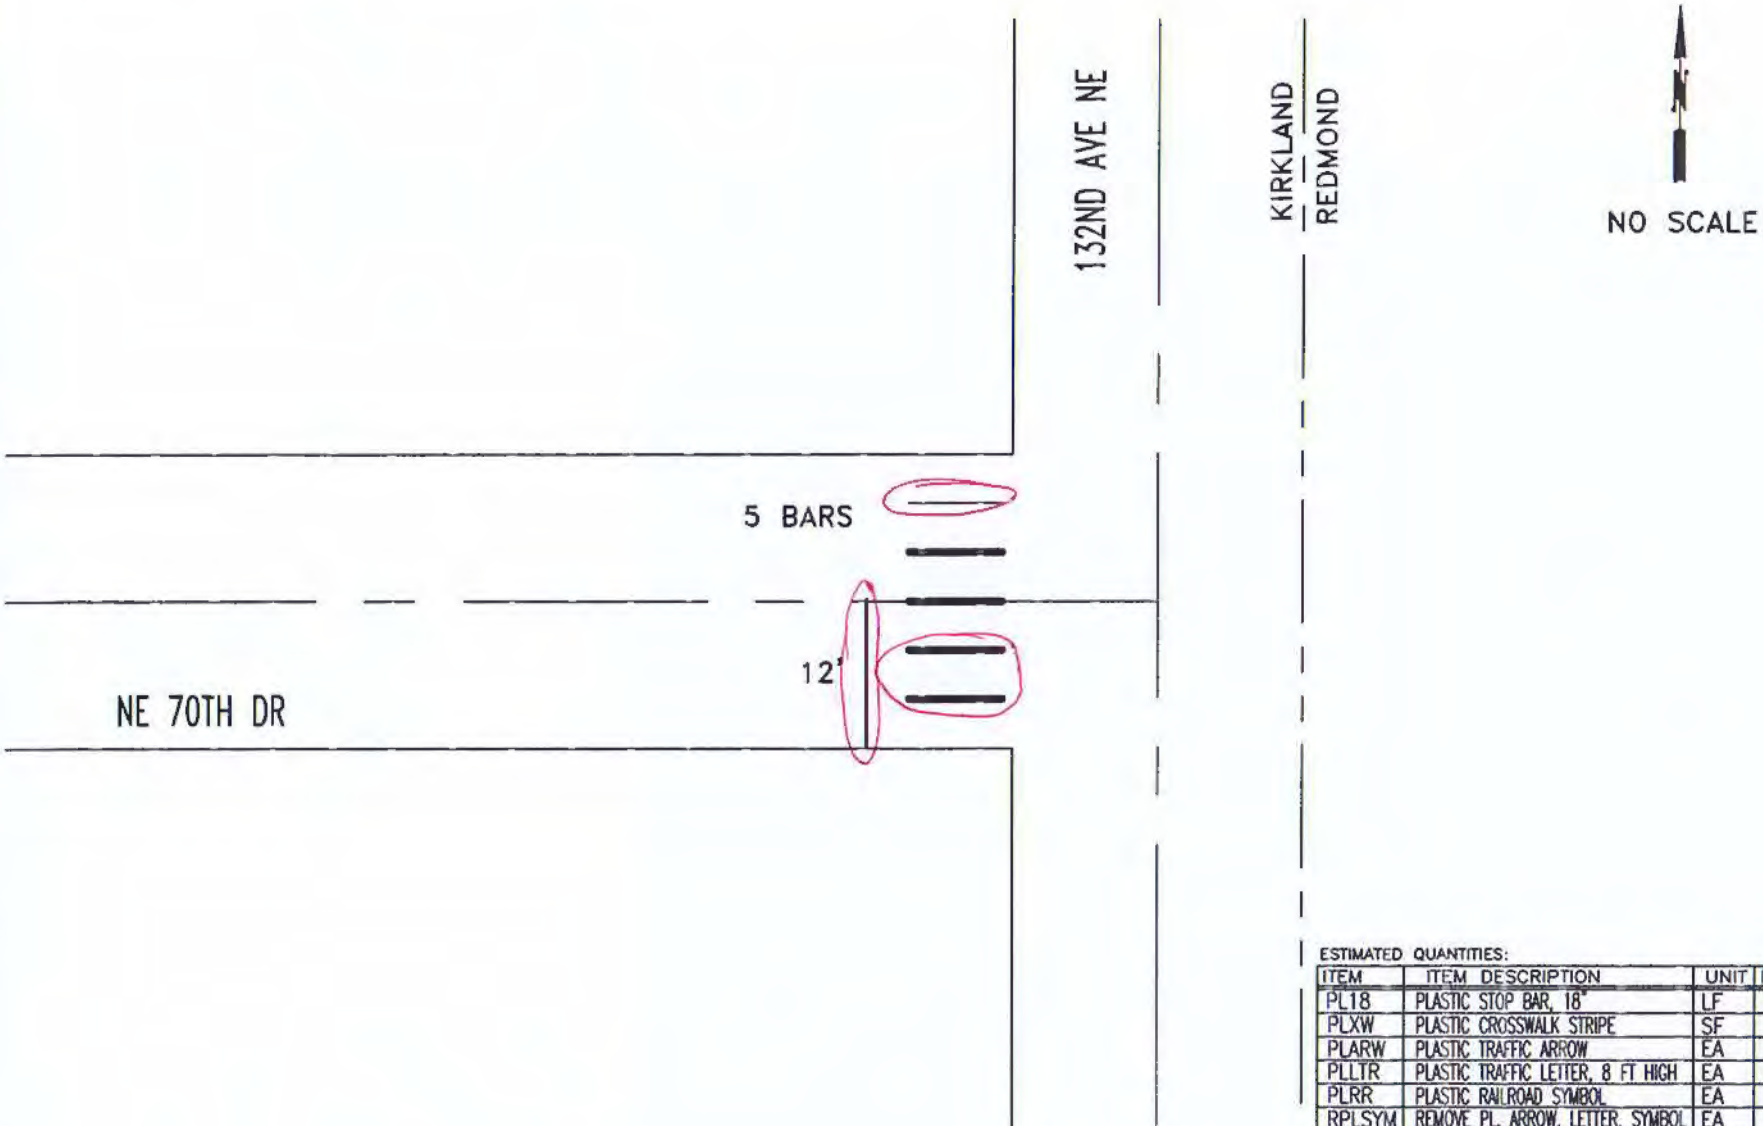

ESTIMATED QUANTITIES:

ITEM	ITEM DESCRIPTION	UNIT	INVENTORY	REPAIR QTY
PL18	PLASTIC STOP BAR, 18"	LF	12	12
PLXW	PLASTIC CROSSWALK STRIPE	SF	90	55
PLARW	PLASTIC TRAFFIC ARROW	EA		
PLLTR	PLASTIC TRAFFIC LETTER, 8 FT HIGH	EA		
PLRR	PLASTIC RAILROAD SYMBOL	EA		
RPLSYM	REMOVE PL. ARROW, LETTER, SYMBOL	EA		
RRPM	REMOVE RPM	EA		
RPLXW	REMOVE PLASTIC STRIPE	SF		
PLLGD	PLASTIC SPEED LEGEND BARS	EA		

CITY OF KIRKLAND WASHINGTON

CITY OF KIRKLAND
DEPARTMENT OF PUBLIC WORKS
123 FIFTH AVENUE KIRKLAND, WA 98033
(425) 587-3800 www.kirklandwa.gov

D. GRILLEY 2/2003
DESIGNED BY: DATE

J.JENNINGS 2/2004
DRAWN BY: DATE

CHECKED BY: DATE

2020 PAVEMENT MARKING PROGRAM

STREET: NE 70TH DR

CROSS STREET: 132ND AVE NE

SEGMENT:

SCALE: N.T.S.

FILENAME: Page 12-21

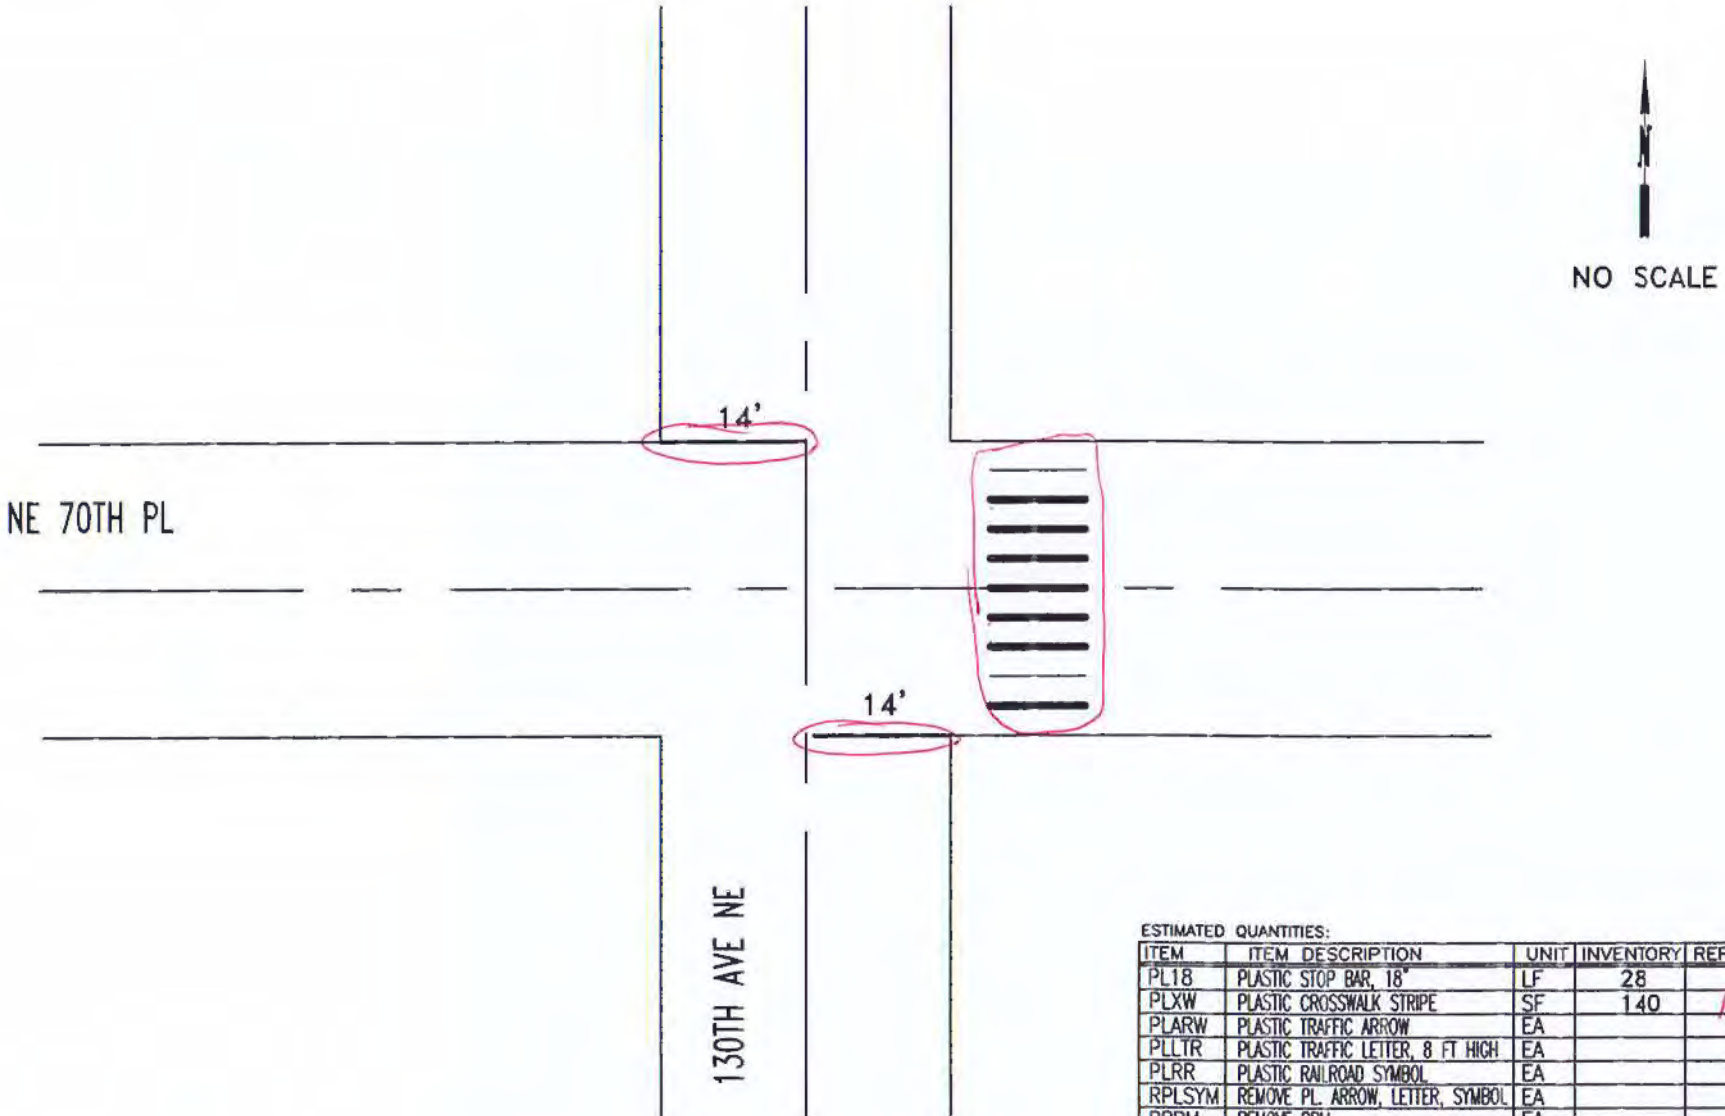

ESTIMATED QUANTITIES:

ITEM	ITEM DESCRIPTION	UNIT	INVENTORY	REPAIR QTY
PL18	PLASTIC STOP BAR, 18"	LF	28	28
PLXW	PLASTIC CROSSWALK STRIPE	SF	140	120
PLARW	PLASTIC TRAFFIC ARROW	EA		
PLLTR	PLASTIC TRAFFIC LETTER, 8 FT HIGH	EA		
PLRR	PLASTIC RAILROAD SYMBOL	EA		
RPLSYM	REMOVE PL. ARROW, LETTER, SYMBOL	EA		
RRPM	REMOVE RPM	EA		
RPLXW	REMOVE PLASTIC STRIPE	SF		60

CITY OF KIRKLAND
DEPARTMENT OF PUBLIC WORKS
123 FIFTH AVENUE KIRKLAND, WA 98033
(425) 587-3800 www.kirklandwa.gov

D.GRILLEY 1/2000
DESIGNED BY: DATE

J.JENNINGS 1/2000
DRAWN BY: DATE

CHECKED BY: DATE

2022 PAVEMENT MARKING PROGRAM

STREET: NE 70TH PL

CROSS STREET: 130TH AVE NE

SEGMENT:

SCALE: N.T.S.

FILENAME:

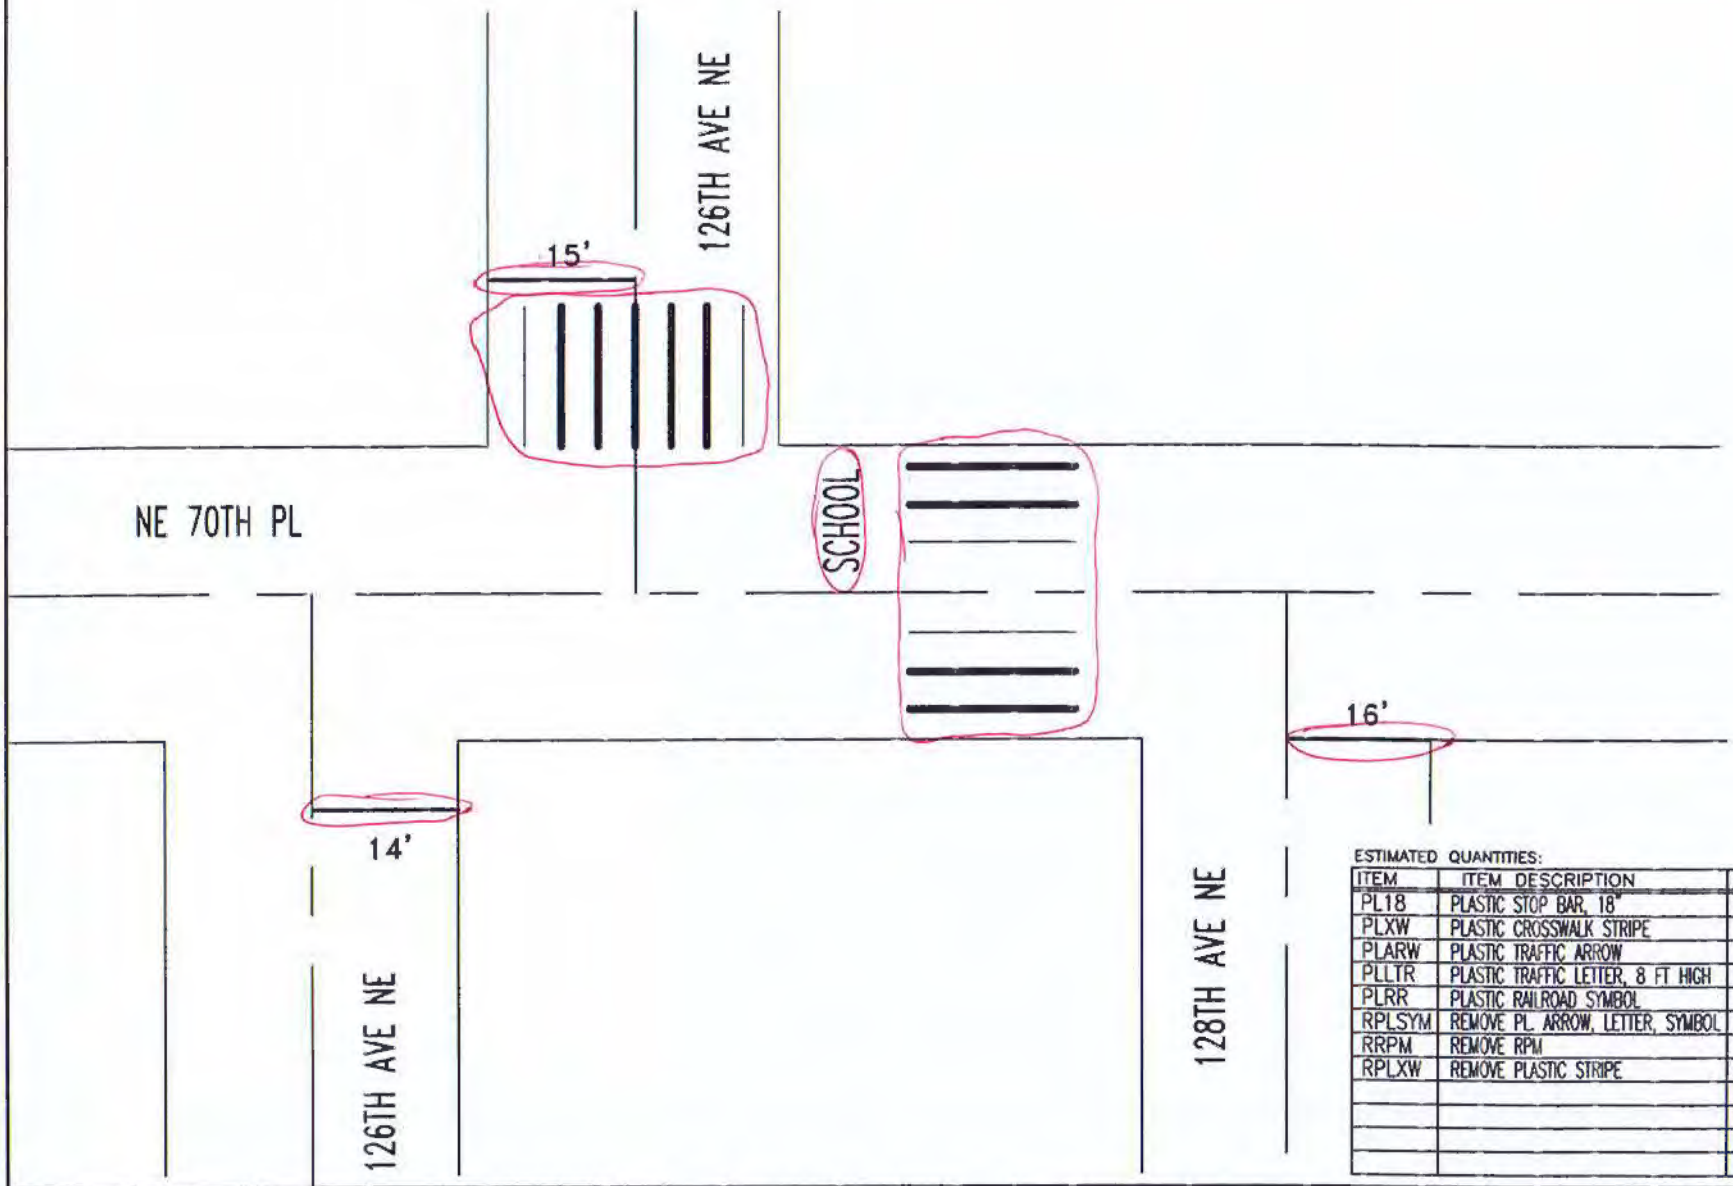

NO SCALE

ESTIMATED QUANTITIES:

ITEM	ITEM DESCRIPTION	UNIT	INVENTORY	REPAIR QTY
PL18	PLASTIC STOP BAR, 18"	LF	45	33
PLXW	PLASTIC CROSSWALK STRIPE	SF	240	270
PLARW	PLASTIC TRAFFIC ARROW	EA		
PLLTR	PLASTIC TRAFFIC LETTER, 8 FT HIGH	EA	6	6
PLRR	PLASTIC RAILROAD SYMBOL	EA		
RPLSYM	REMOVE PL. ARROW, LETTER, SYMBOL	EA		2
RRPM	REMOVE RPM	EA		
RPLXW	REMOVE PLASTIC STRIPE	SF		50

CITY OF KIRKLAND WASHINGTON

CITY OF KIRKLAND
DEPARTMENT OF PUBLIC WORKS
123 FIFTH AVENUE KIRKLAND, WA 98033
(425) 587-3800 www.kirklandwa.gov

G. HORTILLOSA 3/2009
DESIGNED BY: DATE

J.JENNINGS 3/2009
DRAWN BY: DATE

CHECKED BY: DATE

2022 PAVEMENT MARKING PROGRAM

STREET: NE 70TH PL

CROSS STREET: 126TH AND 128TH AVES NE

SEGMENT:

SCALE: N.T.S.

FILENAME: Page 12-23

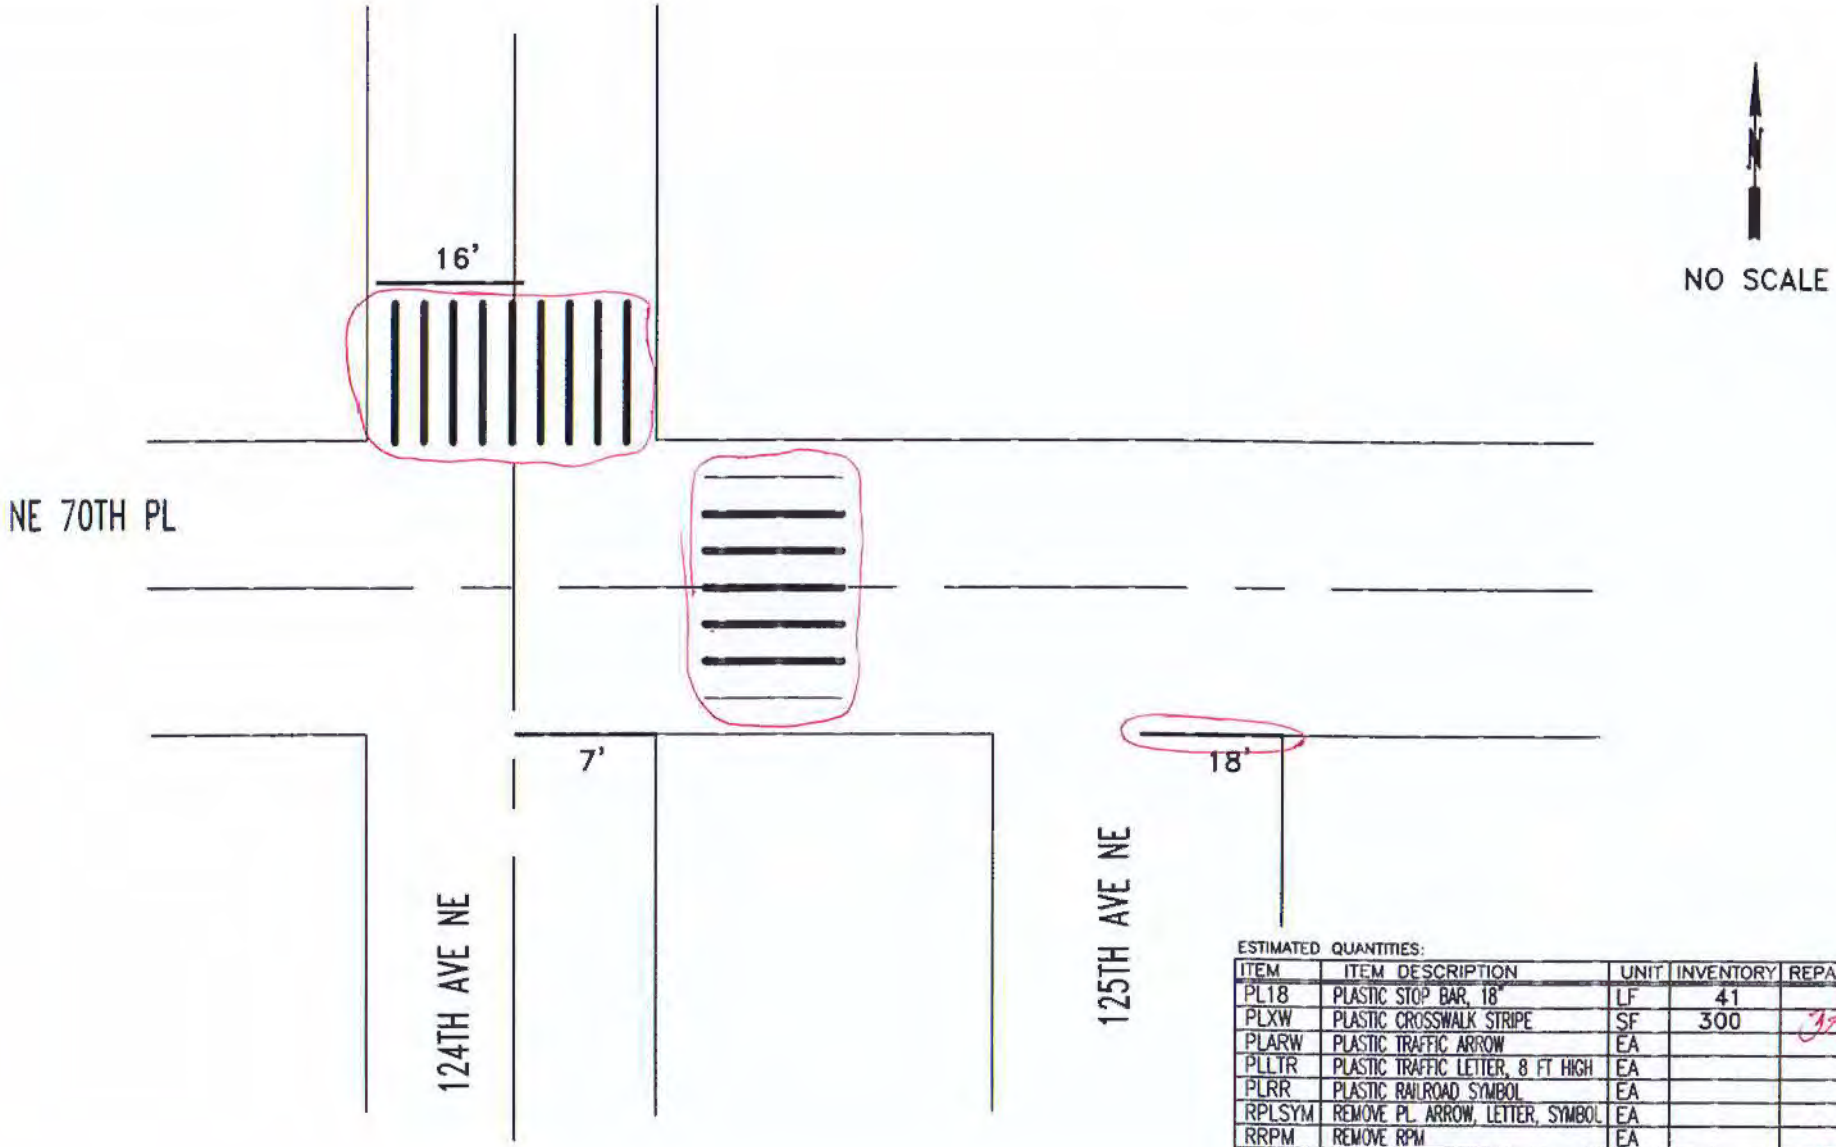

ESTIMATED QUANTITIES:

ITEM	ITEM DESCRIPTION	UNIT	INVENTORY	REPAIR QTY
PL18	PLASTIC STOP BAR, 18"	LF	41	18
PLXW	PLASTIC CROSSWALK STRIPE	SF	300	300
PLARW	PLASTIC TRAFFIC ARROW	EA		
PLLTR	PLASTIC TRAFFIC LETTER, 8 FT HIGH	EA		
PLRR	PLASTIC RAILROAD SYMBOL	EA		
RPLSYM	REMOVE PL. ARROW, LETTER, SYMBOL	EA		
RRPM	REMOVE RPM	EA		
RPLXW	REMOVE PLASTIC STRIPE	SF		100
	RAISED PAVEMENT MARKER TYPE 2	EA		

CITY OF KIRKLAND WASHINGTON

CITY OF KIRKLAND
DEPARTMENT OF PUBLIC WORKS
123 FIFTH AVENUE KIRKLAND, WA 98033
(425) 587-3800 www.kirklandwa.gov

G. HORTILLOSA 10/2006
DESIGNED BY: DATE

J.JENNINGS 10/2006
DRAWN BY: DATE

CHECKED BY: DATE

2022 PAVEMENT MARKING PROGRAM

STREET: NE 70TH PL

CROSS STREET: 124TH AND 125TH AVES NE

SEGMENT:

SCALE: N.T.S.

FILENAME: Page 12-24

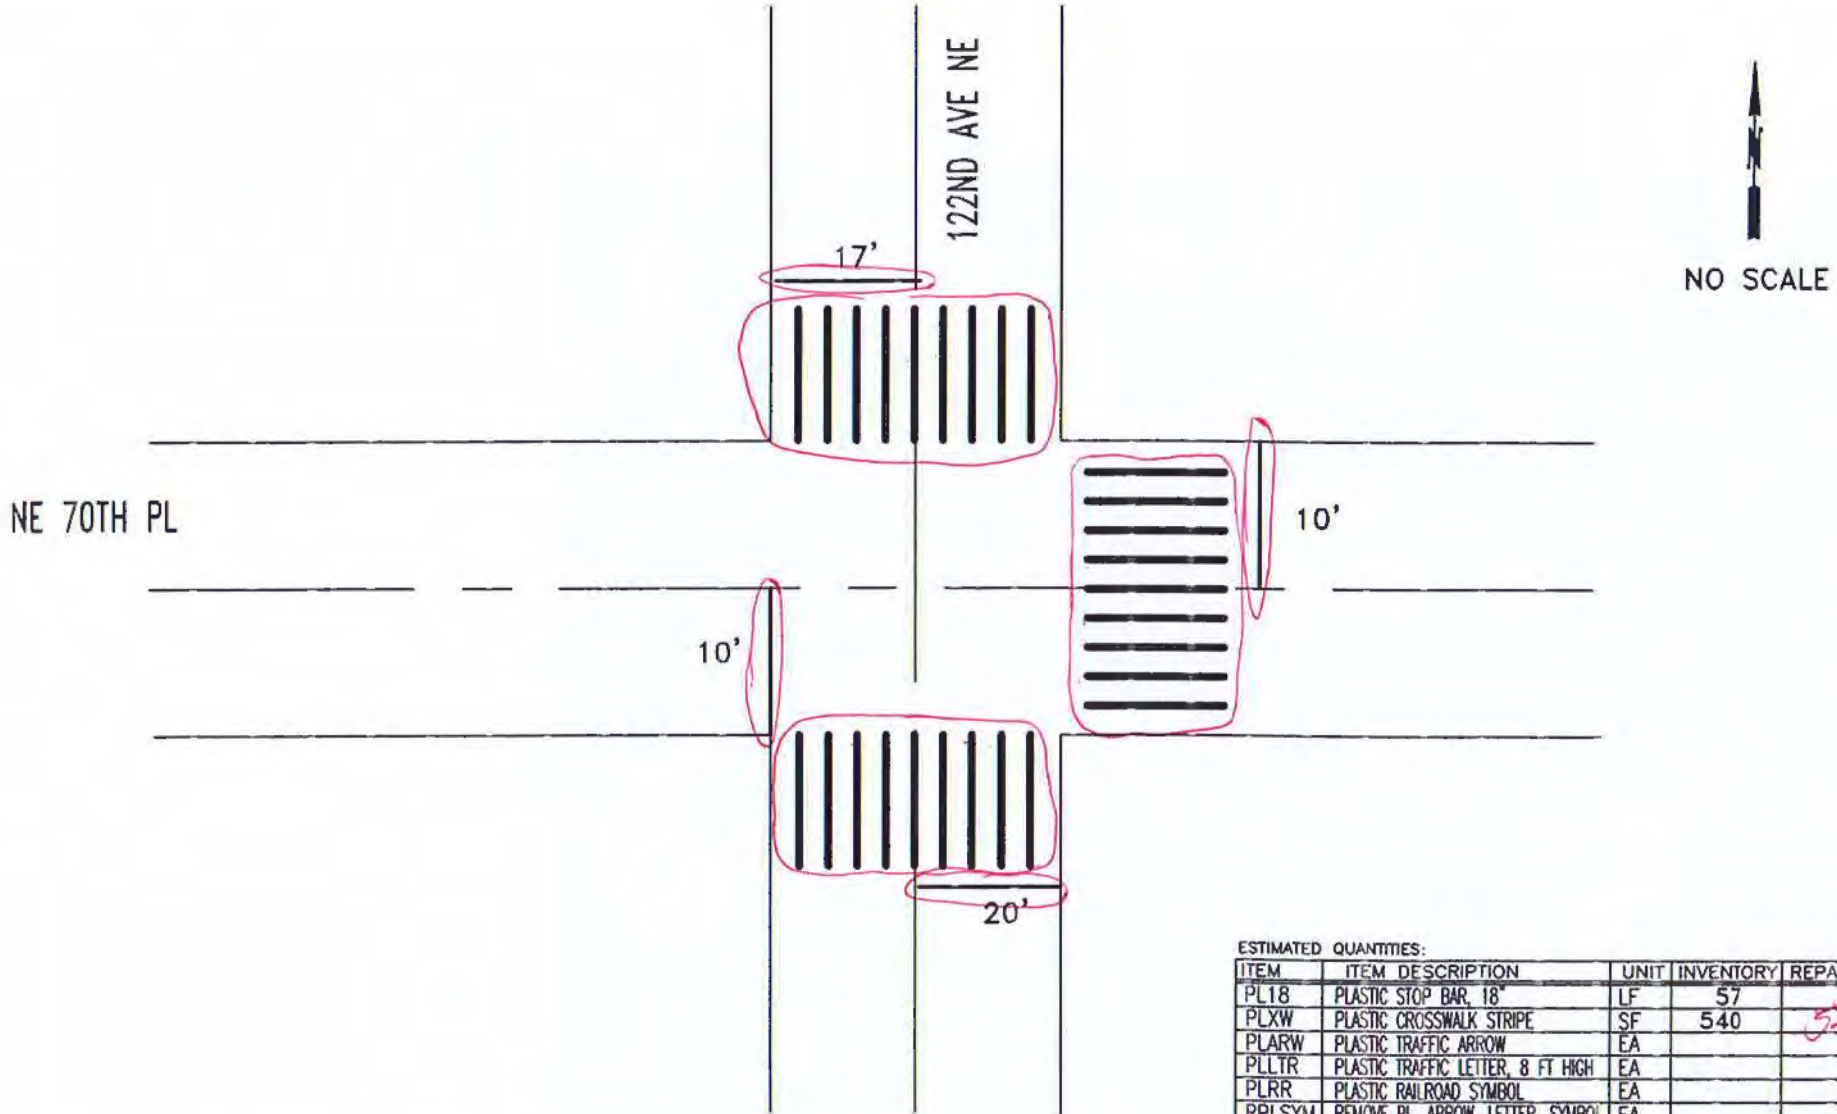

ESTIMATED QUANTITIES:

ITEM	ITEM DESCRIPTION	UNIT	INVENTORY	REPAIR QTY
PL18	PLASTIC STOP BAR, 18"	LF	57	57
PLXW	PLASTIC CROSSWALK STRIPE	SF	540	540
PLARW	PLASTIC TRAFFIC ARROW	EA		
PLLTR	PLASTIC TRAFFIC LETTER, 8 FT HIGH	EA		
PLRR	PLASTIC RAILROAD SYMBOL	EA		
RPLSYM	REMOVE PL. ARROW, LETTER, SYMBOL	EA		
RRPM	REMOVE RPM	EA		
RPLXW	REMOVE PLASTIC STRIPE	SF		000

CITY OF KIRKLAND
DEPARTMENT OF PUBLIC WORKS
123 FIFTH AVENUE KIRKLAND, WA 98033
(425) 587-3800 www.kirklandwa.gov

P. HERBIG 4/2014
DESIGNED BY: DATE

J.JENNINGS 4/2014
DRAWN BY: DATE

CHECKED BY: DATE

2022 PAVEMENT MARKING PROGRAM

STREET: NE 70TH STREET

CROSS STREET: 122ND AVE NE

SEGMENT:

SCALE: N.T.S.

FILENAME: Page 12-25

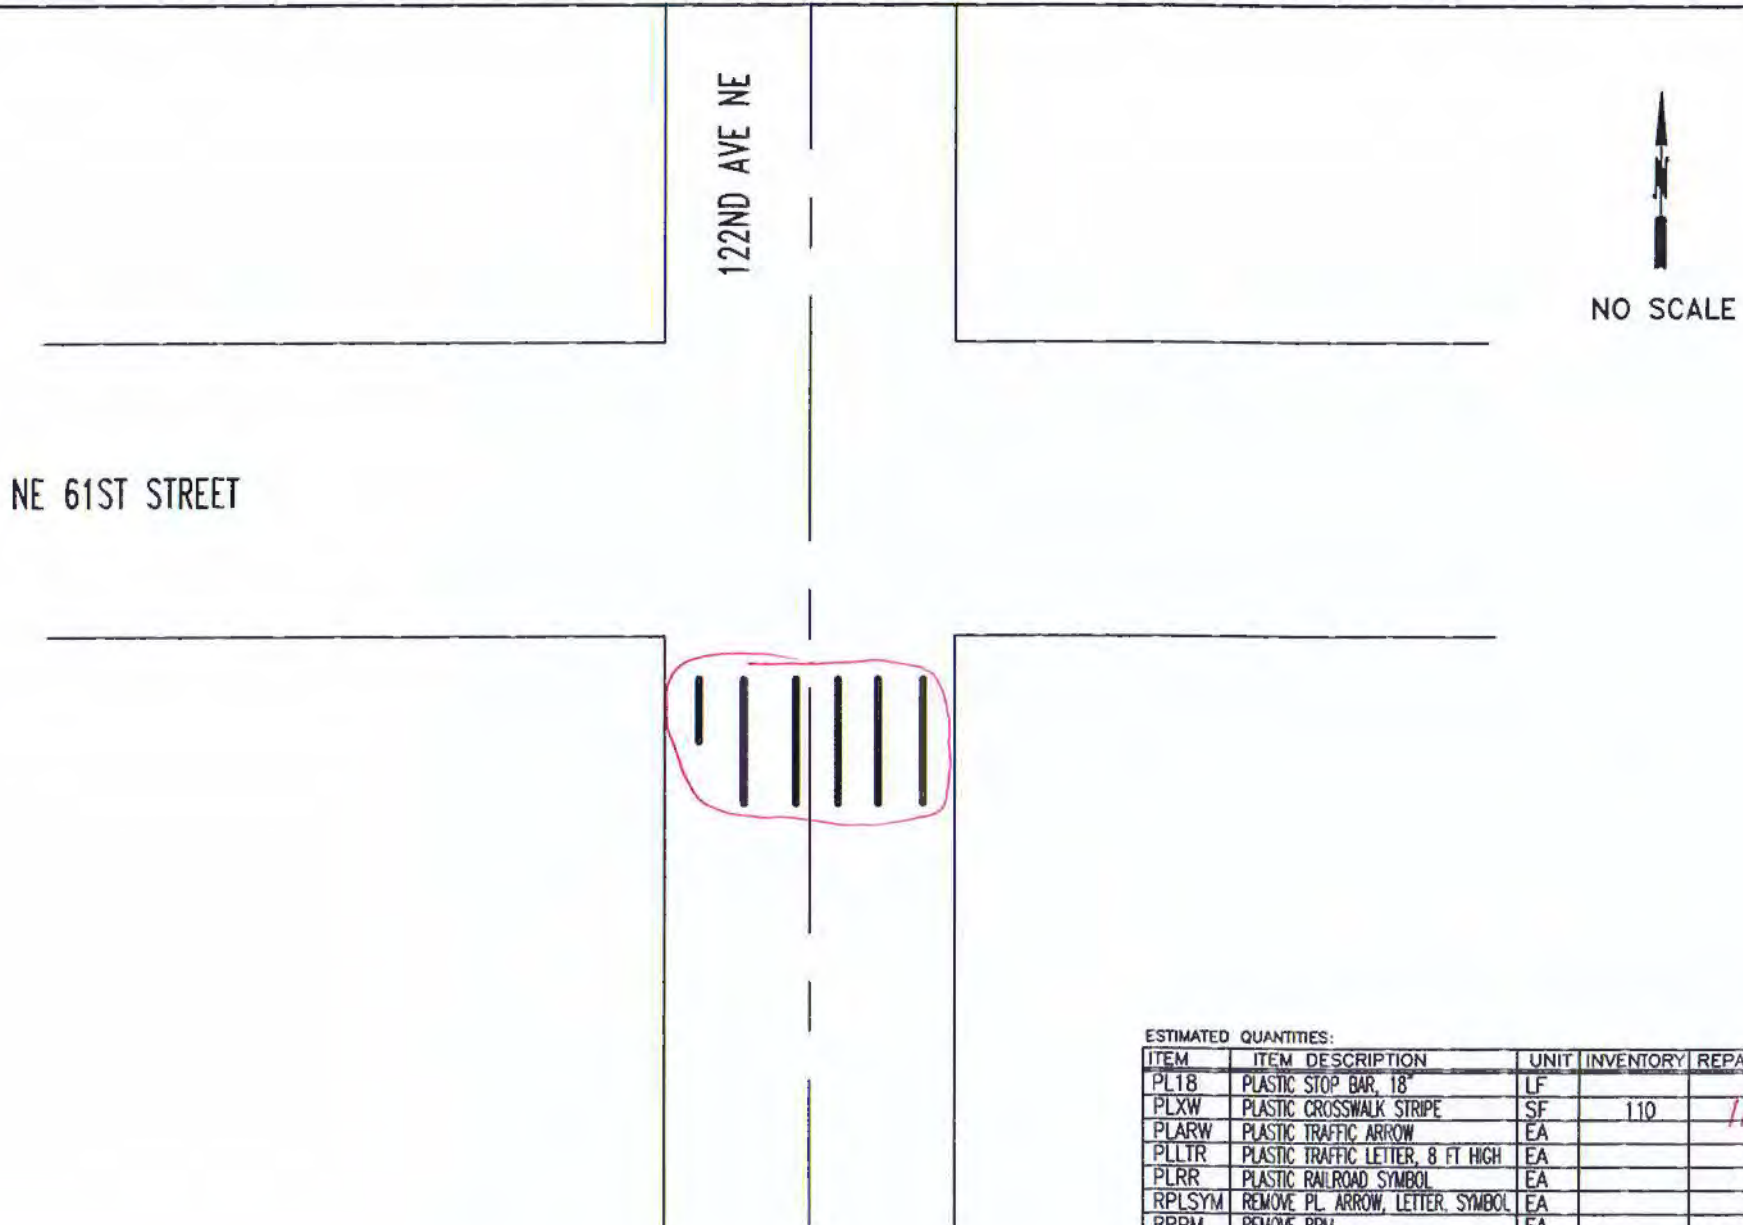

ESTIMATED QUANTITIES:

ITEM	ITEM DESCRIPTION	UNIT	INVENTORY	REPAIR QTY
PL18	PLASTIC STOP BAR, 18"	LF		
PLXW	PLASTIC CROSSWALK STRIPE	SF	110	110
PLARW	PLASTIC TRAFFIC ARROW	EA		
PLLTR	PLASTIC TRAFFIC LETTER, 8 FT HIGH	EA		
PLRR	PLASTIC RAILROAD SYMBOL	EA		
RPLSYM	REMOVE PL. ARROW, LETTER, SYMBOL	EA		
RRPM	REMOVE RPM	EA		
RPLXW	REMOVE PLASTIC STRIPE	SF		

CITY OF KIRKLAND
DEPARTMENT OF PUBLIC WORKS
123 FIFTH AVENUE KIRKLAND, WA 98033
(425) 587-3800 www.kirklandwa.gov

S. GONSAR 1/2019
DESIGNED BY: DATE

J.JENNINGS 1/2019
DRAWN BY: DATE

CHECKED BY: DATE

2020 PAVEMENT MARKING PROGRAM

STREET: NE 61ST STREET

CROSS STREET: 122ND AVE NE

SEGMENT:

SCALE: N.T.S.

FILENAME: Page 12-25B

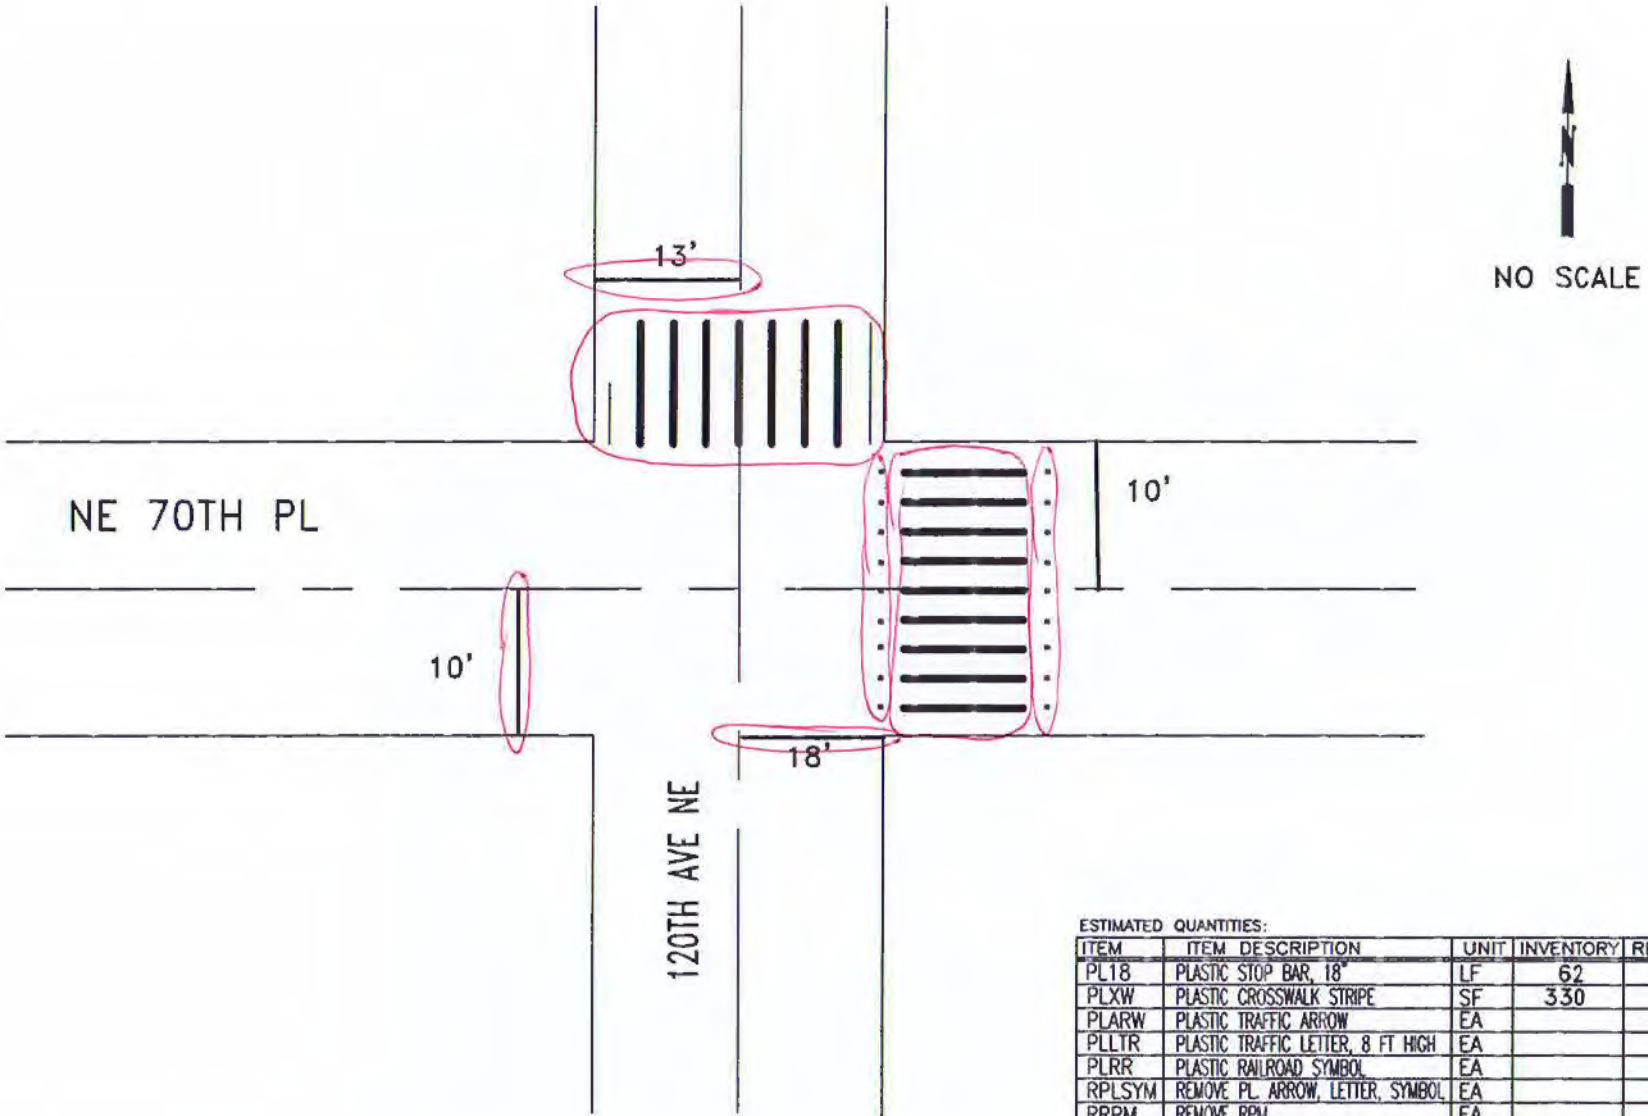

ESTIMATED QUANTITIES:

ITEM	ITEM DESCRIPTION	UNIT	INVENTORY	REPAIR QTY
PL18	PLASTIC STOP BAR, 18"	LF	62	35
PLXW	PLASTIC CROSSWALK STRIPE	SF	330	330
PLARW	PLASTIC TRAFFIC ARROW	EA		
PLLTR	PLASTIC TRAFFIC LETTER, 8 FT HIGH	EA		
PLRR	PLASTIC RAILROAD SYMBOL	EA		
RPLSYM	REMOVE PL. ARROW, LETTER, SYMBOL	EA		
RRPM	REMOVE RPM	EA		9
RPLXW	REMOVE PLASTIC STRIPE	SF		200
	RPM TYPE 2	EA	18	18

CITY OF KIRKLAND
DEPARTMENT OF PUBLIC WORKS
123 FIFTH AVENUE KIRKLAND, WA 98033
(425) 587-3800 www.kirklandwa.gov

G. HORTILLOSA 10/2006
DESIGNED BY: DATE

J.JENNINGS 10/2006
DRAWN BY: DATE

CHECKED BY: DATE

2020 PAVEMENT MARKING PROGRAM

STREET: NE 70TH STREET

CROSS STREET: 120TH AVE NE

SEGMENT:

SCALE: N.T.S.

FILENAME:

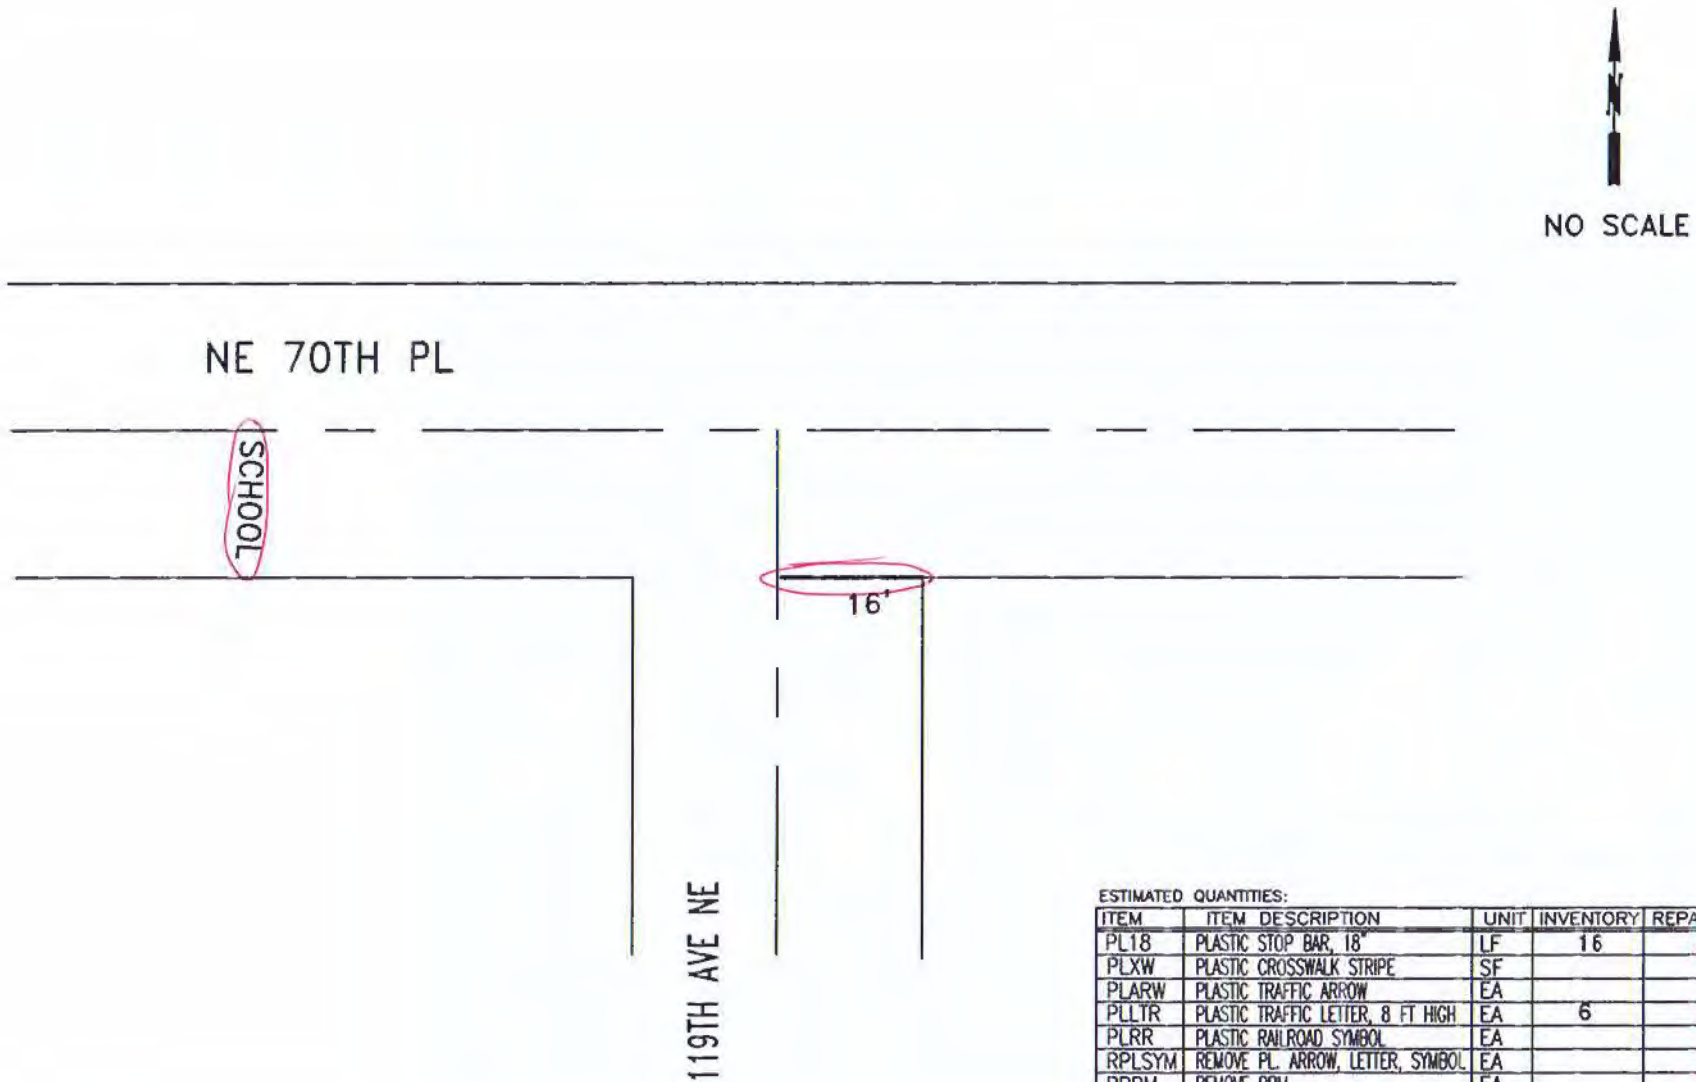

ESTIMATED QUANTITIES:

ITEM	ITEM DESCRIPTION	UNIT	INVENTORY	REPAIR QTY
PL18	PLASTIC STOP BAR, 18"	LF	16	16
PLXW	PLASTIC CROSSWALK STRIPE	SF		
PLARW	PLASTIC TRAFFIC ARROW	EA		
PLLTR	PLASTIC TRAFFIC LETTER, 8 FT HIGH	EA	6	6
PLRR	PLASTIC RAILROAD SYMBOL	EA		
RPLSYM	REMOVE PL. ARROW, LETTER, SYMBOL	EA		2
RRPM	REMOVE RPM	EA		
RPLXW	REMOVE PLASTIC STRIPE	SF		24

CITY OF KIRKLAND
DEPARTMENT OF PUBLIC WORKS
123 FIFTH AVENUE KIRKLAND, WA 98033
(425) 587-3800 www.kirklandwa.gov

D.GRILLEY 1/2000
DESIGNED BY: DATE

J.JENNINGS 1/2000
DRAWN BY: DATE

CHECKED BY: DATE

2022 PAVEMENT MARKING PROGRAM

STREET: NE 70TH PL

CROSS STREET: 119TH AVE NE

SEGMENT:

SCALE: N.T.S.

FILENAME: Page 12-27

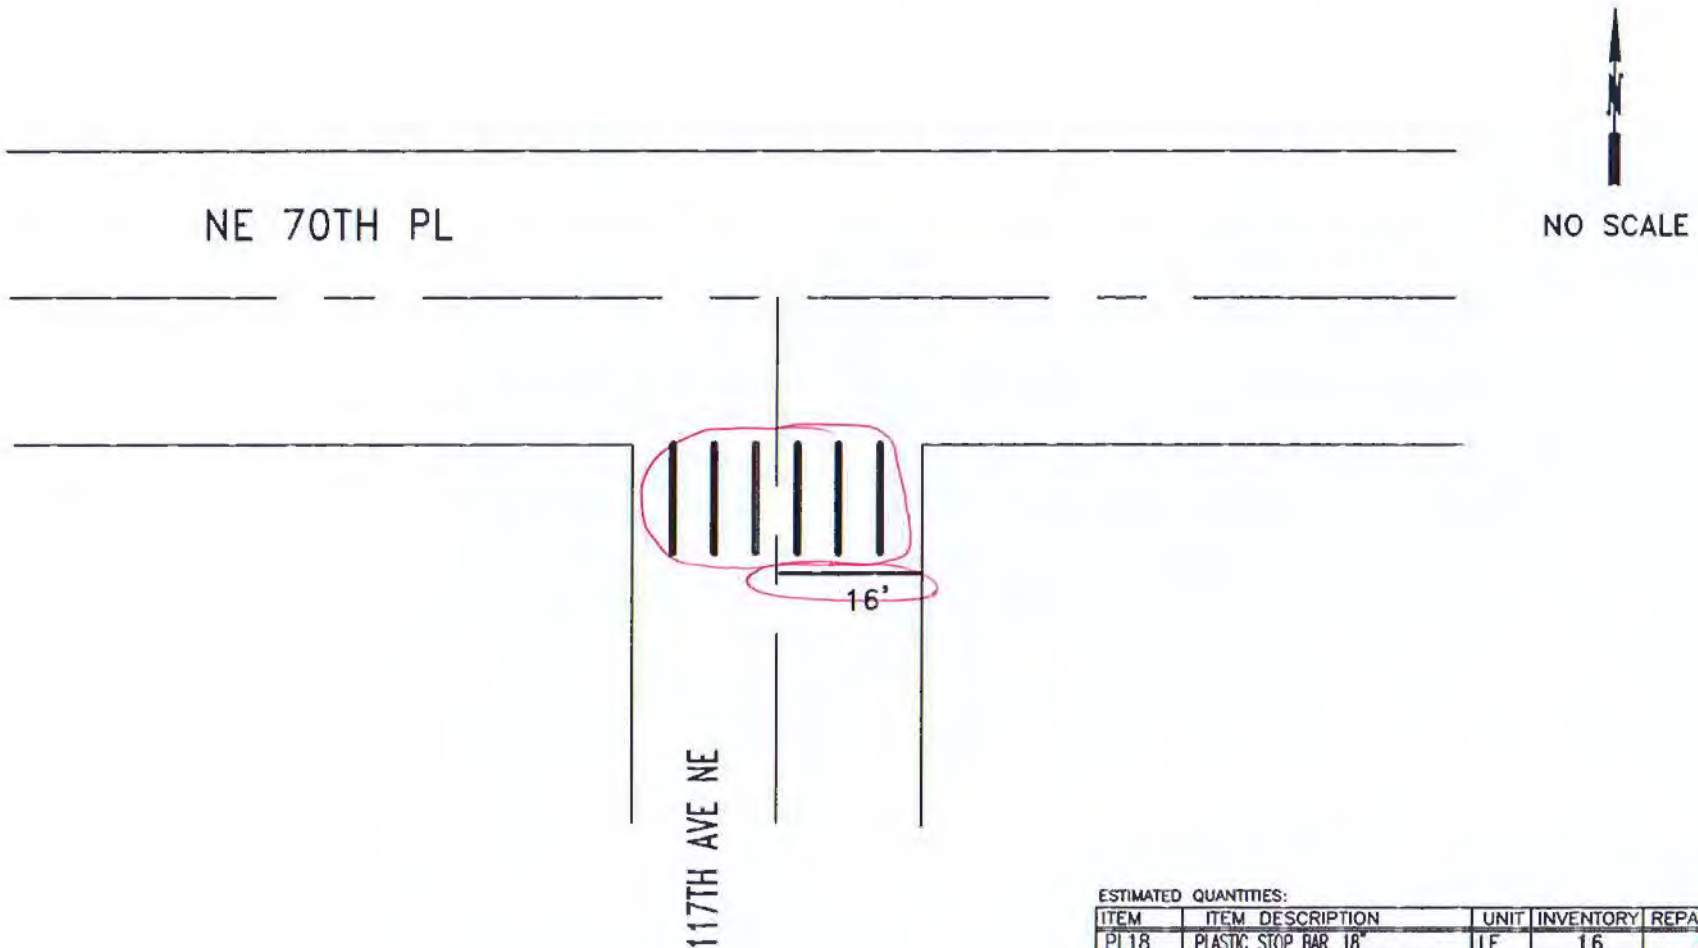

ESTIMATED QUANTITIES:

ITEM	ITEM DESCRIPTION	UNIT	INVENTORY	REPAIR QTY
PL18	PLASTIC STOP BAR, 18"	LF	16	16
PLXW	PLASTIC CROSSWALK STRIPE	SF	120	120
PLARW	PLASTIC TRAFFIC ARROW	EA		
PLLTR	PLASTIC TRAFFIC LETTER, 8 FT HIGH	EA		
PLRR	PLASTIC RAILROAD SYMBOL	EA		
RPLSYM	REMOVE PL. ARROW, LETTER, SYMBOL	EA		
RRPM	REMOVE RPM	EA		
RPLXW	REMOVE PLASTIC STRIPE	SF		140

CITY OF KIRKLAND
DEPARTMENT OF PUBLIC WORKS
123 FIFTH AVENUE KIRKLAND, WA 98033
(425) 587-3800 www.kirklandwa.gov

R. STEITZER 8/2005
DESIGNED BY: DATE

J.JENNINGS 8/2005
DRAWN BY: DATE

CHECKED BY: DATE

2022 PAVEMENT MARKING PROGRAM

STREET: NE 70TH PL

CROSS STREET: 117TH AVE NE

SEGMENT:

SCALE: N.T.S.

FILENAME:

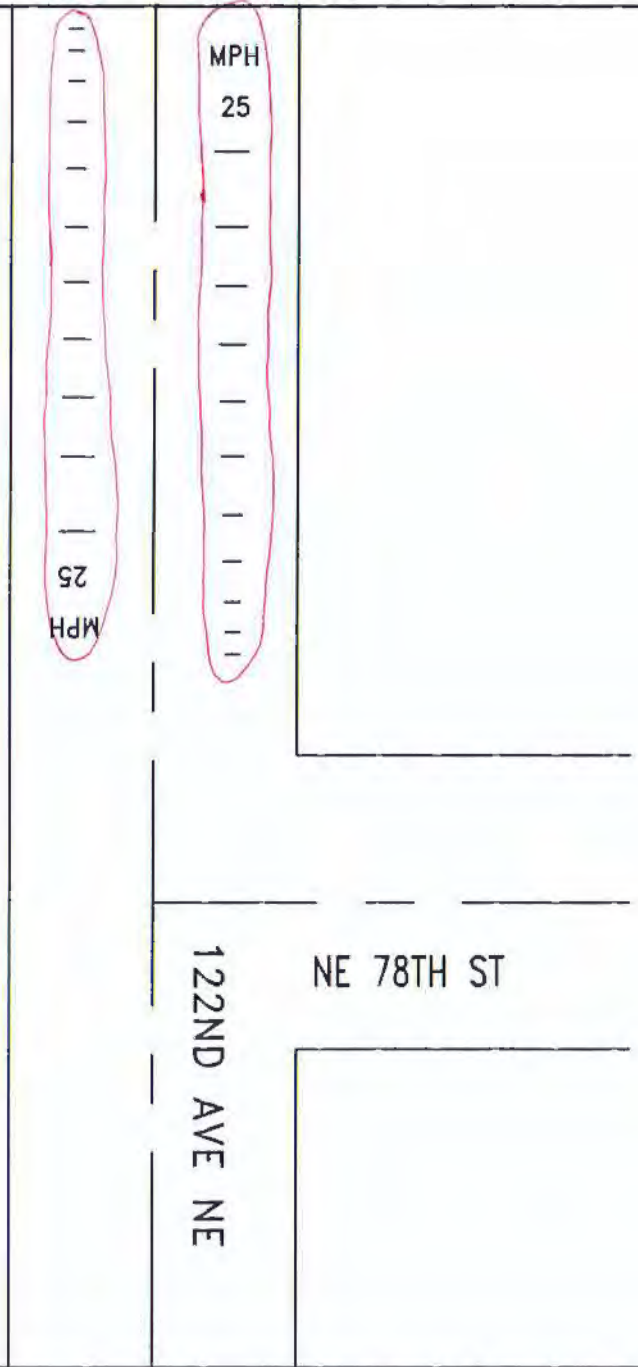

NO SCALE

ESTIMATED QUANTITIES:

ITEM	ITEM DESCRIPTION	UNIT	INVENTORY	REPAIR QTY
PL18	PLASTIC STOP BAR, 18"	LF		
PLXW	PLASTIC CROSSWALK STRIPE	SF		
PLARW	PLASTIC TRAFFIC ARROW	EA		
PLLTR	PLASTIC TRAFFIC LETTER, 8 FT HIGH	EA	10	10
PLRR	PLASTIC RAILROAD SYMBOL	EA		
RPLSYM	REMOVE PL. ARROW, LETTER, SYMBOL	EA		4
RRPM	REMOVE RPM	EA		
RPLXW	REMOVE PLASTIC STRIPE	SF		
PLLGD	PLASTIC SPEED LEGEND BARS	SF	124	124

CITY OF KIRKLAND
DEPARTMENT OF PUBLIC WORKS
123 FIFTH AVENUE KIRKLAND, WA 98033
(425) 587-3800 www.kirklandwa.gov

L. KAWOAKA 3/2016
DESIGNED BY: DATE

J.JENNINGS 3/2016
DRAWN BY: DATE

CHECKED BY: DATE

2020 PAVEMENT MARKING PROGRAM

STREET: 122ND AVE NE

CROSS STREET: NE 78TH ST

SEGMENT:

SCALE: N.T.S.

FILENAME: Page 12-32

BRIDLE TRAILS
INTERSECTION PLANS

CITY OF KIRKLAND
DEPARTMENT OF PUBLIC WORKS
123 FIFTH AVENUE KIRKLAND, WA 98033
(425) 587-3800 www.kirklandwa.gov

S GONSAR	1/2020
DESIGNED BY:	DATE
J.JENNINGS	1/2020
DRAWN BY:	DATE
CHECKED BY:	DATE

2020 PAVEMENT MARKING PROGRAM

STREET:

CROSS STREET:

SEGMENT:

SCALE: N.T.S.

FILENAME: 15-0

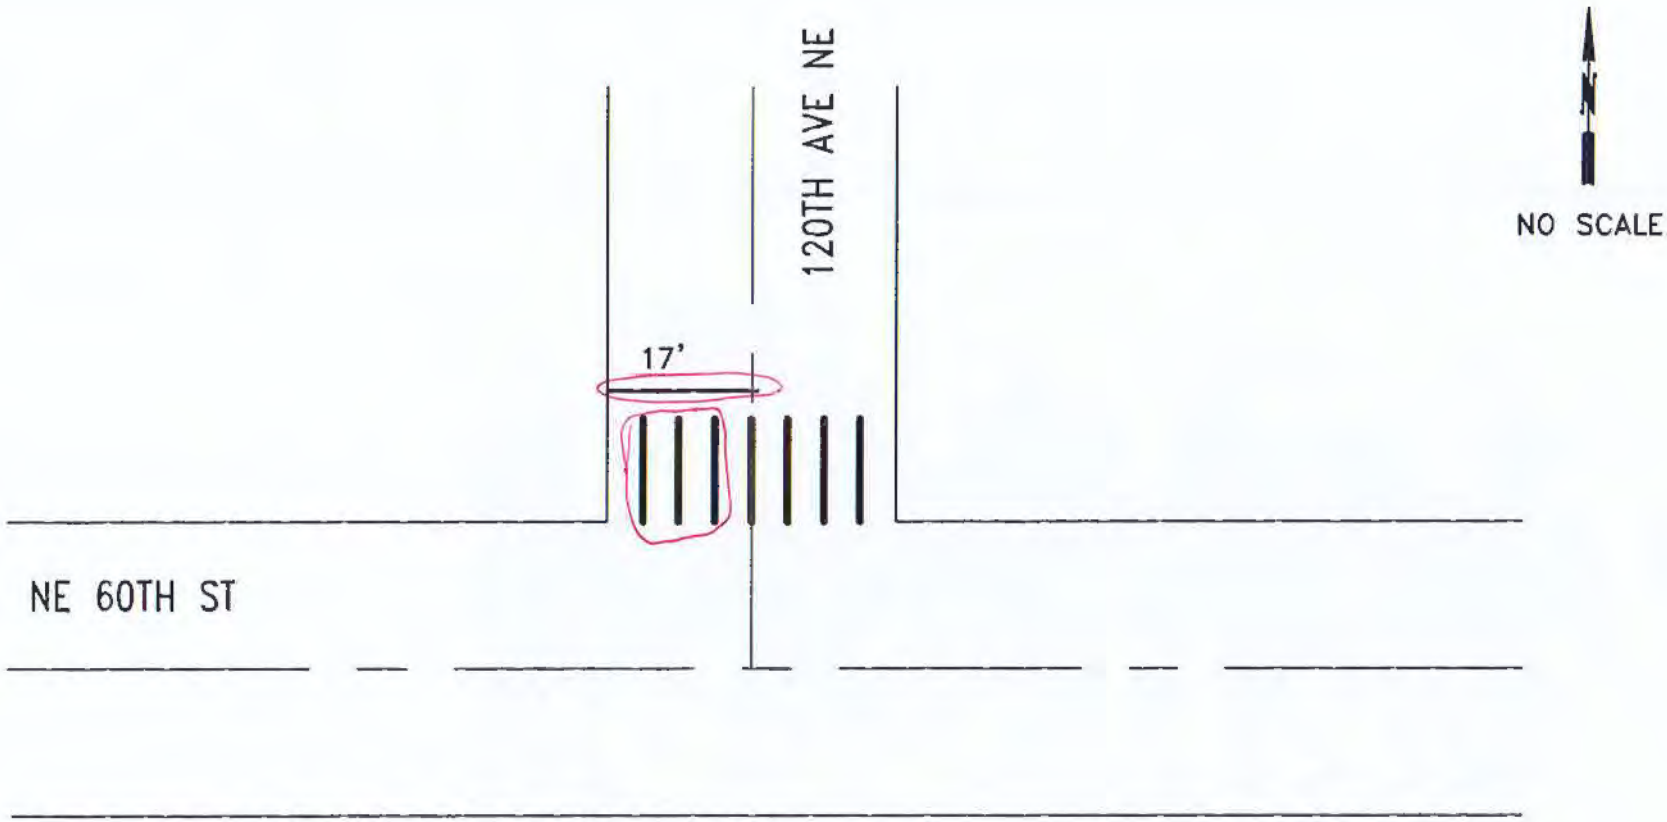

ESTIMATED QUANTITIES:

ITEM	ITEM DESCRIPTION	UNIT	INVENTORY	REPAIR QTY
PL18	PLASTIC STOP BAR, 18"	LF		17
PLXW	PLASTIC CROSSWALK STRIPE	SF	140	60
PLARW	PLASTIC TRAFFIC ARROW	EA		
PLLTR	PLASTIC TRAFFIC LETTER, 8 FT HIGH	EA		
PLRR	PLASTIC RAILROAD SYMBOL	EA		
RPLSYM	REMOVE PL. ARROW, LETTER, SYMBOL	EA		
RRPM	REMOVE RPM	EA		
RPLXW	REMOVE PLASTIC STRIPE	SF		60

CITY OF KIRKLAND
DEPARTMENT OF PUBLIC WORKS
123 FIFTH AVENUE KIRKLAND, WA 98033
(425) 587-3800 www.kirklandwa.gov

G. HORTILLOSA 3/2009
DESIGNED BY: DATE

J.JENNINGS 3/2009
DRAWN BY: DATE

CHECKED BY: DATE

2020 PAVEMENT MARKING PROGRAM

STREET: 120TH AVE NE

CROSS STREET: NE 60TH ST

SEGMENT:

SCALE: N.T.S.

FILENAME: Page 15-2

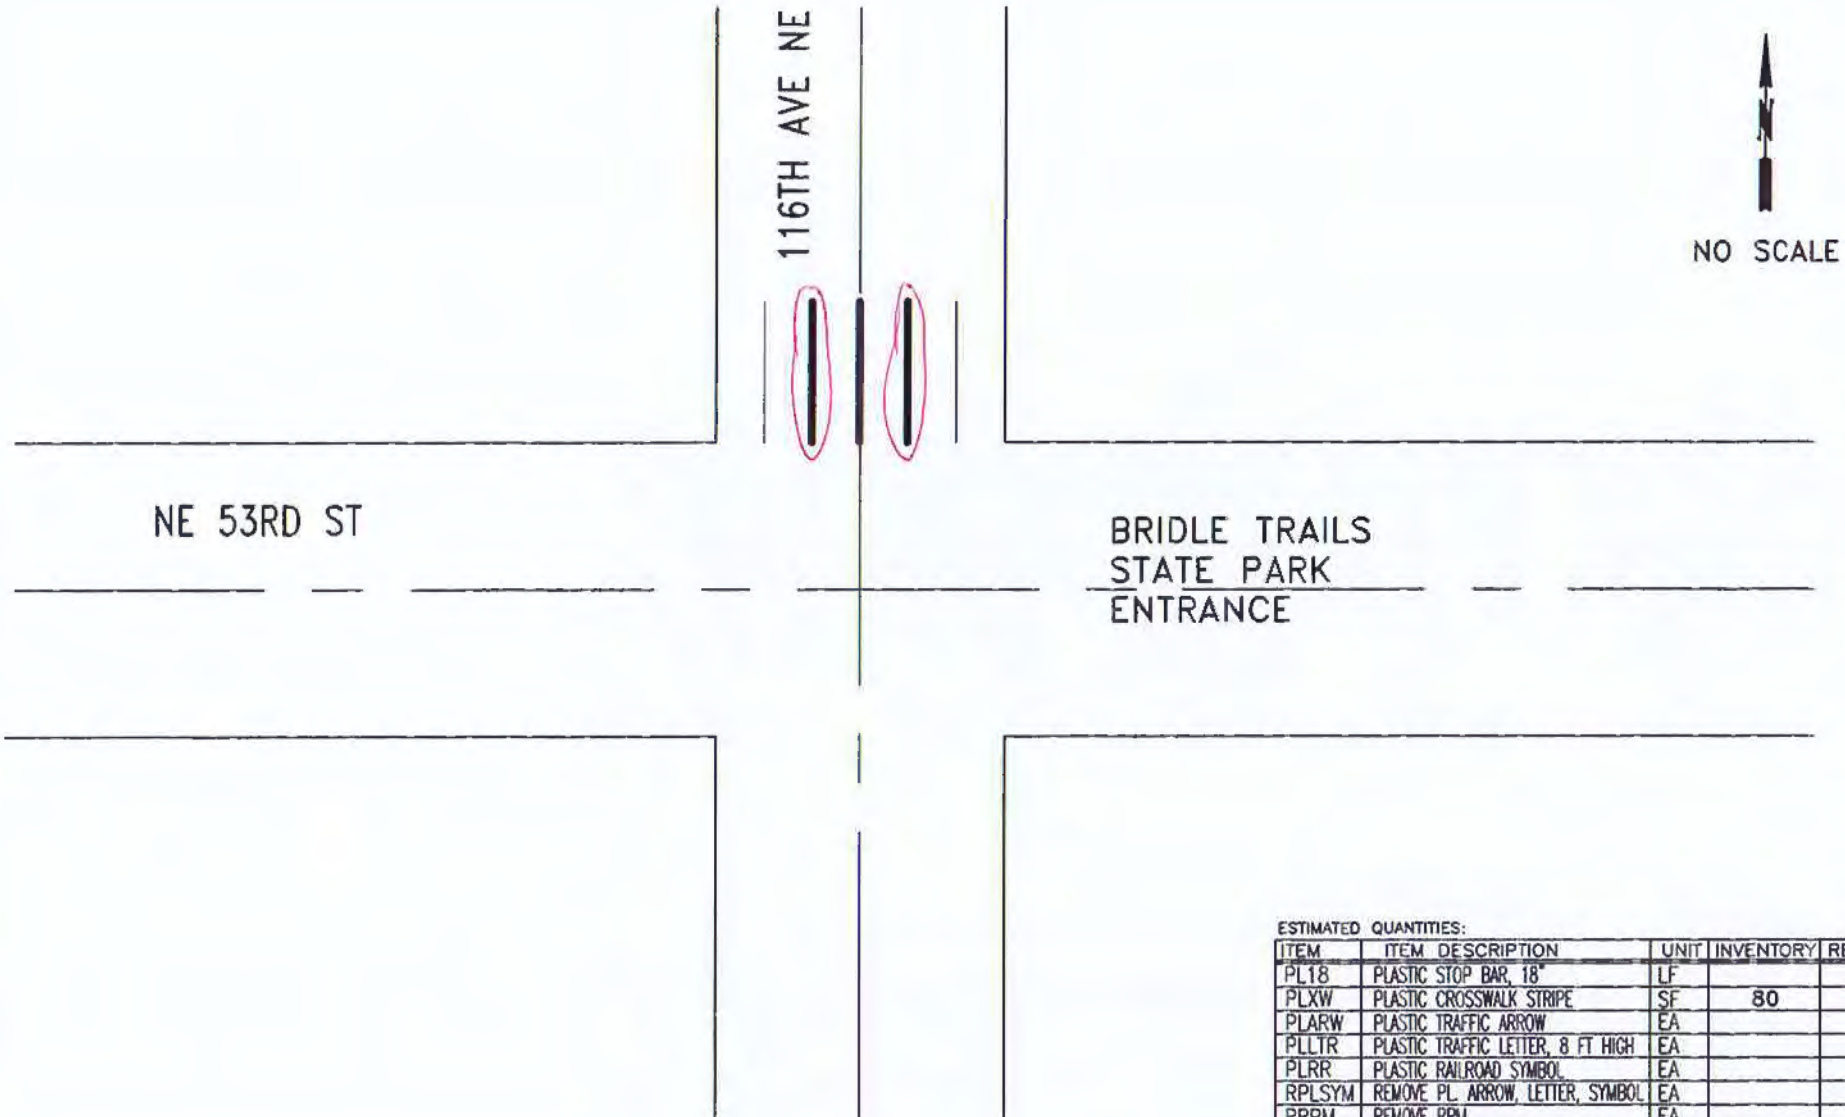

ESTIMATED QUANTITIES:

ITEM	ITEM DESCRIPTION	UNIT	INVENTORY	REPAIR QTY
PL18	PLASTIC STOP BAR, 18"	LF		
PLXW	PLASTIC CROSSWALK STRIPE	SF	80	40
PLARW	PLASTIC TRAFFIC ARROW	EA		
PLLTR	PLASTIC TRAFFIC LETTER, 8 FT HIGH	EA		
PLRR	PLASTIC RAILROAD SYMBOL	EA		
RPLSYM	REMOVE PL. ARROW, LETTER, SYMBOL	EA		
RRPM	REMOVE RPM	EA		
RPLXW	REMOVE PLASTIC STRIPE	SF		

CITY OF KIRKLAND
DEPARTMENT OF PUBLIC WORKS
123 FIFTH AVENUE KIRKLAND, WA 98033
(425) 587-3800 www.kirklandwa.gov

D.GRILLEY 1/2000
DESIGNED BY: DATE

J.JENNINGS 1/2000
DRAWN BY: DATE

CHECKED BY: DATE

2022 PAVEMENT MARKING PROGRAM

STREET: 116TH AVE NE

CROSS STREET: NE 53RD ST

SEGMENT:

SCALE: N.T.S.

FILENAME: Page 15-3

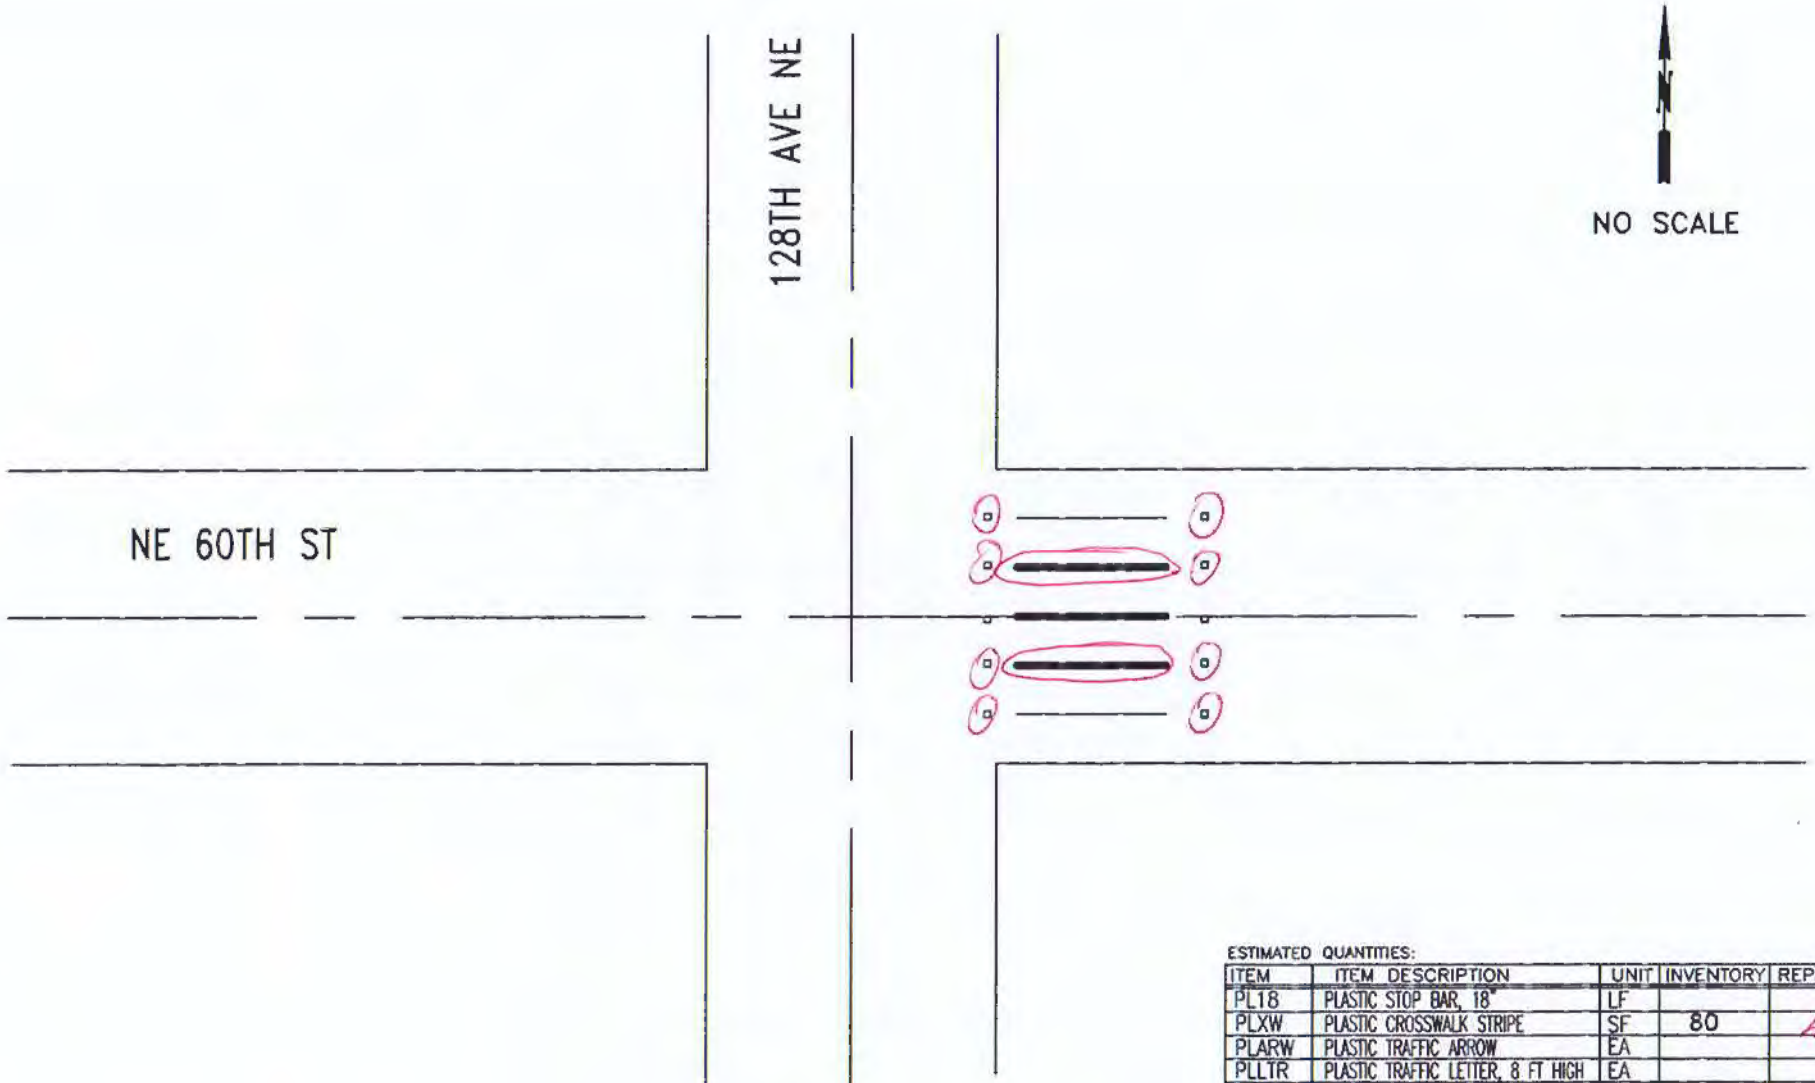

ESTIMATED QUANTITIES:

ITEM	ITEM DESCRIPTION	UNIT	INVENTORY	REPAIR QTY
PL18	PLASTIC STOP BAR, 18"	LF		
PLXW	PLASTIC CROSSWALK STRIPE	SF	80	40
PLARW	PLASTIC TRAFFIC ARROW	EA		
PLLTR	PLASTIC TRAFFIC LETTER, 8 FT HIGH	EA		
PLRR	PLASTIC RAILROAD SYMBOL	EA		
RPLSYM	REMOVE PL. ARROW, LETTER, SYMBOL	EA		
RRPM	REMOVE RPM	EA		8
RPLXW	REMOVE PLASTIC STRIPE	SF		48
	RAISED PAVEMENT MARKER TYPE 2	EA	10	8

CITY OF KIRKLAND
DEPARTMENT OF PUBLIC WORKS
123 FIFTH AVENUE KIRKLAND, WA 98033
(425) 587-3800 www.kirklandwa.gov

D.GRILLEY 1/2000
DESIGNED BY: DATE

J.JENNINGS 1/2000
DRAWN BY: DATE

CHECKED BY: DATE

2020 PAVEMENT MARKING PROGRAM

STREET: NE 60TH ST

CROSS STREET: 128TH AVE NE

SEGMENT:

SCALE: N.T.S.

FILENAME: Page 15-7

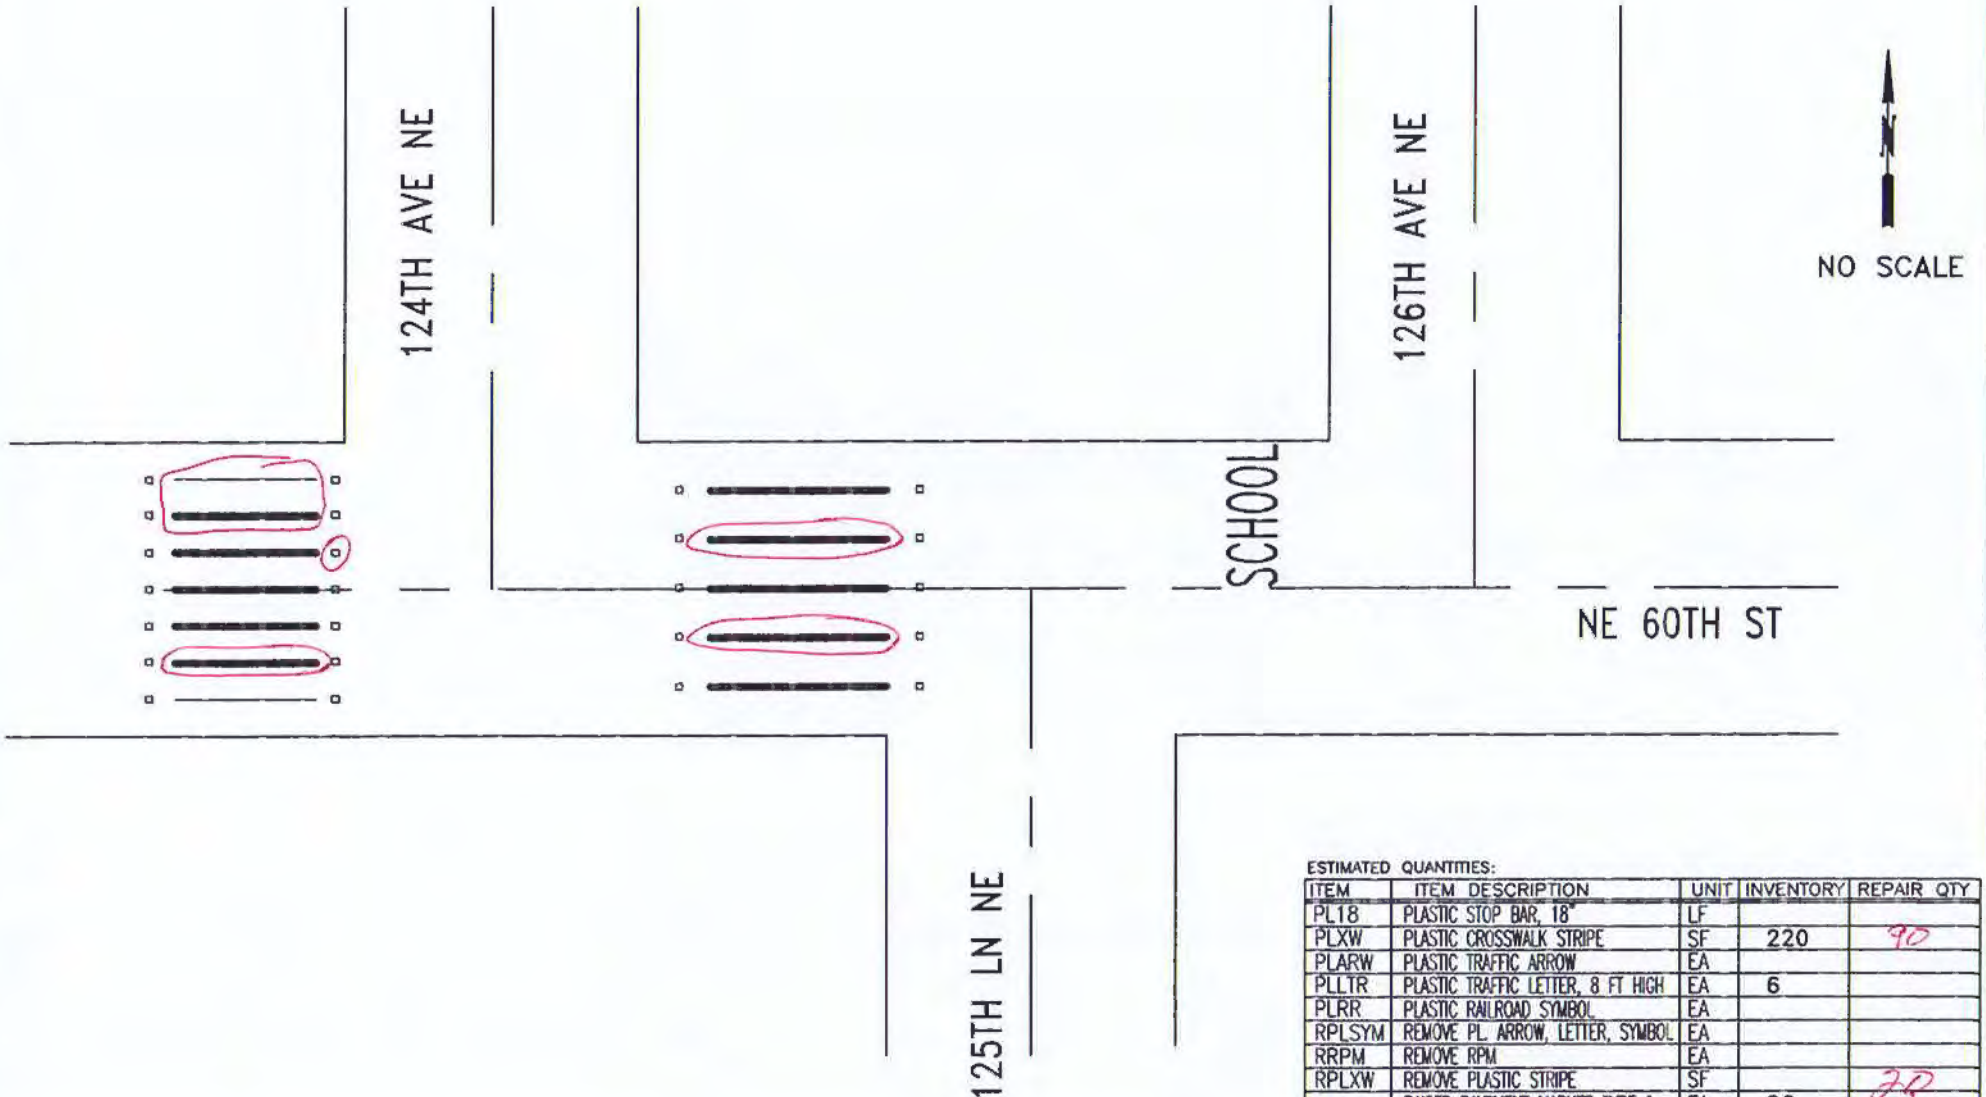

ESTIMATED QUANTITIES:

ITEM	ITEM DESCRIPTION	UNIT	INVENTORY	REPAIR QTY
PL18	PLASTIC STOP BAR, 18"	LF		
PLXW	PLASTIC CROSSWALK STRIPE	SF	220	90
PLARW	PLASTIC TRAFFIC ARROW	EA		
PLLTR	PLASTIC TRAFFIC LETTER, 8 FT HIGH	EA	6	
PLRR	PLASTIC RAILROAD SYMBOL	EA		
RPLSYM	REMOVE PL. ARROW, LETTER, SYMBOL	EA		
RRPM	REMOVE RPM	EA		
RPLXW	REMOVE PLASTIC STRIPE	SF		79
	RAISED PAVEMENT MARKER TYPE 2	EA	26	

CITY OF KIRKLAND
DEPARTMENT OF PUBLIC WORKS
123 FIFTH AVENUE KIRKLAND, WA 98033
(425) 587-3800 www.kirklandwa.gov

D.GRILLEY 1/2000
DESIGNED BY: DATE

J.JENNINGS 1/2000
DRAWN BY: DATE

CHECKED BY: DATE

2022 PAVEMENT MARKING PROGRAM

STREET: NE 60TH ST

CROSS STREET: 124TH - 126TH AVES NE

SEGMENT:

SCALE: N.T.S.

FILENAME:

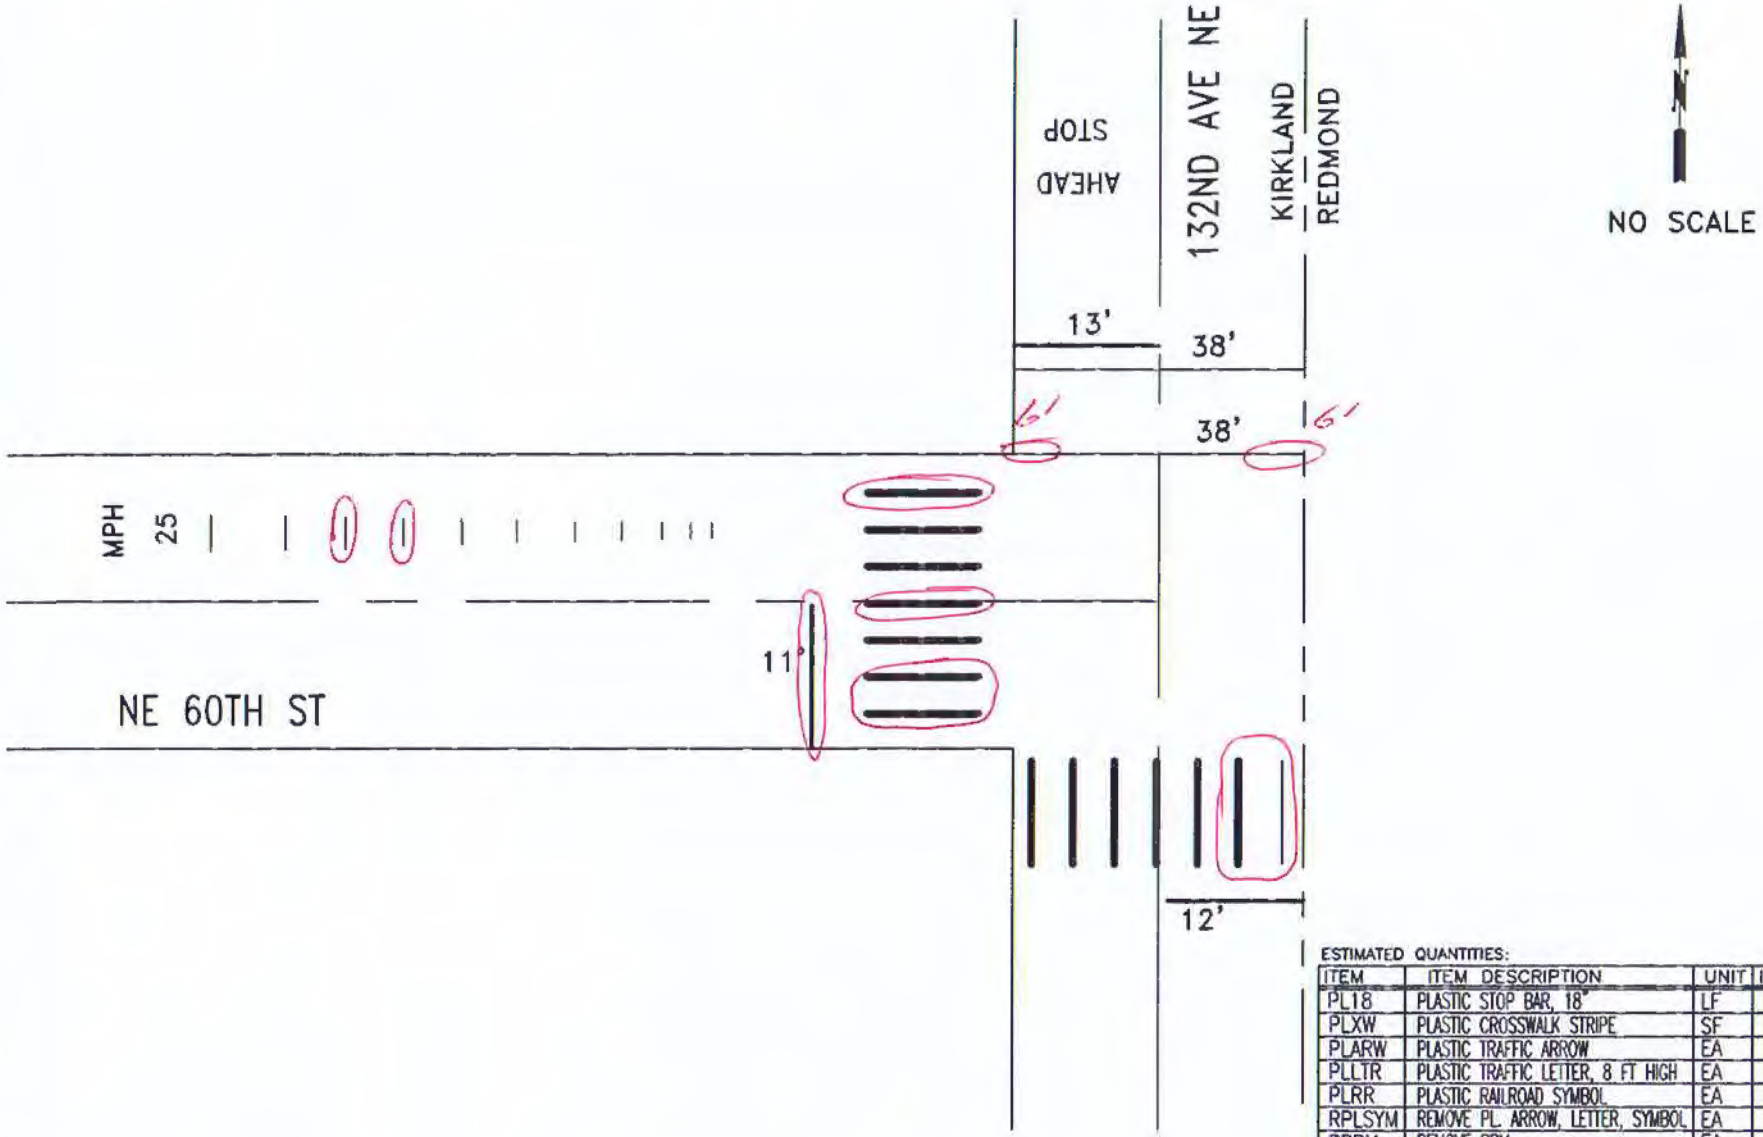

ESTIMATED QUANTITIES:

ITEM	ITEM DESCRIPTION	UNIT	INVENTORY	REPAIR QTY
PL18	PLASTIC STOP BAR, 18"	LF	36	17
PLXW	PLASTIC CROSSWALK STRIPE	SF	346	124
PLARW	PLASTIC TRAFFIC ARROW	EA		
PLLTR	PLASTIC TRAFFIC LETTER, 8 FT HIGH	EA	14	
PLRR	PLASTIC RAILROAD SYMBOL	EA		
RPLSYM	REMOVE PL. ARROW, LETTER, SYMBOL	EA		
RRPM	REMOVE RPM	EA		
RPLXW	REMOVE PLASTIC STRIPE	SF		80
PLLGD	PLASTIC SPEED LEGEND BARS	SF	62	

CITY OF KIRKLAND
DEPARTMENT OF PUBLIC WORKS
123 FIFTH AVENUE KIRKLAND, WA 98033
(425) 587-3800 www.kirklandwa.gov

G. HORTILLOSA 11/2008
DESIGNED BY: DATE

J.JENNINGS 11/2008
DRAWN BY: DATE

CHECKED BY: DATE

2022 PAVEMENT MARKING PROGRAM

STREET: NE 60TH ST

CROSS STREET: 132ND AVE NE

SEGMENT:

SCALE: N.T.S.

FILENAME: Page 15-10

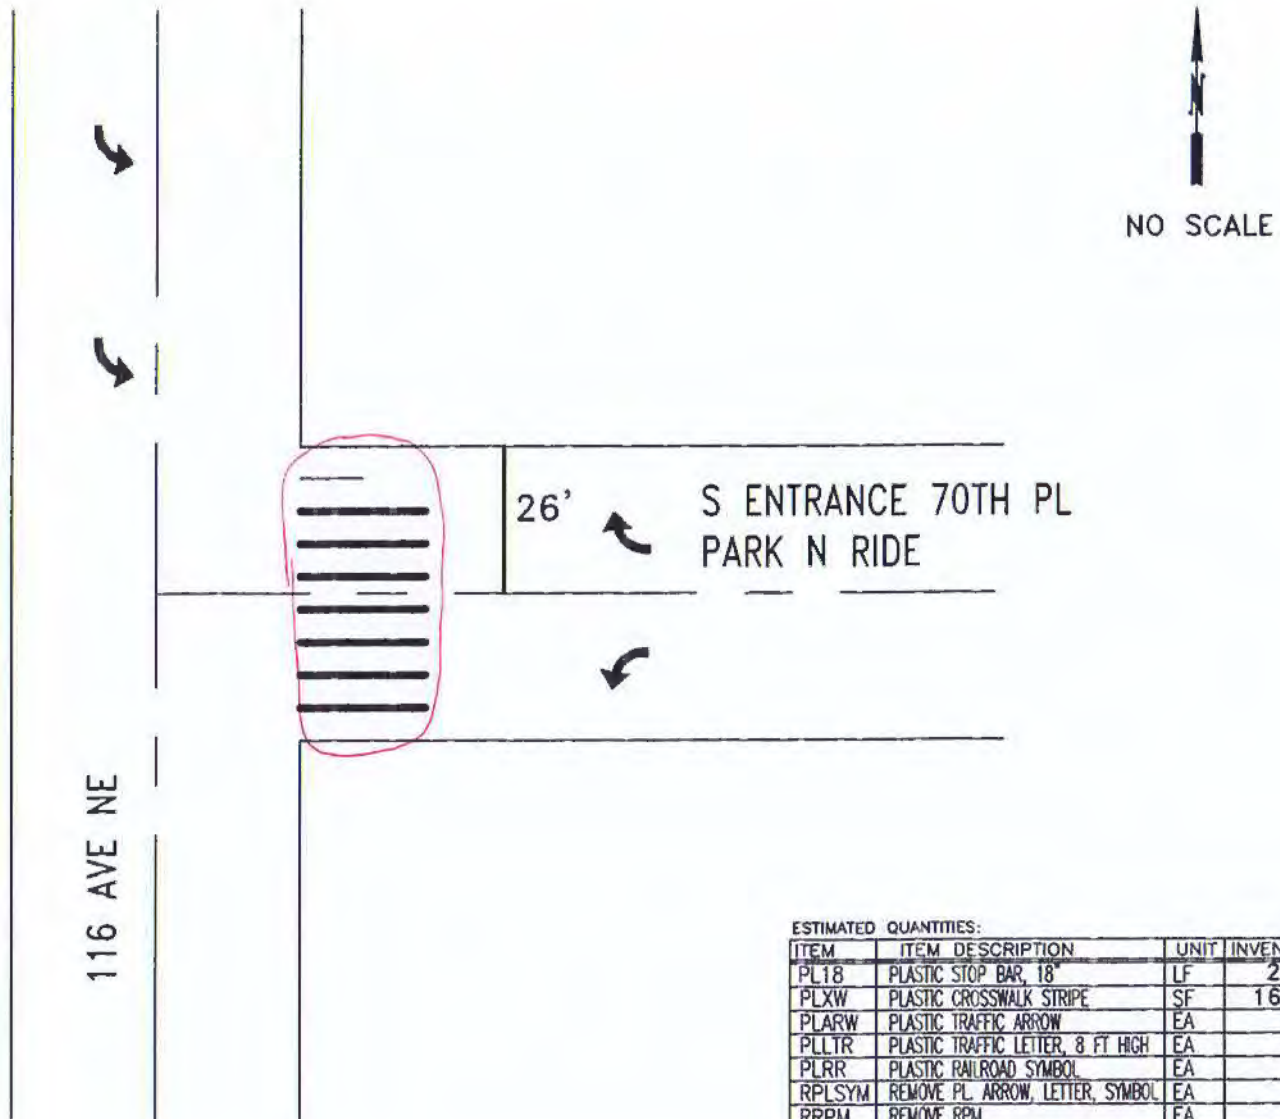

ESTIMATED QUANTITIES:

ITEM	ITEM DESCRIPTION	UNIT	INVENTORY	REPAIR QTY
PL18	PLASTIC STOP BAR, 18"	LF	26	
PLXW	PLASTIC CROSSWALK STRIPE	SF	165	165
PLARW	PLASTIC TRAFFIC ARROW	EA	4	
PLLTR	PLASTIC TRAFFIC LETTER, 8 FT HIGH	EA		
PLRR	PLASTIC RAILROAD SYMBOL	EA		
RPLSYM	REMOVE PL. ARROW, LETTER, SYMBOL	EA		
RRPM	REMOVE RPM	EA		
RPLXW	REMOVE PLASTIC STRIPE	SF		60
RPM11	TYPE II RPM	EA		

CITY OF KIRKLAND
DEPARTMENT OF PUBLIC WORKS
123 FIFTH AVENUE KIRKLAND, WA 98033
(425) 587-3800 www.kirklandwa.gov

R. STEITZER 2/2005
DESIGNED BY: DATE

J.JENNINGS 8/2005
DRAWN BY: DATE

CHECKED BY: DATE

2022 PAVEMENT MARKING PROGRAM

STREET: 116 AVE NE

CROSS STREET: 70TH PL PARK N RIDE

SEGMENT:

SCALE: N.T.S.

FILENAME: Page 15-11

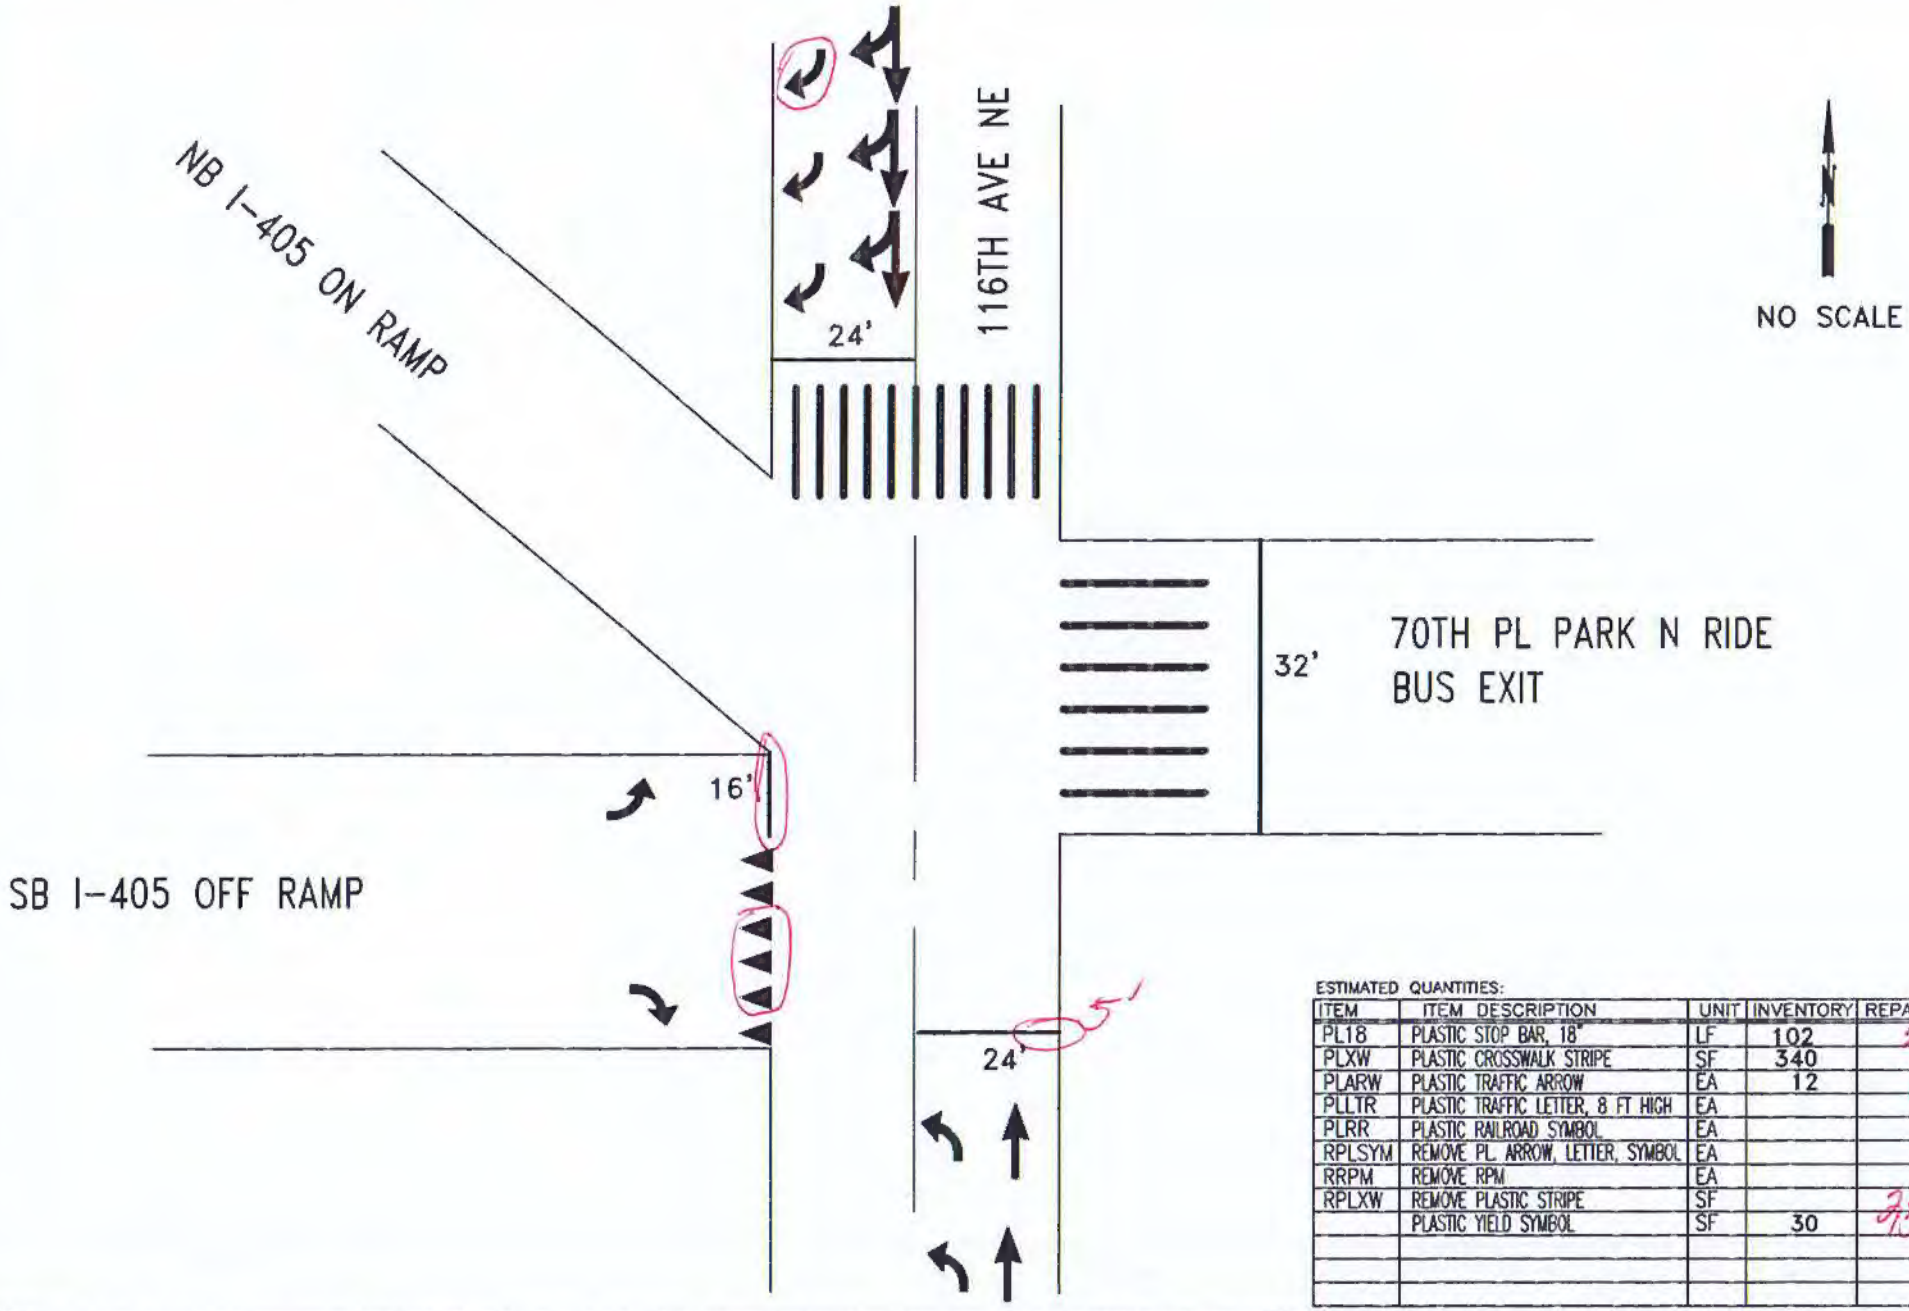

ESTIMATED QUANTITIES:

ITEM	ITEM DESCRIPTION	UNIT	INVENTORY	REPAIR QTY
PL18	PLASTIC STOP BAR, 18"	LF	102	21
PLXW	PLASTIC CROSSWALK STRIPE	SF	340	
PLARW	PLASTIC TRAFFIC ARROW	EA	12	1
PLLTR	PLASTIC TRAFFIC LETTER, 8 FT HIGH	EA		
PLRR	PLASTIC RAILROAD SYMBOL	EA		
RPLSYM	REMOVE PL. ARROW, LETTER, SYMBOL	EA		
RRPM	REMOVE RPM	EA		
RPLXW	REMOVE PLASTIC STRIPE	SF		
	PLASTIC YIELD SYMBOL	SF	30	75

CITY OF KIRKLAND
DEPARTMENT OF PUBLIC WORKS
123 FIFTH AVENUE KIRKLAND, WA 98033
(425) 587-3800 www.kirklandwa.gov

G. HORTILLOSA 2/2011
DESIGNED BY: DATE

J.JENNINGS 2/2011
DRAWN BY: DATE

CHECKED BY: DATE

2022 PAVEMENT MARKING PROGRAM

STREET: 116 AVE NE

CROSS STREET: SB I-405 OFF RAMP

SEGMENT:

SCALE: N.T.S.

FILENAME: Page 15-12