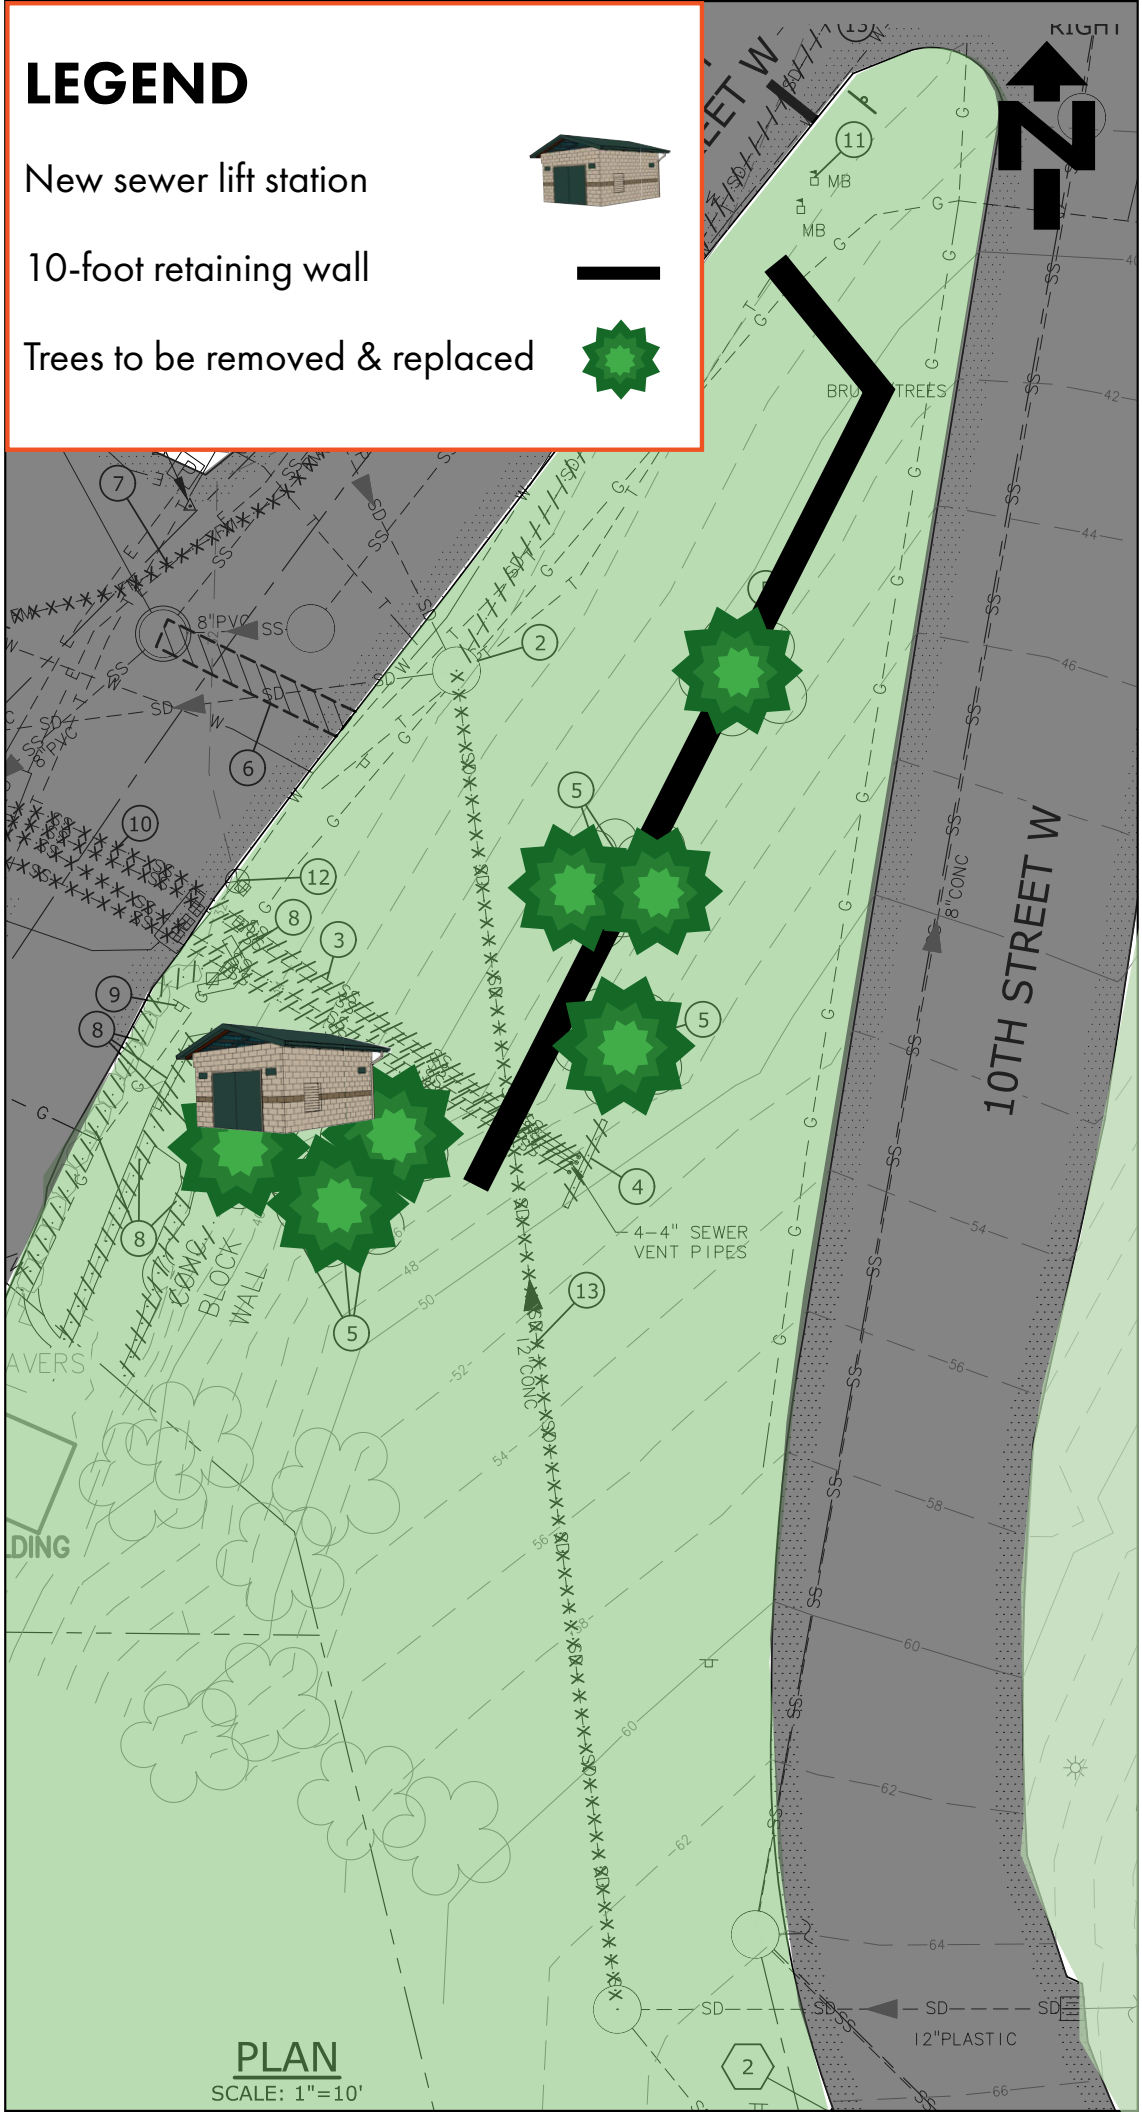
LEGEND
New sewer lift station
10-foot retaining wall
Trees to be removed & replaced
10TH STREET W
4-4" SEWER VENT PIPES
12"PLASTIC
8"PVC
8"CONC
12"CONC
CONC. BLOCK WALL
PLAN
SCALE: 1"=10'