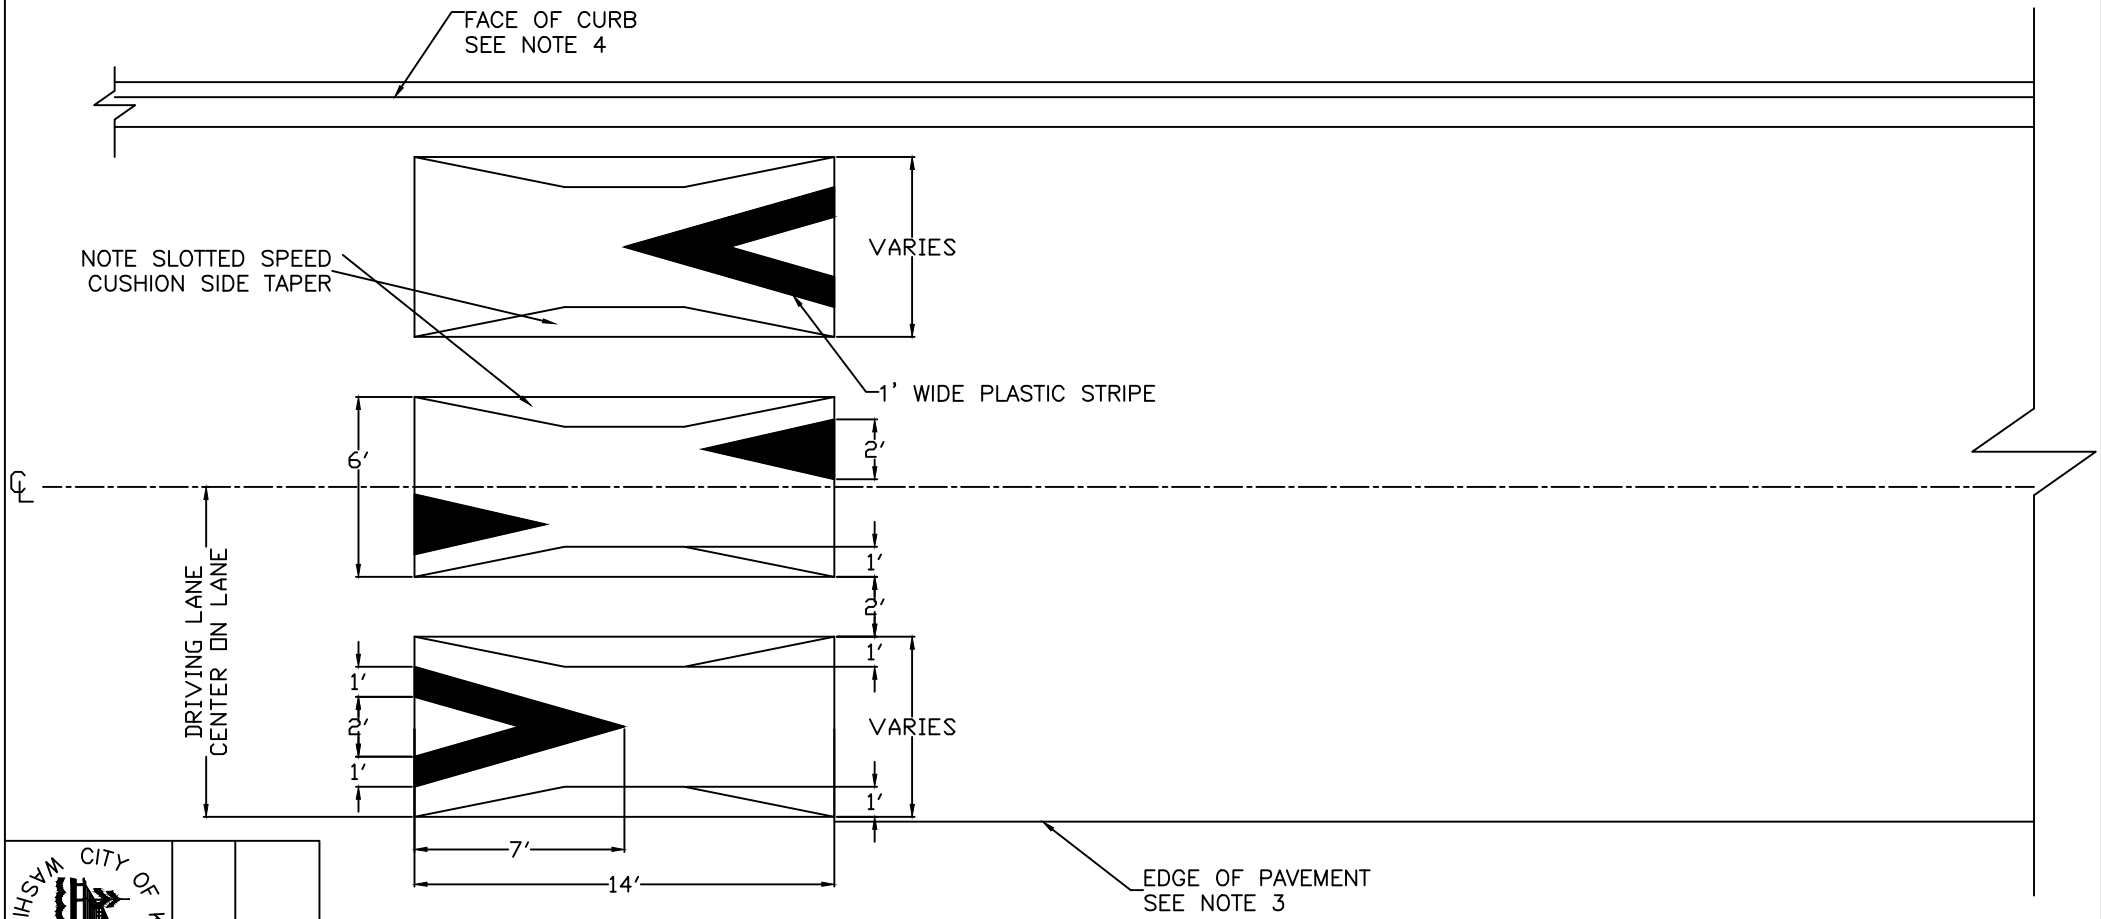

SLOTTED SPEED CUSHION

NO SCALE
MARKING, LAYOUT, AND EDGE DETAIL

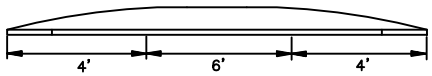

SLOTTED SPEED CUSHION SECTION
NO SCALE

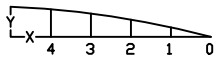

X (ft)	Y (in)
0	0.00
1	1.50
2	2.25
3	2.75
4	3.00

VERTICAL DIMENSION CHART
NO SCALE

NOTES:

1. PAVEMENT MARKINGS TYPICAL IN BOTH DIRECTIONS OF TRAVEL
2. ALL SLOTTED SPEED CUSHION MARKINGS SHALL BE PLASTIC
3. WHEN PLACED ON ROADWAY WITH NO CURB AND GUTTER, EDGE OF SPEED CUSHION EXTENDS TO EDGE OF PAVEMENT
4. WHEN PLACED ON ROADWAY WITH CURB AND GUTTER, EDGE OF SPEED CUSHION TO BE PLACED 2' FROM FACE OF CURB.
5. NOTE SIDE TAPER ON SPEED CUSHION.

CITY OF KIRKLAND
WASHINGTON

CITY OF KIRKLAND

PLAN NO. CK-R.67B

SLOTTED SPEED CUSHION MARKING AND SIGNAGE

LAST REVISED: 1/1/18