Sample House
Street Address
City, ST Zip

DATE: Month Day, Year

SHEET TITLE:
DETAILS

SHEET NUMBER:
A7

SEAL:

1 SLAB ON GRADE
NOTE SCALE
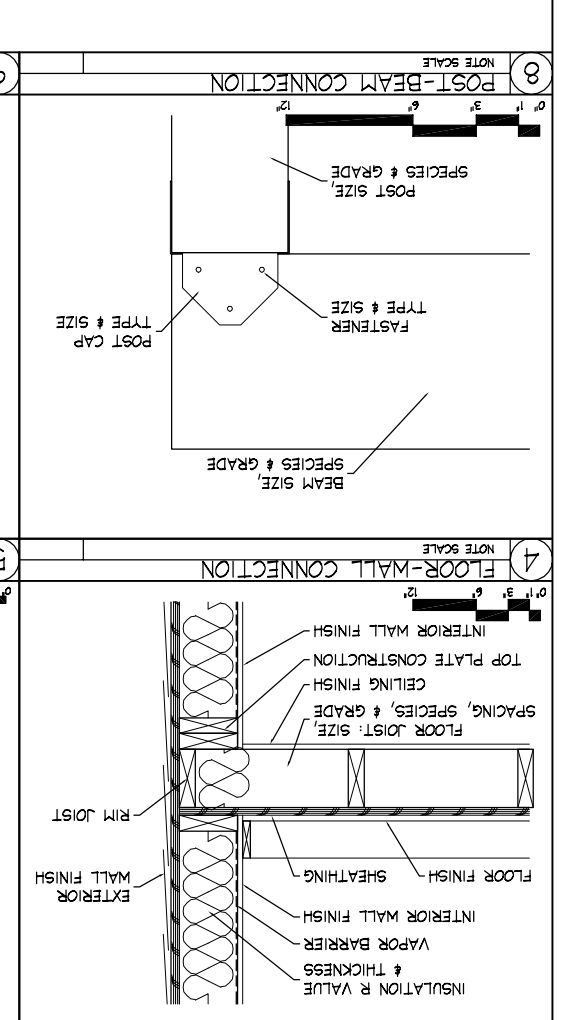

2 FOUNDATION DETAIL
NOTE SCALE
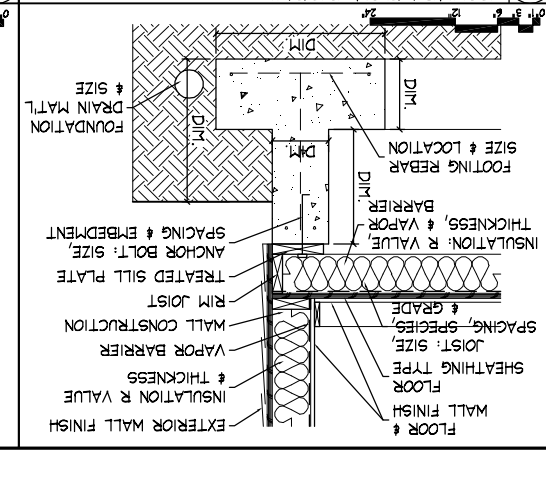

3 GARAGE SLAB/WALL (ALTERNATE)
NOTE SCALE
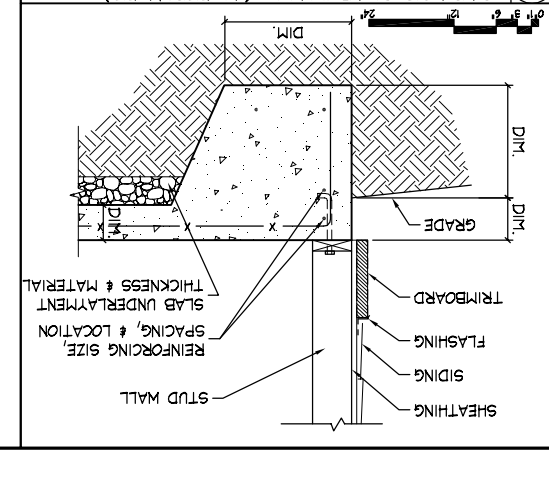

4 FLOOR-WALL CONNECTION
NOTE SCALE

5 ROOF-WALL CONNECTION
NOTE SCALE

6 POST-BASE CONNECTION
NOTE SCALE

7 STAIR DETAIL
NOTE SCALE
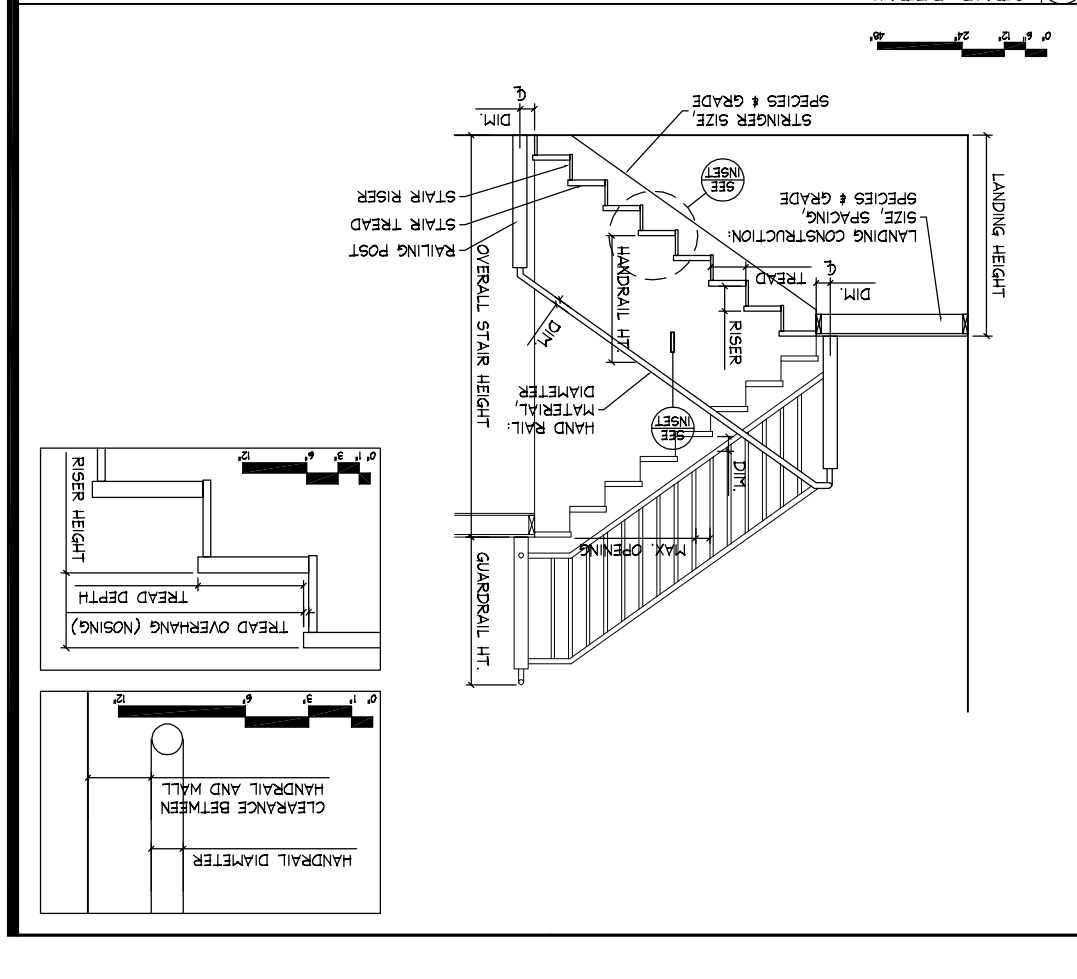

8 POST-BEAM CONNECTION
NOTE SCALE

9 FACTORY-BUILT FIREPLACE
NOTE SCALE
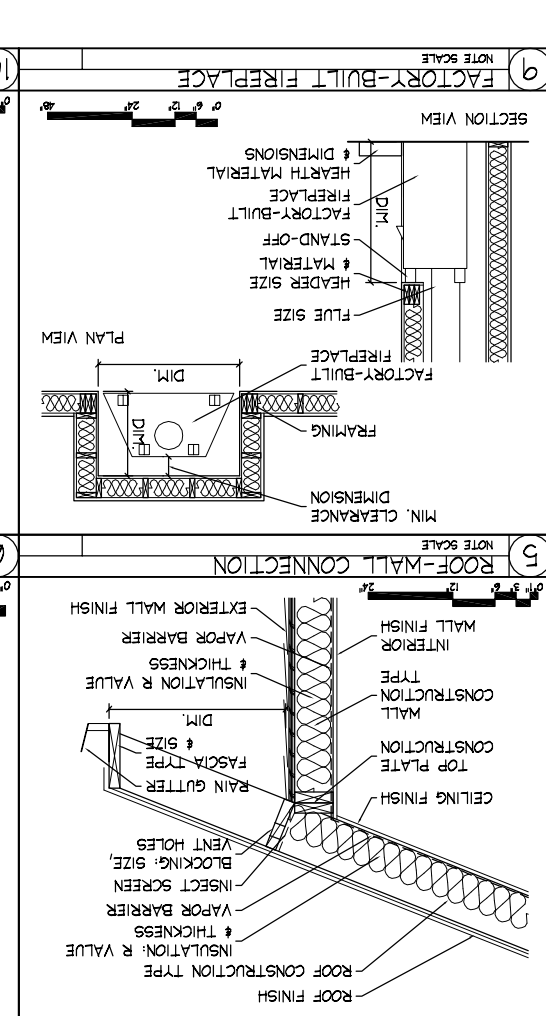

10 ROOF TRUSS-WALL CONNECTION
NOTE SCALE
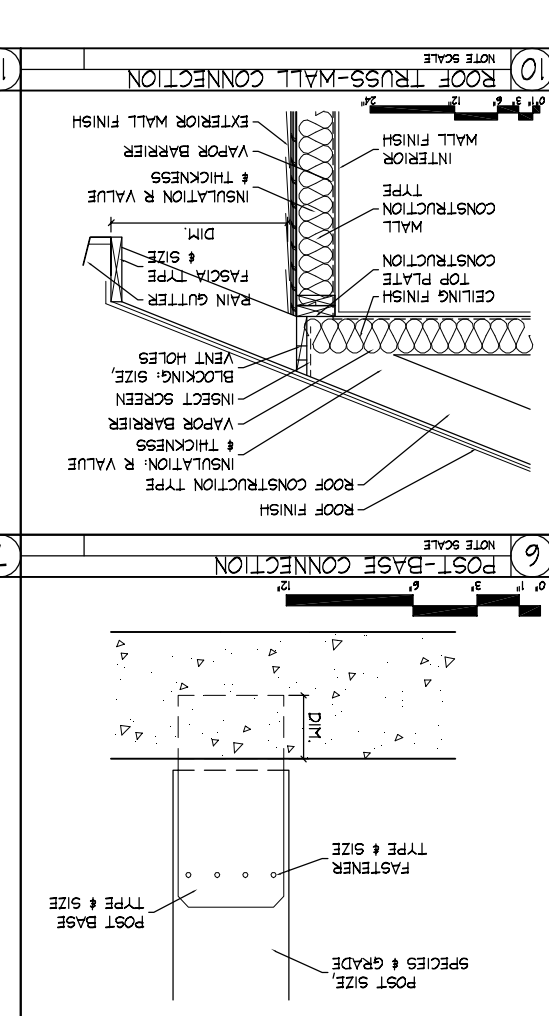

11 16" MINIMUM LATERAL RESTRAINT PANEL
SCALE: NOT TO SCALE LRP-16
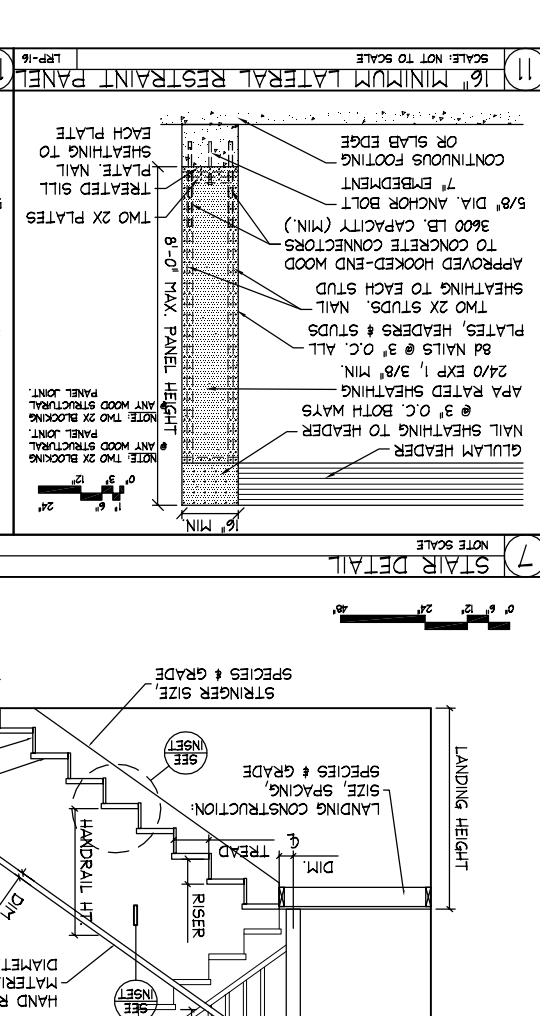
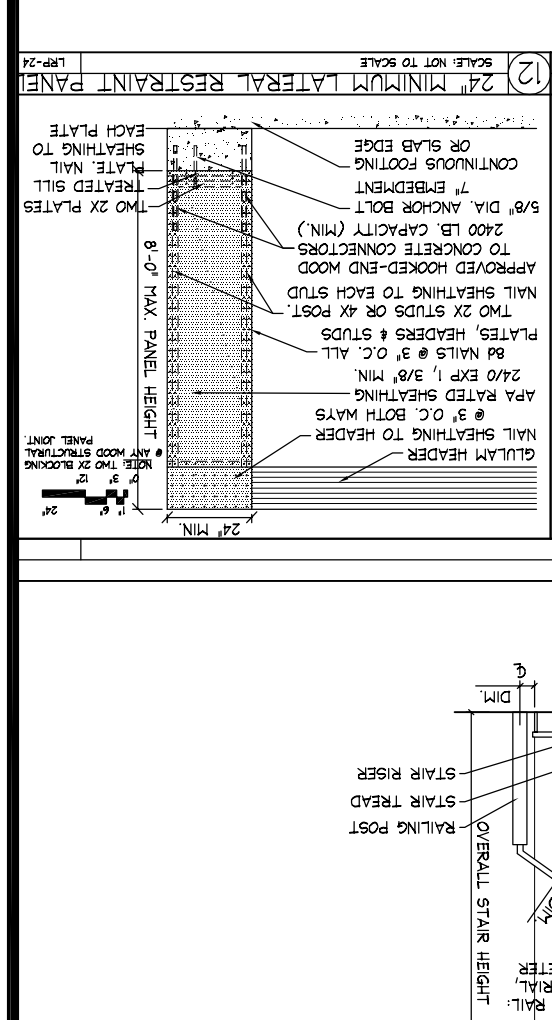
12 24" MINIMUM LATERAL RESTRAINT PANEL
SCALE: NOT TO SCALE LRP-24