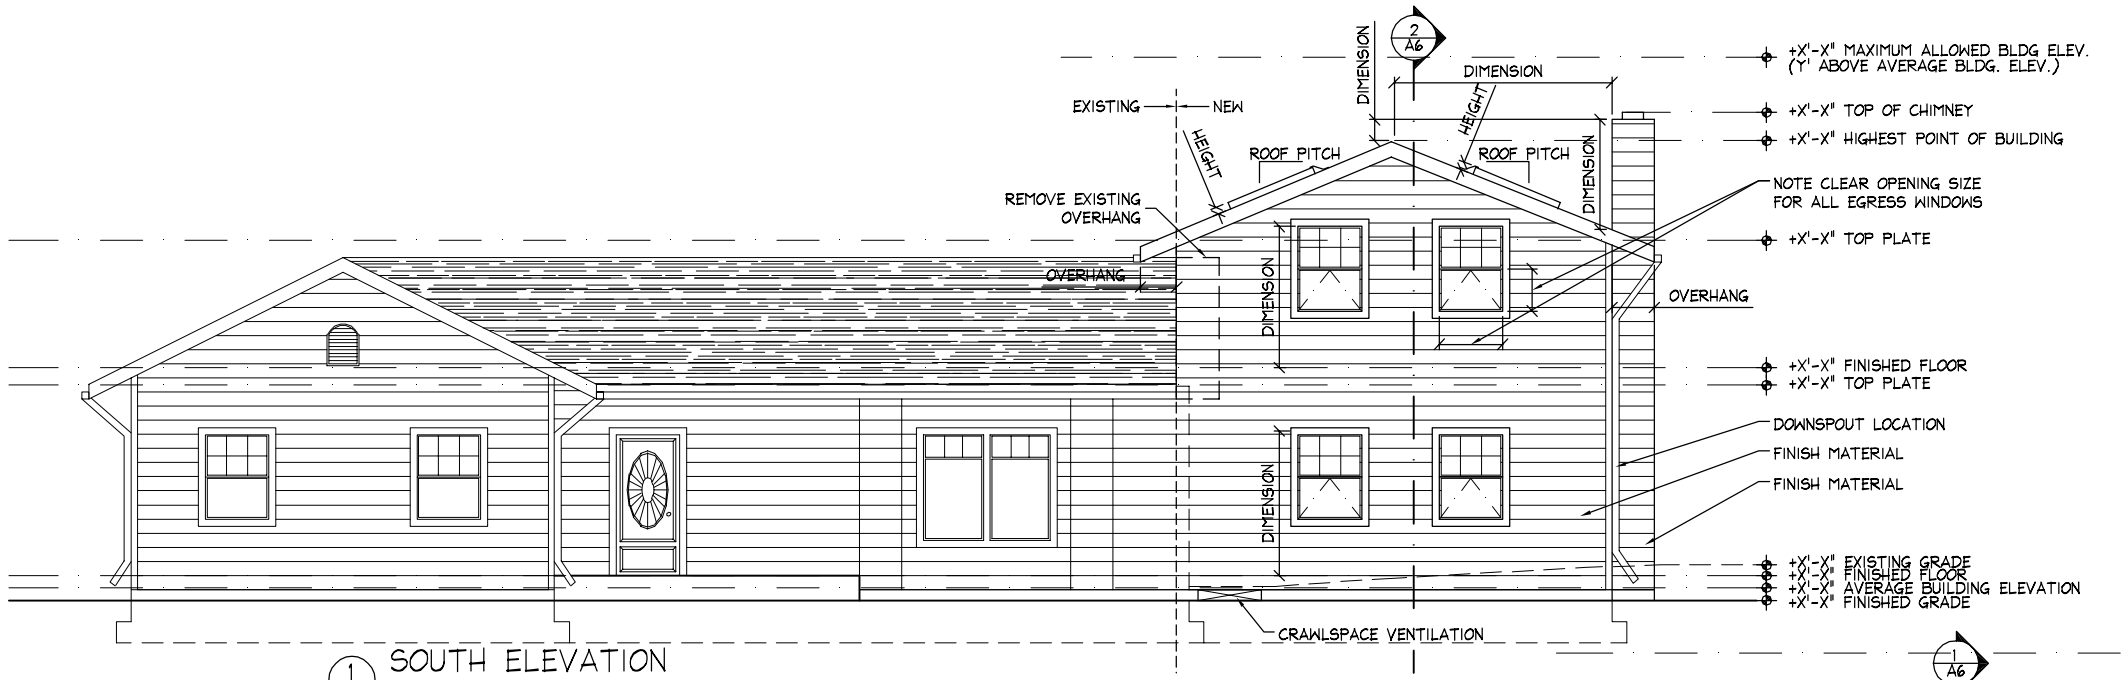

1 SOUTH ELEVATION

0 1 2 4 6 10

(SCALE: 1/4" = 1'-0" OR 1/8" = 1'-0" PREFERRED)

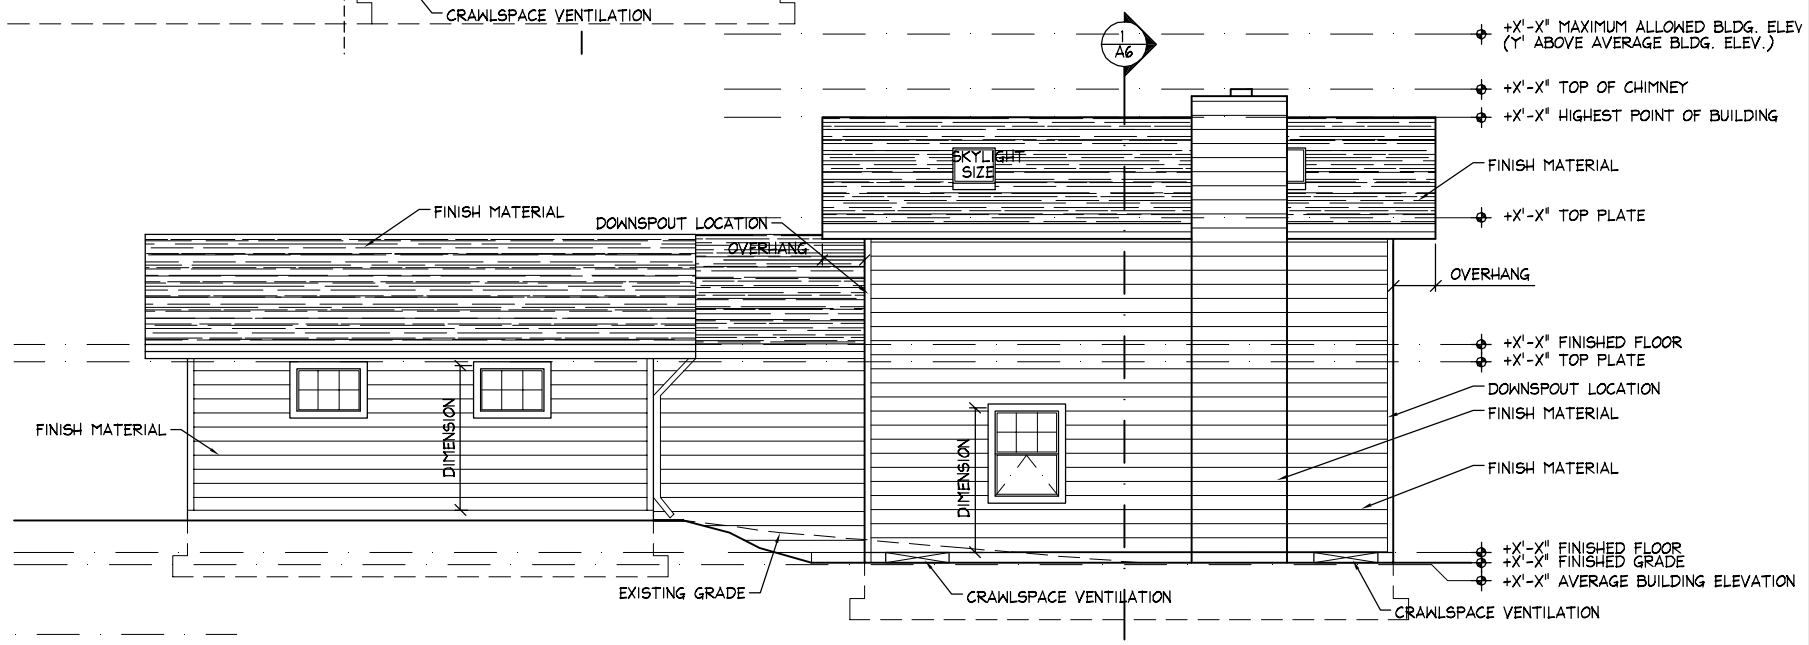

2 EAST ELEVATION

0 1 2 4 6 10

(SCALE: 1/4" = 1'-0" OR 1/8" = 1'-0" PREFERRED)

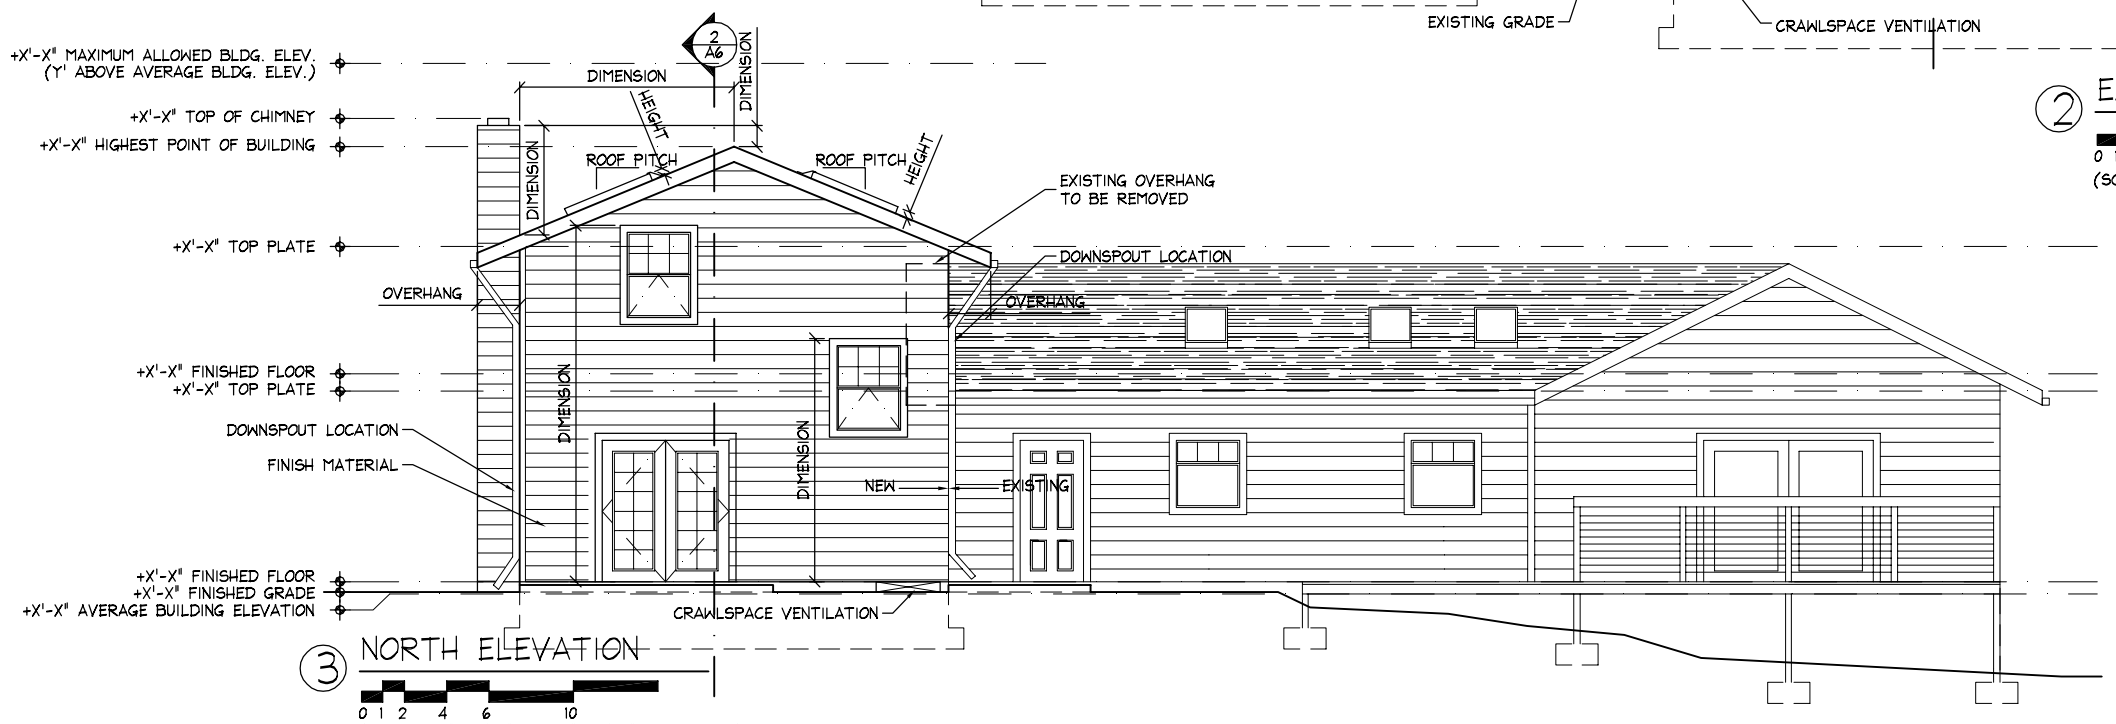

3 NORTH ELEVATION

0 1 2 4 6 10

(SCALE: 1/4" = 1'-0" OR 1/8" = 1'-0" PREFERRED)

(MAX SHEET SIZE: 24" X 36")

SEAL:

Sample House
Street Address
City, ST Zip

DATE: Month Day, Year

SHEET TITLE:

ELEVATIONS

SHEET NUMBER:

A5