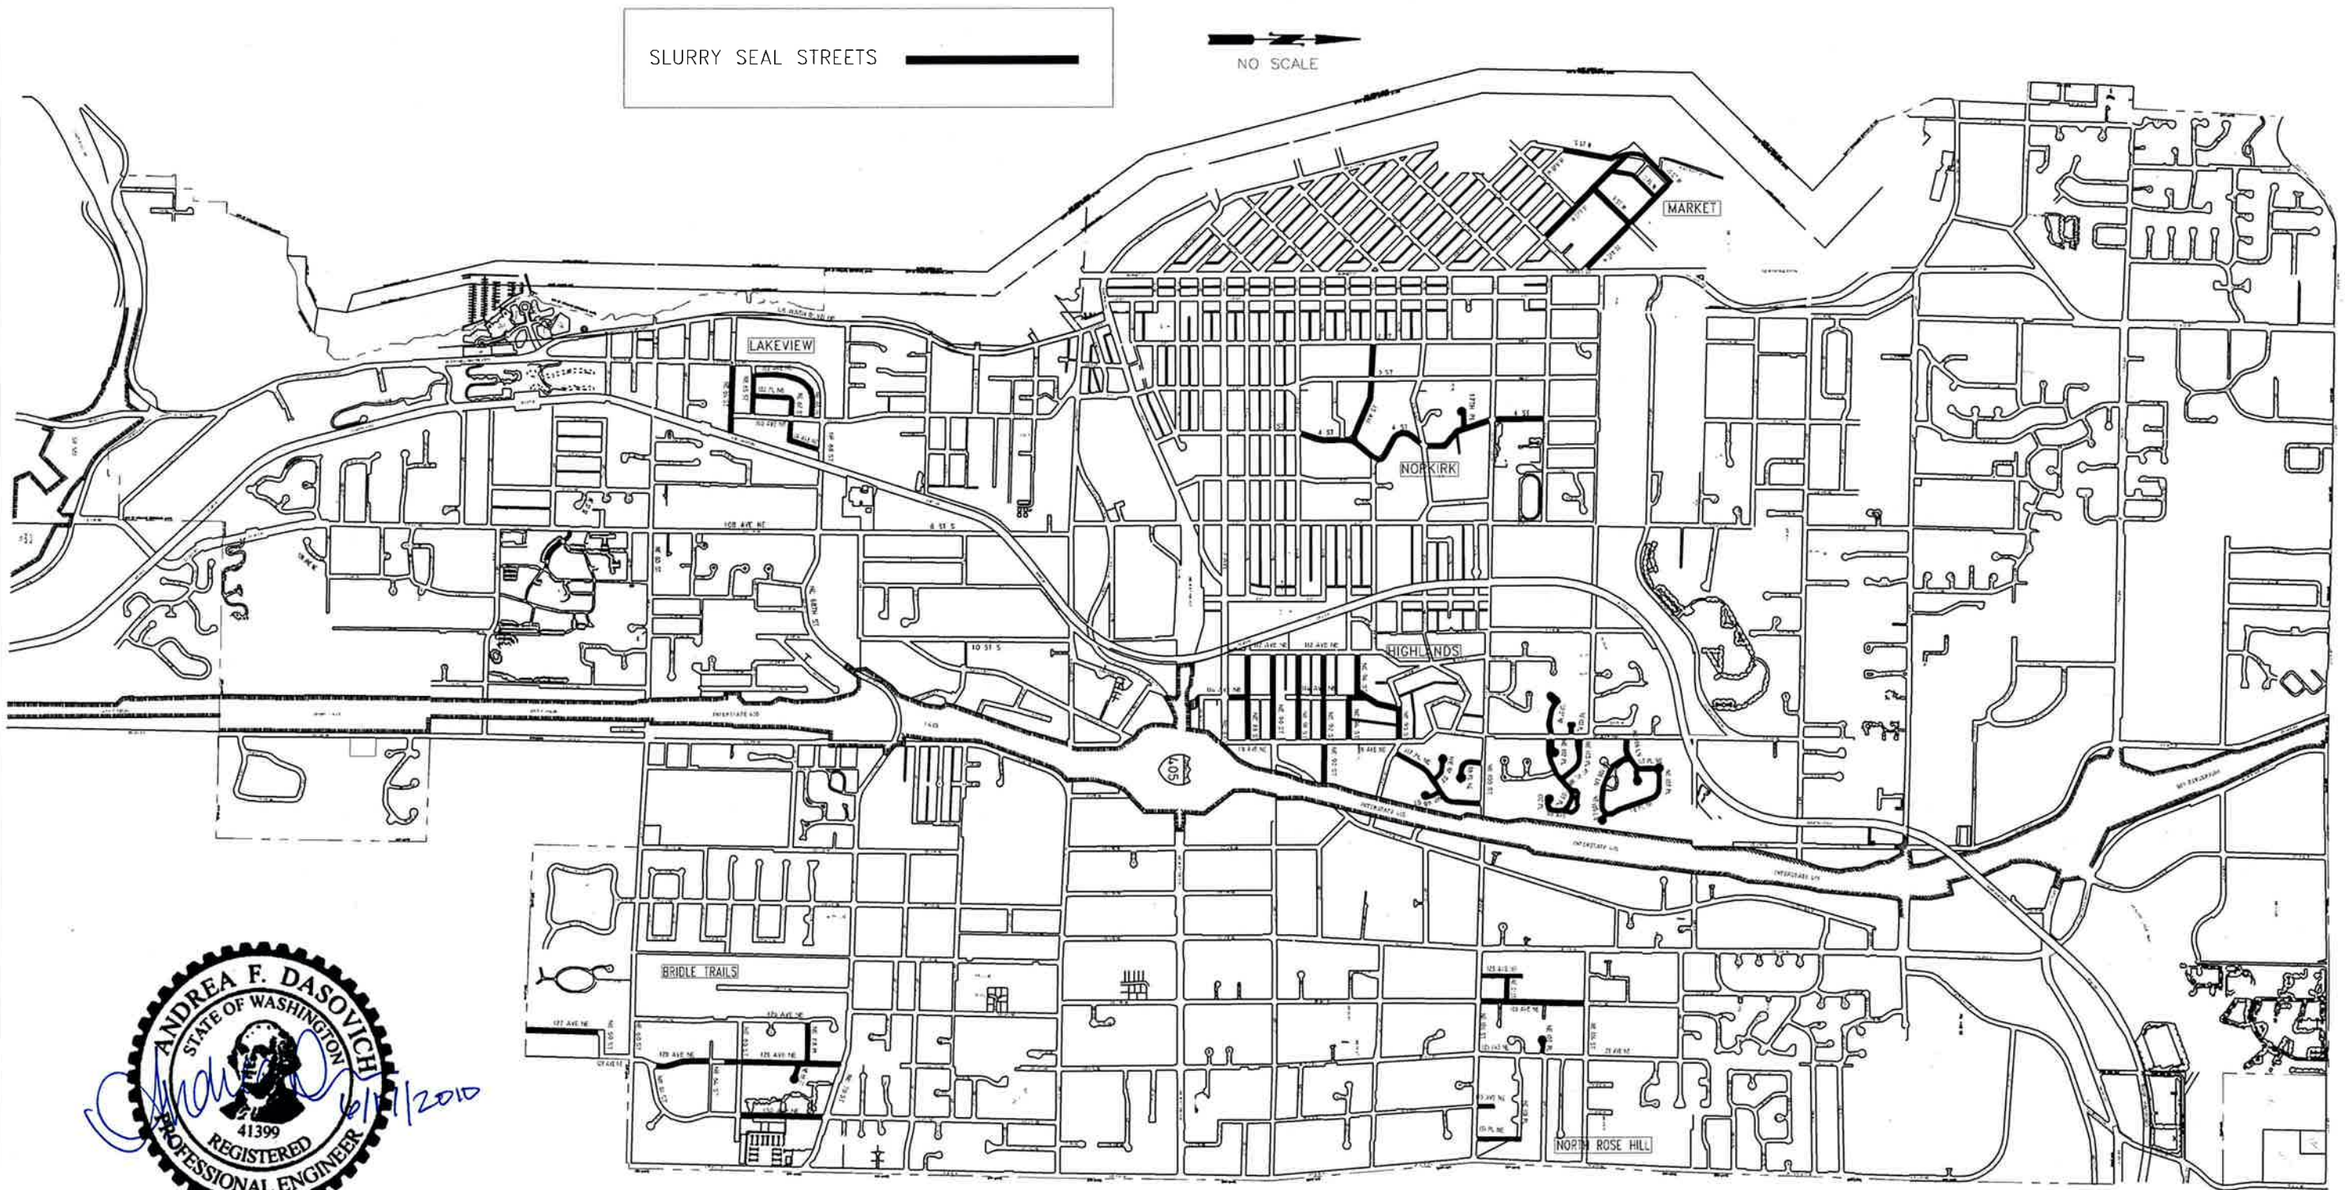

ANDREA F. DASOVICH
STATE OF WASHINGTON
41399
REGISTERED
PROFESSIONAL ENGINEER
6/17/2010

CITY OF KIRKLAND
WASHINGTON

CITY OF KIRKLAND
DEPARTMENT OF PUBLIC WORKS
123 FIFTH AVENUE KIRKLAND, WA 98033
(425) 587-3800 www.ci.kirkland.wa.us

NO.	DATE	BY	APPR	REVISION

APPROVED BY:
DATE: 6/17/10

ANDREA MAST/JIM JENNINGS 6/2010
DESIGNED BY: DATE

JIM JENNINGS 6/2010
DRAWN BY: DATE

CHECKED BY: DATE

2010 SLURRY SEAL PROJECT
VICINITY MAP

SHEET: 1/6
SCALE: N.T.S.
FILENAME: 2010_SS_VICIN.DWG

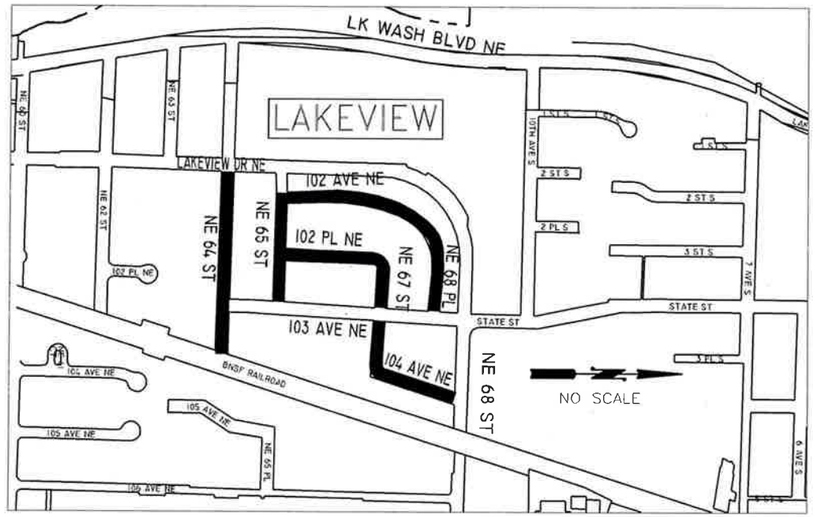

SLURRY SEAL STREETS

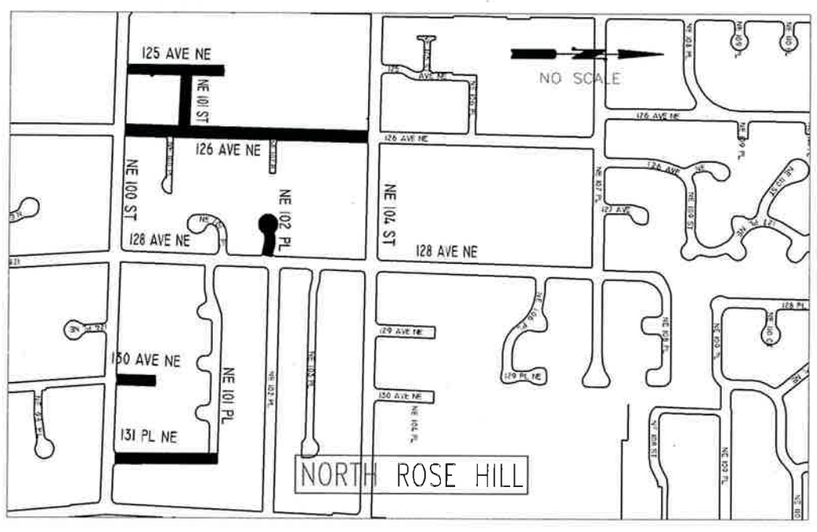

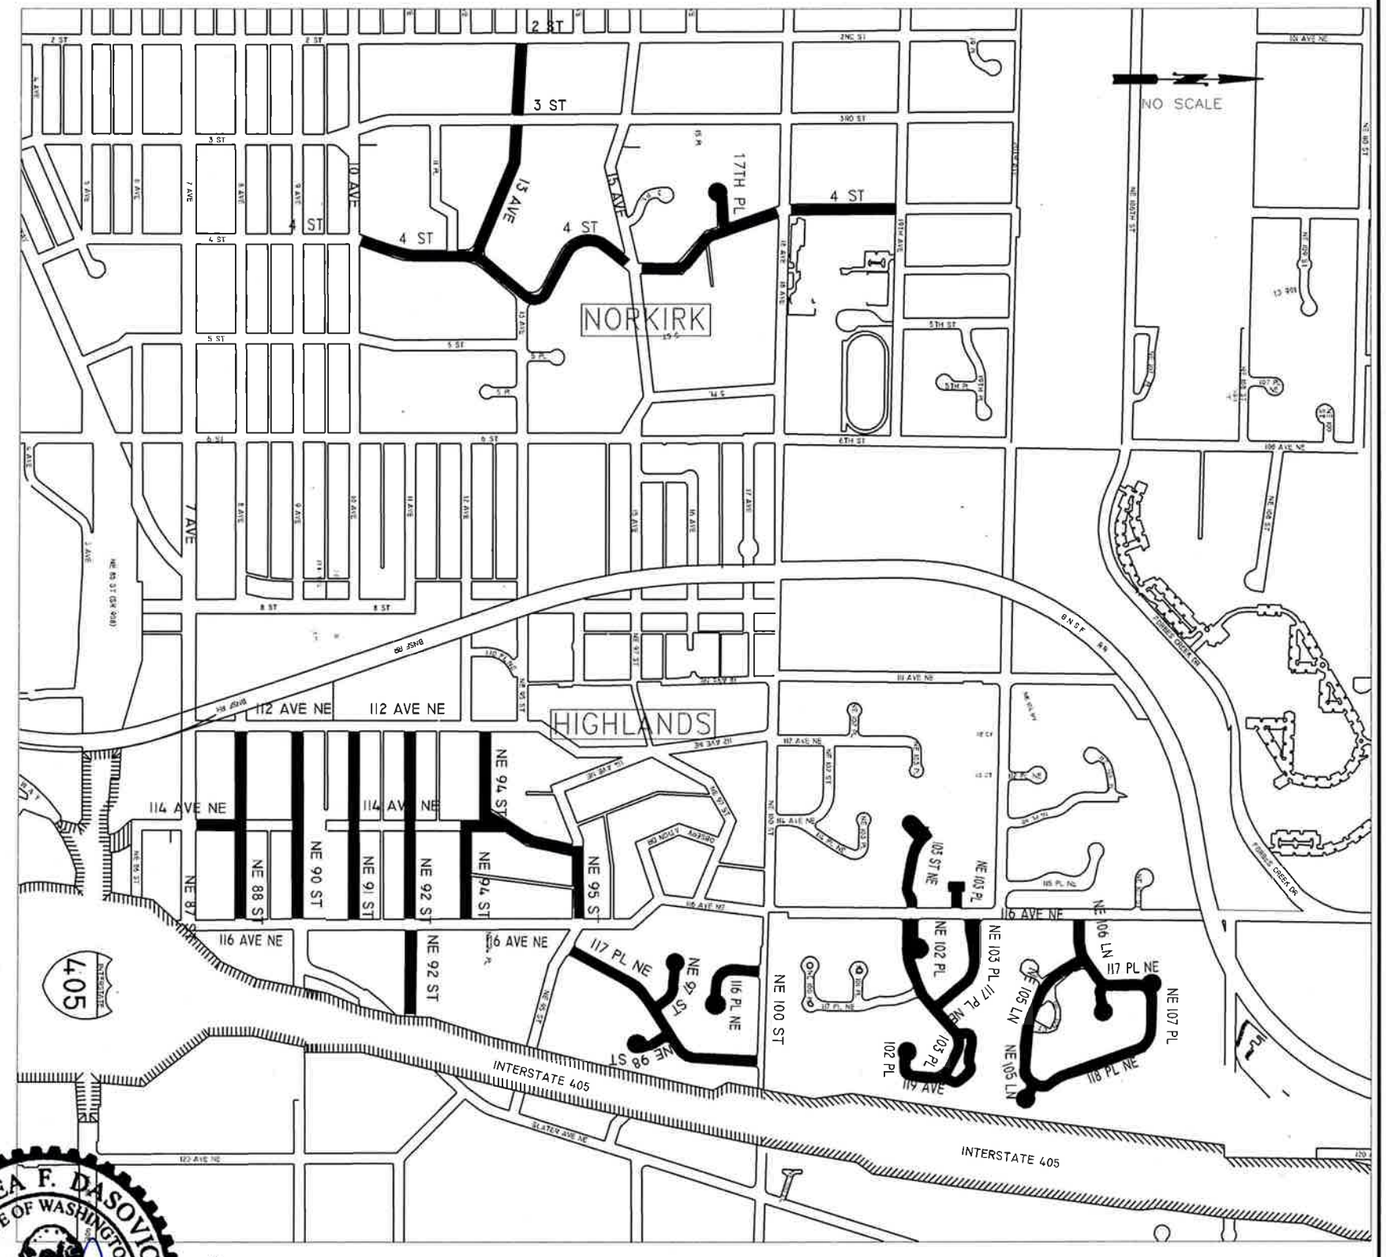

CITY OF KIRKLAND WASHINGTON	NO.	DATE	BY	APPR.	REVISION
CITY OF KIRKLAND DEPARTMENT OF PUBLIC WORKS 123 FIFTH AVENUE KIRKLAND, WA 98033 (425) 587-3800 www.ci.kirkland.wa.us					

ANDREA F. DASOVICH
STATE OF WASHINGTON
41399
REGISTERED PROFESSIONAL ENGINEER
6/17/2010

APPROVED BY:

DATE: 6/17/10

ANDREA MAST/JIM JENNINGS 6/2010
DESIGNED BY: DATE

JIM JENNINGS 6/2010
DRAWN BY: DATE

CHECKED BY: DATE

2010 SLURRY SEAL PROJECT
PROJECT LOCATIONS

SHEET: 2/6
SCALE: N.T.S.
FILENAME: 2010_SS_VICIN.DWG

SLURRY SEAL STREETS

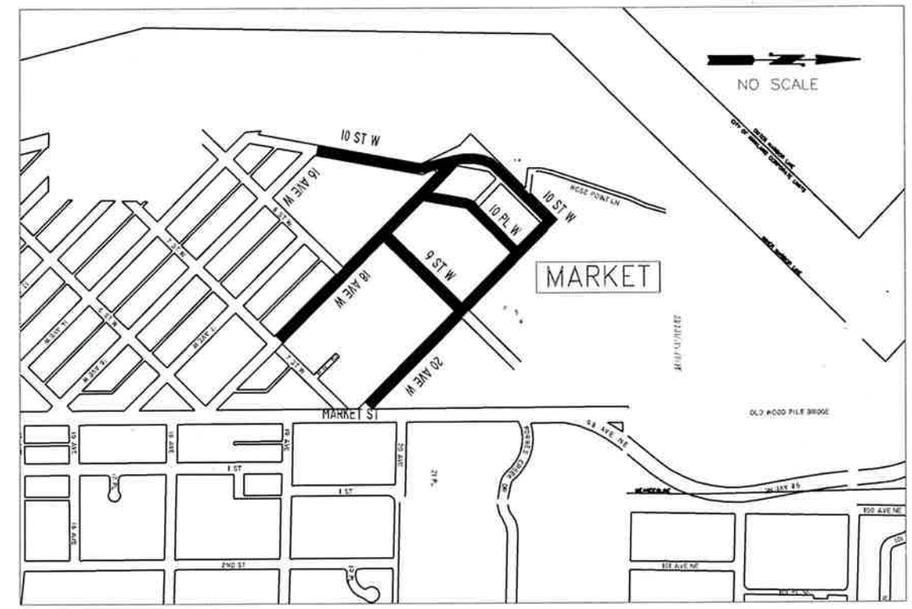

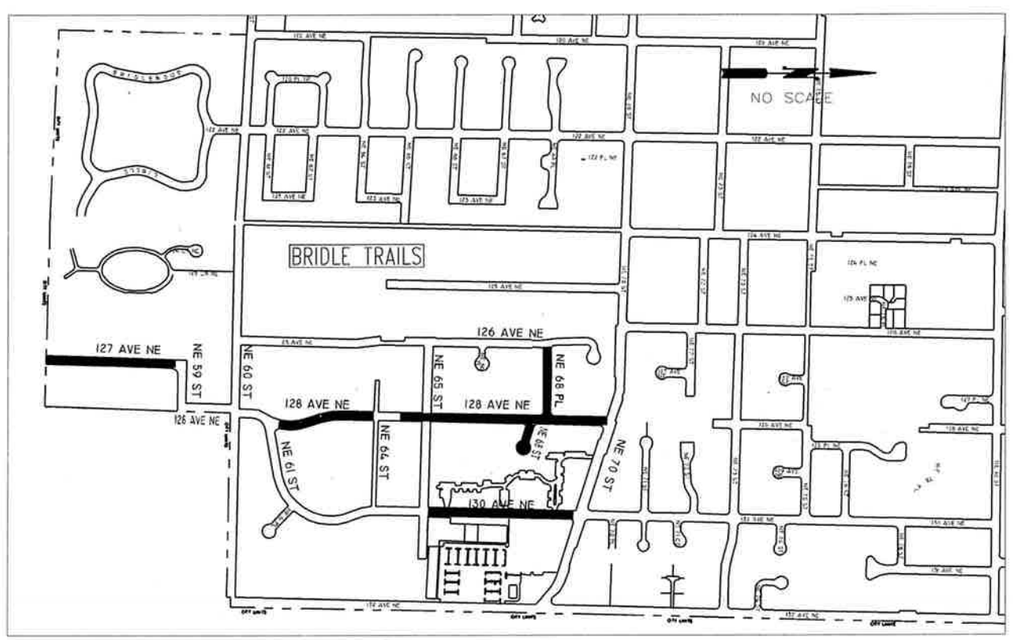

ANDREA F. DASOVICH
STATE OF WASHINGTON
41399
REGISTERED
PROFESSIONAL ENGINEER
6/17/2010

CITY OF KIRKLAND
WASHINGTON

CITY OF KIRKLAND
DEPARTMENT OF PUBLIC WORKS
123 FIFTH AVENUE KIRKLAND, WA 98033
(425) 587-3800 www.ci.kirkland.wa.us

NO.	DATE	BY	APPR	REVISION

APPROVED BY:
DATE: 6/17/10

ANDREA MAST/JIM JENNINGS 6/2010
DESIGNED BY: DATE
JIM JENNINGS 6/2010
DRAWN BY: DATE
CHECKED BY: DATE

2010 SLURRY SEAL PROJECT
PROJECT LOCATIONS

SHEET: 3/6
SCALE: N.T.S.
FILENAME: 2010_SS_VICIN.DWG

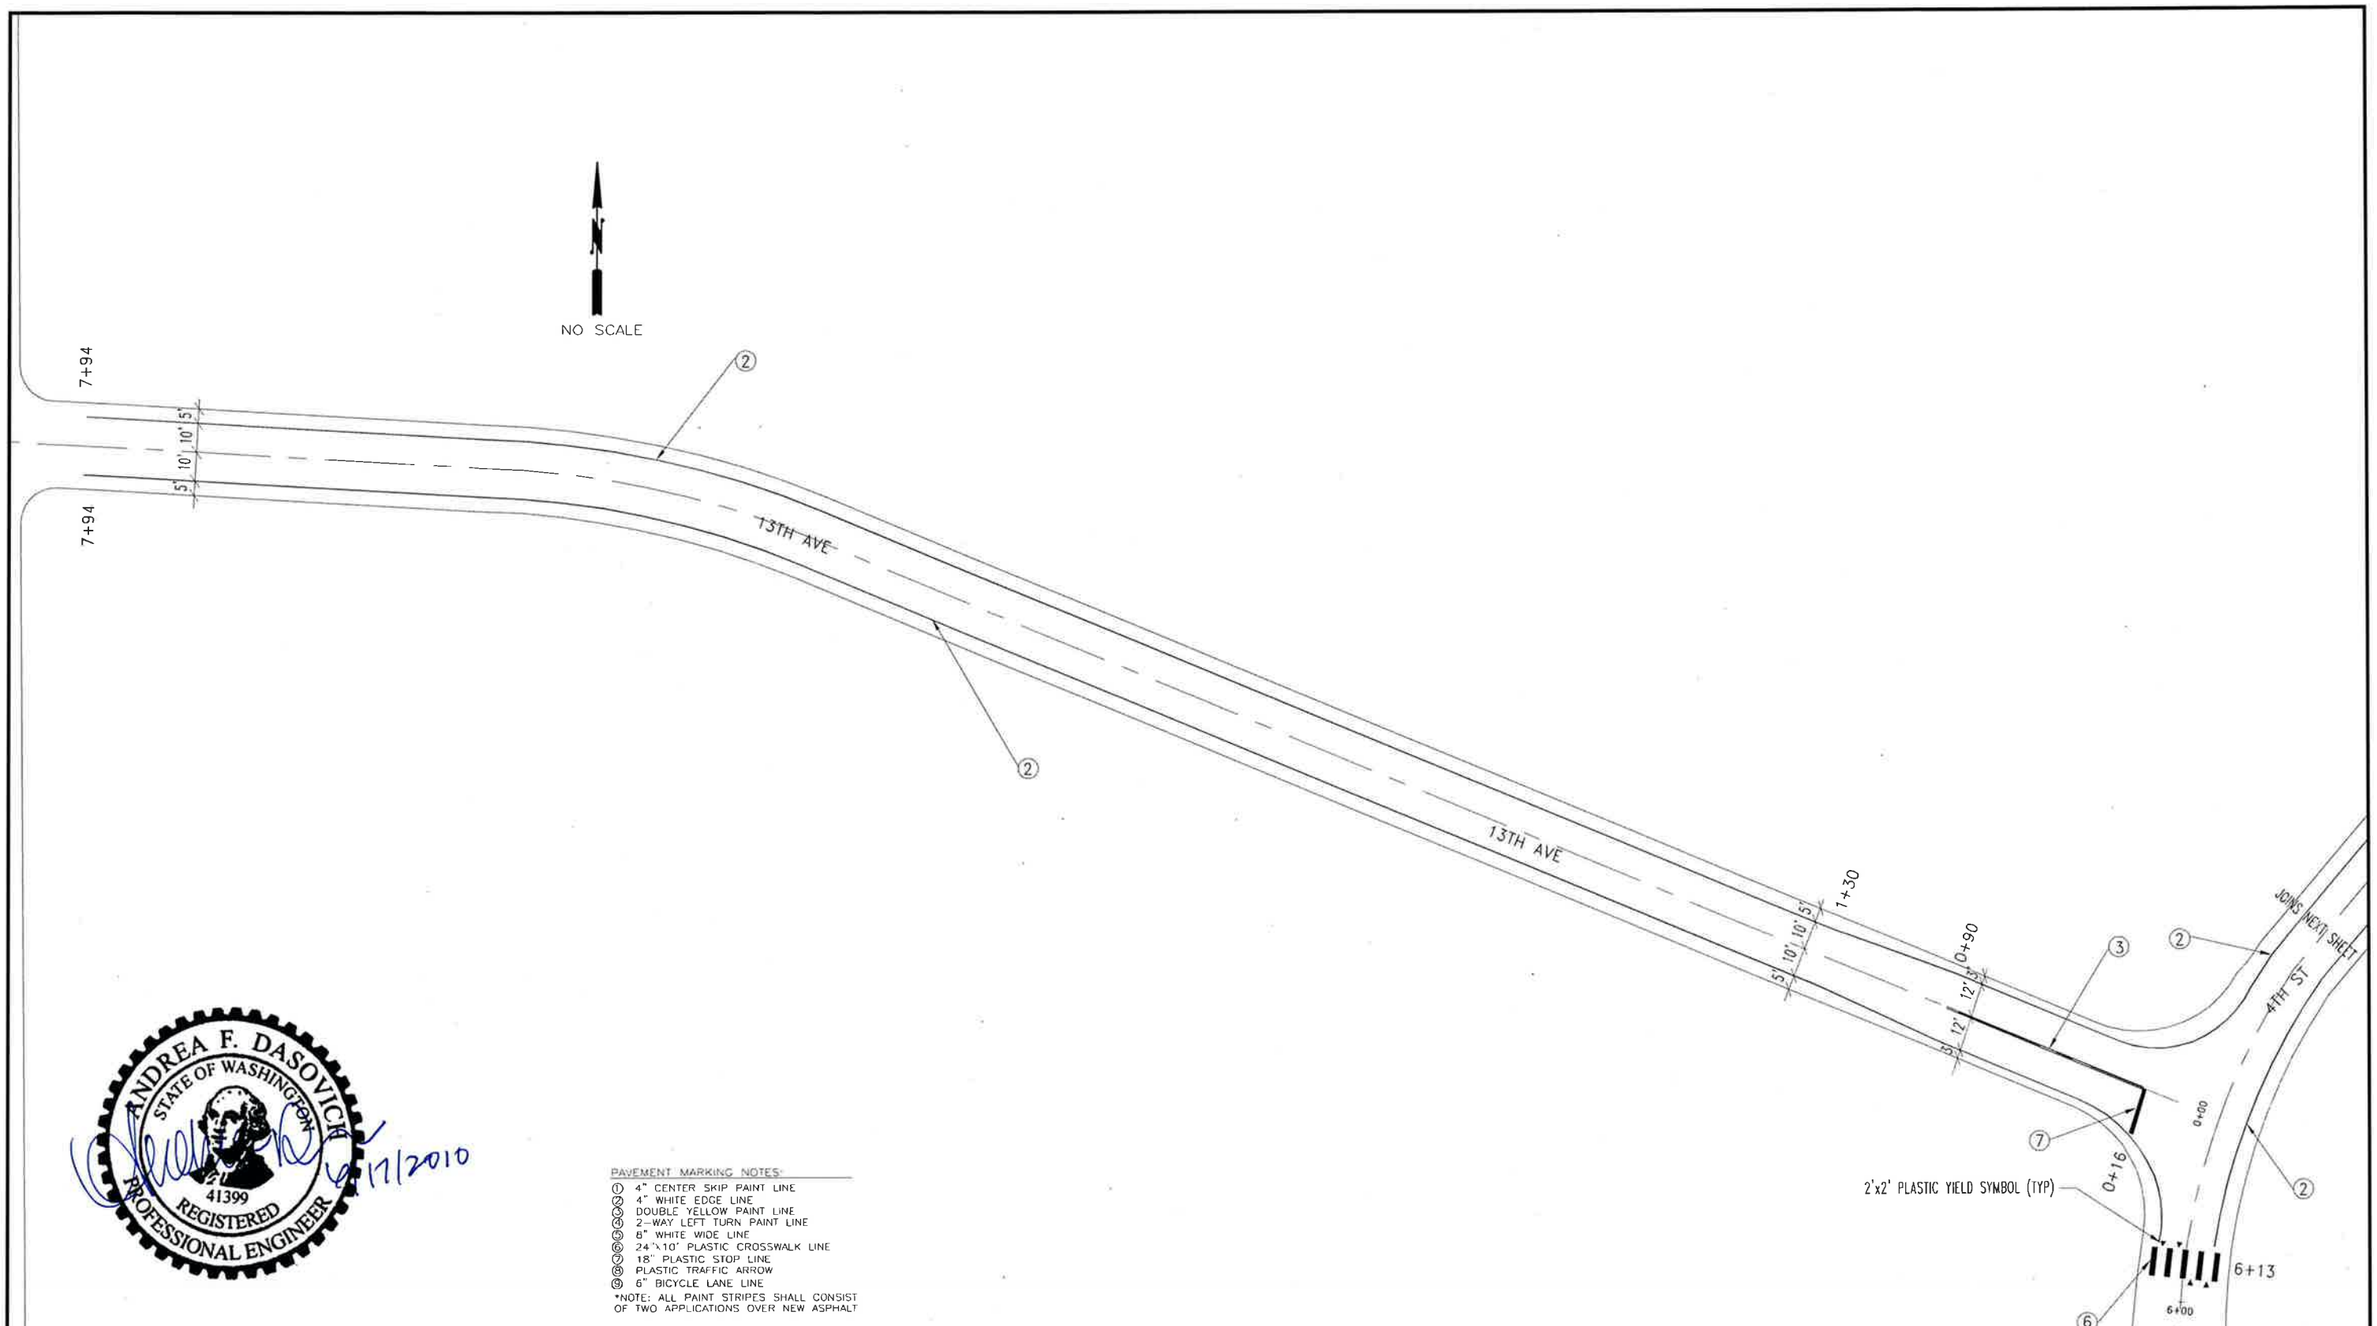

PAVEMENT MARKING NOTES:

1. 4" CENTER SKIP PAINT LINE
2. 4" WHITE EDGE LINE
3. DOUBLE YELLOW PAINT LINE
4. 2-WAY LEFT TURN PAINT LINE
5. 8" WHITE WIDE LINE
6. 24"x10' PLASTIC CROSSWALK LINE
7. 18" PLASTIC STOP LINE
8. PLASTIC TRAFFIC ARROW
9. 6" BICYCLE LANE LINE

*NOTE: ALL PAINT STRIPES SHALL CONSIST OF TWO APPLICATIONS OVER NEW ASPHALT

ANDREA F. DASOVICH
STATE OF WASHINGTON
41399
REGISTERED PROFESSIONAL ENGINEER
6/17/2010

CITY OF KIRKLAND WASHINGTON

CITY OF KIRKLAND
DEPARTMENT OF PUBLIC WORKS
123 FIFTH AVENUE KIRKLAND, WA 98033
(425) 587-3800 www.ci.kirkland.wa.us

NO.	DATE	BY	APPR.	REVISION

APPROVED BY:

DATE: 6/17/10

ANDREA MAST/JIM JENNINGS 6/2010
DESIGNED BY: DATE

JIM JENNINGS 6/2010
DRAWN BY: DATE

CHECKED BY: DATE

2010 SLURRY SEAL PROJECT
4TH ST & 13TH AVE STRIPING

SHEET: 4/6

SCALE: N.T.S.

FILENAME: 4ST STR.DWG

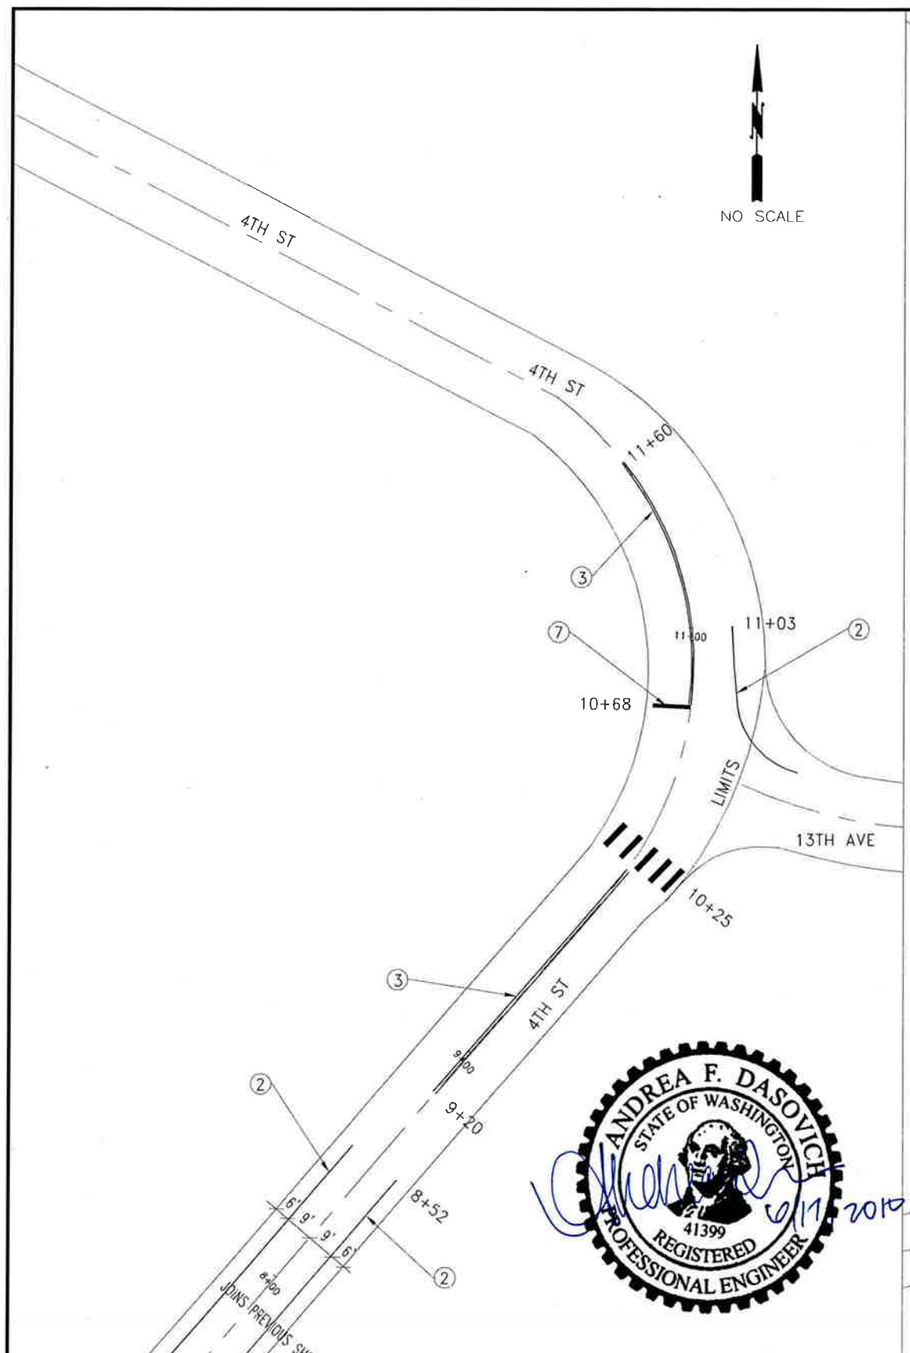

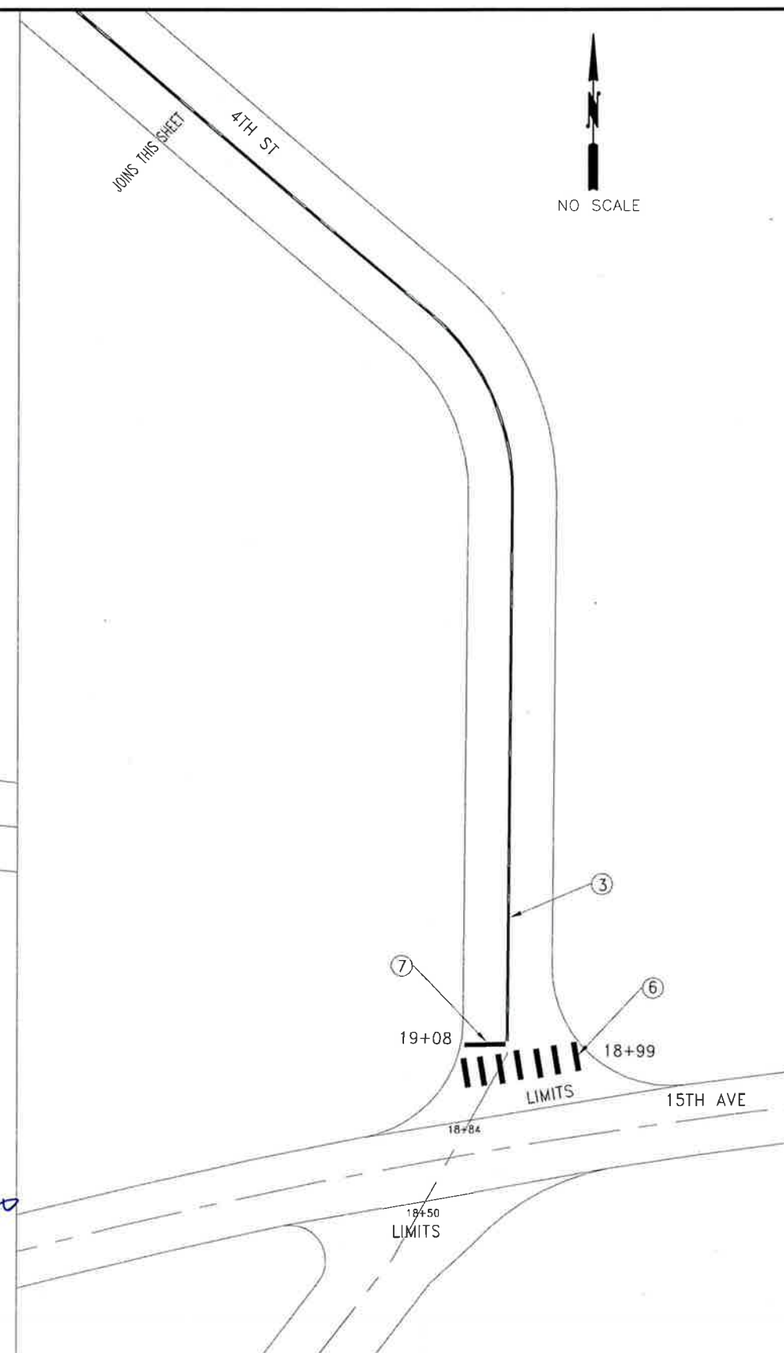

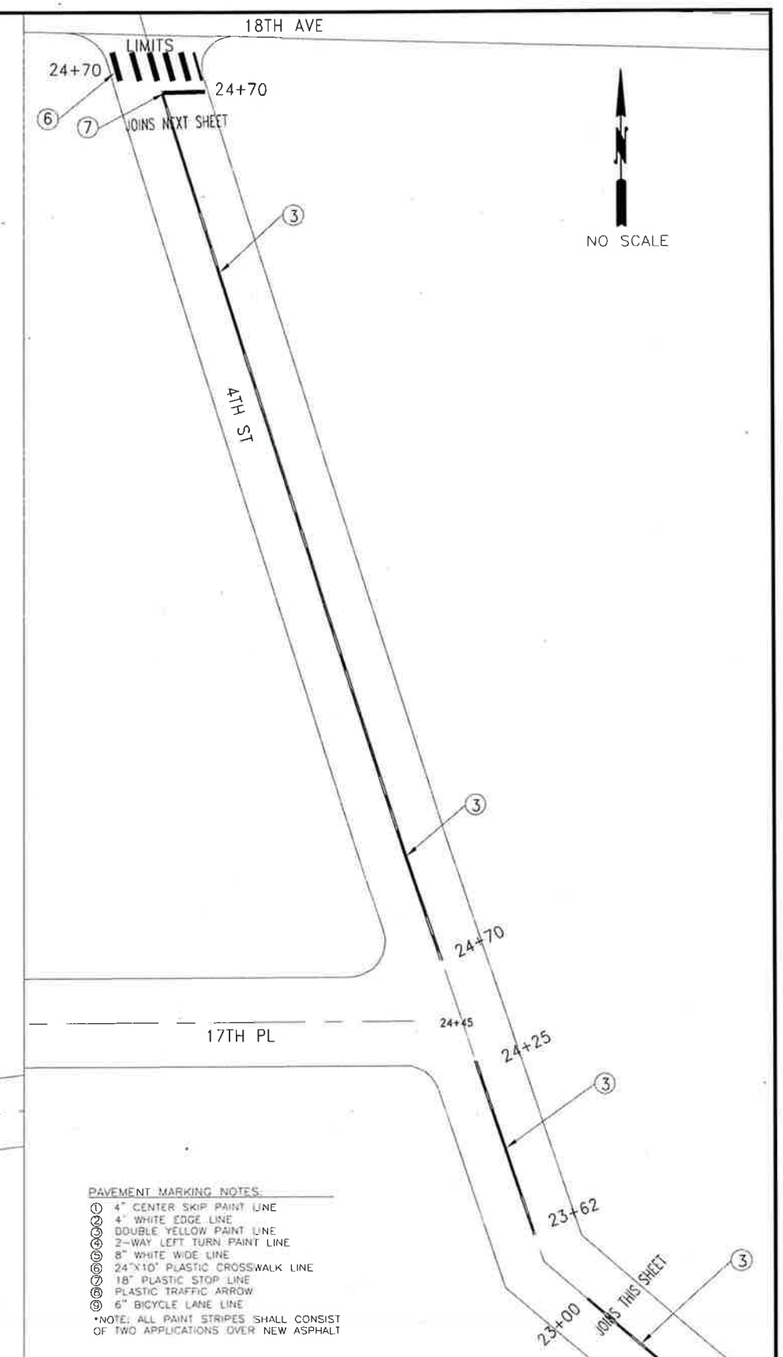

PAVEMENT MARKING NOTES:

1. 4" CENTER SKIP PAINT LINE
2. 4" WHITE EDGE LINE
3. DOUBLE YELLOW PAINT LINE
4. 2-WAY LEFT TURN PAINT LINE
5. 8" WHITE WIDE LINE
6. 24"X10' PLASTIC CROSSWALK LINE
7. 18" PLASTIC STOP LINE
8. PLASTIC TRAFFIC ARROW
9. 6" BICYCLE LANE LINE

*NOTE: ALL PAINT STRIPES SHALL CONSIST OF TWO APPLICATIONS OVER NEW ASPHALT

ANDREA F. DASOVICH
STATE OF WASHINGTON
41399
REGISTERED PROFESSIONAL ENGINEER
6/17/2010

CITY OF KIRKLAND WASHINGTON

CITY OF KIRKLAND
DEPARTMENT OF PUBLIC WORKS
123 FIFTH AVENUE KIRKLAND, WA 98033
(425) 587-3800 www.ci.kirkland.wa.us

NO.	DATE	BY	APPR.	REVISION

APPROVED BY:

DATE: 6/17/10

ANDREA MAST/JIM JENNINGS 6/2010
DESIGNED BY: DATE

JIM JENNINGS 6/2010
DRAWN BY: DATE

CHECKED BY: DATE

2010 SLURRY SEAL PROJECT
4TH ST STRIPING

SHEET: 5/6
SCALE: N.T.S.
FILENAME: 4ST STR.DWG

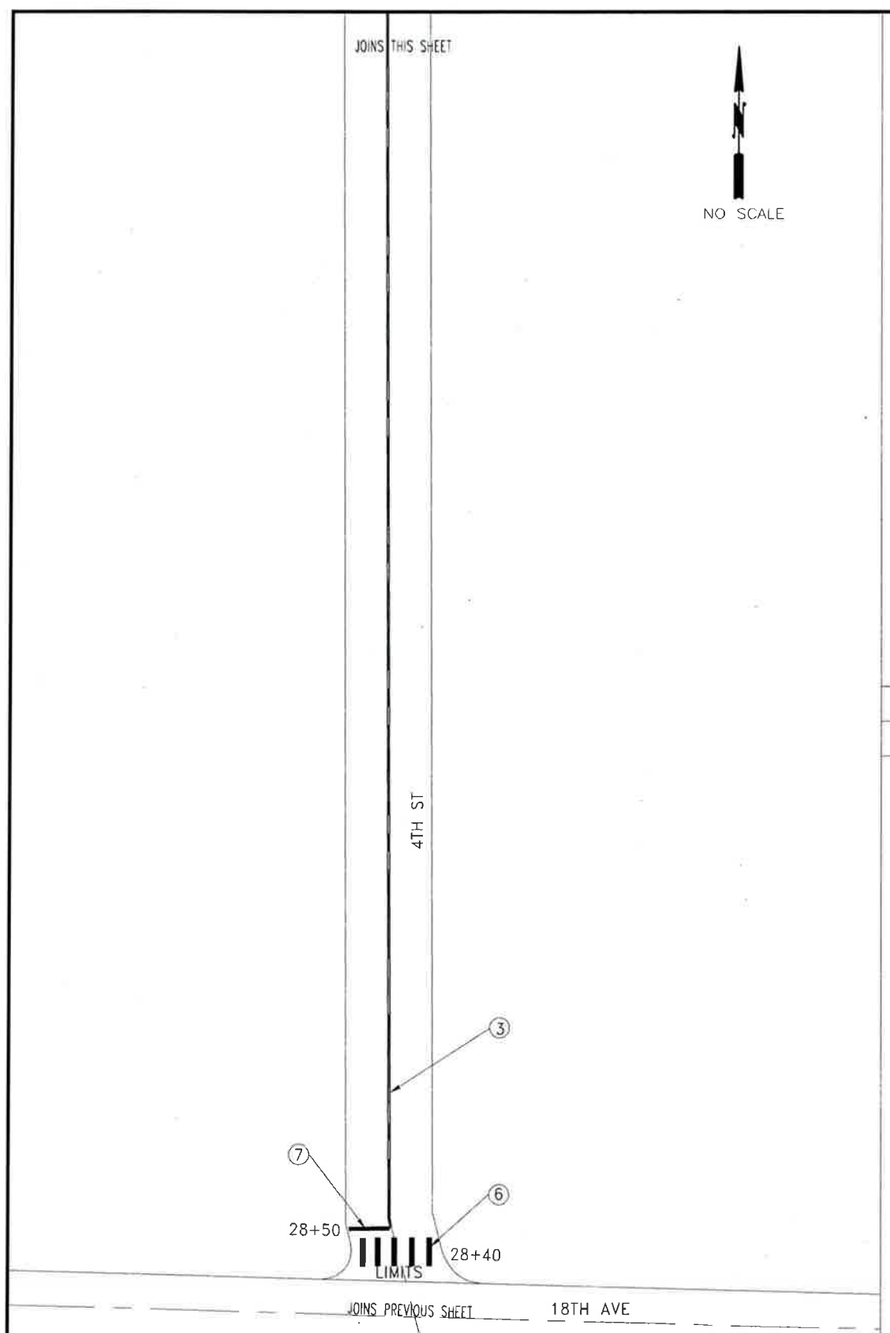

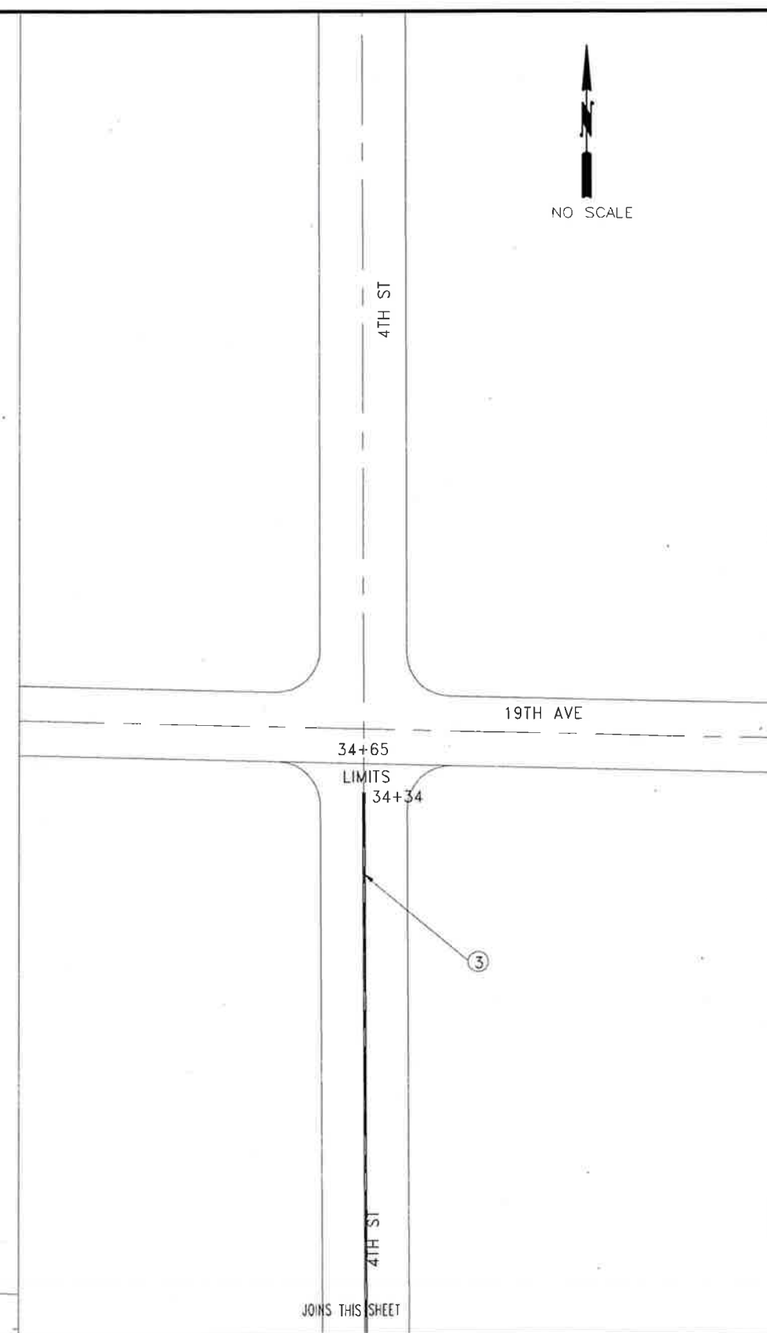

PAVEMENT MARKING NOTES:

1. 4" CENTER SKIP PAINT LINE
2. 4" WHITE EDGE LINE
3. DOUBLE YELLOW PAINT LINE
4. 2-WAY LEFT TURN PAINT LINE
5. 8" WHITE WIDE LINE
6. 24"X10' PLASTIC CROSSWALK LINE
7. 18" PLASTIC STOP LINE
8. PLASTIC TRAFFIC ARROW
9. 6" BICYCLE LANE LINE

*NOTE ALL PAINT STRIPES SHALL CONSIST OF TWO APPLICATIONS OVER NEW ASPHALT

CITY OF KIRKLAND
DEPARTMENT OF PUBLIC WORKS
123 FIFTH AVENUE KIRKLAND, WA 98033
(425) 587-3800 www.ci.kirkland.wa.us

NO.	DATE	BY	APPR.	REVISION

APPROVED BY:

DATE: 6/17/10

ANDREA MAST/JIM JENNINGS 6/2010
DESIGNED BY: DATE

JIM JENNINGS 6/2010
DRAWN BY: DATE

CHECKED BY: DATE

2010 SLURRY SEAL PROJECT
4TH ST STRIPING

SHEET: 6/6

SCALE: N.T.S.

FILENAME: 4ST STR.DWG