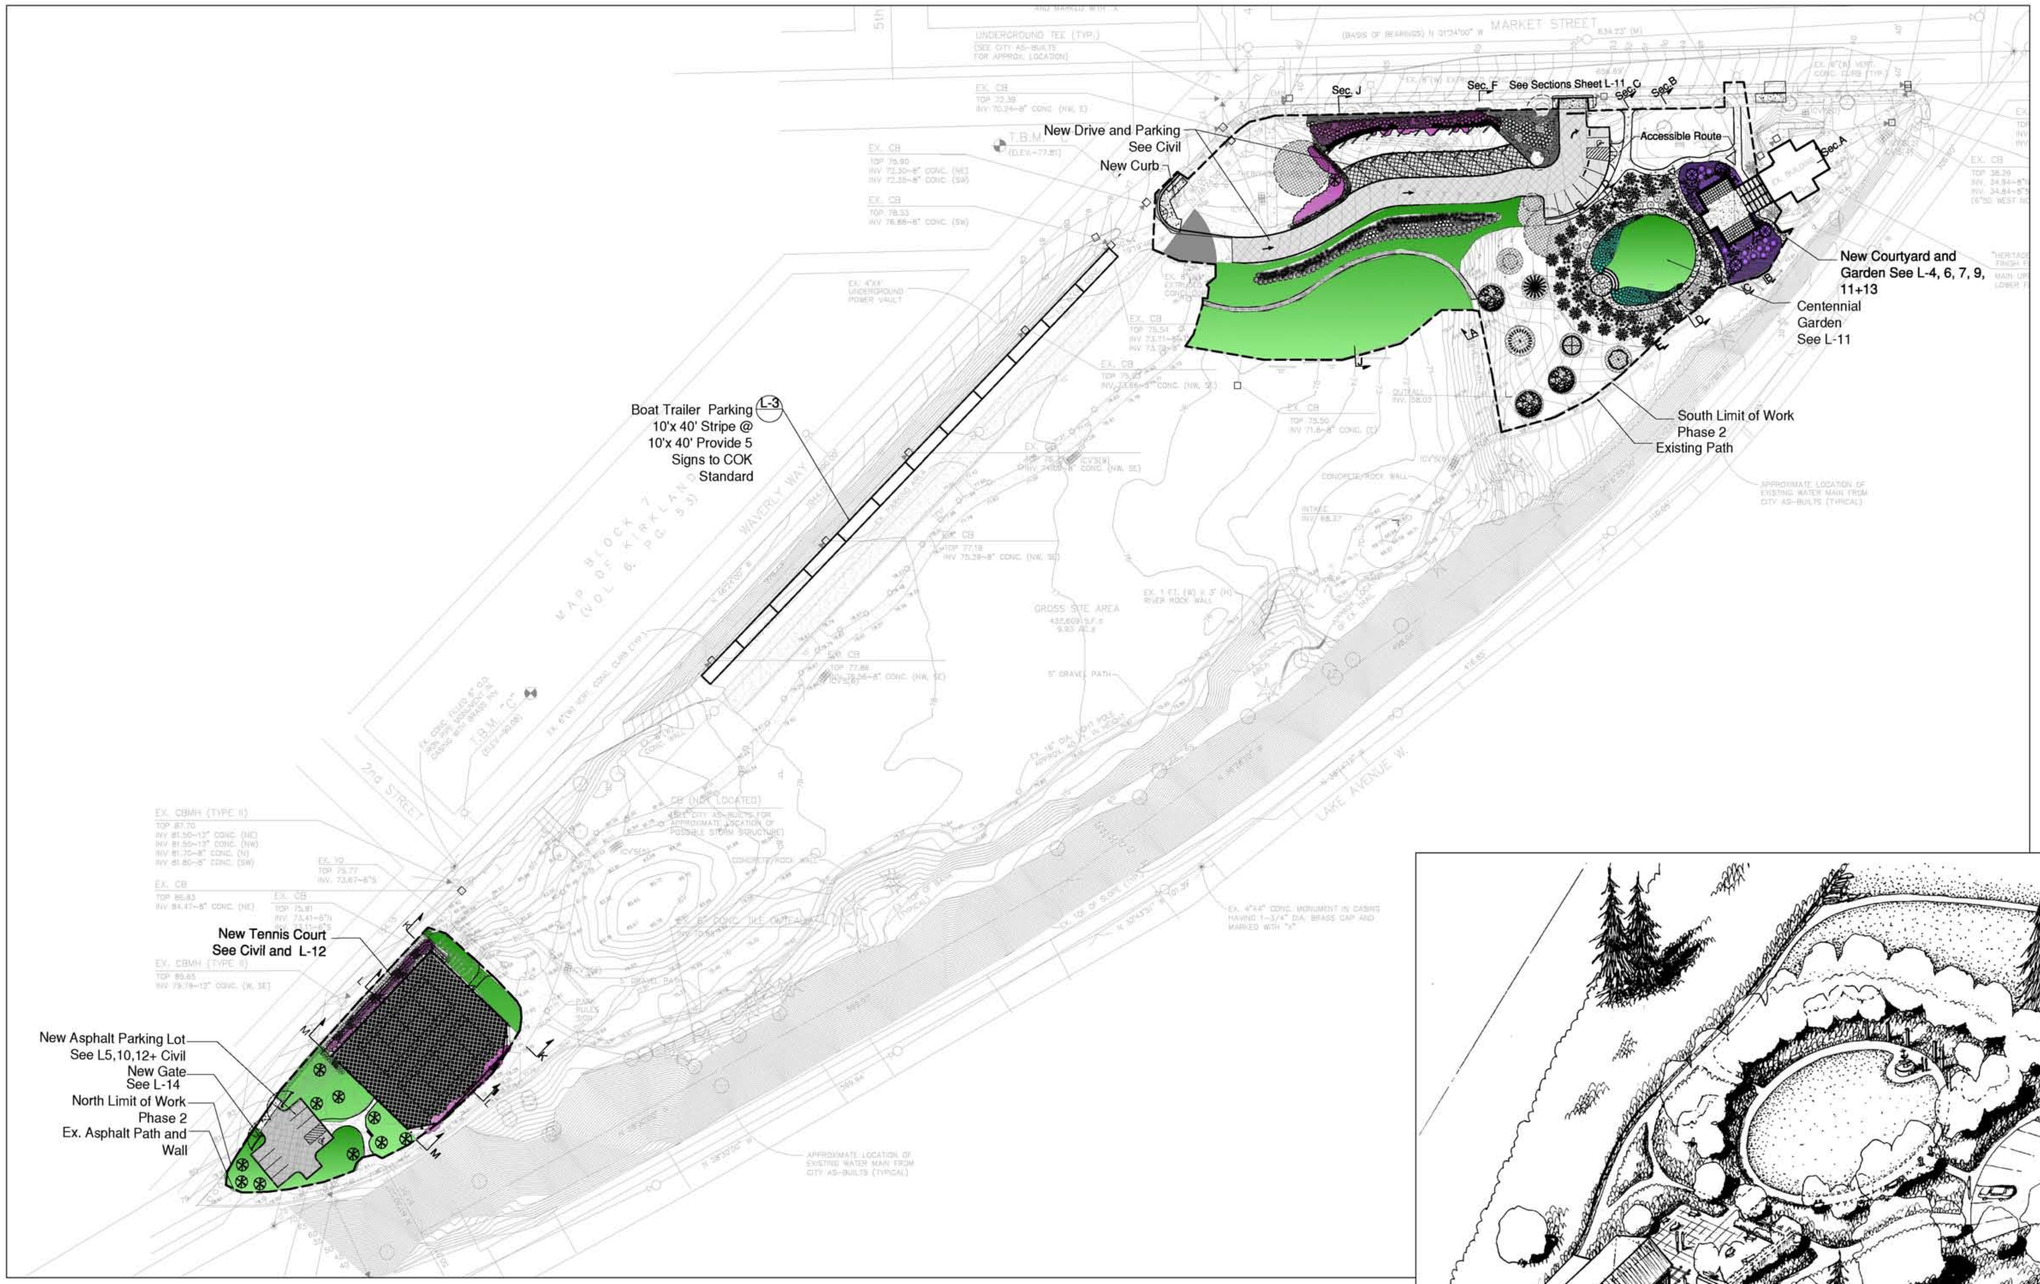

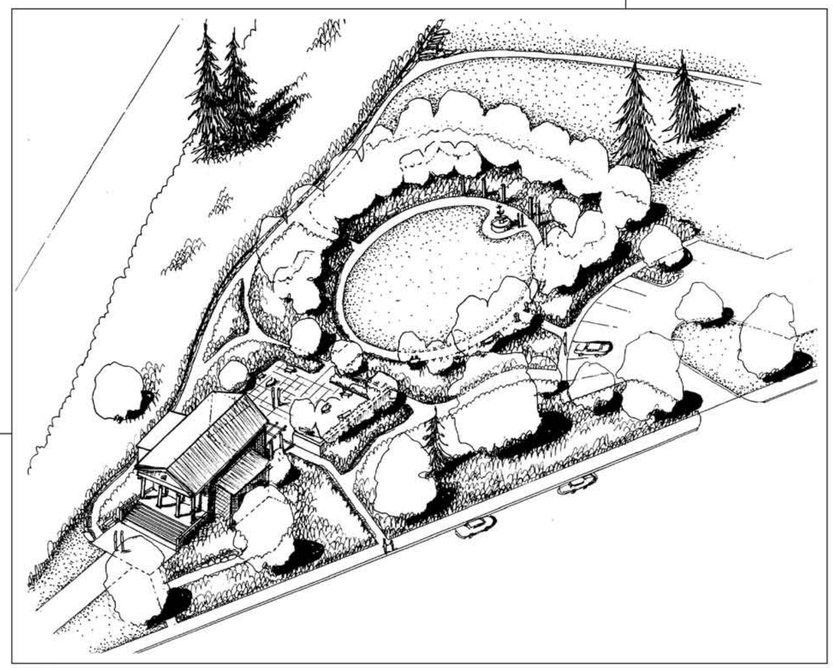

Heritage Park - Phase 2

NORTH

Proposed Centennial Garden