ATTACHMENT 3

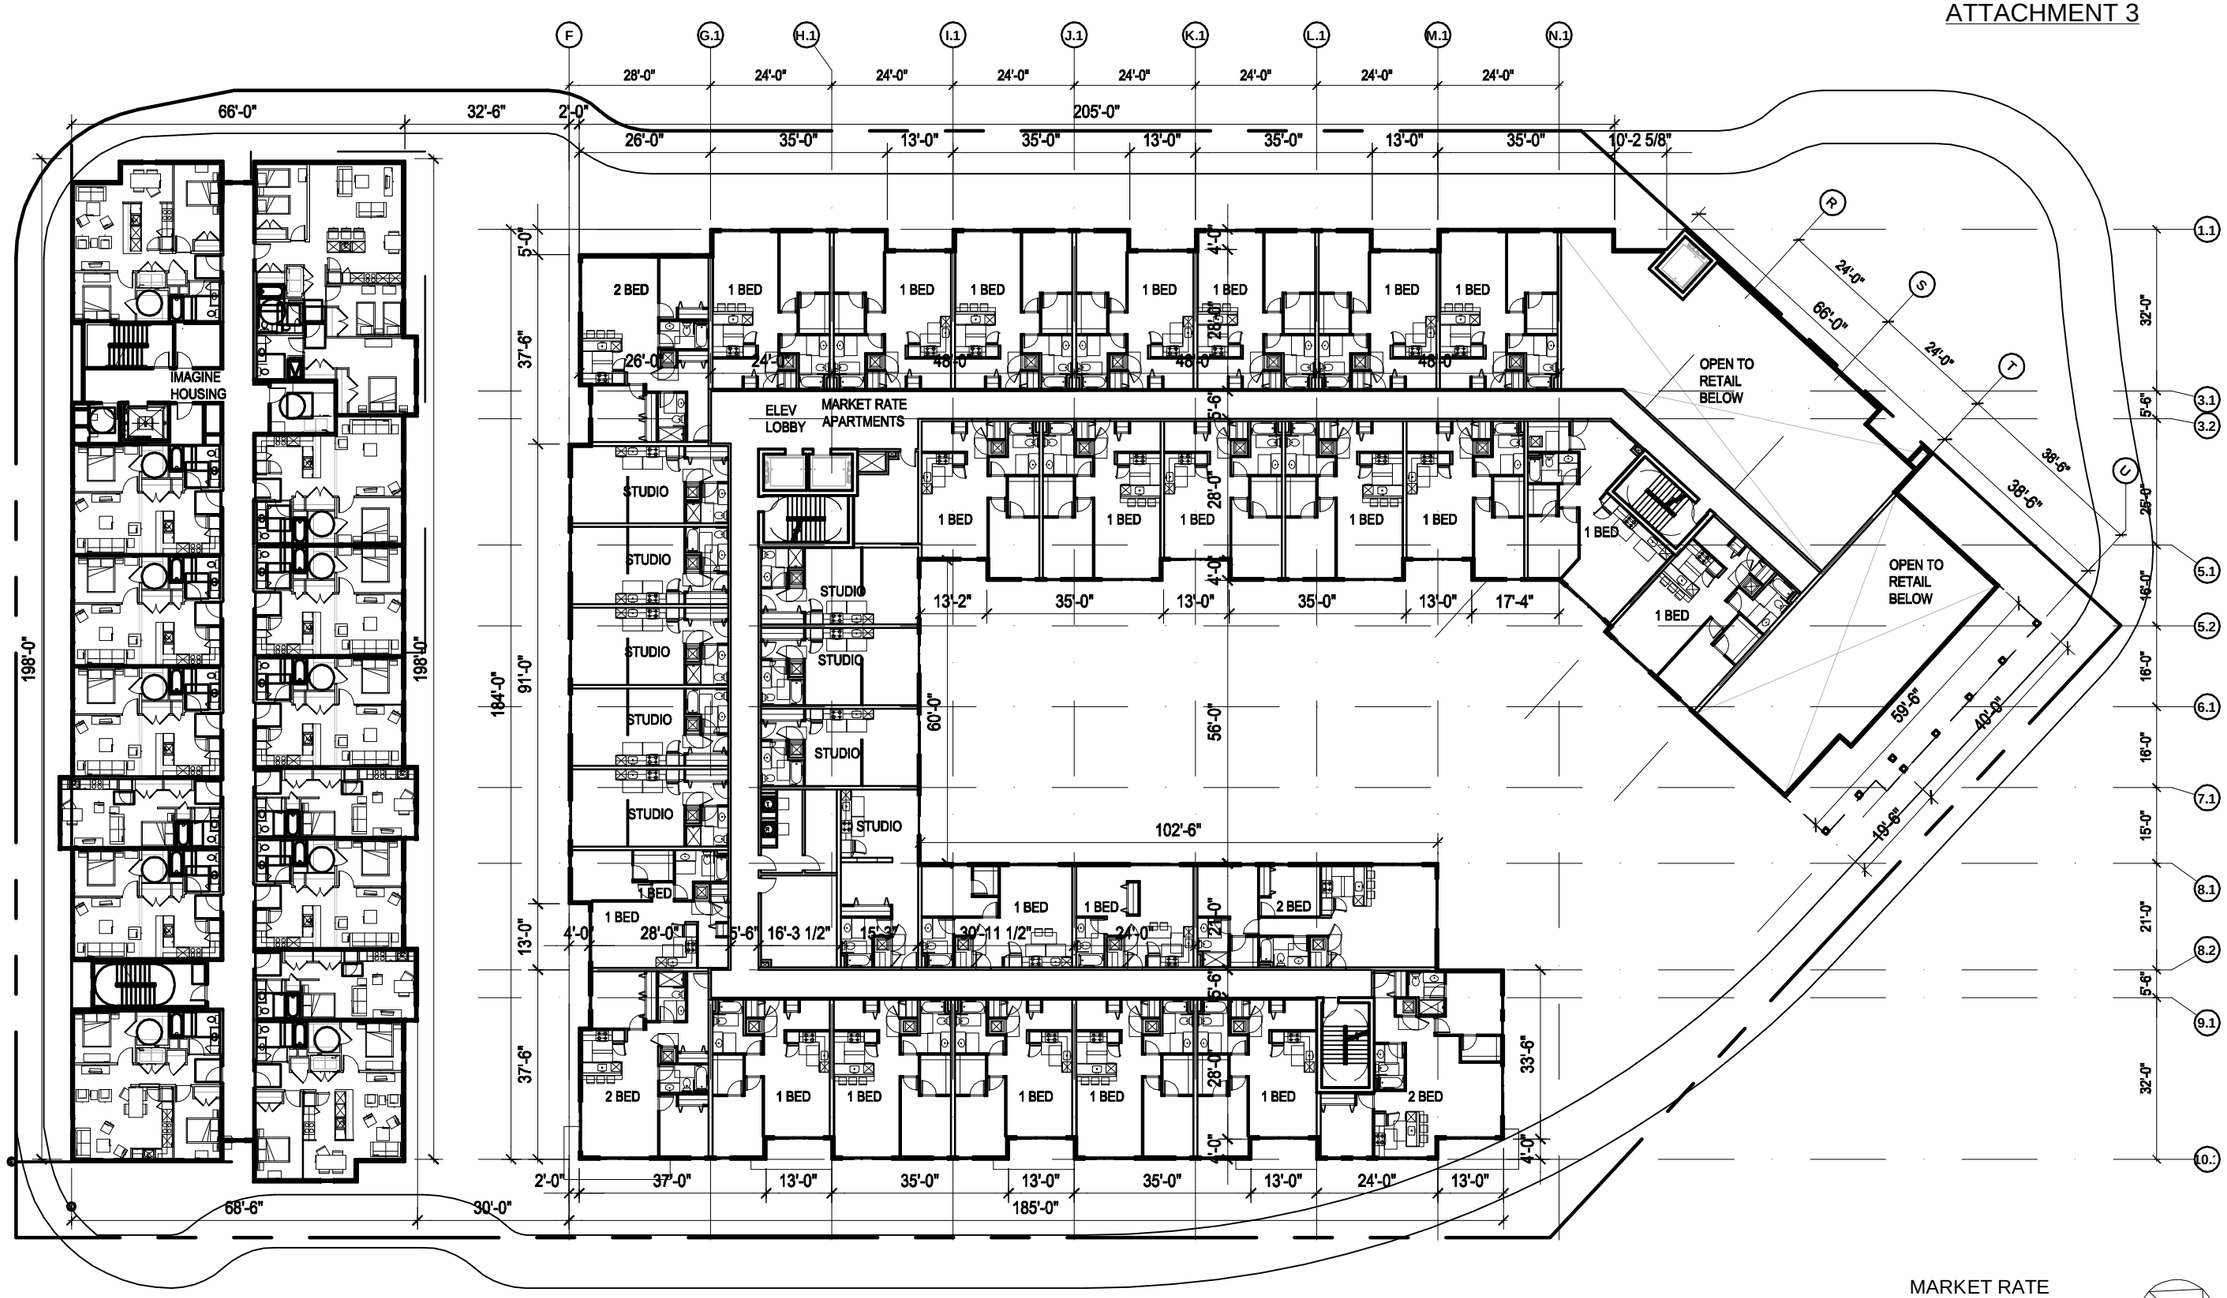


MARKET RATE
APARTMENTS L2
SCALE: 1" = 30'-0"

0 30' 60'

POLYGON NORTHWEST

**SOUTH KIRKLAND TOD**

MARKET RATE APARTMENTS - LEVEL L2 PLAN

03.19.12 A2.03

WEBER THOMPSON

www.weberthompson.com

© COPYRIGHT 2012 WEBER THOMPSON | 11-066

ATTACHMENT 3

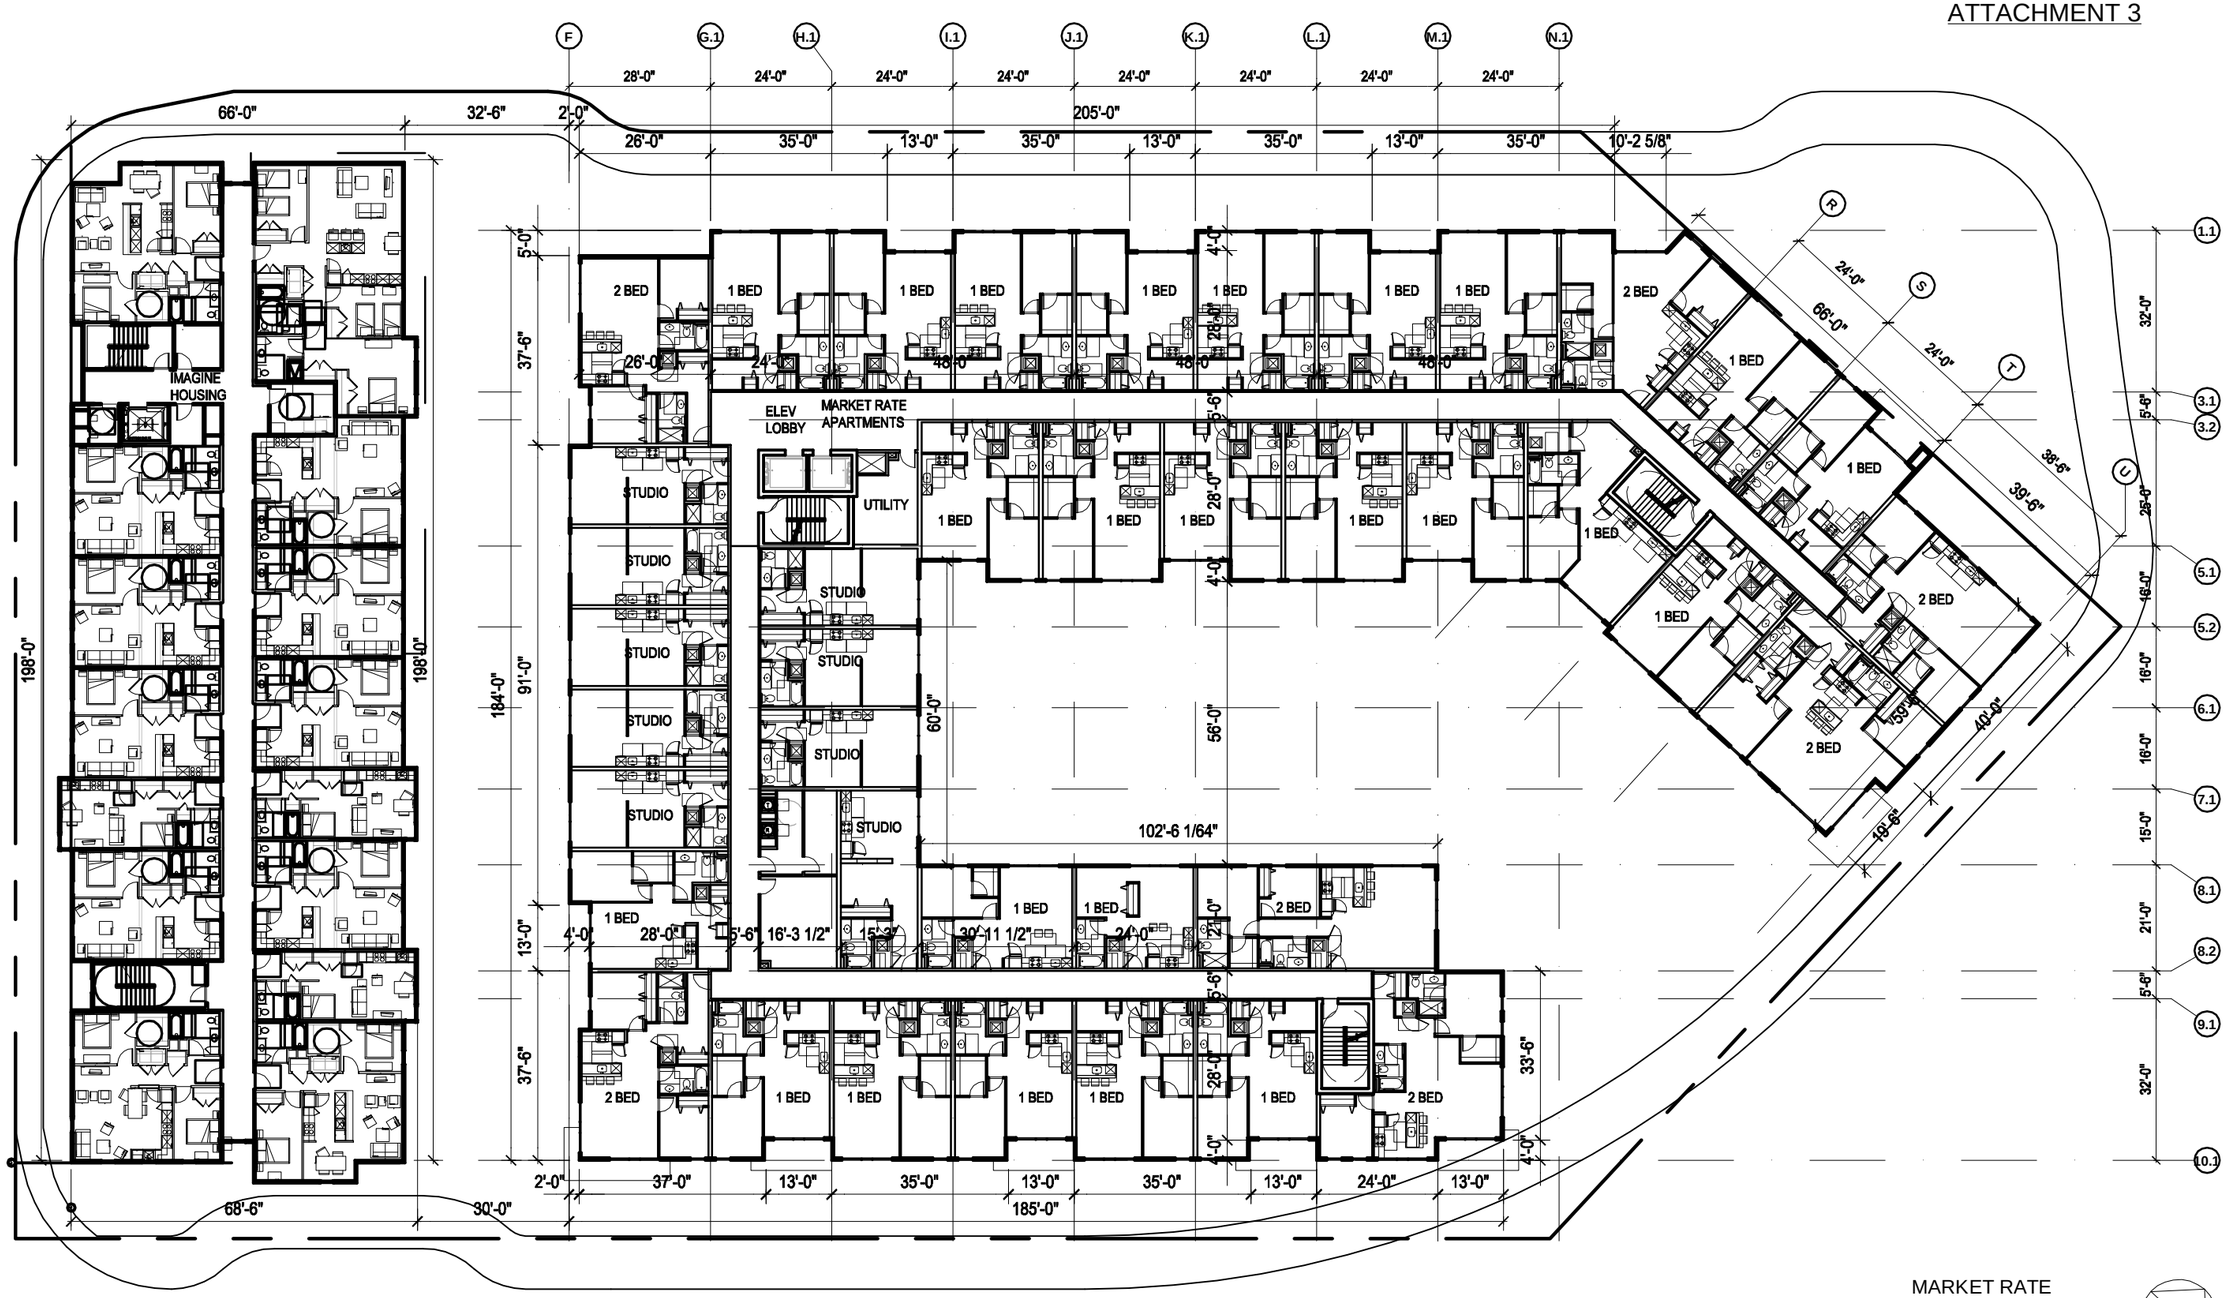


MARKET RATE
APARTMENTS L3-4
SCALE: 1" = 30'-0"

0 30' 60'

POLYGON NORTHWEST

**SOUTH KIRKLAND TOD**

MARKET RATE APARTMENTS - LEVEL L3-5 PLAN

03.19.12 A2.04

WEBER THOMPSON

www.weberthompson.com

© COPYRIGHT 2012 WEBER THOMPSON | 11-066

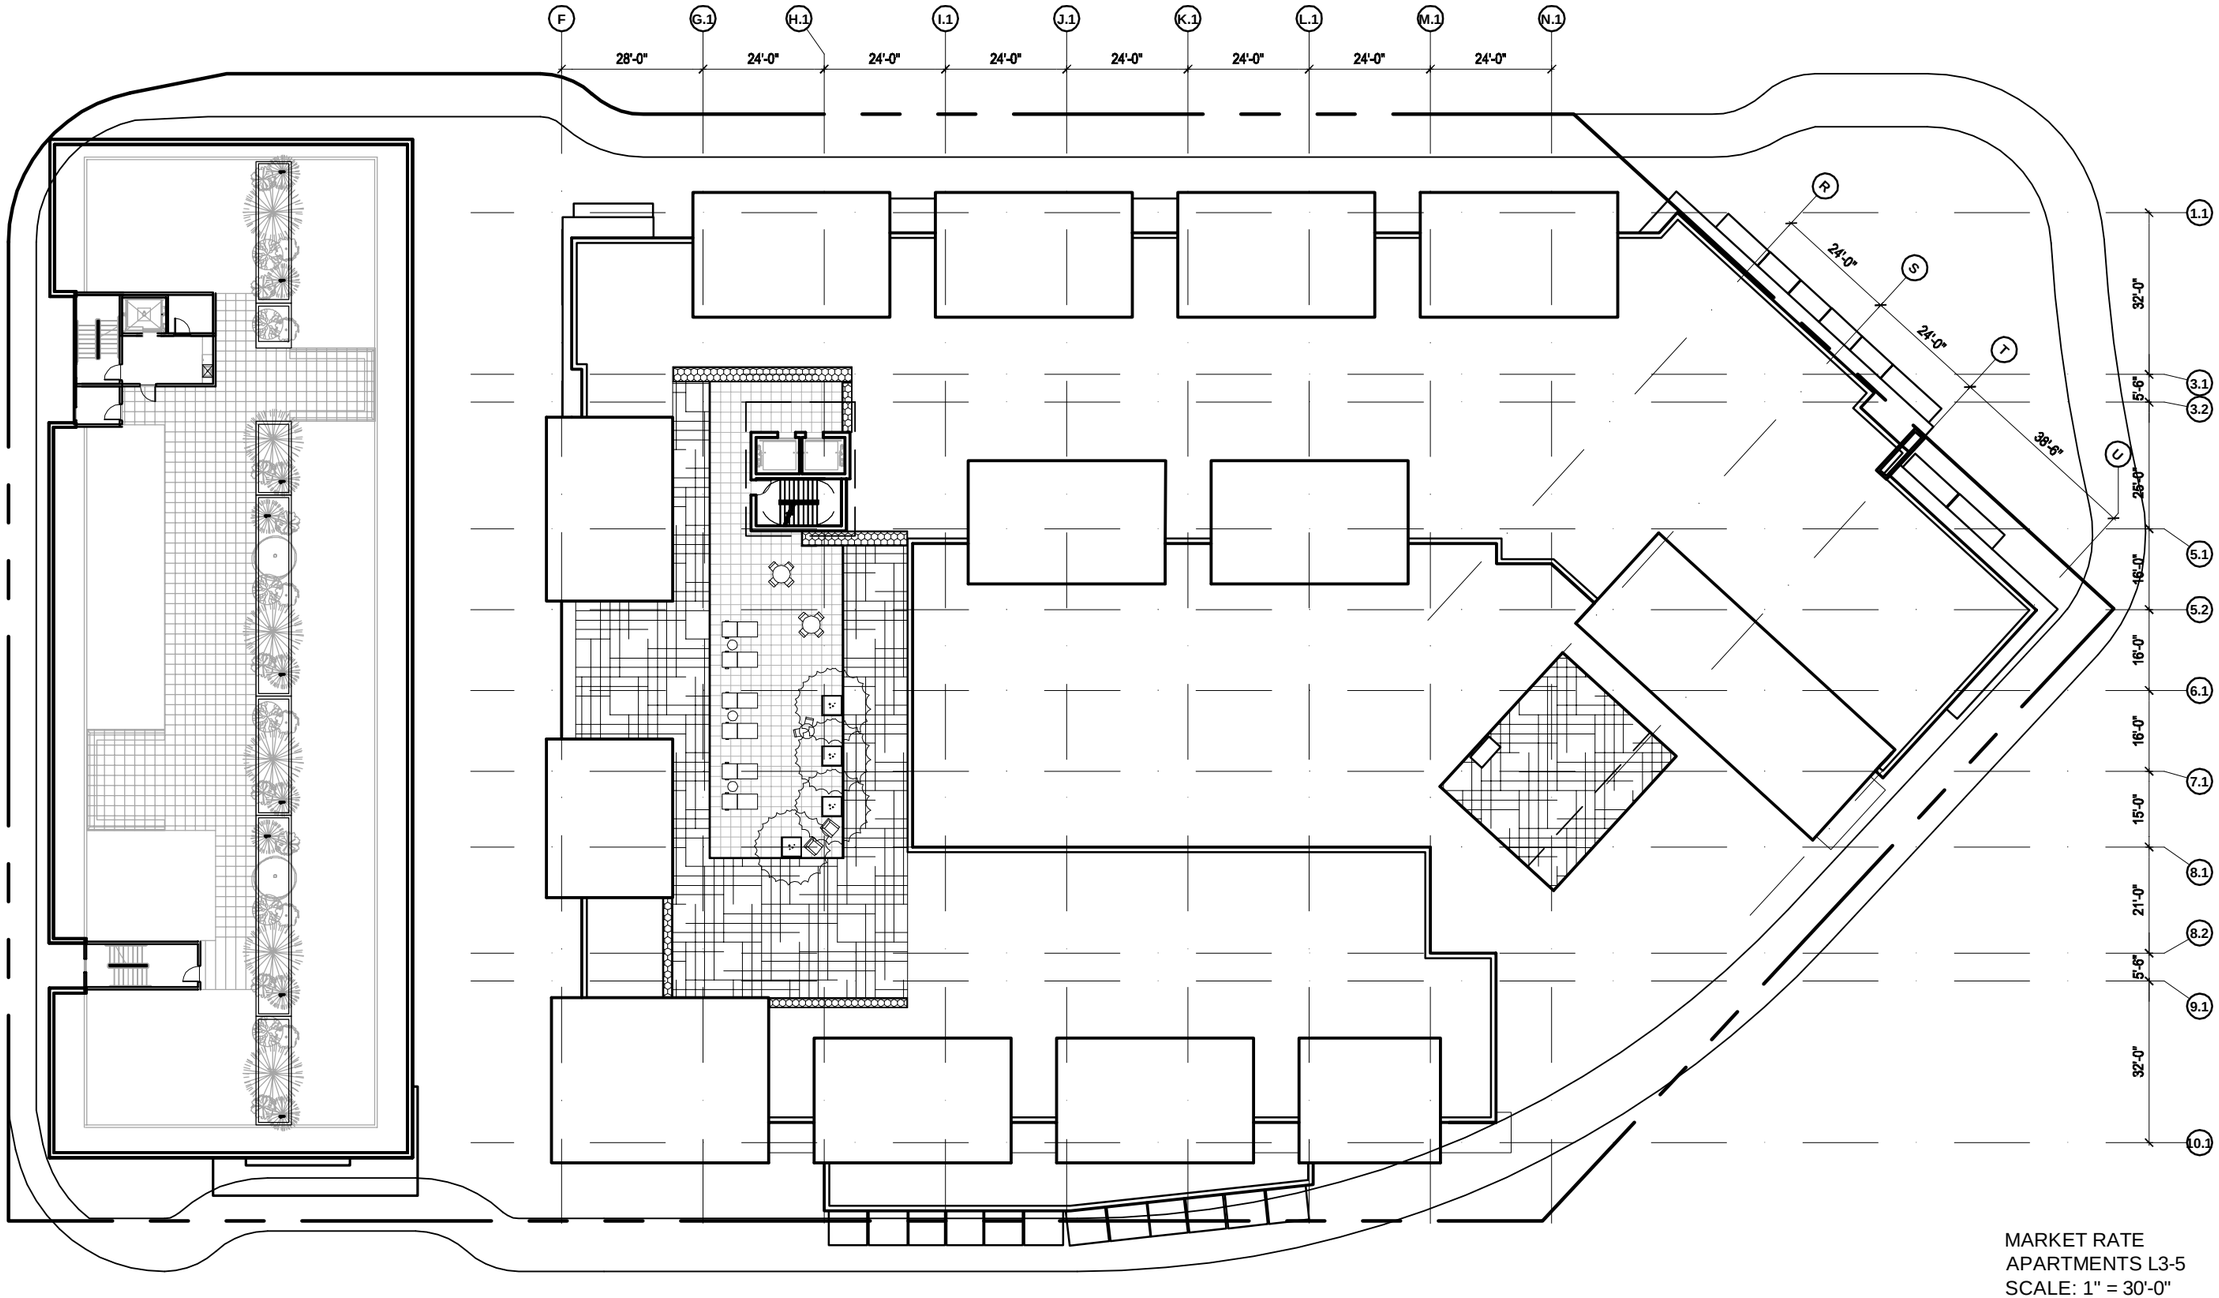


MARKET RATE
APARTMENTS L3-5
SCALE: 1" = 30'-0"

0 30' 60'

POLYGON NORTHWEST

**SOUTH KIRKLAND TOD**

MARKET RATE APARTMENTS - ROOF PLAN

03.19.12 A2.05

WEBER THOMPSON

www.weberthompson.com

© COPYRIGHT 2012 WEBER THOMPSON | 11-066

ATTACHMENT 3

EAST ELEVATION

MARKET RATE
APARTMENTS ELEVS
SCALE: 1" = 30'-0"

0 30' 60'

POLYGON NORTHWEST

**SOUTH KIRKLAND TOD**

MARKET RATE APARTMENTS - ELEVATIONS

03.19.12 A3.00

WEBER THOMPSON

www.weberthompson.com

© COPYRIGHT 2012 WEBER THOMPSON | 11-066

PLAZA SECTION/ELEVATION

SOUTH WEST ELEVATION

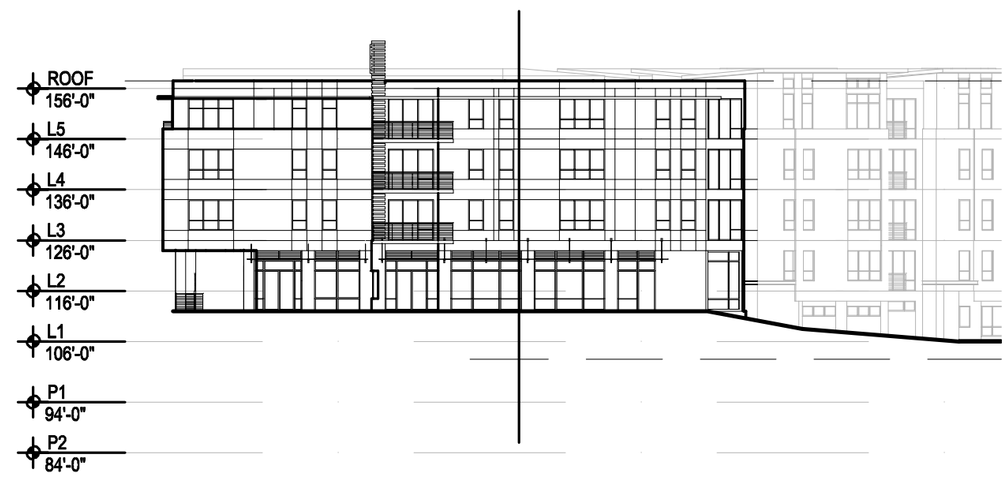


SOUTH EAST ELEVATION

MARKET RATE
APARTMENTS ELEVS
SCALE: 1" = 30'-0"

0 30' 60'

POLYGON NORTHWEST

**SOUTH KIRKLAND TOD**

MARKET RATE APARTMENTS - ELEVATIONS

03.19.12 A3.01

WEBER THOMPSON

www.weberthompson.com

© COPYRIGHT 2012 WEBER THOMPSON | 11-066

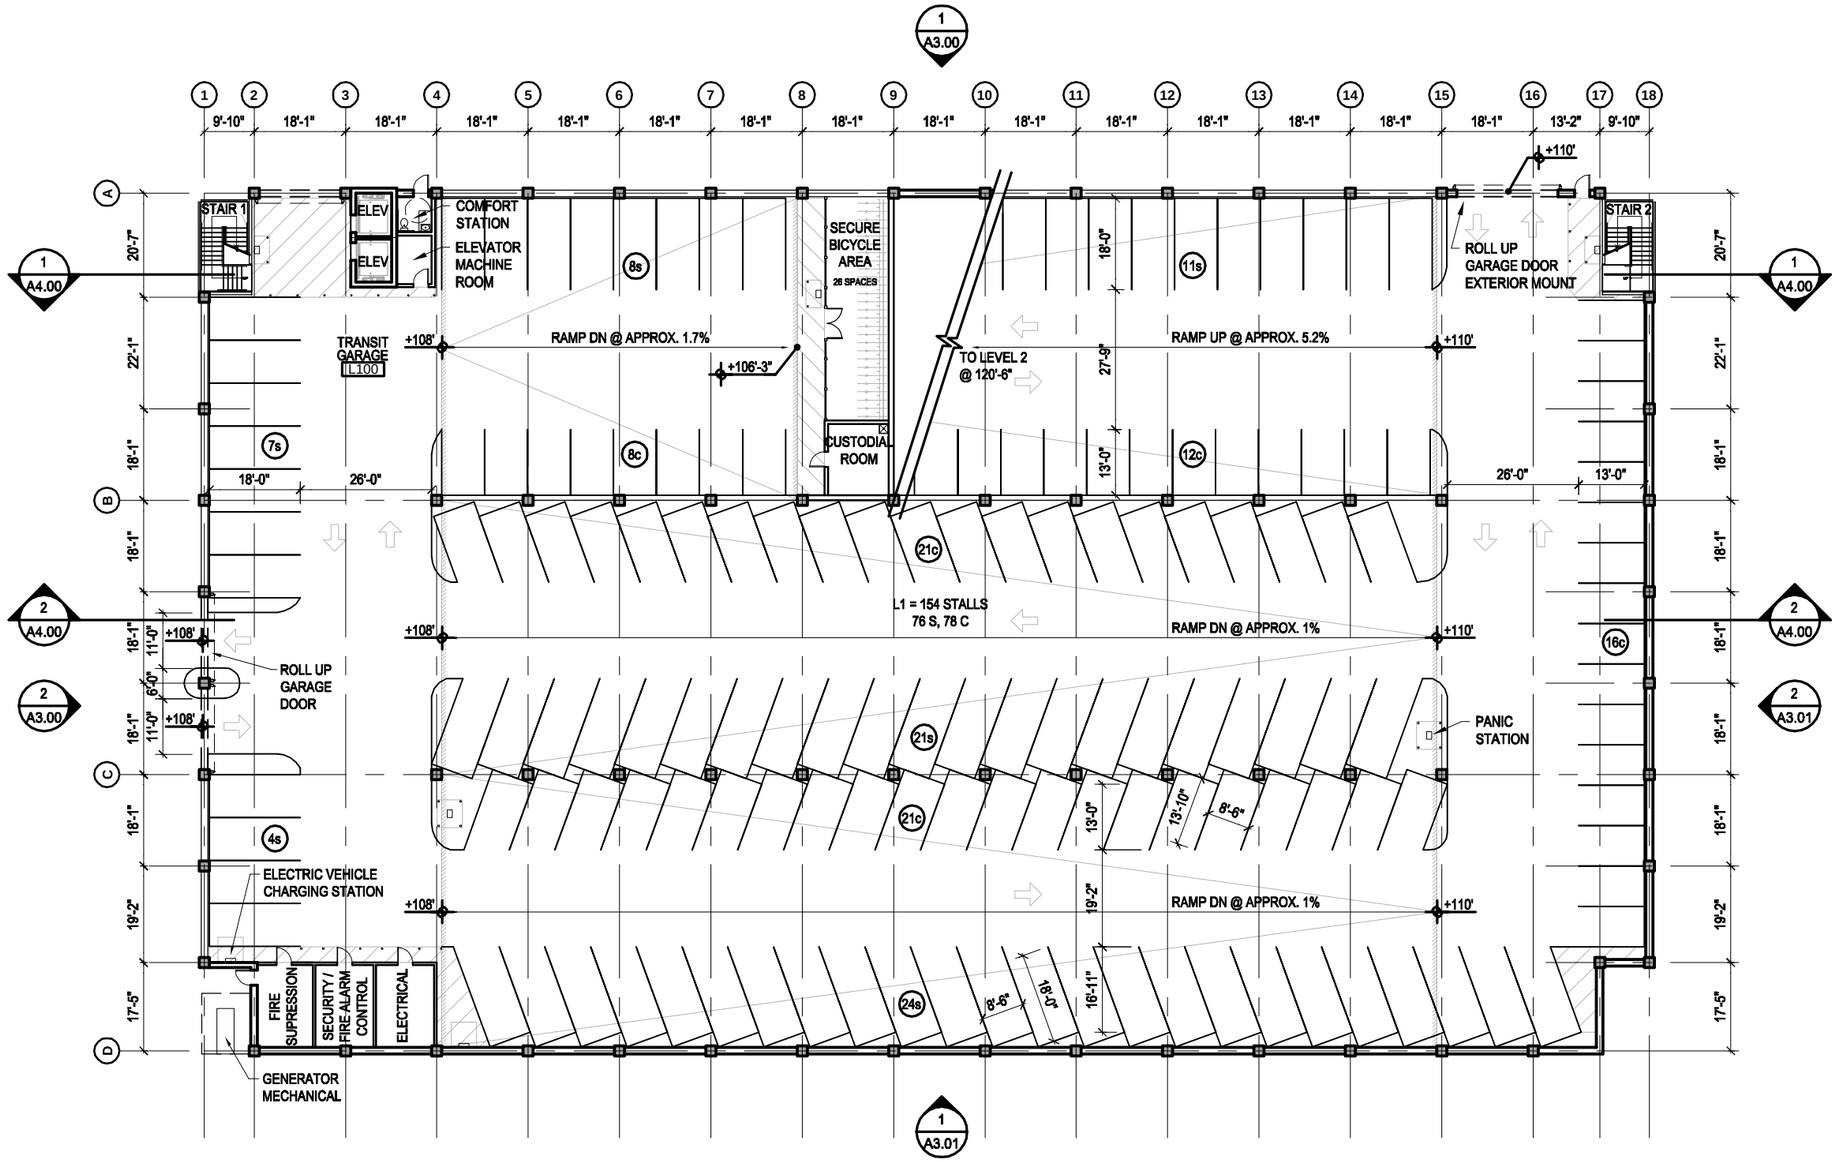


TRANSIT GARAGE
LEVEL 1 PLAN
SCALE: 1" = 30'-0"

0 30' 60'

POLYGON NORTHWEST

**SOUTH KIRKLAND TOD**

TRANSIT GARAGE - LEVEL 1 PLAN

03.19.12 A2.00

WEBER THOMPSON

www.weberthompson.com

© COPYRIGHT 2012 WEBER THOMPSON | 11-066

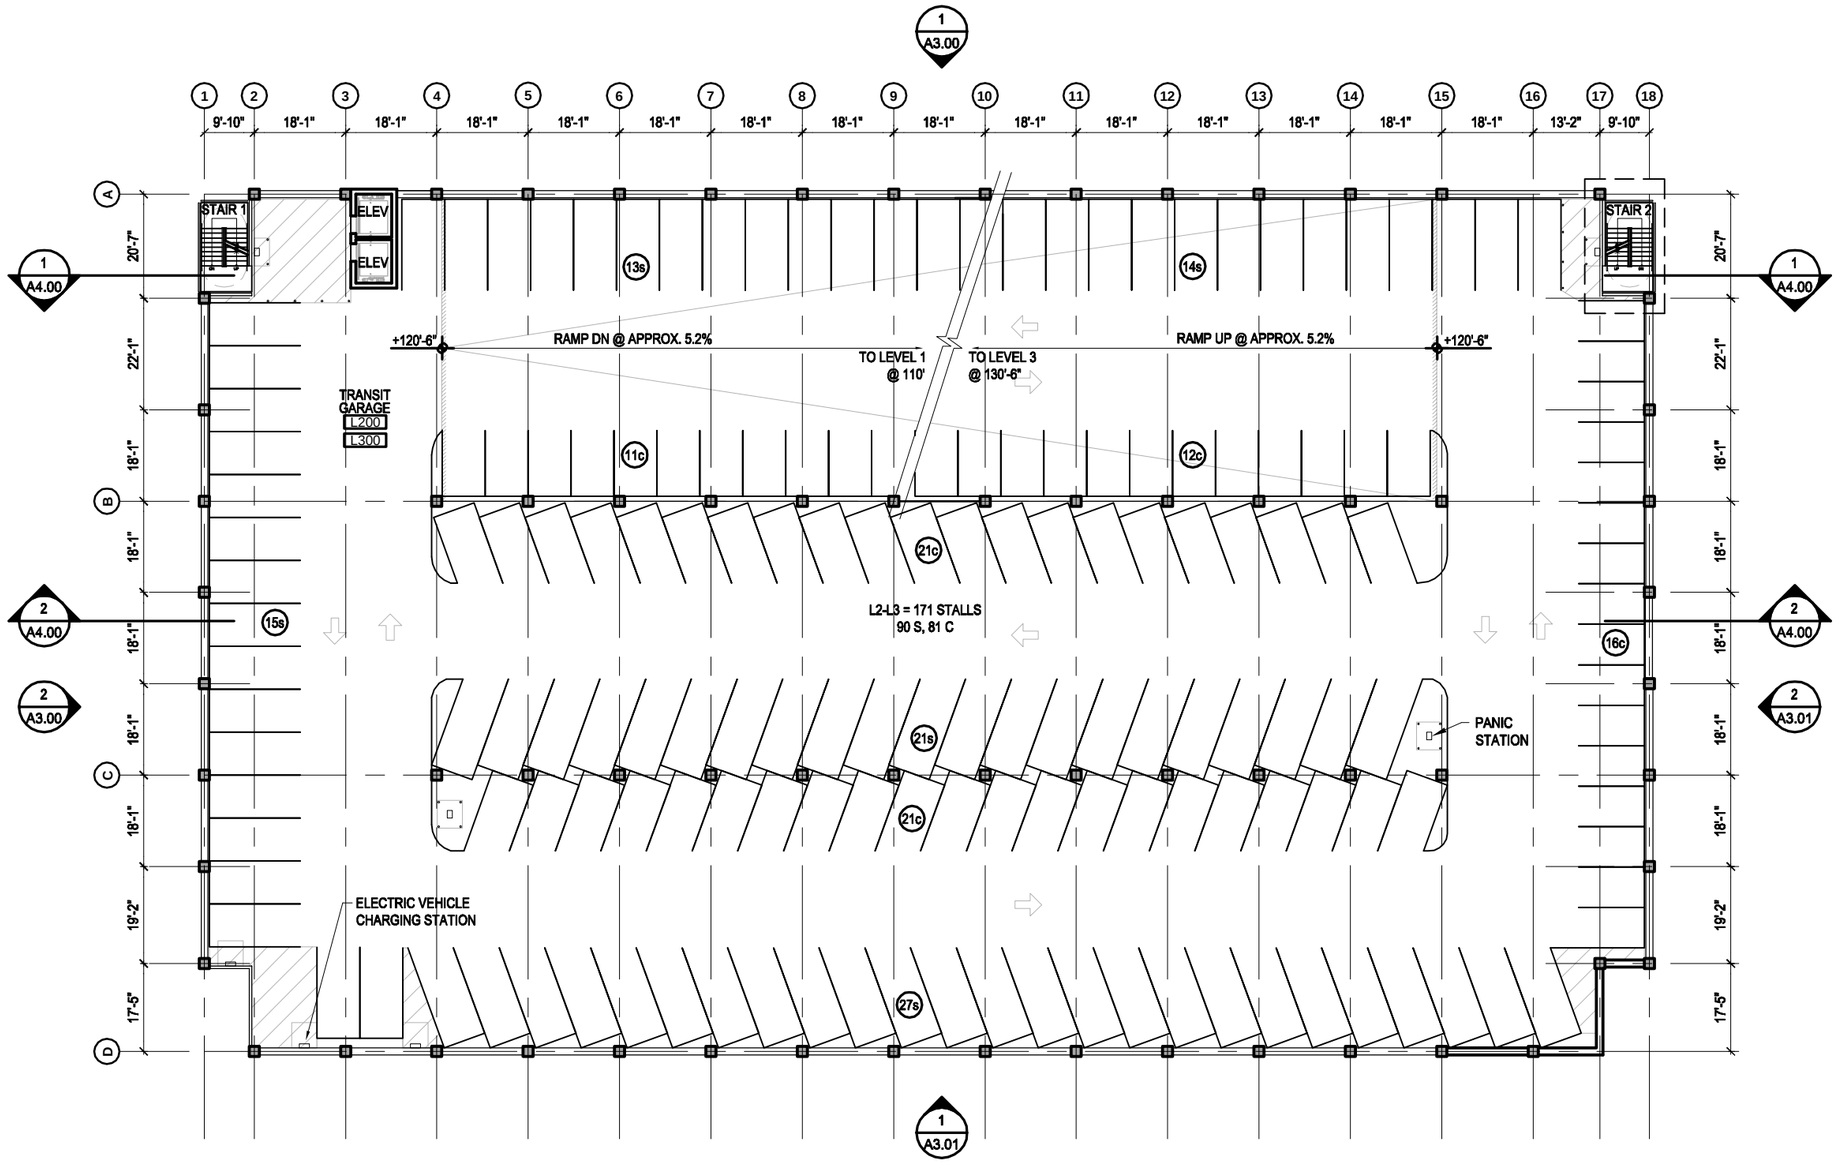


TRANSIT GARAGE
LEVEL 2-3 PLAN
SCALE: 1" = 30'-0"

0 30' 60'

POLYGON NORTHWEST

**SOUTH KIRKLAND TOD**

TRANSIT GARAGE - LEVEL 2-3 PLAN

03.19.12 A2.01

WEBER THOMPSON

www.weberthompson.com

© COPYRIGHT 2012 WEBER THOMPSON | 11-066

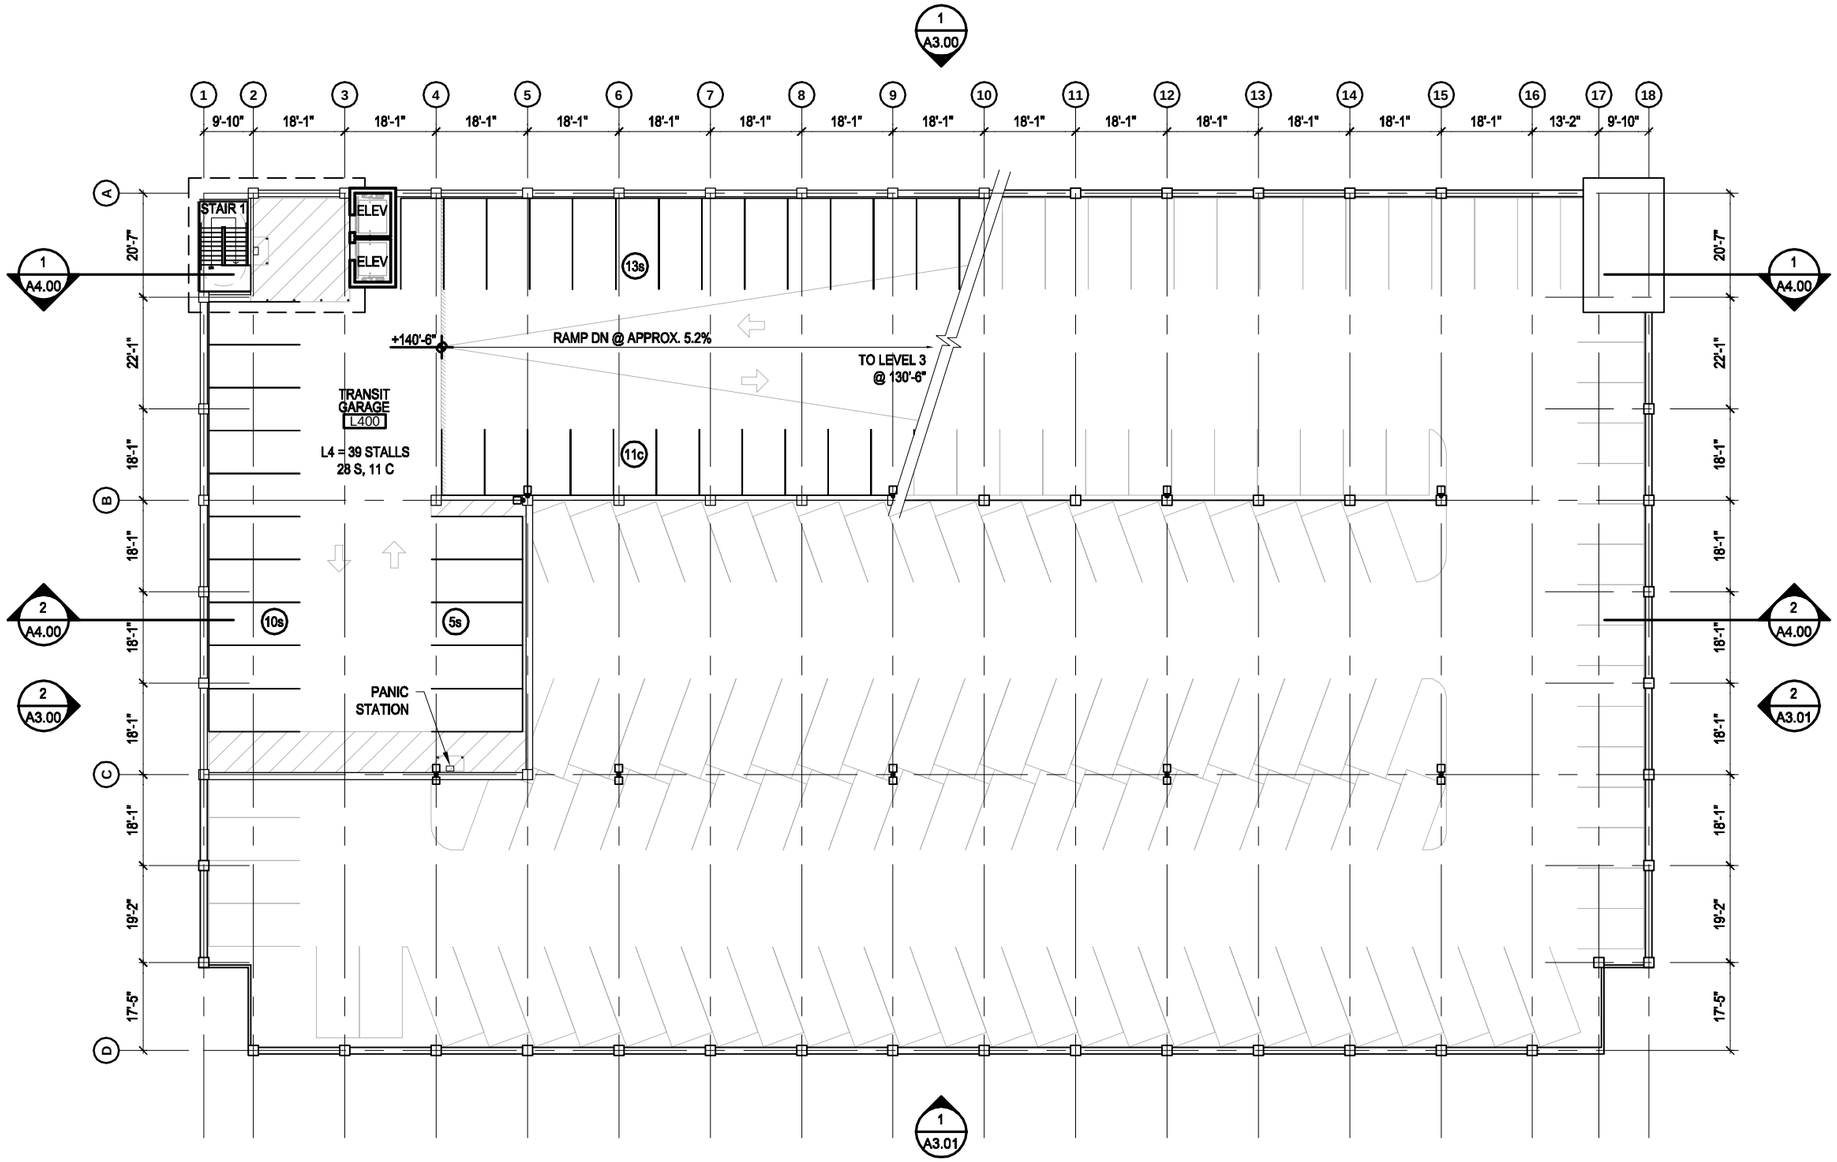


TRANSIT GARAGE
LEVEL 4 PLAN
SCALE: 1" = 30'-0"

0 30' 60'

POLYGON NORTHWEST

**SOUTH KIRKLAND TOD**

TRANSIT GARAGE - LEVEL 4 PLAN

03.19.12 A2.02

WEBER THOMPSON

www.weberthompson.com

© COPYRIGHT 2012 WEBER THOMPSON | 11-066

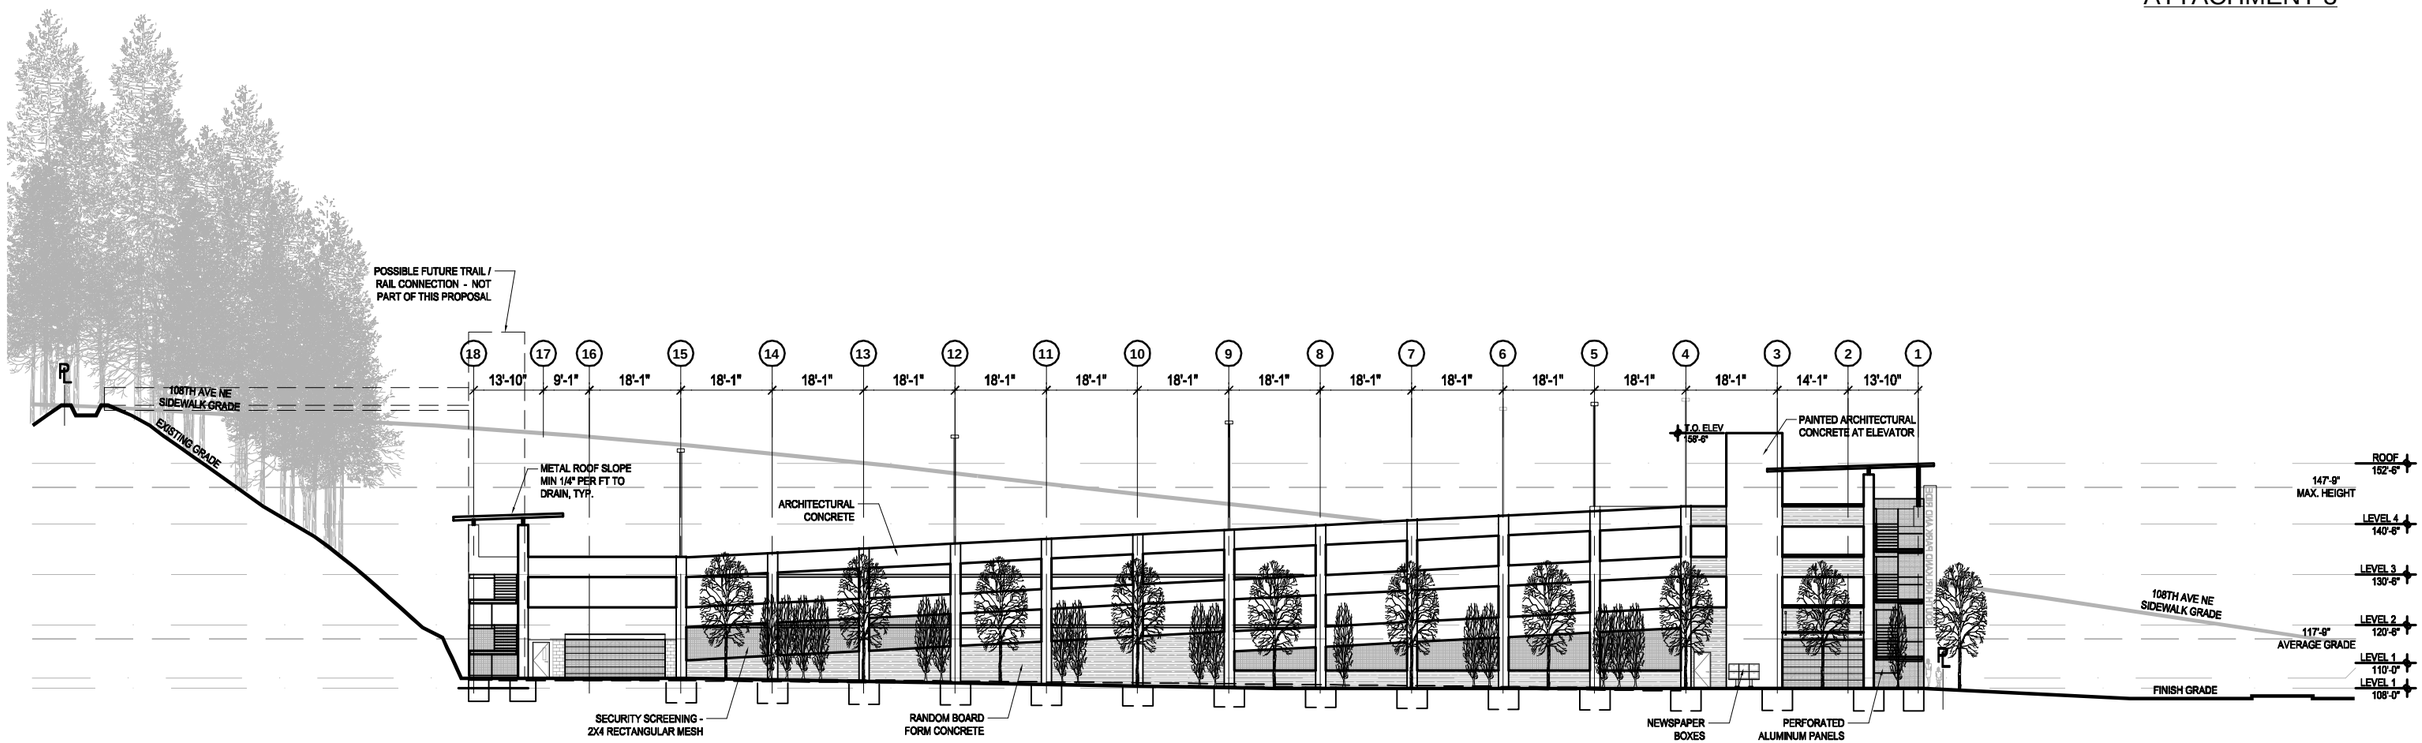


NORTH ELEVATION

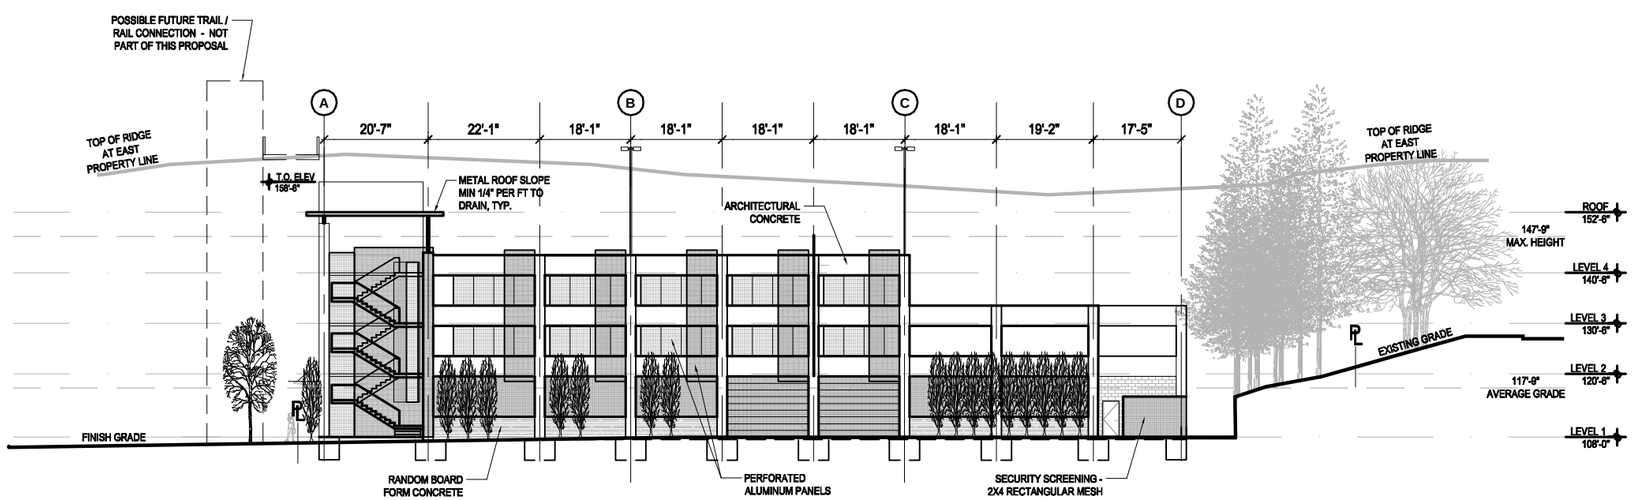


WEST ELEVATION

TRANSIT GARAGE
ELEVATIONS
SCALE: 1" = 30'-0"

0 30' 60'

POLYGON NORTHWEST

**SOUTH KIRKLAND TOD**

TRANSIT GARAGE - ELEVATIONS

03.19.12 A3.00

WEBER THOMPSON

www.weberthompson.com

© COPYRIGHT 2012 WEBER THOMPSON | 11-066

ATTACHMENT 3

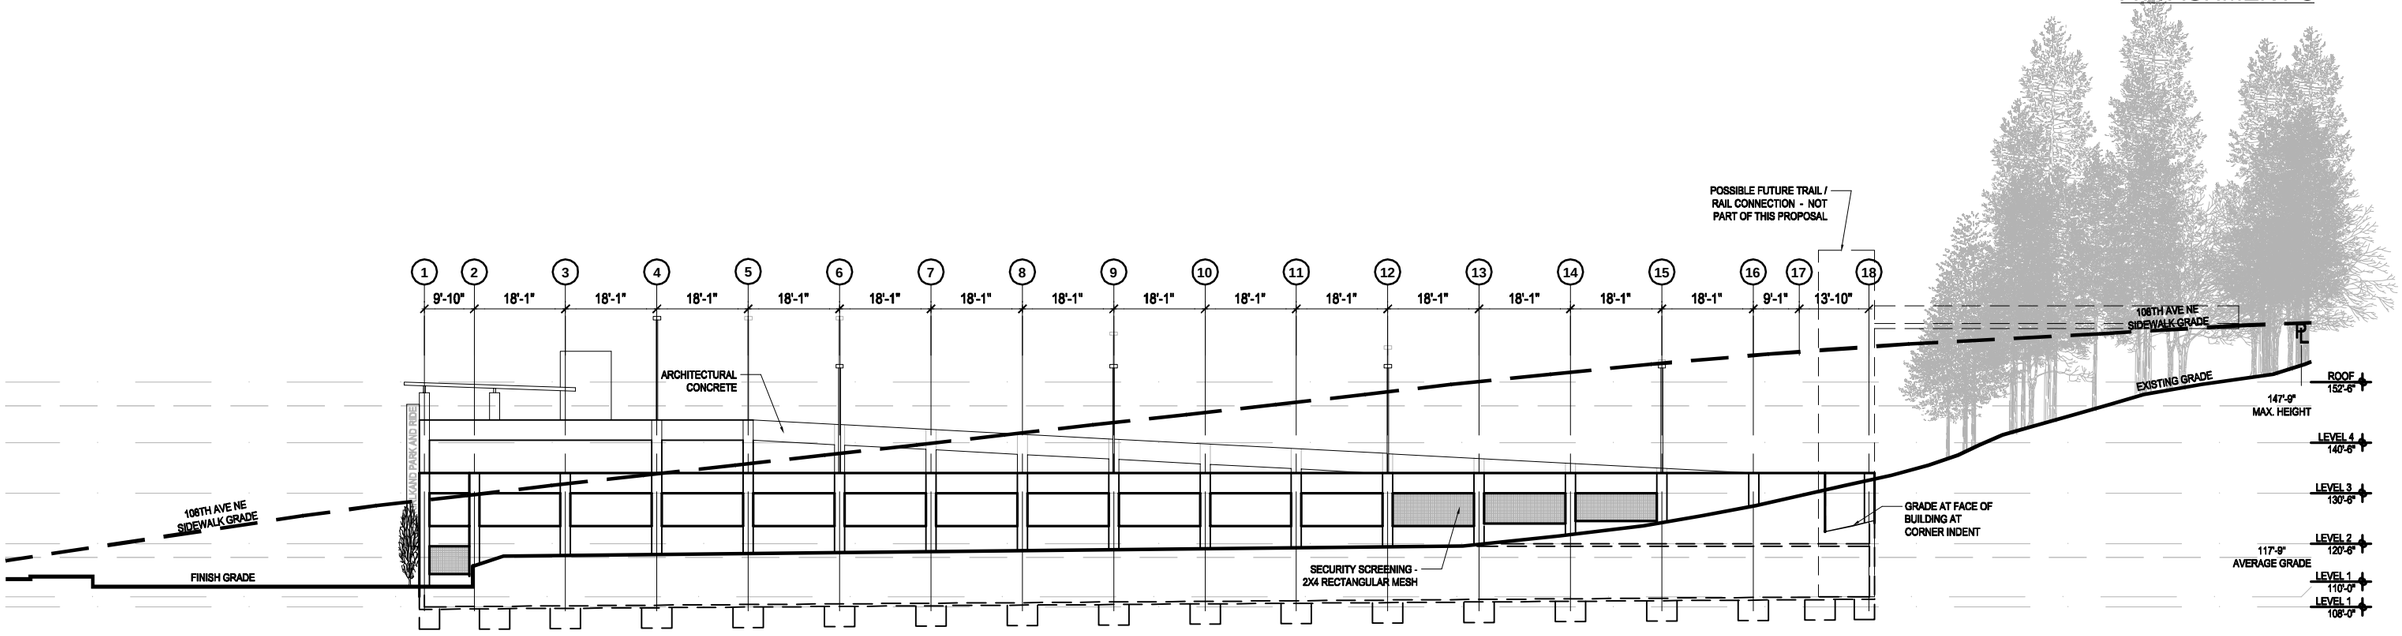


SOUTH ELEVATION

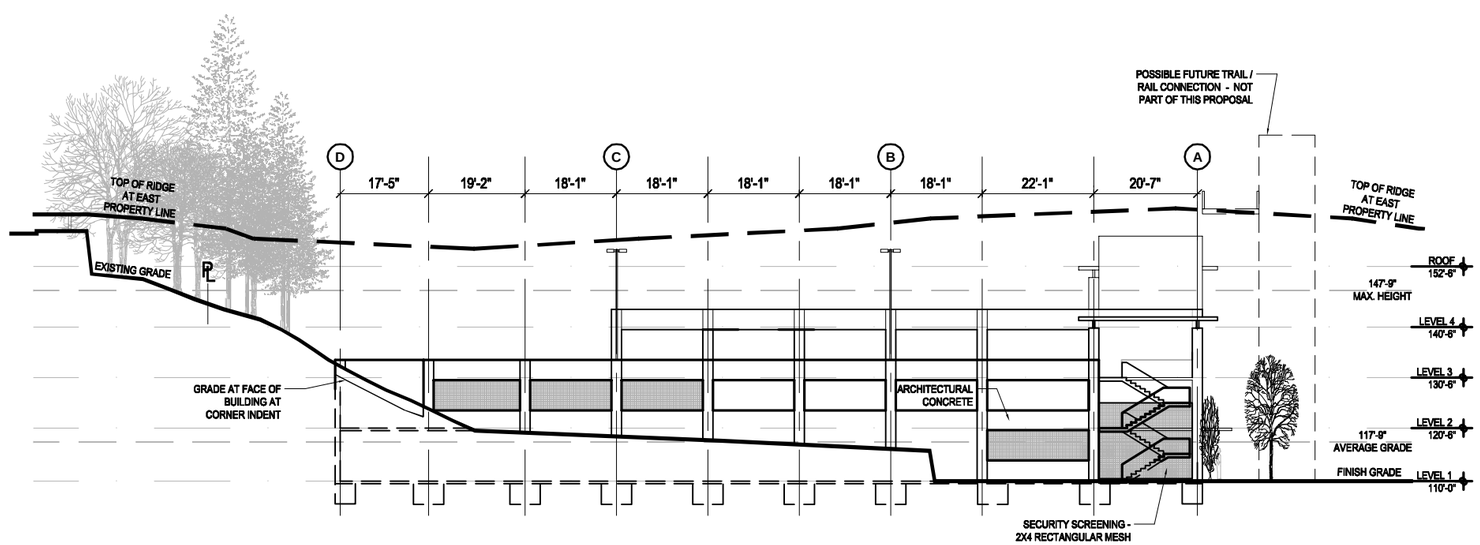


EAST ELEVATION

TRANSIT GARAGE
ELEVATIONS
SCALE: 1" = 30'-0"

0 30' 60'

POLYGON NORTHWEST

**SOUTH KIRKLAND TOD**

TRANSIT GARAGE - ELEVATIONS

03.19.12 A3.01

WEBER THOMPSON

www.weberthompson.com

© COPYRIGHT 2012 WEBER THOMPSON | 11-066