CENTERCAL PROPERTIES, LLC

FAIRFIELD
RESIDENTIAL

content **SITE PLAN** / *scale* **1"=100'-0"** / *project* **5638.00** / *date* **08.01.2016**

A1.0

carrierjohnson + CULTURE

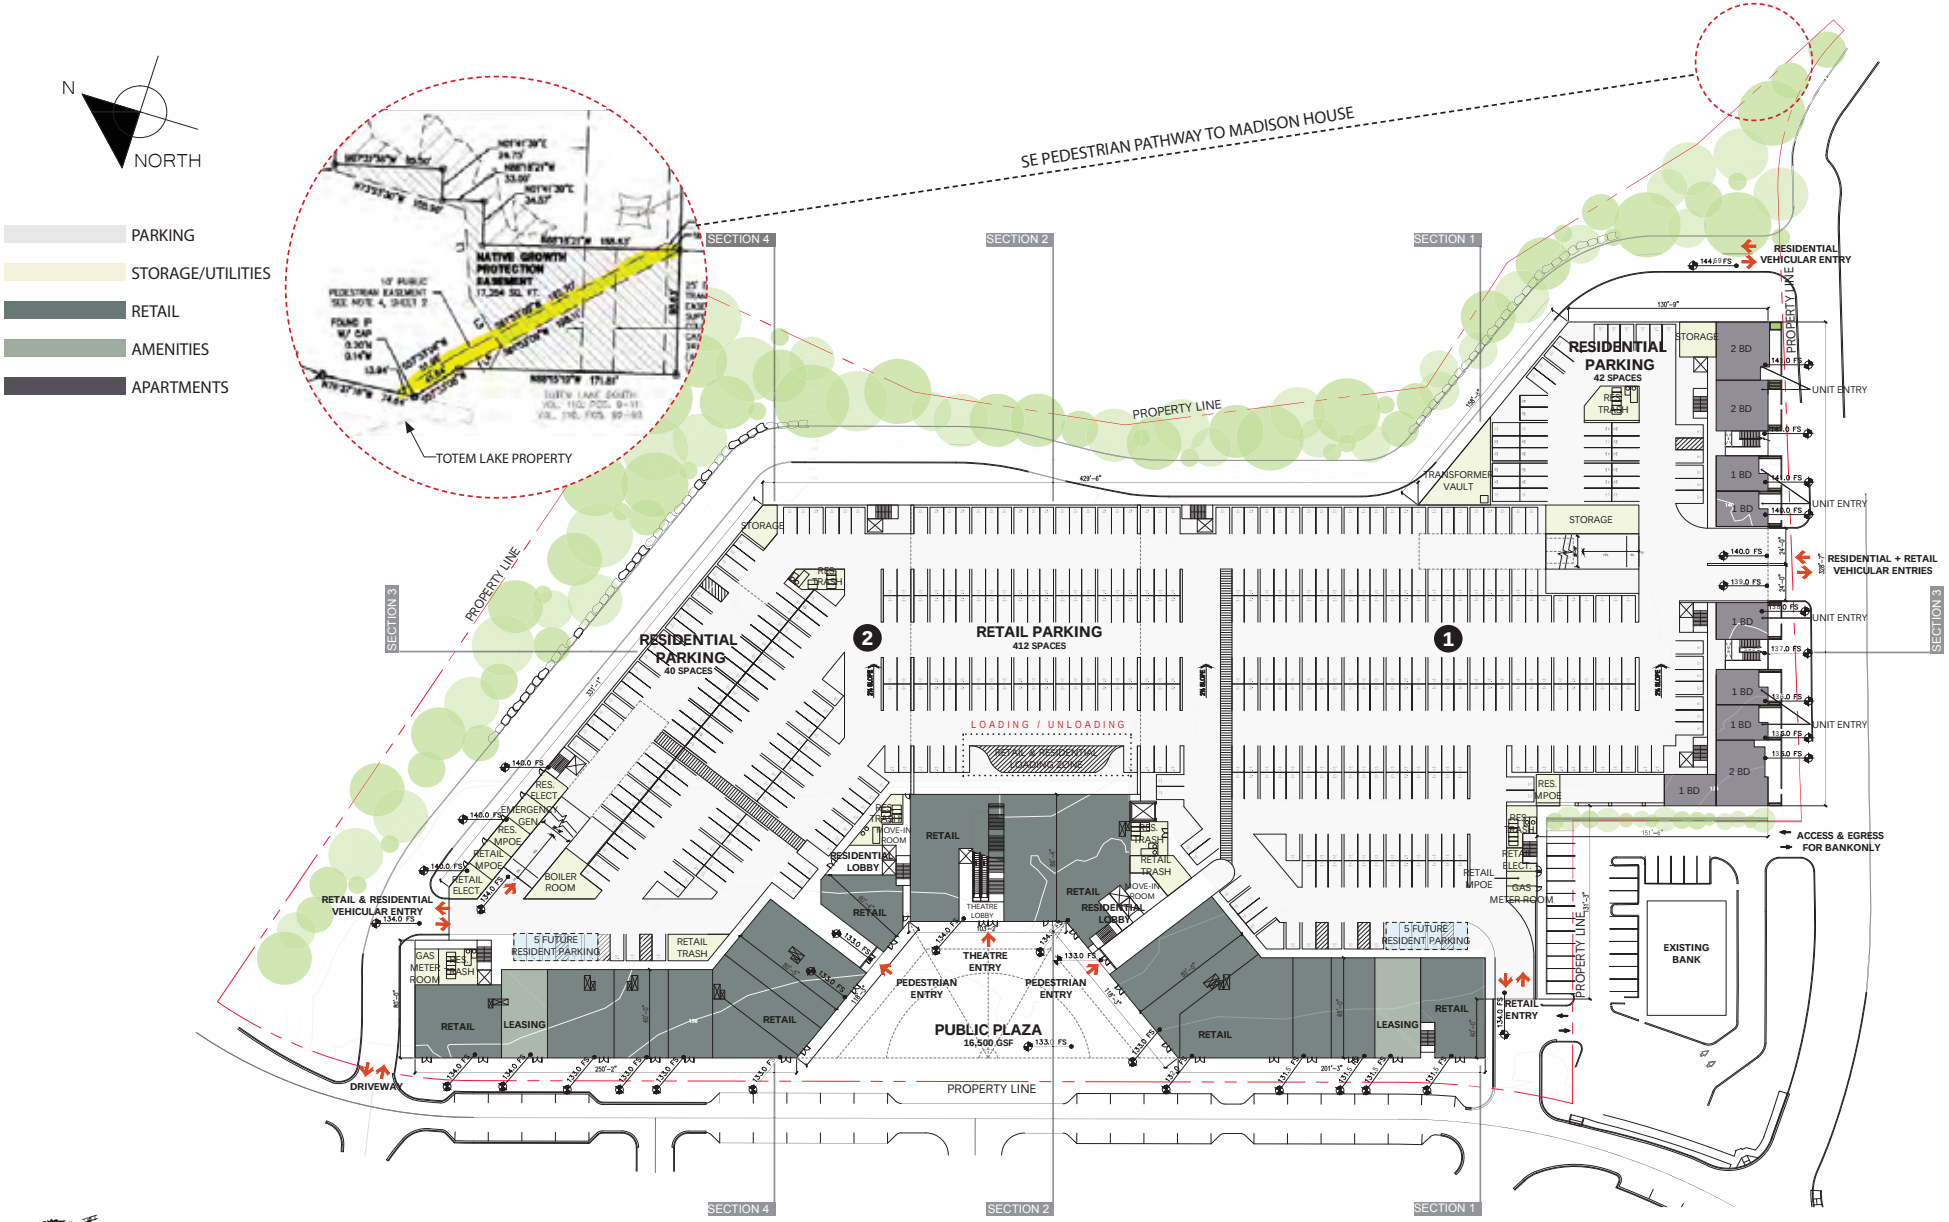

CENTERCAL PROPERTIES, LLC

FAIRFIELD RESIDENTIAL

GRAPHIC SCALE 0' 20' 100' 200'

content **LEVEL 1** / *scale* **1"=80'-0"** / *project* **5638.00** / *date* **08.01.2016**

A2.0

carrierjohnson + CULTURE

N
NORTH

PARKING
STORAGE/UTILITIES
RETAIL
AMENITIES
APARTMENTS

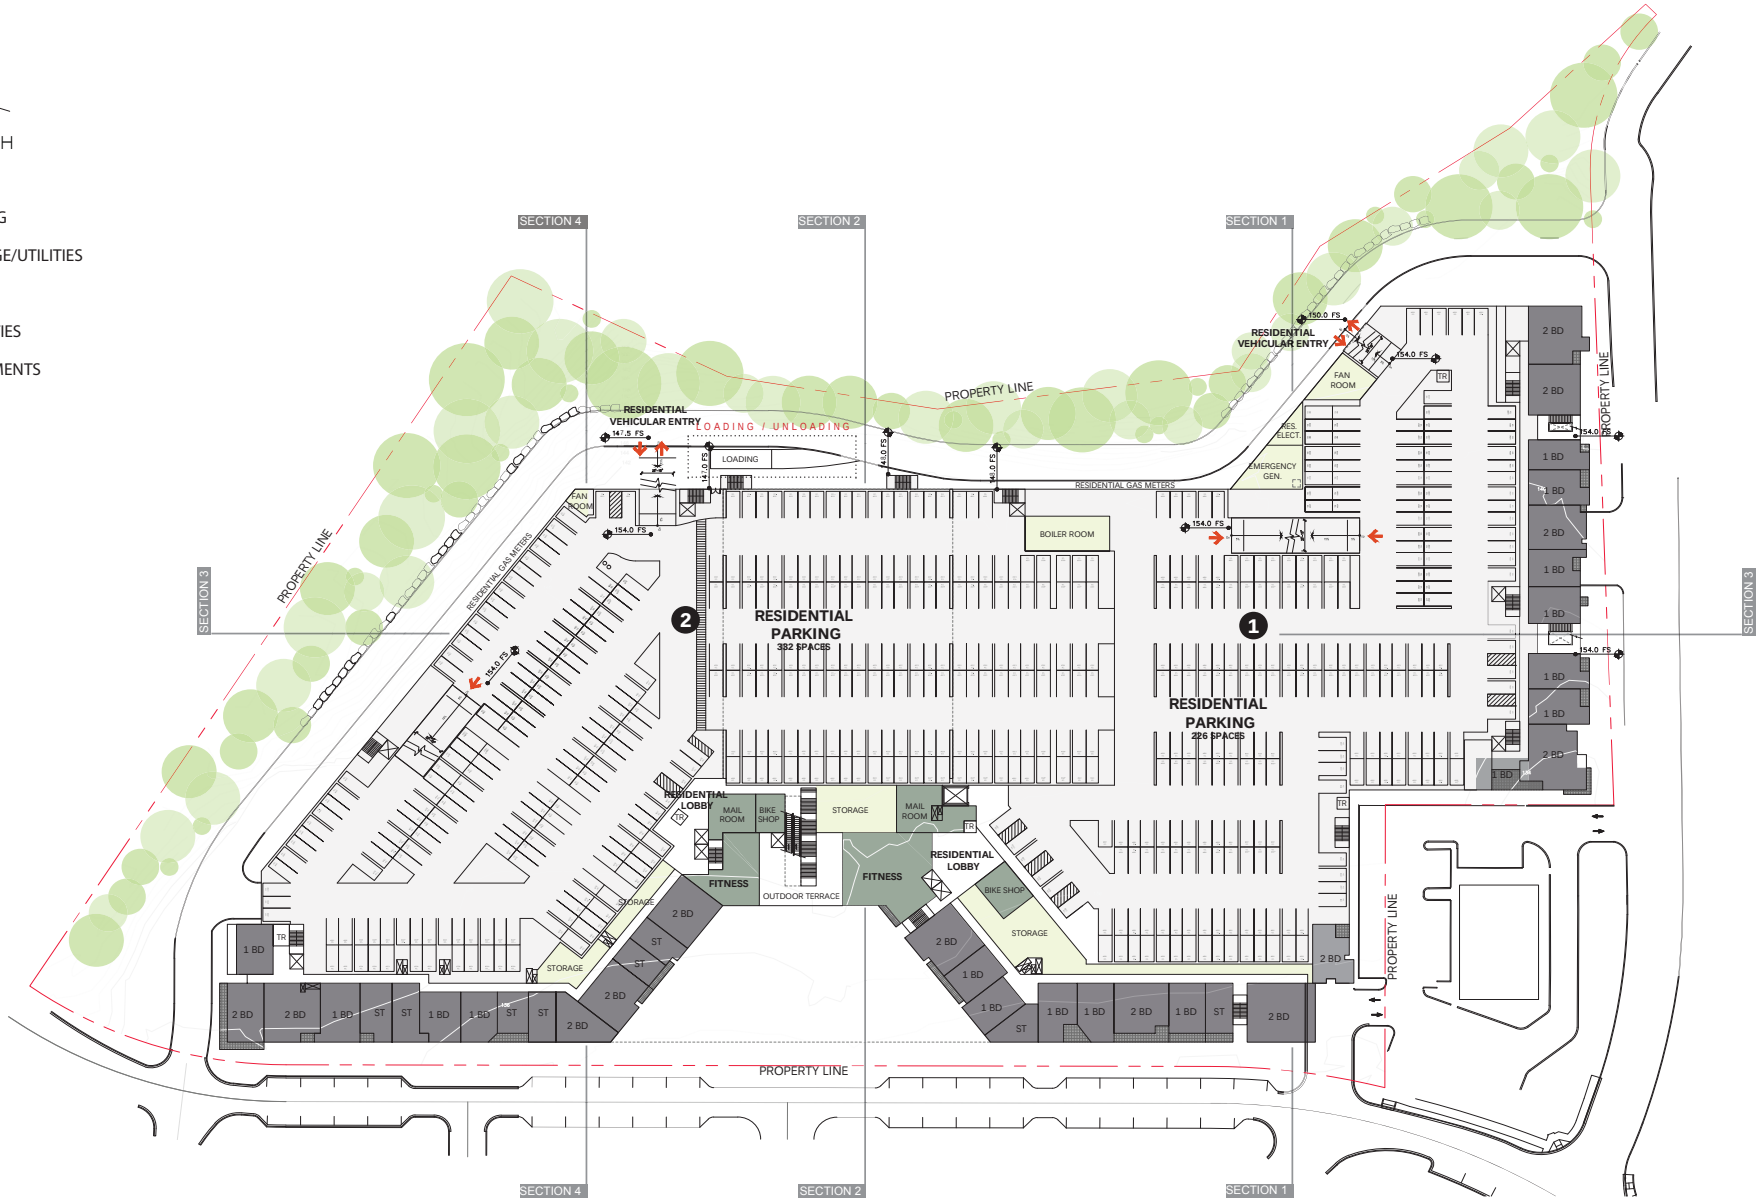

CENTERCAL PROPERTIES, LLC

FAIRFIELD
RESIDENTIAL

GRAPHIC SCALE
0' 20' 100' 200'

content **LEVEL 2** / *scale* **1"=80'-0"** / *project* **5638.00** / *date* **08.01.2016**

A2.1

carrierjohnson + CULTURE

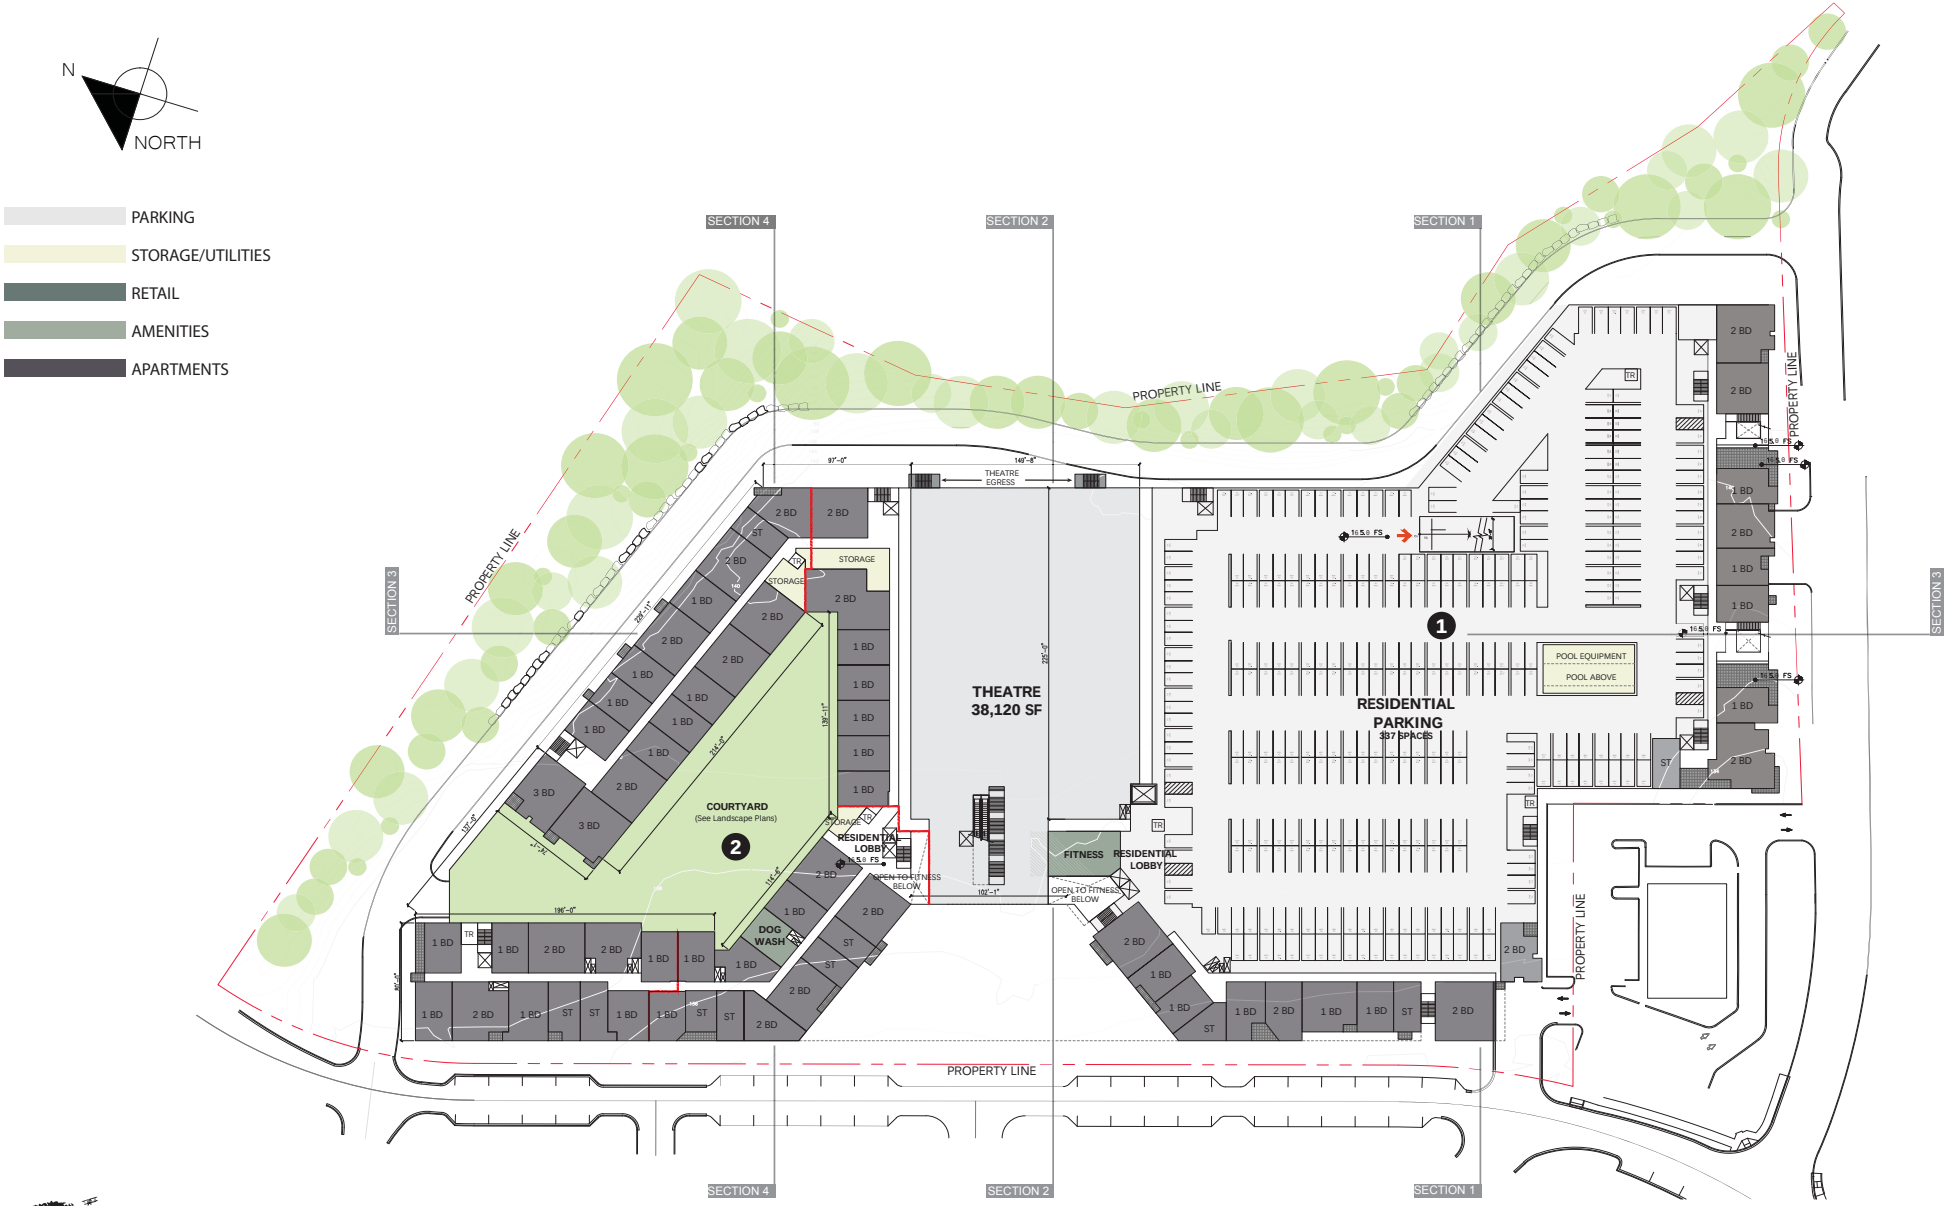

CENTERCAL PROPERTIES, LLC

FAIRFIELD
RESIDENTIAL

GRAPHIC SCALE
0' 20' 100' 200'

content **LEVEL 3** / *scale* **1"=80'-0"** / *project* **5638.00** / *date* **08.01.2016**

A2.2

carrierjohnson + CULTURE

CENTERCAL PROPERTIES, LLC

FAIRFIELD
RESIDENTIAL

GRAPHIC SCALE
0' 20' 100' 200'

content LEVEL 4 / scale 1"=80'-0" / project 5638.00 / date 08.01.2016

A2.3

carrierjohnson + CULTURE

CENTERCAL PROPERTIES, LLC

FAIRFIELD RESIDENTIAL

GRAPHIC SCALE 0' 20' 100' 200'

content **LEVEL 5** / *scale* **1"=80'-0"** / *project* **5638.00** / *date* **08.01.2016**

A2.4

carrierjohnson + CULTURE