NE 1/4, NE 1/4, SEC 32, TWN 26 N, RGE 5 E, W.M., KING COUNTY, WASHINGTON

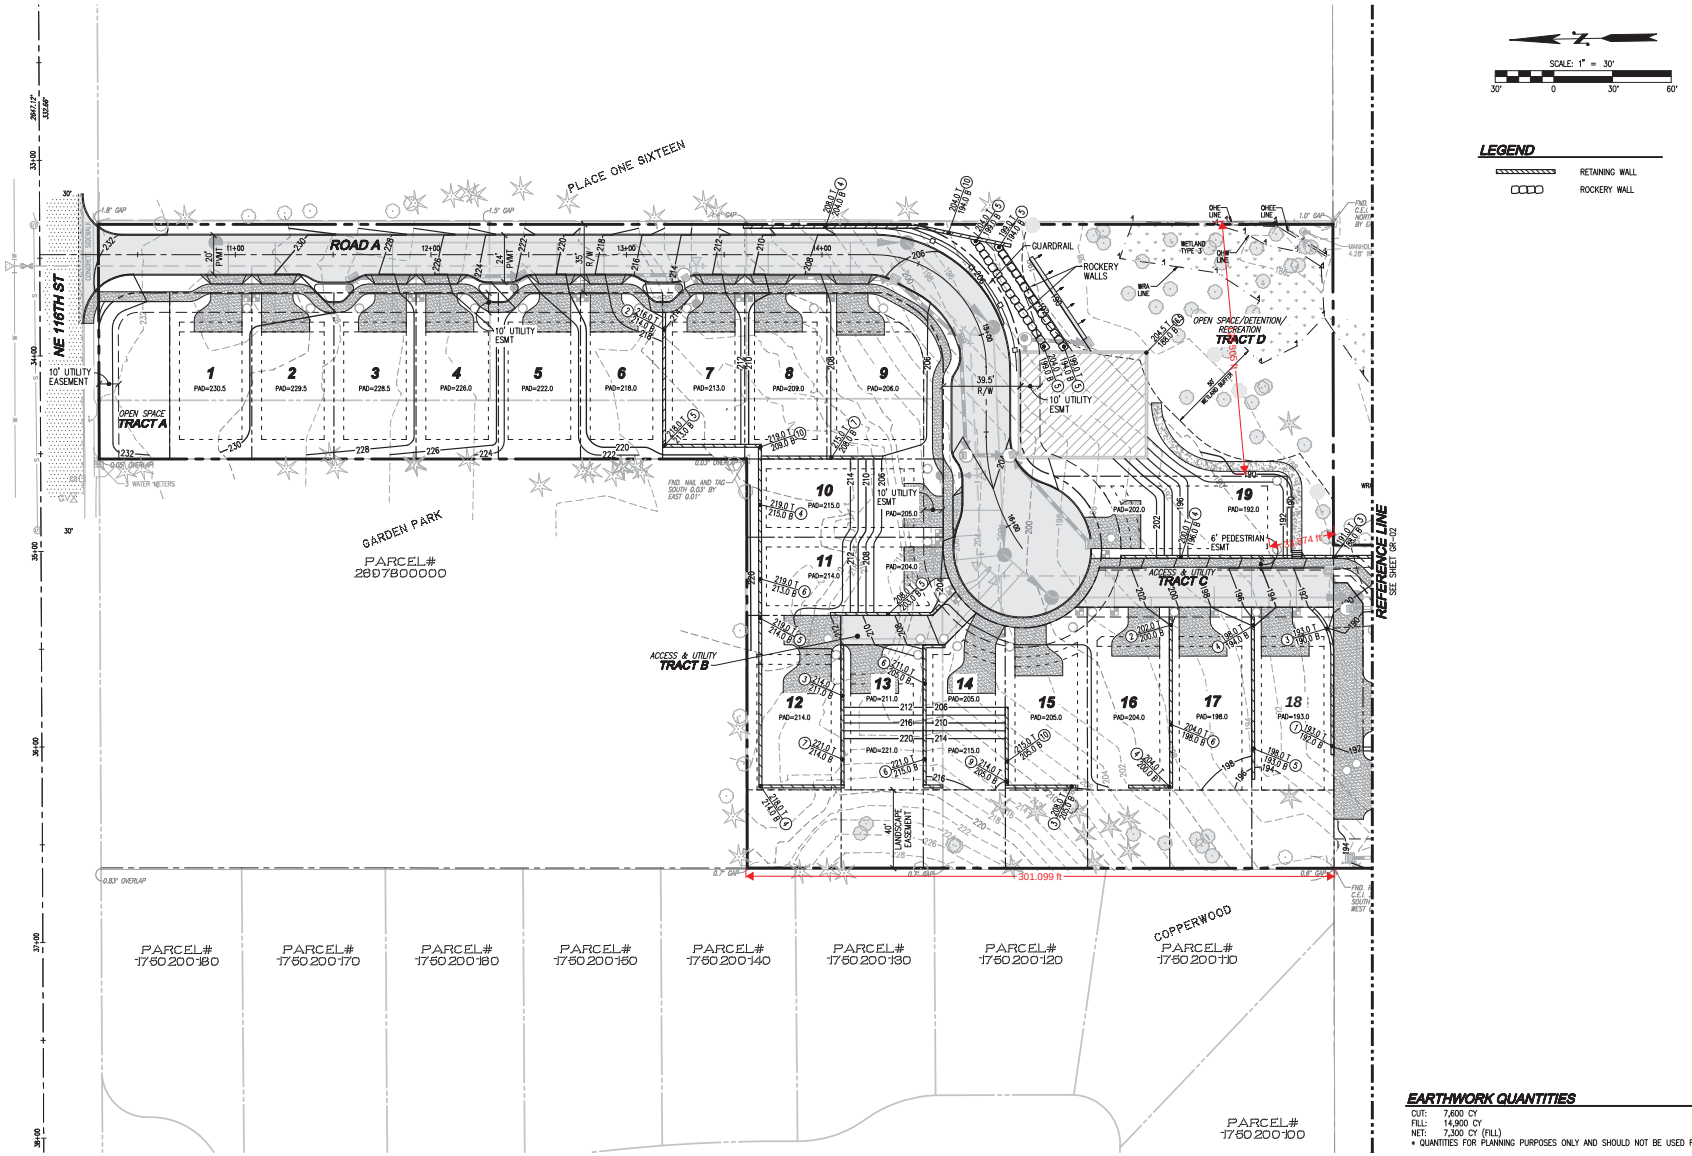

LEGEND

RETAINING WALL

ROCKERY WALL

EARTHWORK QUANTITIES

CUT: 7,600 CY
FILL: 14,900 CY
NET: 7,300 CY (FILL)
* QUANTITIES FOR PLANNING PURPOSES ONLY AND SHOULD NOT BE USED FOR ESTIMATING.

DISCLAIMER

TOPOGRAPHIC SURVEY INFORMATION CONTAINED ON THESE PLANS HAS BEEN PROVIDED BY DUNAWAY SURVEYING, INC. LDC, INC. (LAND DEVELOPMENT CONSULTANTS, INC.) ASSUMES NO LIABILITY AS TO THE ACCURACY AND COMPLETENESS OF THIS DATA. ANY DISCREPANCIES FOUND BETWEEN WHAT IS SHOWN ON THE PLANS AND WHAT IS NOTED IN THE FIELD SHOULD BE BROUGHT IMMEDIATELY TO THE ATTENTION OF THE ENGINEER.

Call 2 Business Days Before You Dig
811 or 1-800-424-5555
Utilities Underground Location Center

REVISIONS

NO.	DATE	DESCRIPTION	BY
1	8-19-16	PUBLIC WORKS COMMENTS FROM 6-17-16	JLS
2	8-31-16	SAVED TREE 457 AND PARKING	JLS

LDC
THE CIVIL ENGINEERING GROUP
Engineering
Structural
Planning
Survey
14201 NE 200th St., #100
Woodinville, WA 98072
Ph. 425.806.1869
Fx. 425.482.2893
www.LDCcorp.com

LARRY SCRIVANICH

SCRIVANICH PROPERTY

GRADING PLAN

JEREMY L. SATHER
STATE OF WASHINGTON
43898
REGISTERED PROFESSIONAL ENGINEER
8-31-2016

JOB NUMBER:	14-121
DRAWING NAME:	14121C-GR-PL
DESIGNER:	JLS
DRAFTING BY:	BJN
DATE:	9-21-15
SCALE:	1"=30'
JURISDICTION:	CITY OF KIRKLAND

GR-01

SHEET 6 OF 25

Drawing: P:\2014\14-121 Scrivanich Property\Drawings\Construction CSD\14121C-GR-PL.dwg Plotted: Aug 31, 2016 - 11:49am

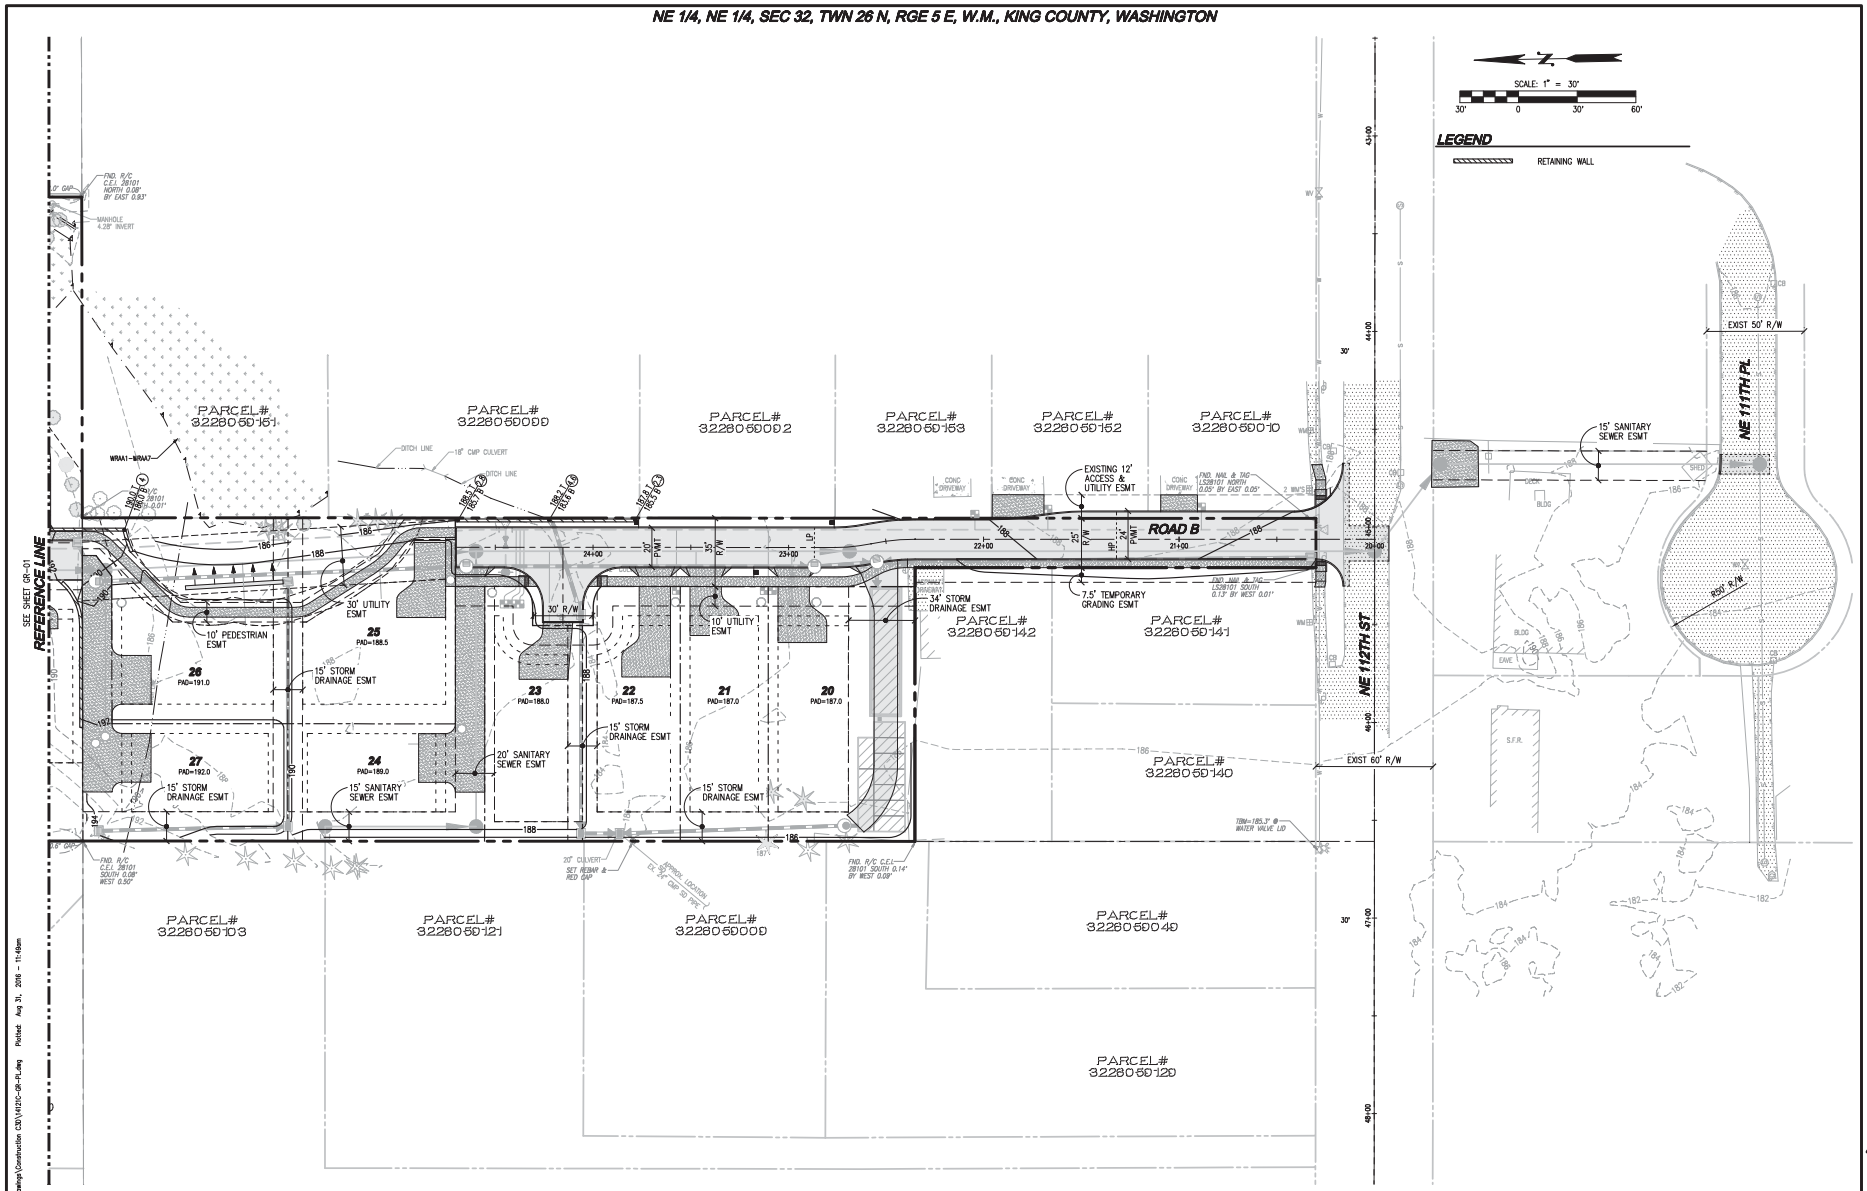

DISCLAIMER

TOPOGRAPHIC SURVEY INFORMATION CONTAINED ON THESE PLANS HAS BEEN PROVIDED BY DUNAWAY SURVEYING, INC. LDC, INC. (LAND DEVELOPMENT CONSULTANTS, INC.) ASSUMES NO LIABILITY AS TO THE ACCURACY AND COMPLETENESS OF THIS DATA. ANY DISCREPANCIES FOUND BETWEEN WHAT IS SHOWN ON THE PLANS AND WHAT IS NOTED IN THE FIELD SHOULD BE BROUGHT IMMEDIATELY TO THE ATTENTION OF THE ENGINEER.

Call 2 Business Days Before You Dig
811 or 1-800-424-5555
Utilities Underground Location Center

REVISIONS

NO.	DATE	DESCRIPTION	BY
1	8-19-16	PUBLIC WORKS COMMENTS FROM 6-17-16	JLS
2	8-31-16	SHED TREE 457 AND PARKING	JLS

LDC
THE CIVIL ENGINEERING GROUP
Engineering
Structural
Planning
Survey

LARRY SCRIVANICH
SCRIVANICH PROPERTY
GRADING PLAN


JOB NUMBER:	14-121
DRAWING NAME:	14121C-GR-PL
DESIGNER:	JLS
DRAFTING BY:	BJN
DATE:	9-21-15
SCALE:	1"=30'
JURISDICTION:	CITY OF KIRKLAND

GR-02

SHEET 7 OF 25

Drawing: P:\2014\14-121 Scrivanich Property\Drawings\Construction CSD\14121C-GR-PL.dwg Plotted: Aug 31, 2016 - 11:48am

NE 1/4, NE 1/4, SEC 32, TWN 26 N, RGE 5 E, W.M., KING COUNTY, WASHINGTON

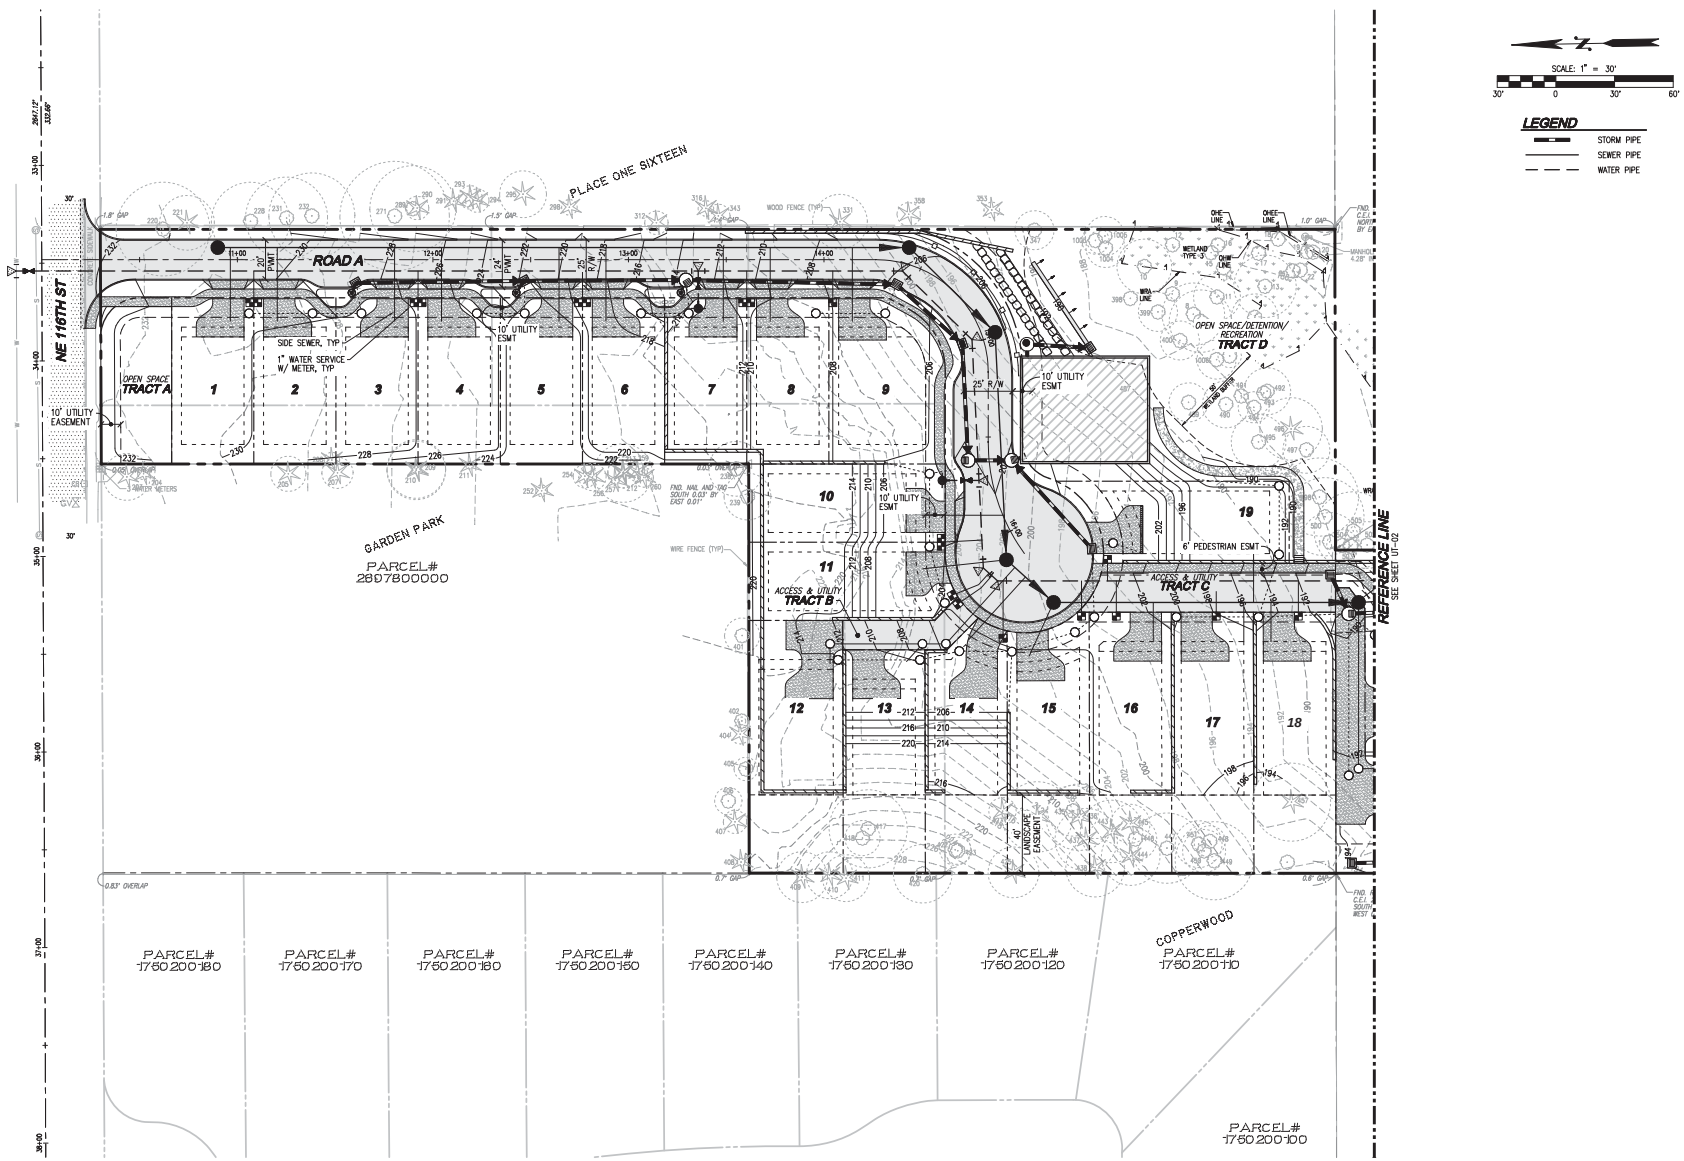

DISCLAIMER

TOPOGRAPHIC SURVEY INFORMATION CONTAINED ON THESE PLANS HAS BEEN PROVIDED BY DUNAWAY SURVEYING, INC. LDC, INC. (LAND DEVELOPMENT CONSULTANTS, INC.) ASSUMES NO LIABILITY AS TO THE ACCURACY AND COMPLETENESS OF THIS DATA. ANY DISCREPANCIES FOUND BETWEEN WHAT IS SHOWN ON THE PLANS AND WHAT IS NOTED IN THE FIELD SHOULD BE BROUGHT IMMEDIATELY TO THE ATTENTION OF THE ENGINEER.

Call 2 Business Days Before You Dig
811 or 1-800-424-5555
Utilities Underground Location Center

REVISIONS

NO.	DATE	DESCRIPTION	BY
1	8-19-16	PUBLIC WORKS COMMENTS FROM 6-17-16	JLS
2	8-31-16	SAVED TREE 457 AND PARKING	JLS

LDC
THE CIVIL ENGINEERING GROUP
Engineering
Structural
Planning
Survey
14201 NE 200th St., #100
Woodinville, WA 98072
Ph: 425.806.1869
Fx: 425.462.2693
www.LDCcorp.com

LARRY SCRIVANICH

SCRIVANICH PROPERTY

COMPOSITE UTILITY PLAN

KREMY L. SATHER
STATE OF WASHINGTON
REGISTERED PROFESSIONAL ENGINEER
8-31-2016

JOB NUMBER:	14-121
DRAWING NAME:	14121C-UT-PL
DESIGNER:	JLS
DRAFTING BY:	BJN
DATE:	9-21-15
SCALE:	1"=30'
JURISDICTION:	CITY OF KIRKLAND

UT-01

SHEET 8 OF 25

Drawing: P:\2014\14-121 Scrivanich Property\Drawings\Construction C3D\14121C-UT-PL.dwg Plotted: Aug 31, 2016 - 11:51am

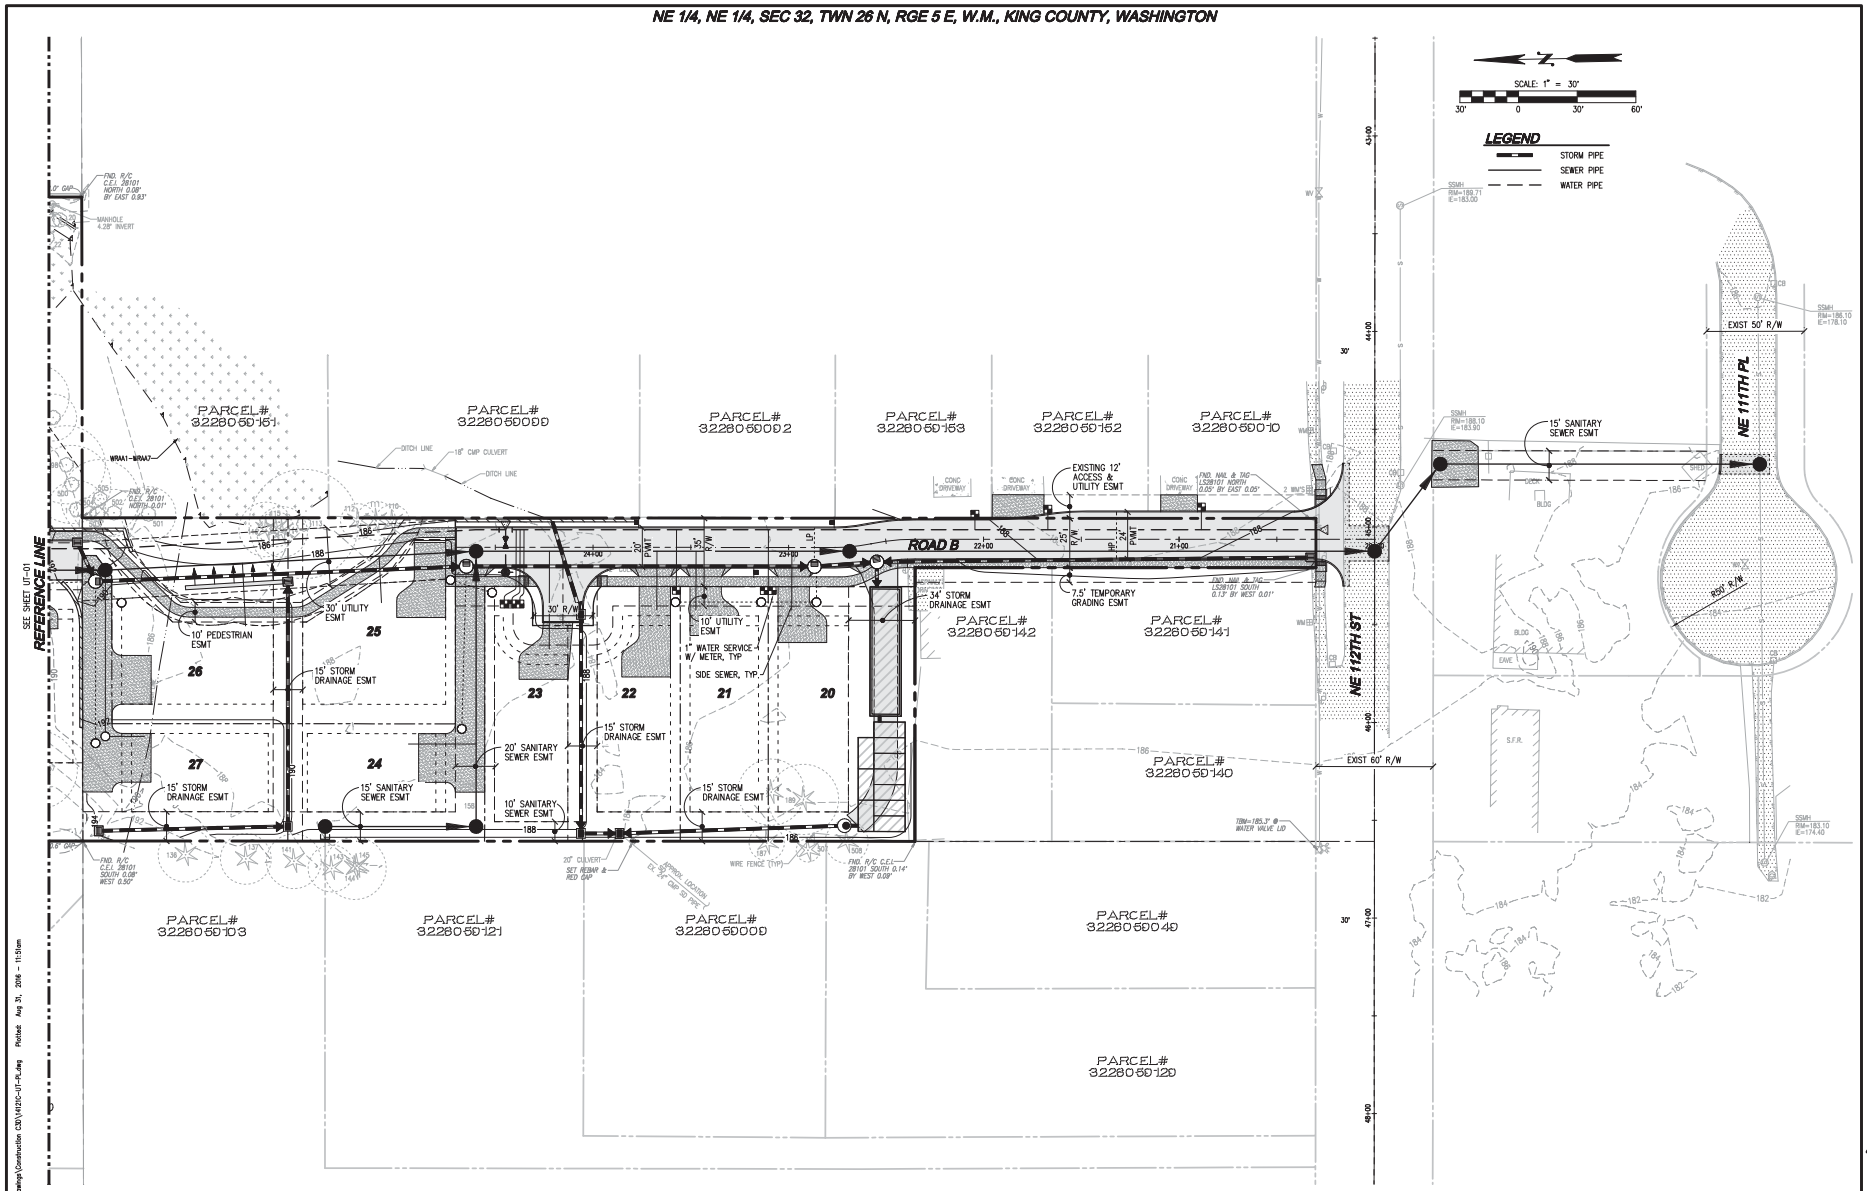

DISCLAIMER

TOPOGRAPHIC SURVEY INFORMATION CONTAINED ON THESE PLANS HAS BEEN PROVIDED BY DUNAWAY SURVEYING, INC. LDC, INC. (LAND DEVELOPMENT CONSULTANTS, INC.) ASSUMES NO LIABILITY AS TO THE ACCURACY AND COMPLETENESS OF THIS DATA. ANY DISCREPANCIES FOUND BETWEEN WHAT IS SHOWN ON THE PLANS AND WHAT IS NOTED IN THE FIELD SHOULD BE BROUGHT IMMEDIATELY TO THE ATTENTION OF THE ENGINEER.

Call 2 Business Days Before You Dig
811 or 1-800-424-5555
Utilities Underground Location Center

REVISIONS

NO.	DATE	DESCRIPTION	BY
1	8-19-16	PUBLIC WORKS COMMENTS FROM 6-17-16	JLS
2	8-31-16	SMED TREE 457 AND PARKING	JLS

LDC
THE CIVIL ENGINEERING GROUP
Engineering
Structural
Planning
Survey

LARRY SCRIVANICH

SCRIVANICH PROPERTY

COMPOSITE UTILITY PLAN


JOB NUMBER:	14-121
DRAWING NAME:	14121C-UT-PL
DESIGNER:	JLS
DRAFTING BY:	BJN
DATE:	9-21-15
SCALE:	1"=30'
JURISDICTION:	CITY OF KIRKLAND

UT-02

SHEET 9 OF 25

Drawing: P:\2014\14-121 Scrivanich Property\Drawings\Construction CSD\14121C-UT-PL.dwg Plotted: Aug 31, 2016 - 11:51am