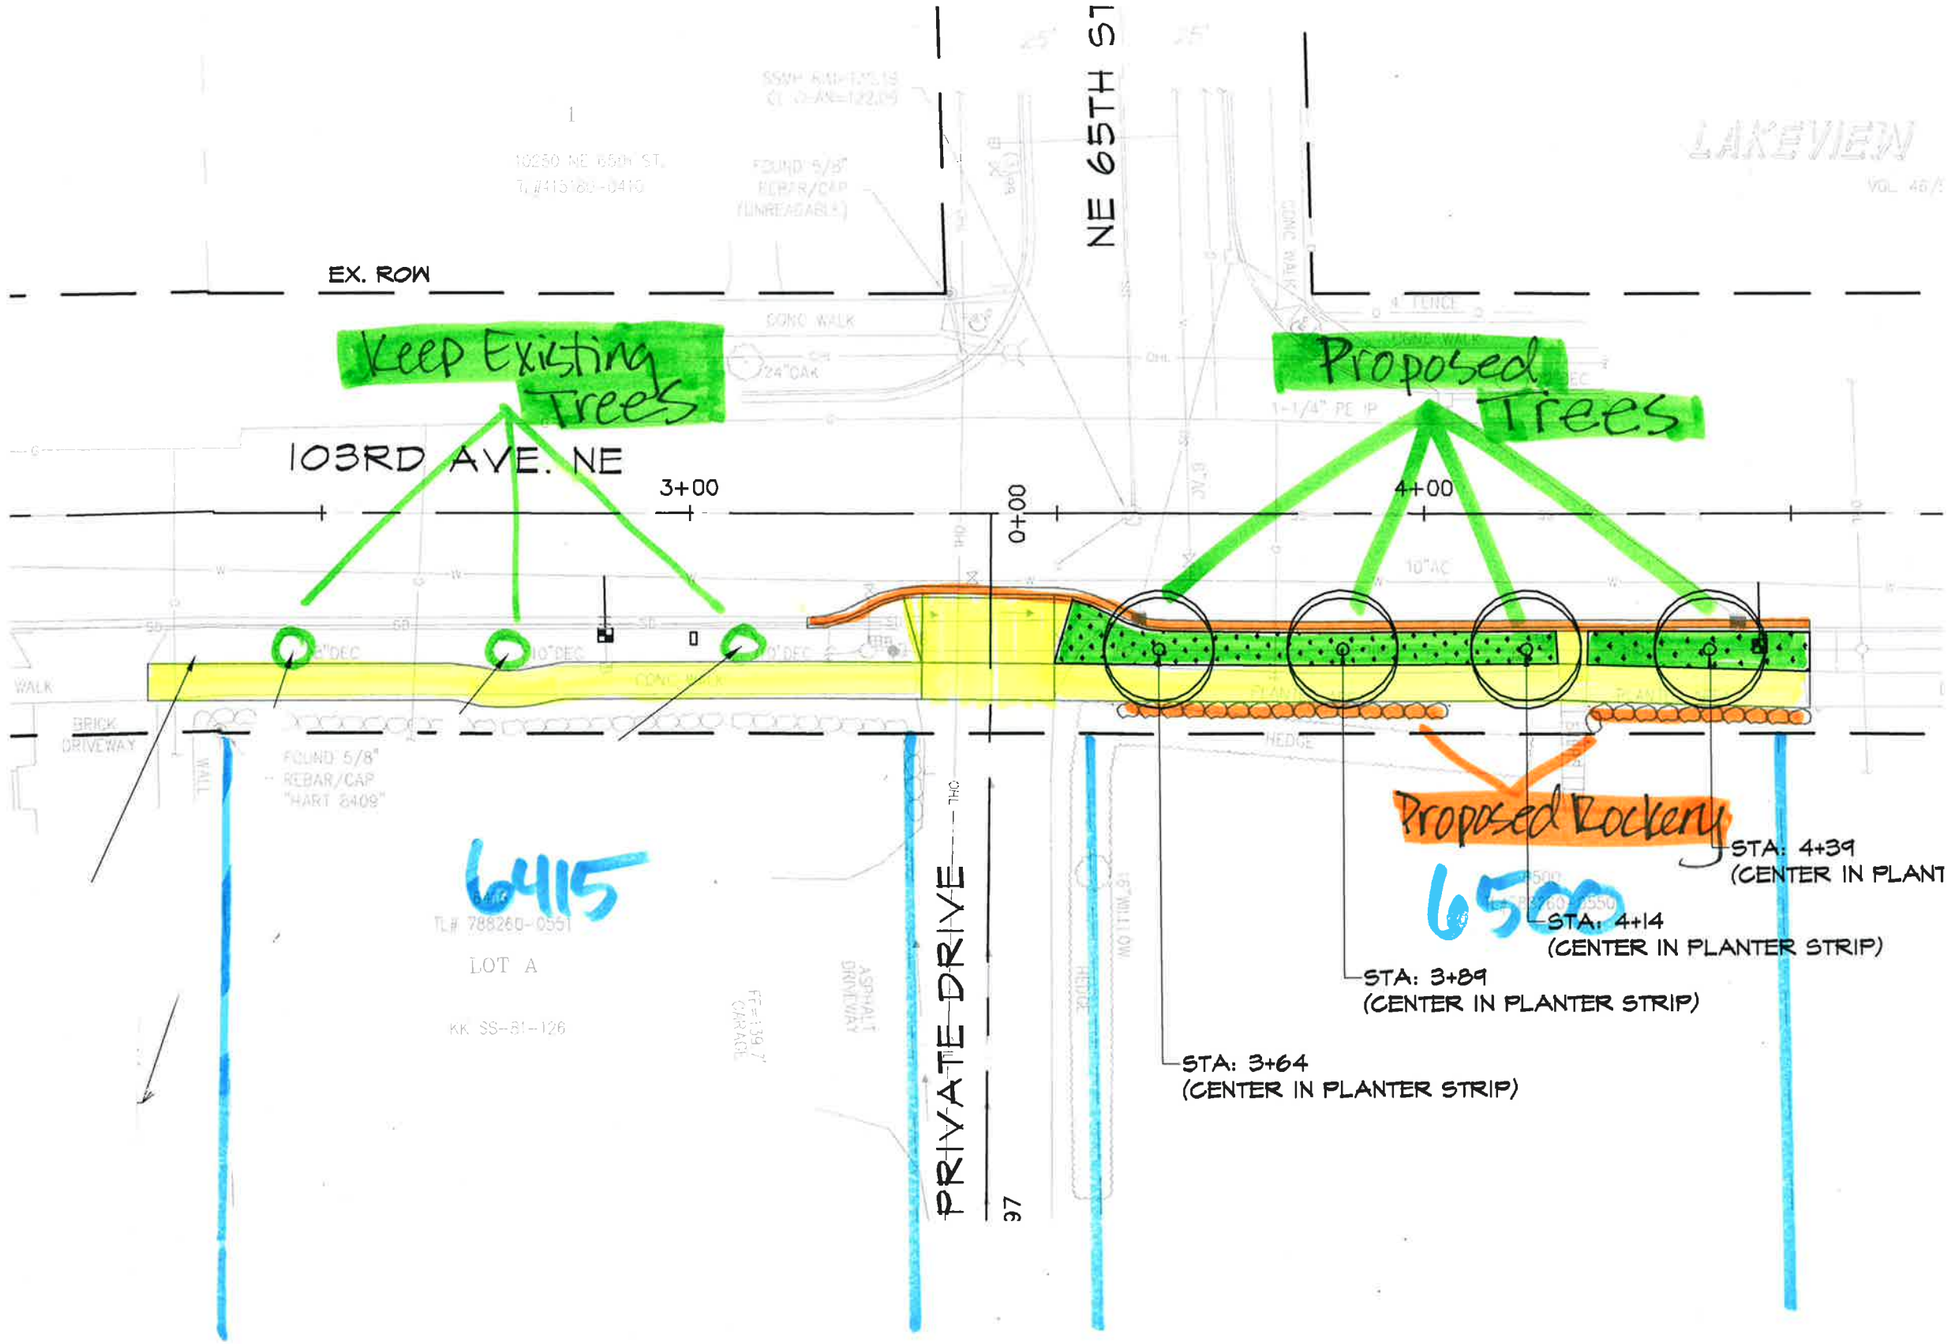

Curb/Gutter
Property Line
Sidewalk
Planter Strip

N

Lakeview