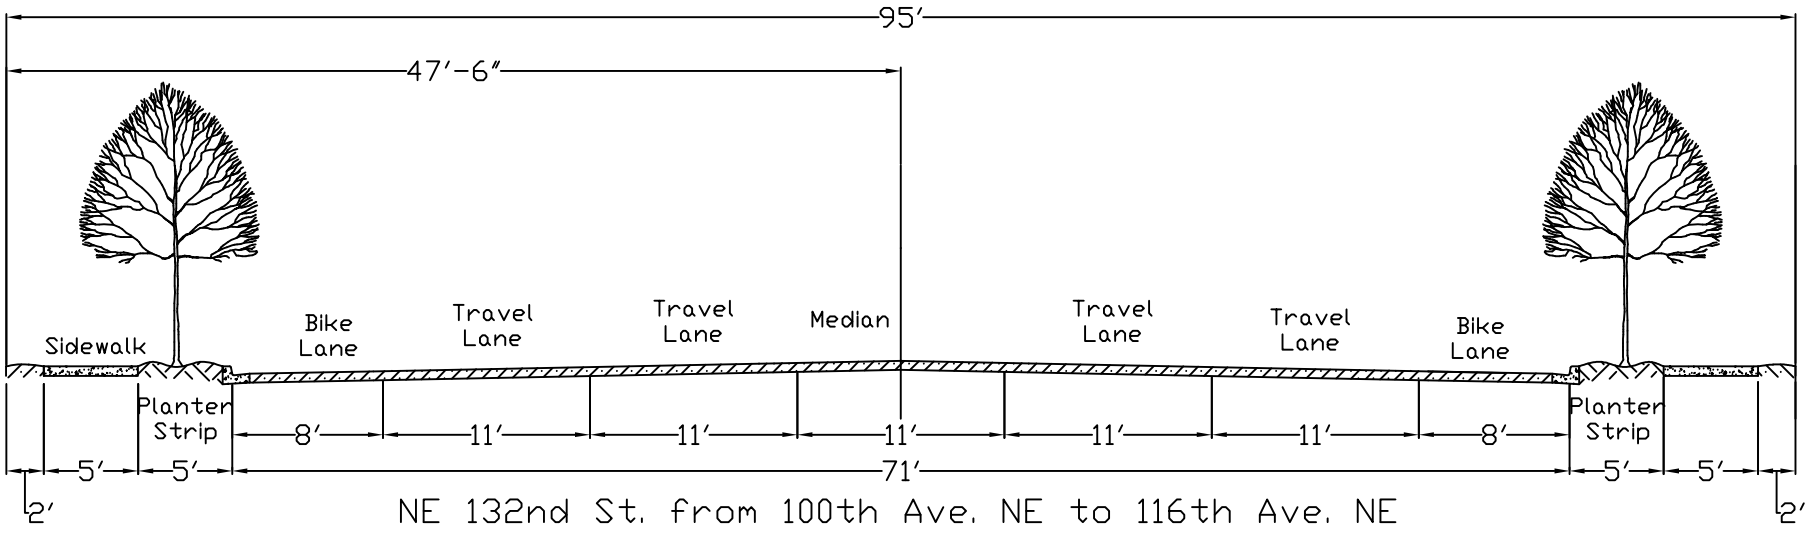

NE 132nd St. from 100th Ave. NE to 116th Ave. NE

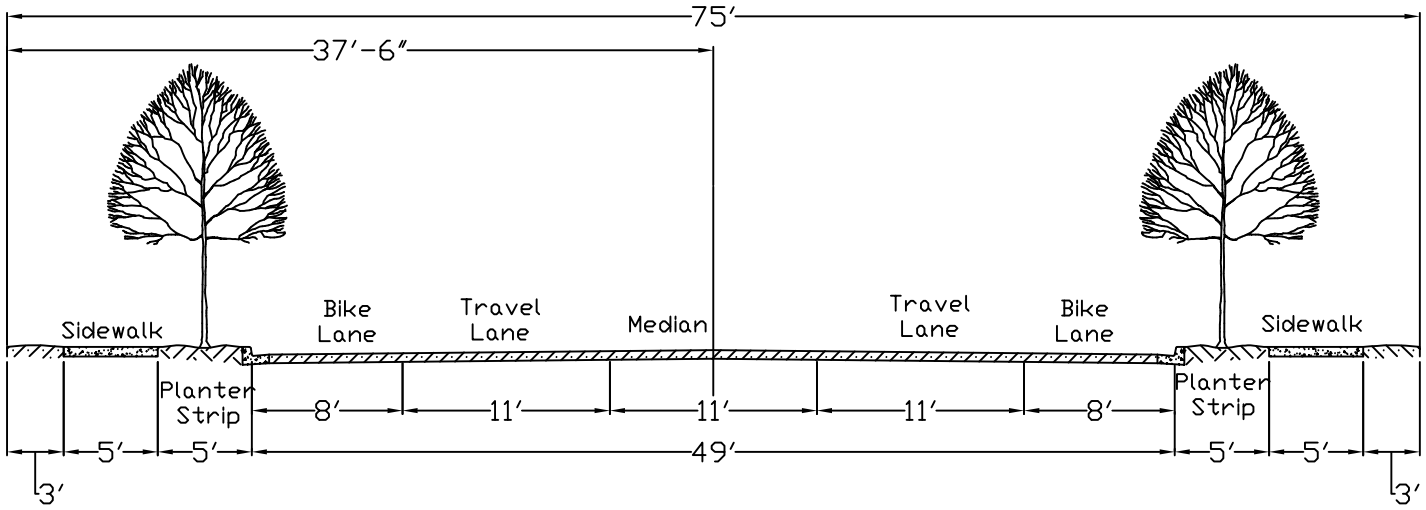

132nd Ave. NE from NE 85th St. to Slater Ave. NE

CITY OF KIRKLAND

ATTACHMENT R-12A

Build - Out Widths for 132nd Ave. NE and NE 132nd St.

CITY OF KIRKLAND WASHINGTON

LAST REVISED: 4/1/16