LAST REVISED: 4/1/16

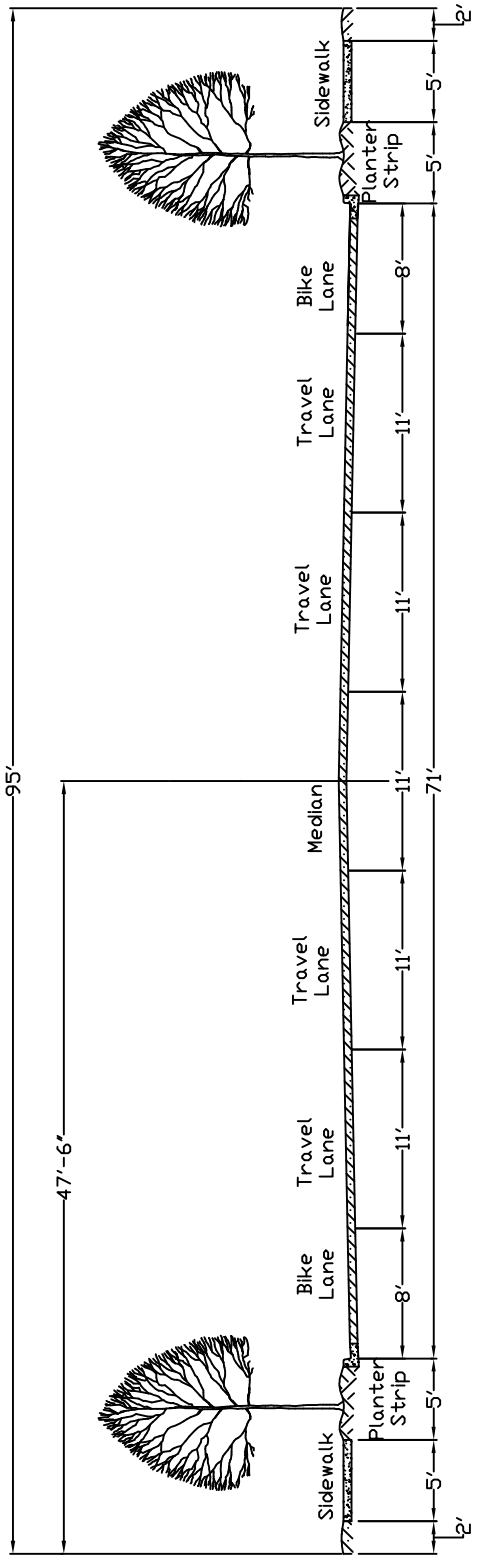

120th Ave. NE from NE 128th St. to NE 132nd St.

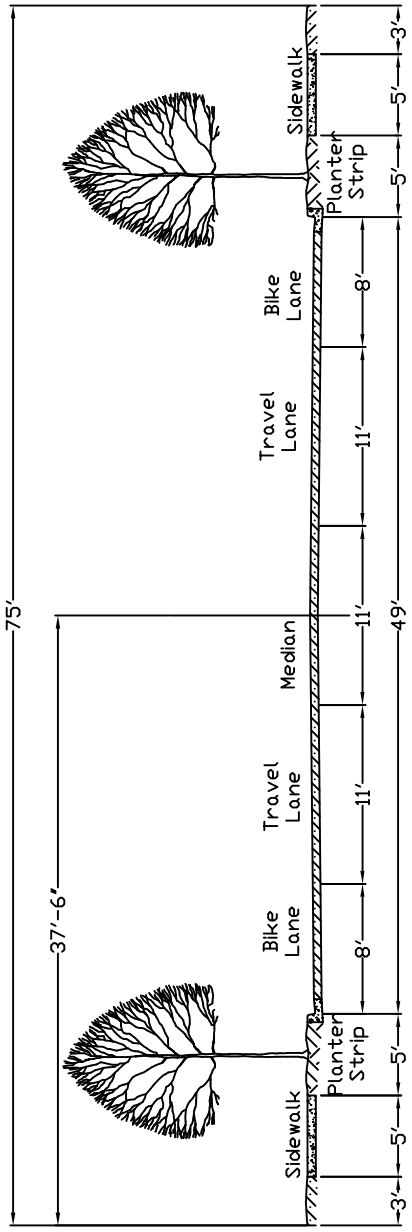

120th Ave. NE from Totem Lake Blvd. to NE 128th St.

CITY OF KIRKLAND

ATTACHMENT R-12B

CITY OF KIRKLAND WASHINGTON

Build - Out Widths for 120th Ave. NE