LAST REVISED: 4/1/16

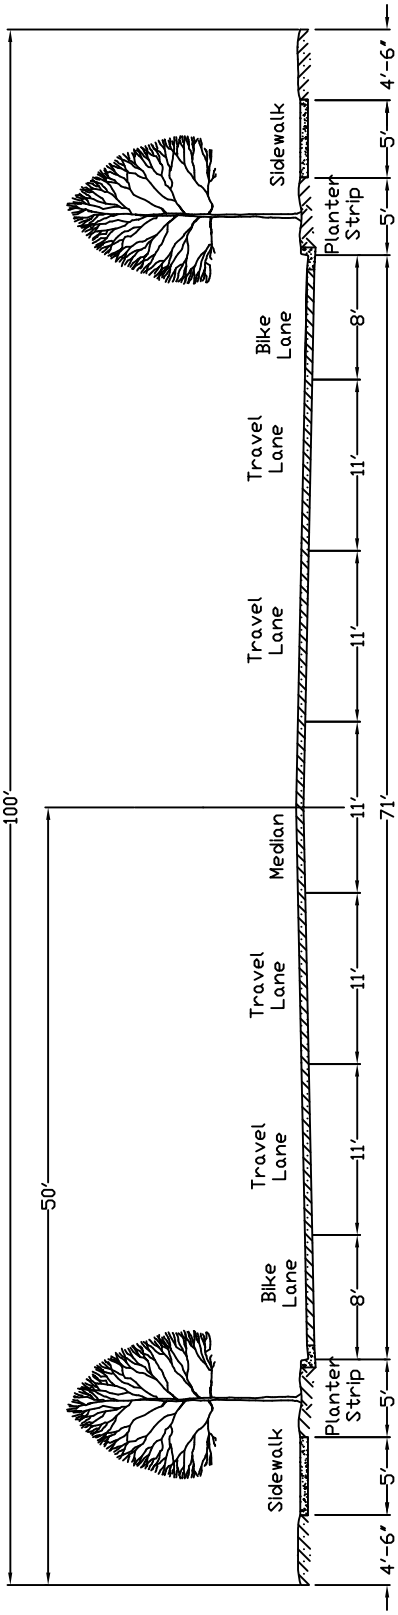

124th Ave. NE from NE 116th St. to NE 124th St.

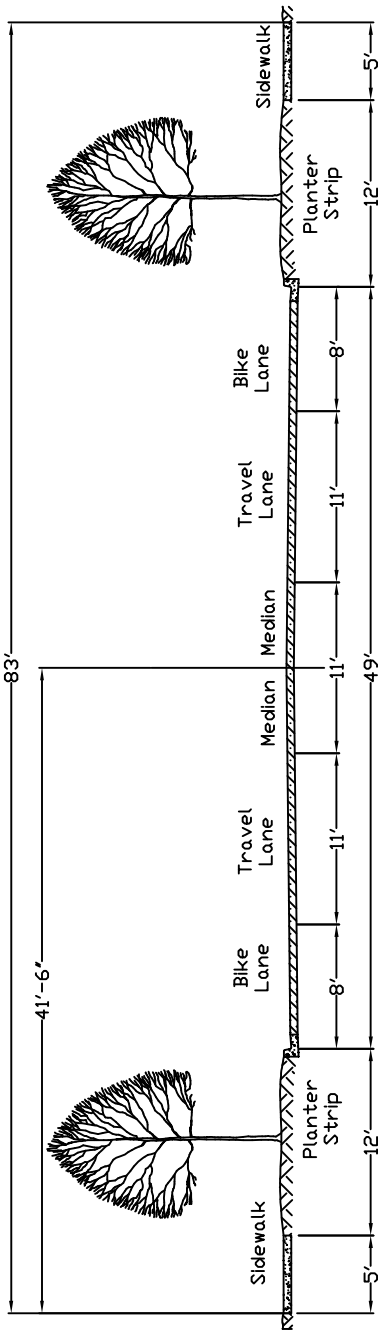

124th Ave. NE from NE 85th St. to NE 116th St.

CITY OF KIRKLAND

ATTACHMENT R-12C

CITY OF KIRKLAND WASHINGTON

Build - Out Widths for 124th Ave. NE