LAST REVISED: 4/1/16

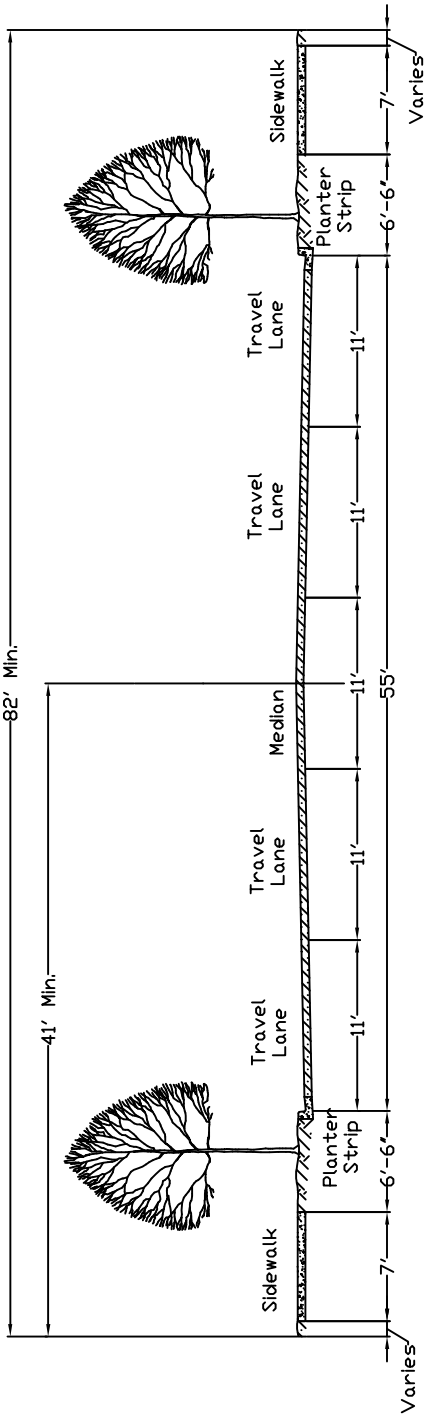

NE 85th St. from I-405 to 132nd Ave. NE

CITY OF KIRKLAND

ATTACHMENT R-12D

Build - Out Widths for NE 85th St.