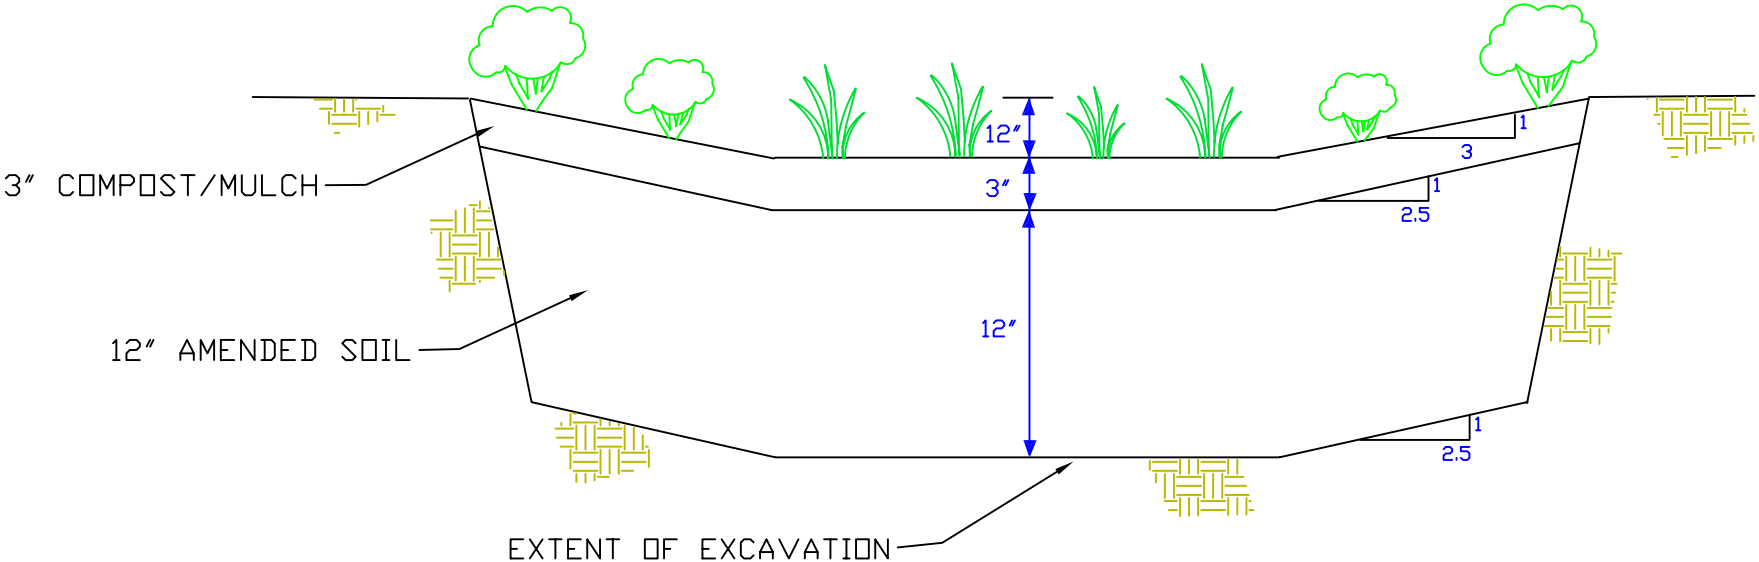

NOTES:
1) NW GARDEN MULCH USED, 50% COMPOST/50% FINE BARK
2) BOTTOM OF RAIN GARDEN IS FLAT.

RAIN GARDEN SIZE
15′ X 22′ = 330 SQ FT