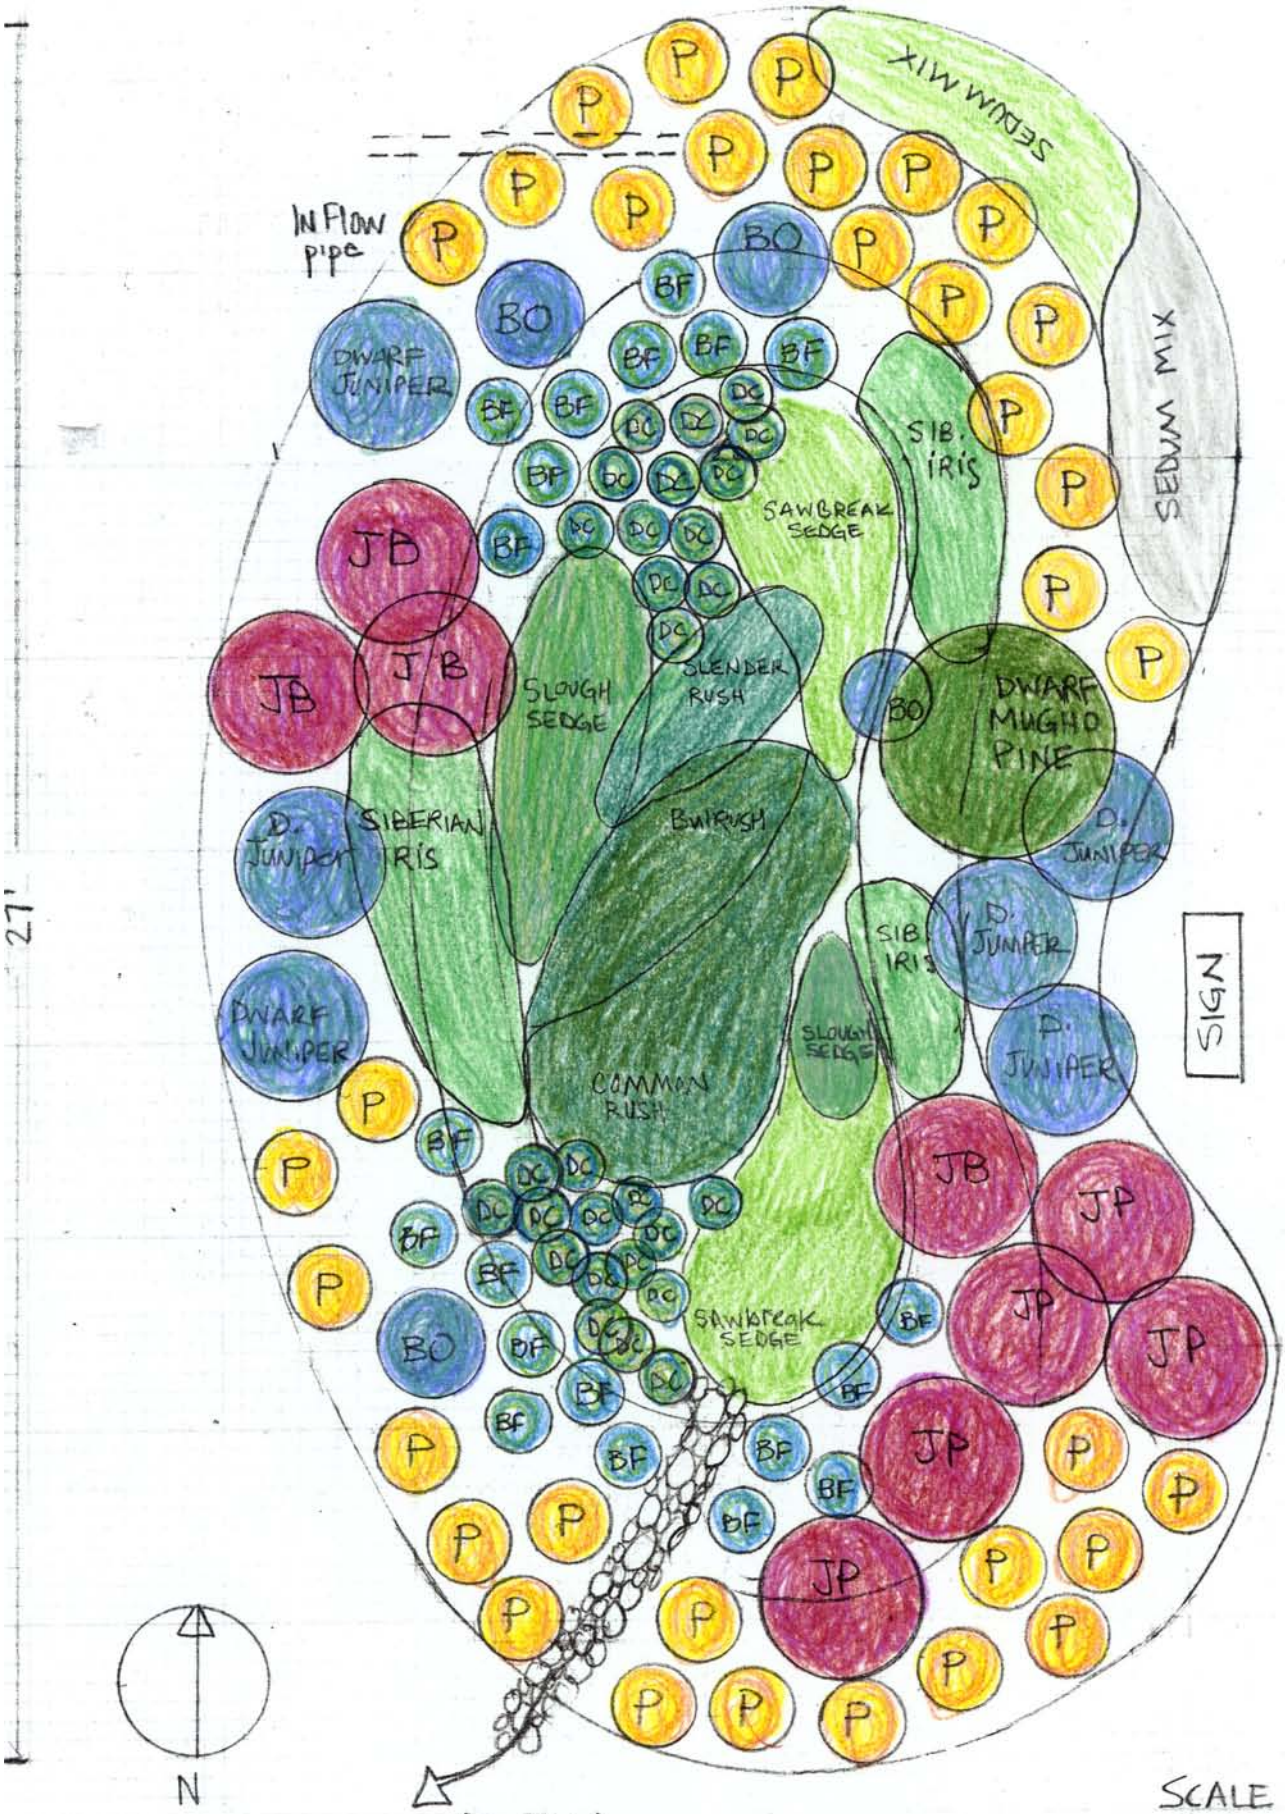

SCALE 1in = 3ft
3 squares = ~ 1ft