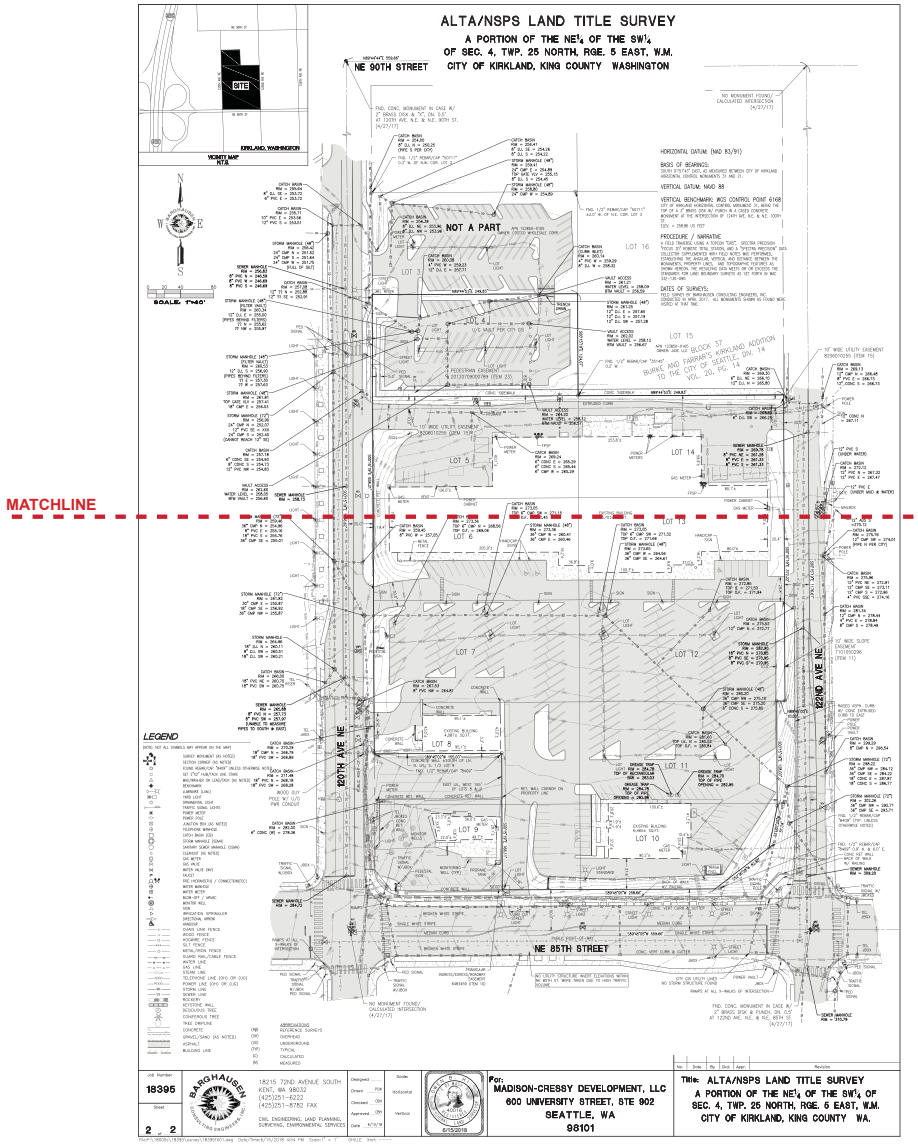

MADISON DEVELOPMENT GROUP, LLC

OVERALL SITE SURVEY |A10

ROSE HILL MIXED-USE | DRC CONSOLIDATED PACKAGE | APRIL 24, 2019

MG2

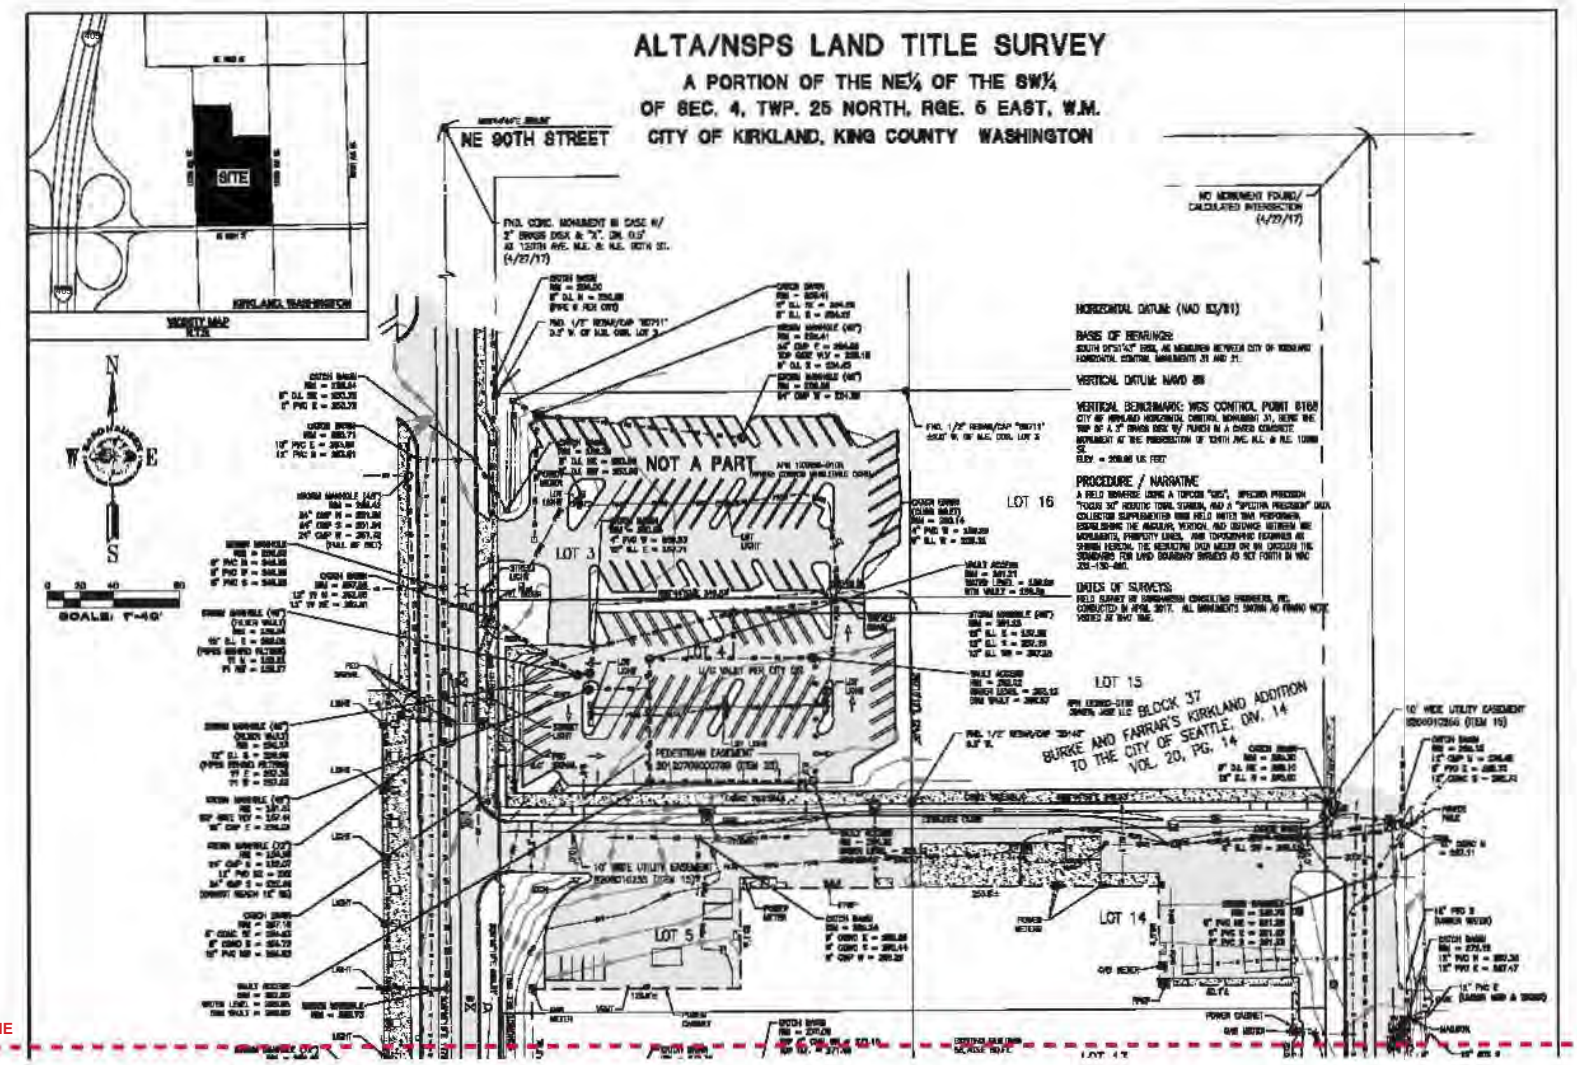

MATCHLINE

MADISON DEVELOPMENT GROUP, LLC

ENLARGED SURVEY - NORTH | A11

ROSE HILL MIXED-USE | DRC CONSOLIDATED PACKAGE | APRIL 24, 2019

MG2