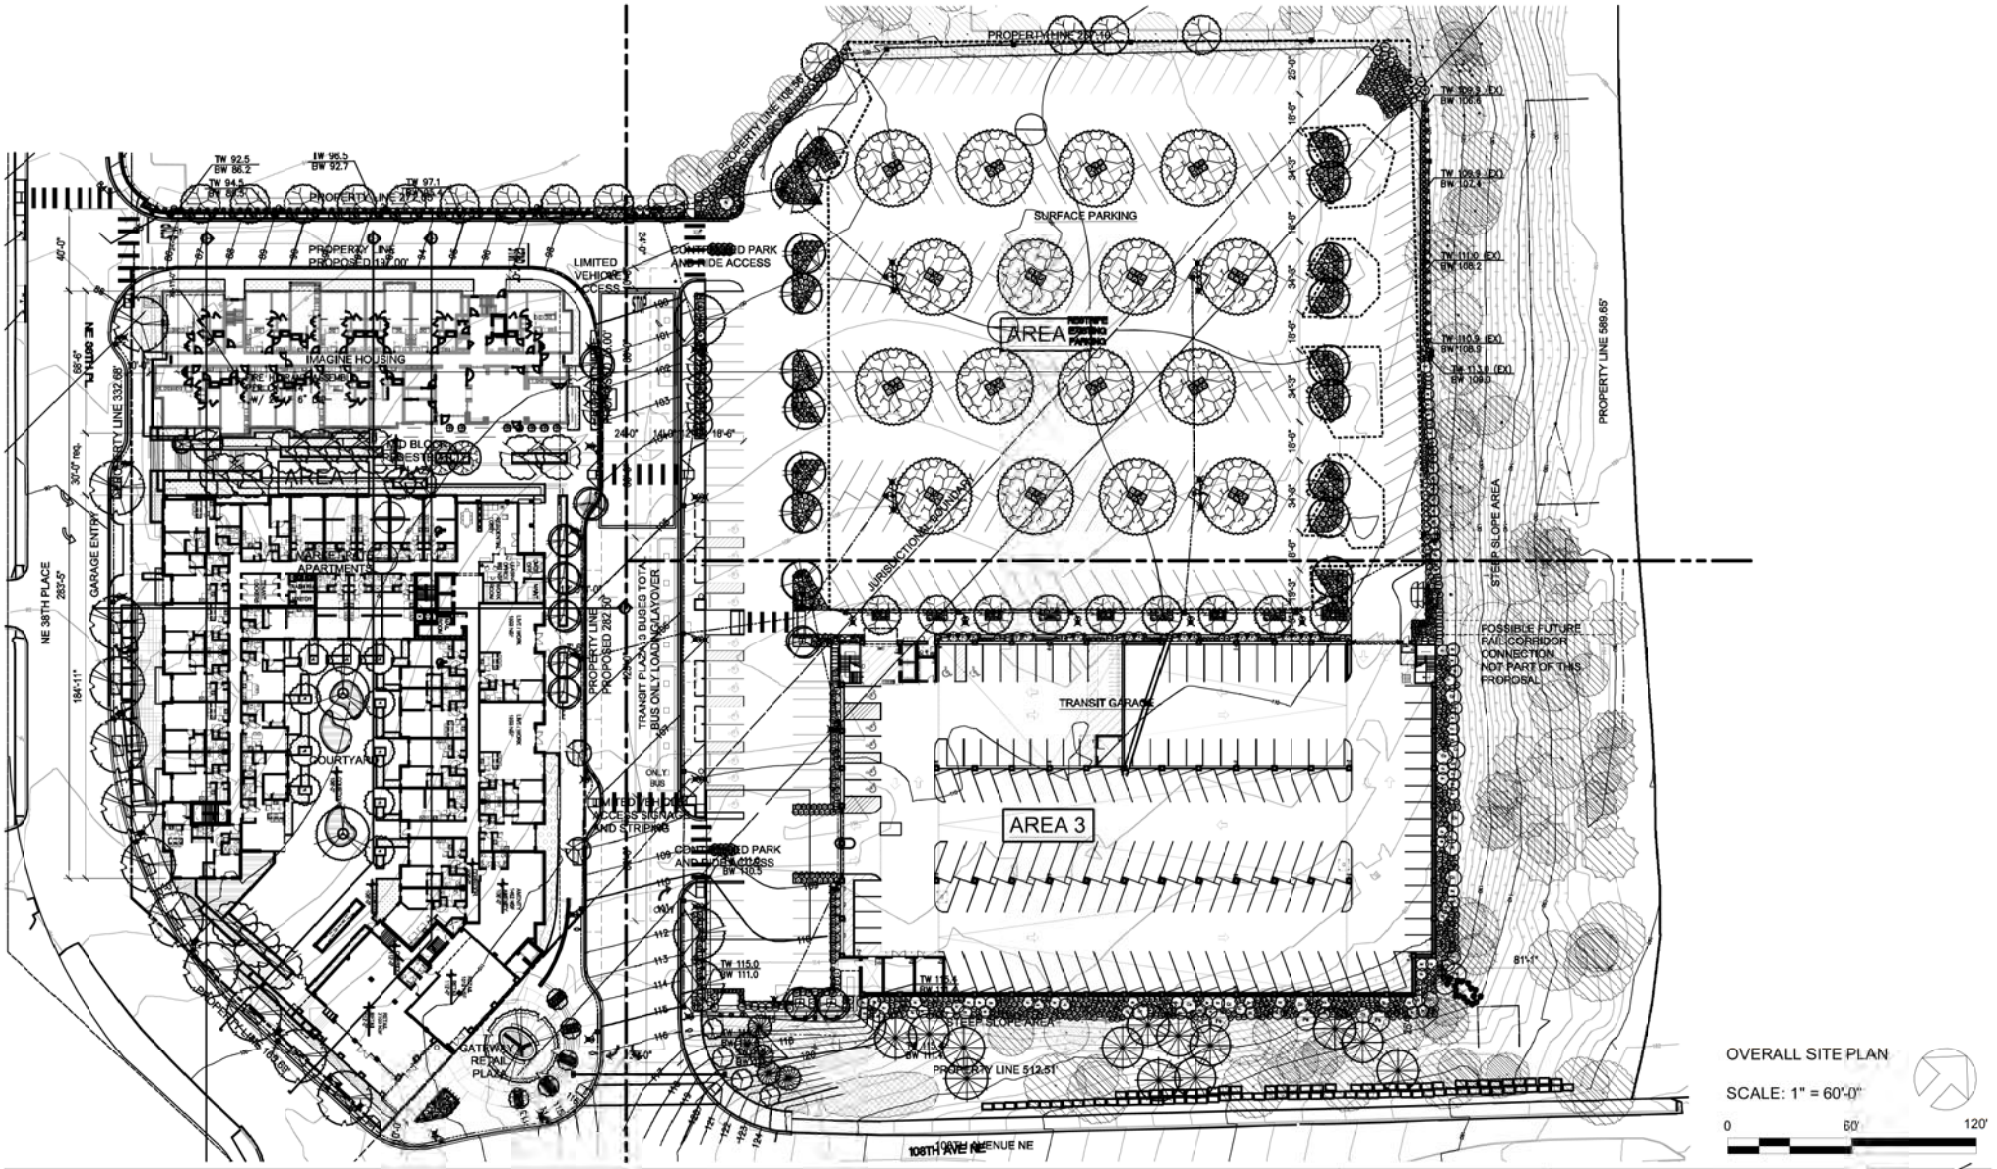

OVERALL SITE PLAN

SCALE: 1" = 60'-0"

0 60' 120'

POLYGON NORTHWEST | SOUTH KIRKLAND TOD | OVERALL SITE PLAN | 04.09.12 | A1.0 | WEBER THOMPSON

www.weberthompson.com

© COPYRIGHT 2012 WEBER THOMPSON | 11-006

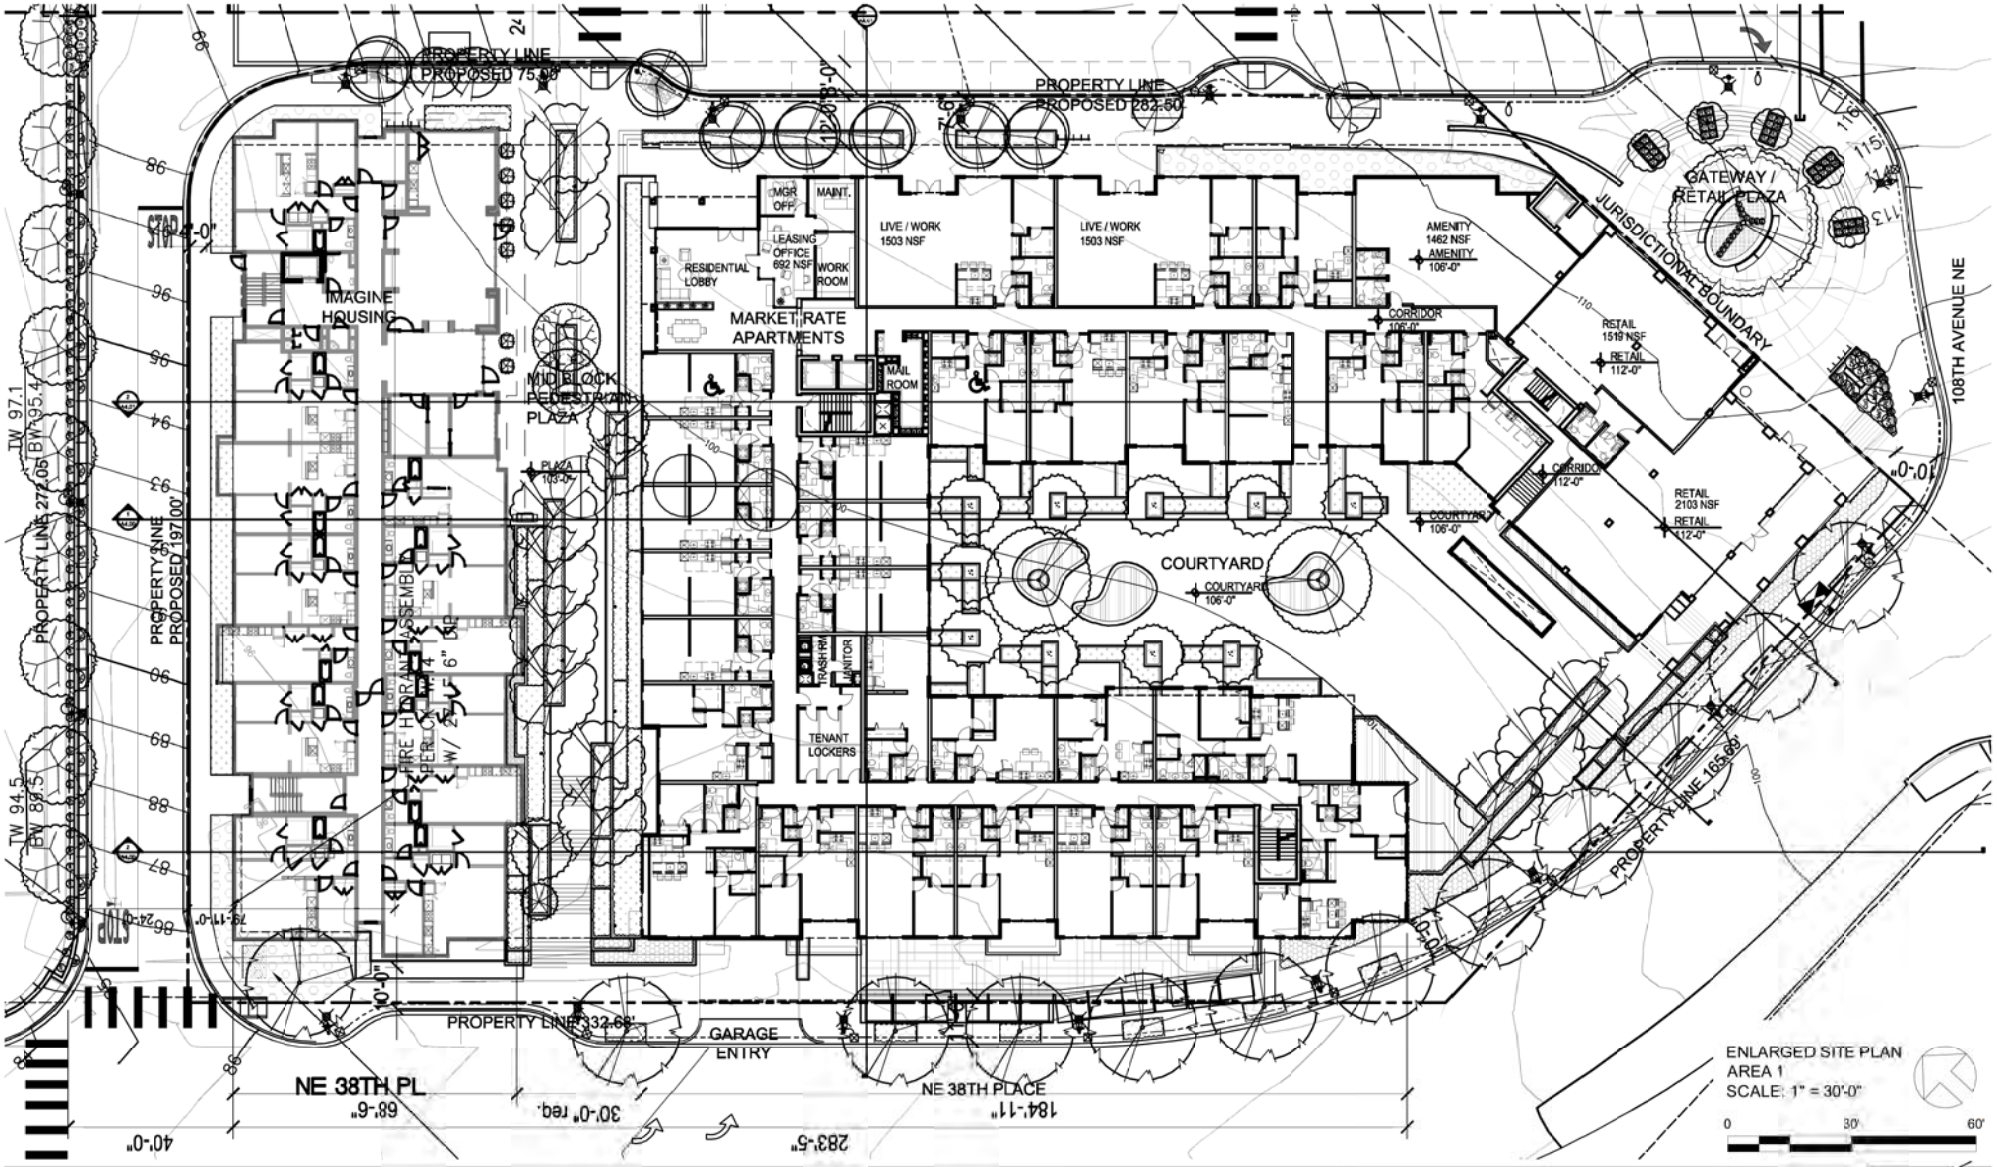

POLYGON NORTHWEST | SOUTH KIRKLAND TOD | ENLARGED SITE PLAN - AREA 1 | 04.09.12 | A1.1 | WEBER THOMPSON | www.weberthompson.com

© COPYRIGHT 2012 WEBER THOMPSON | 11-006

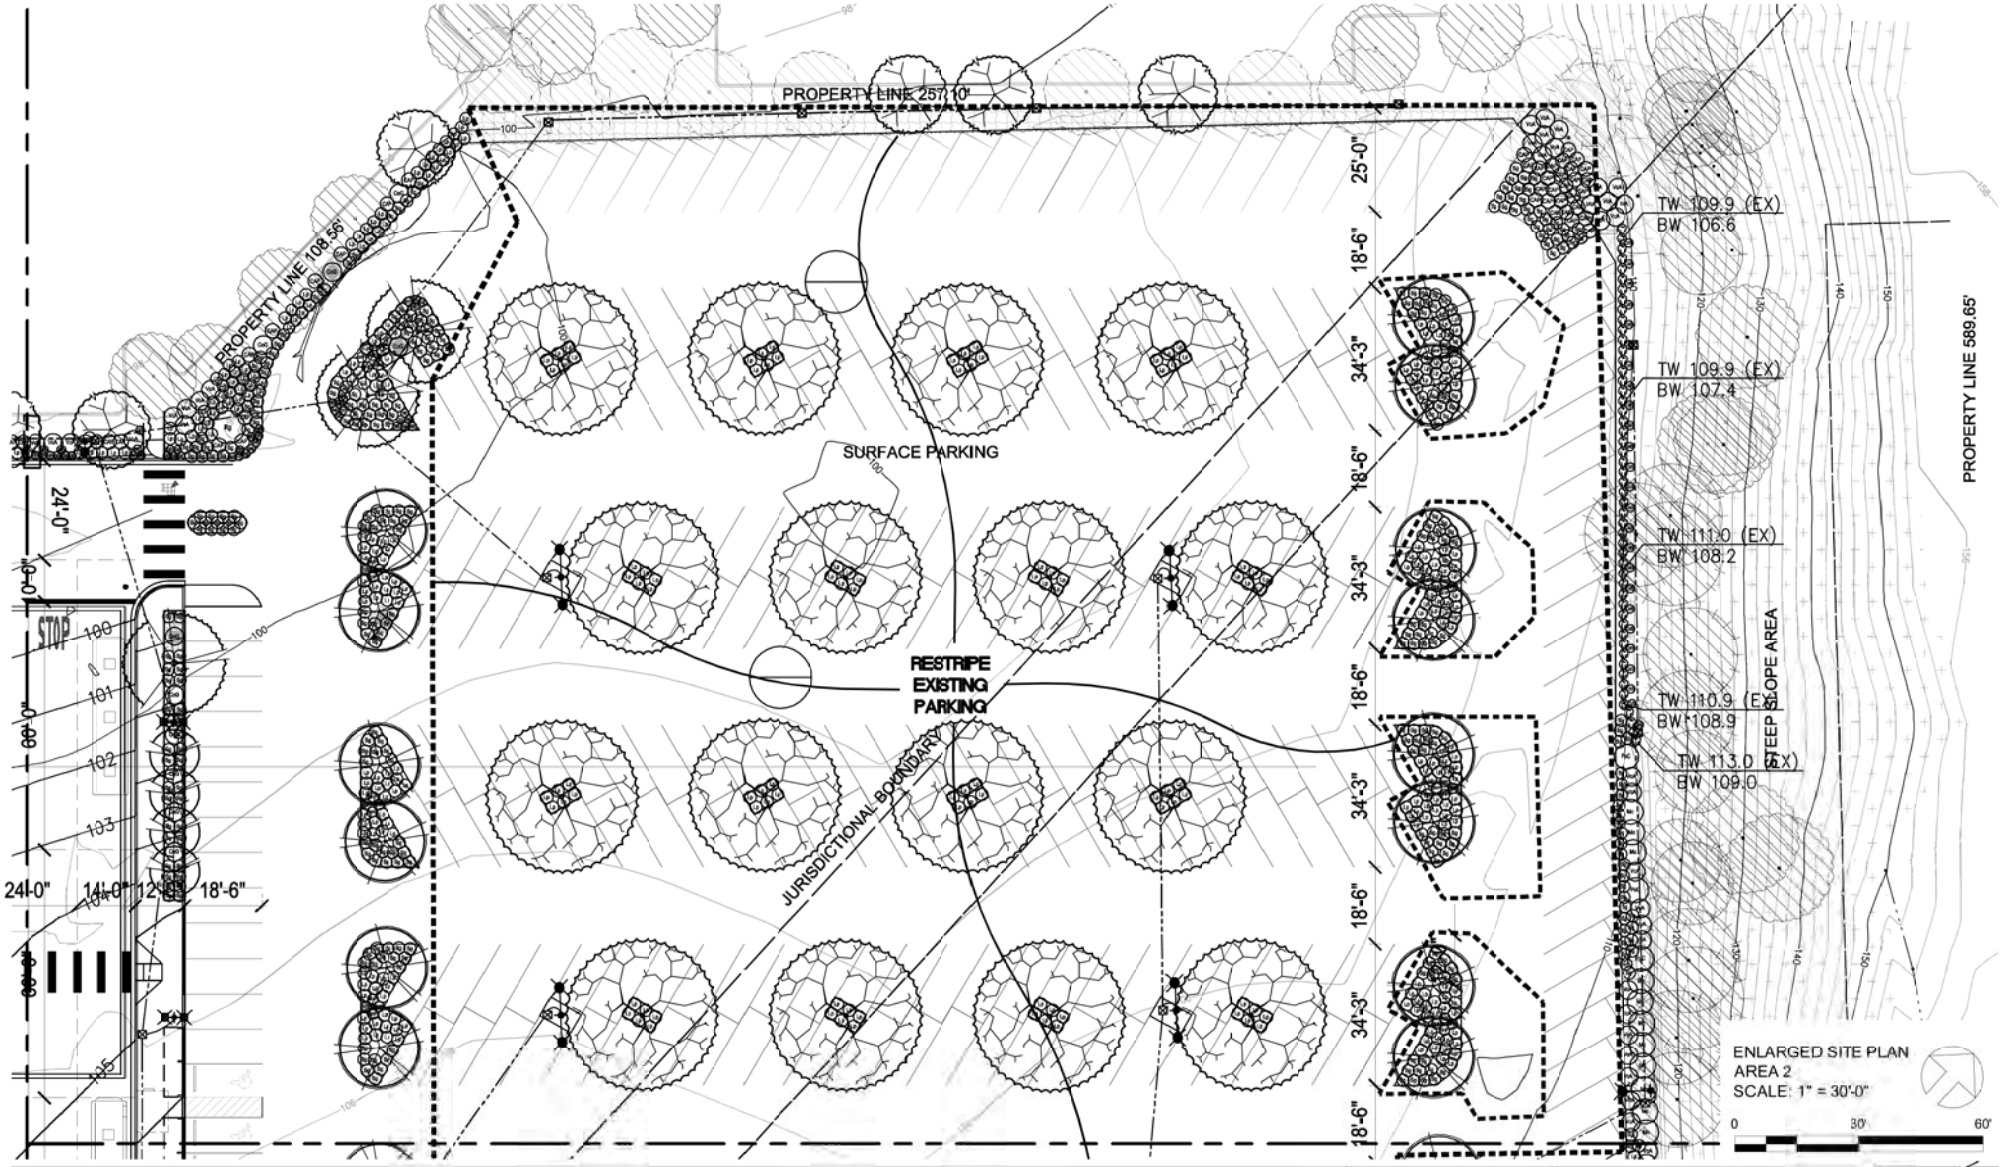

POLYGON NORTHWEST | SOUTH KIRKLAND TOD | ENLARGED SITE PLAN - AREA 2 | 04.09.12 | A1.2 | WEBER THOMPSON | www.weberthompson.com

© COPYRIGHT 2012 WEBER THOMPSON | 11-006

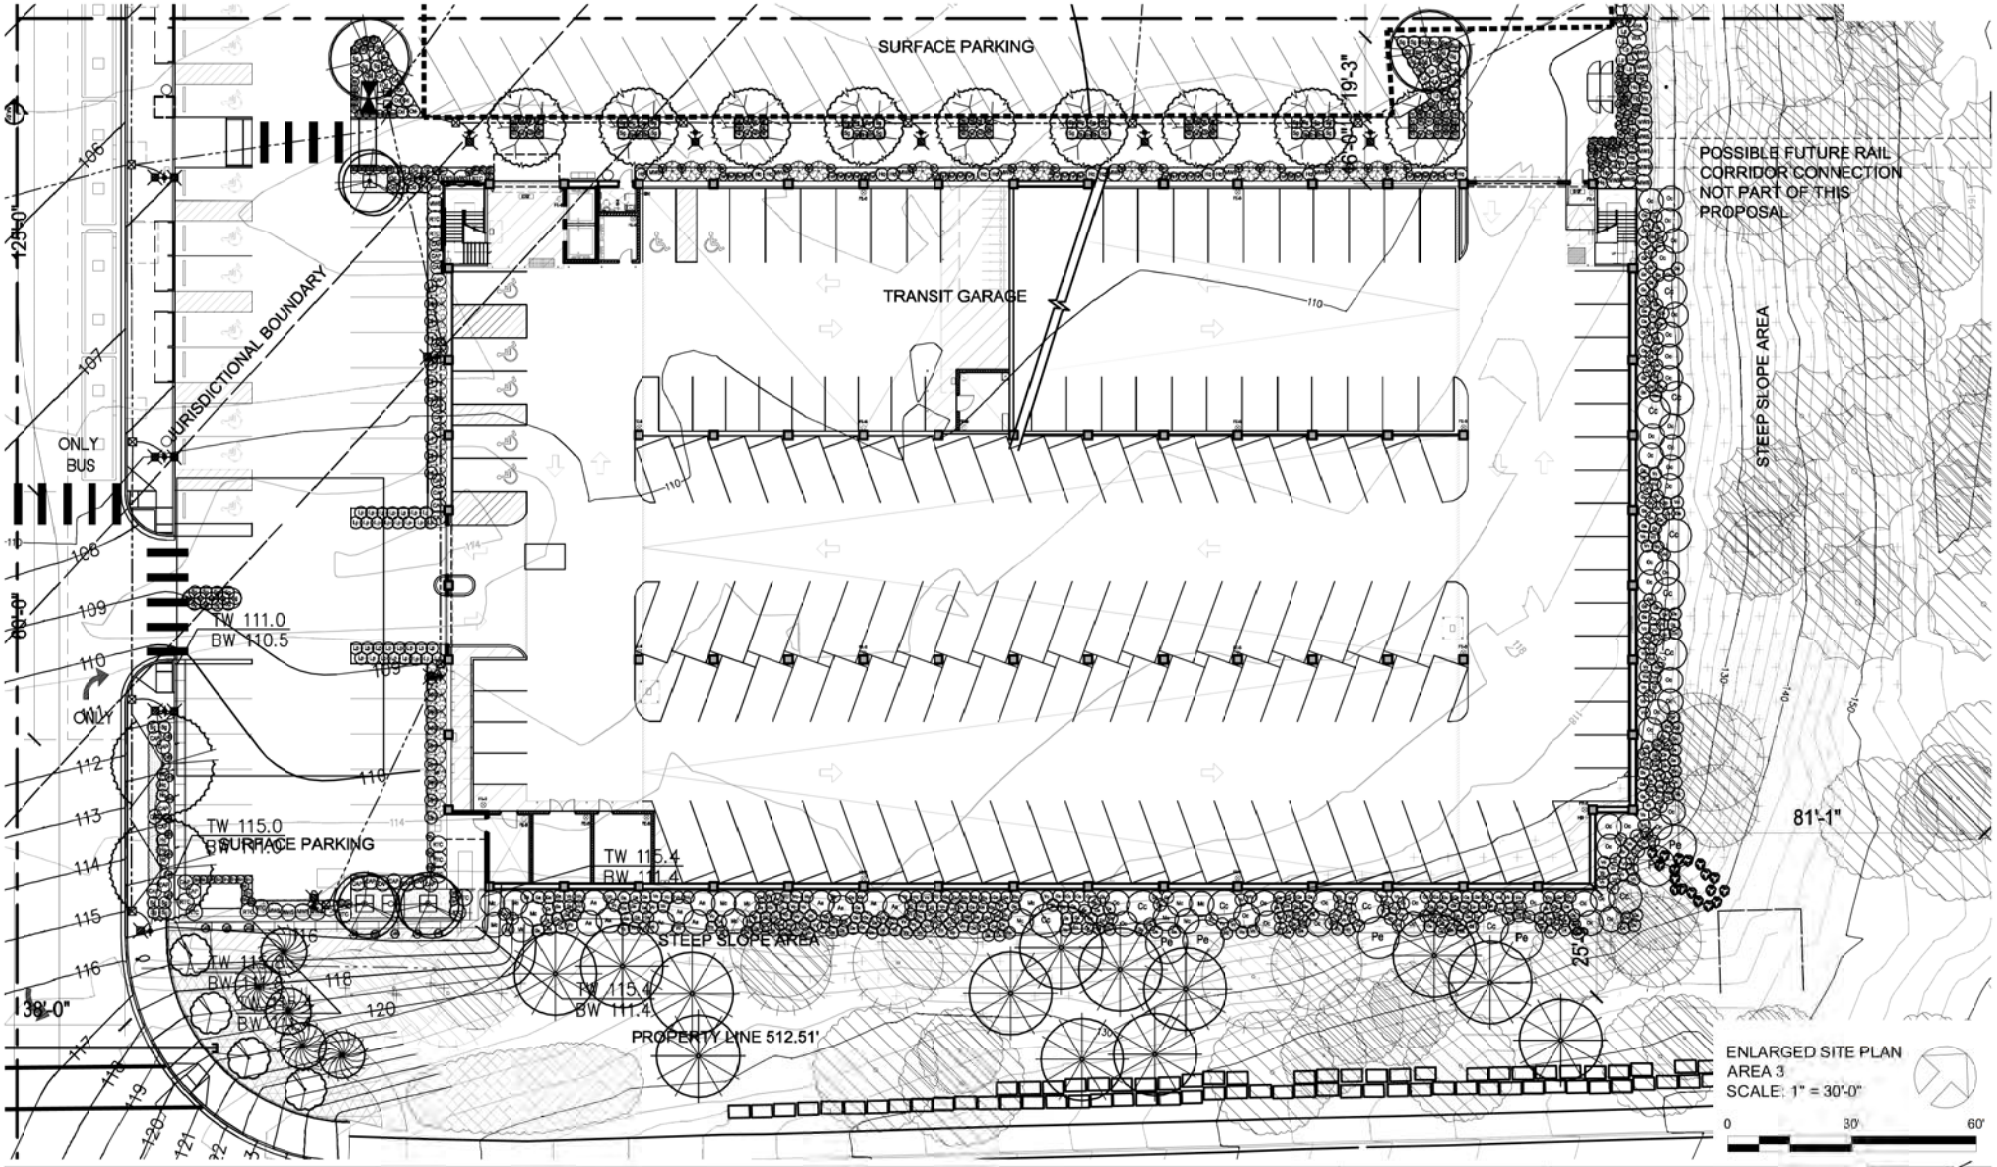

POLYGON NORTHWEST | SOUTH KIRKLAND TOD | ENLARGED SITE PLAN - AREA 3 | 04.09.12 | A1.3 | WEBER THOMPSON | www.weberthompson.com

© COPYRIGHT 2012 WEBER THOMPSON | 11-006

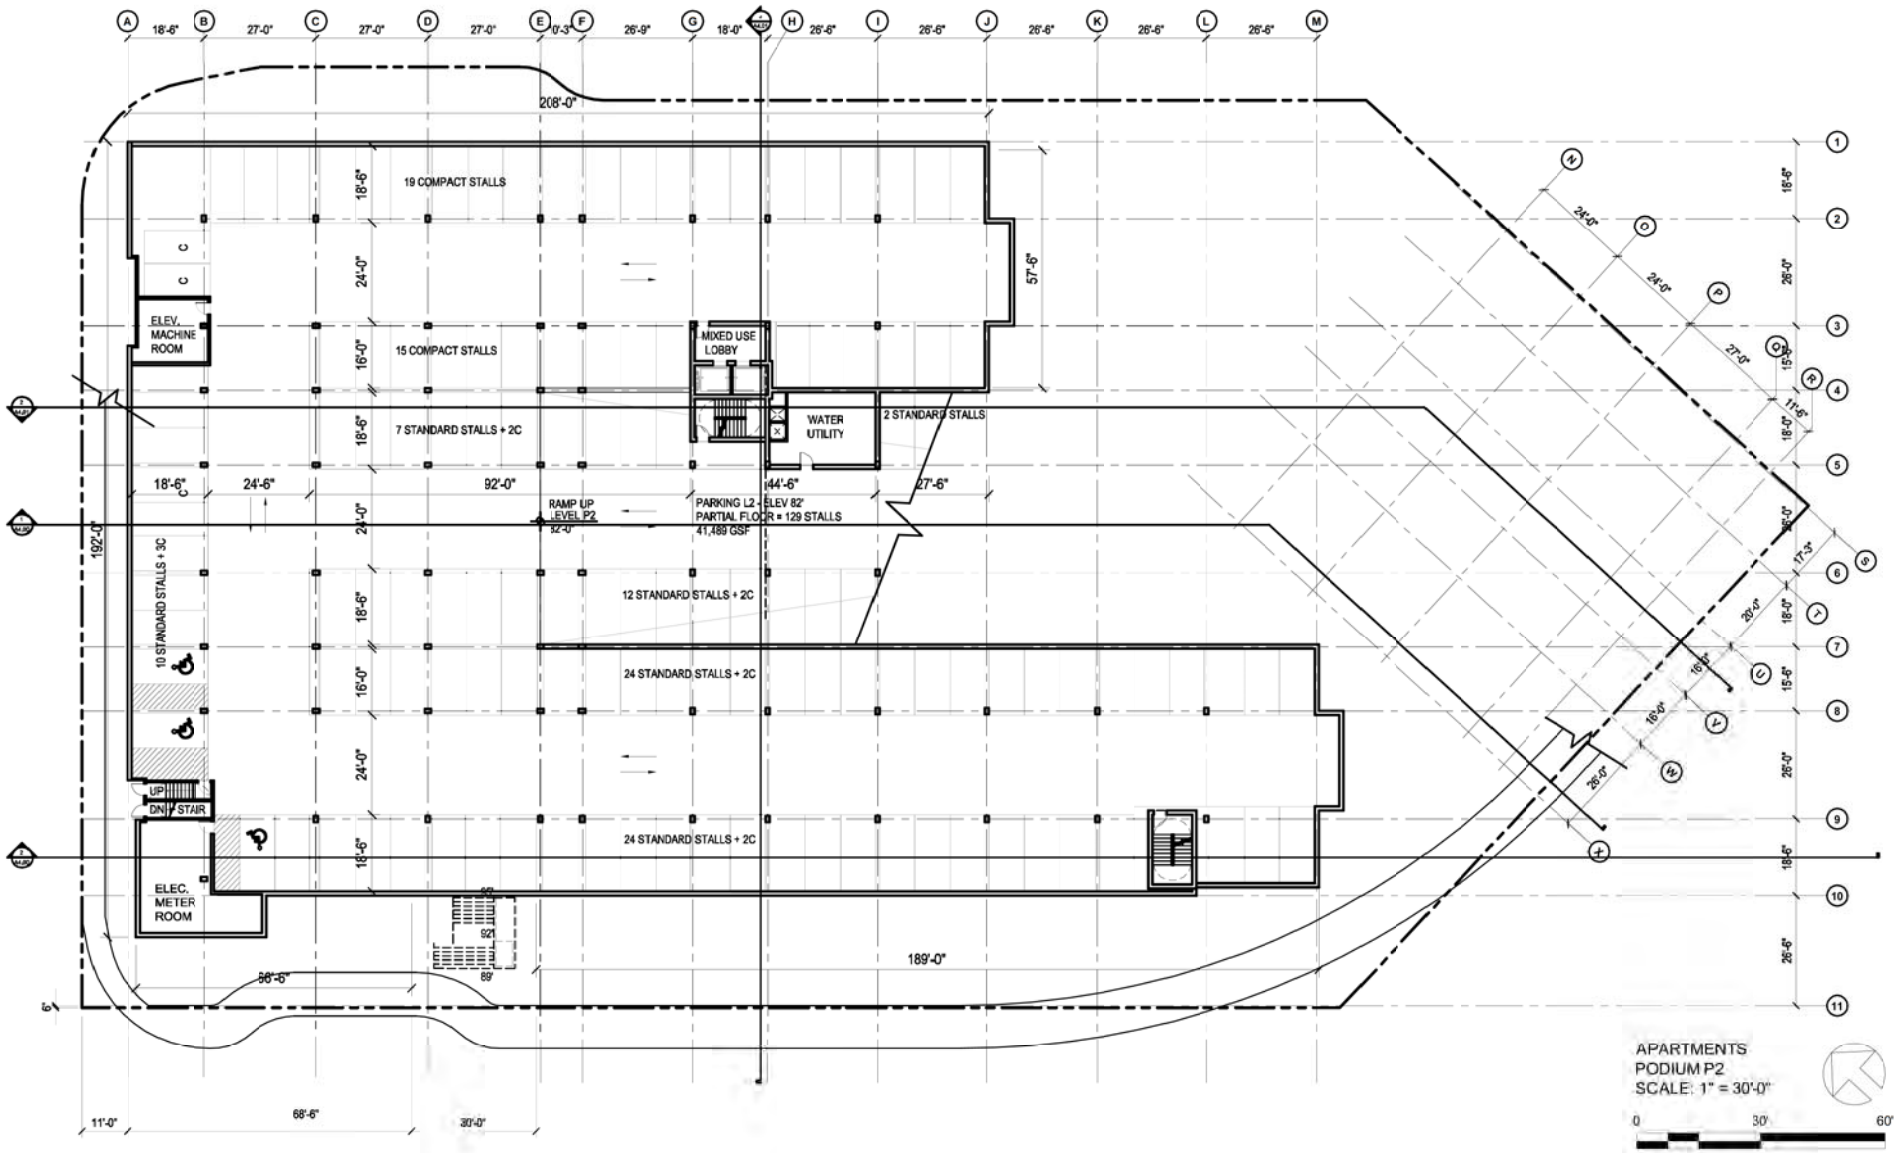

POLYGON NORTHWEST | SOUTH KIRKLAND TOD | APARTMENTS PODIUM - LEVEL P2 PLAN | 04.09.12 A2.00 | WEBER THOMPSON

www.weberthompson.com

© COPYRIGHT 2012 WEBER THOMPSON | 11-006

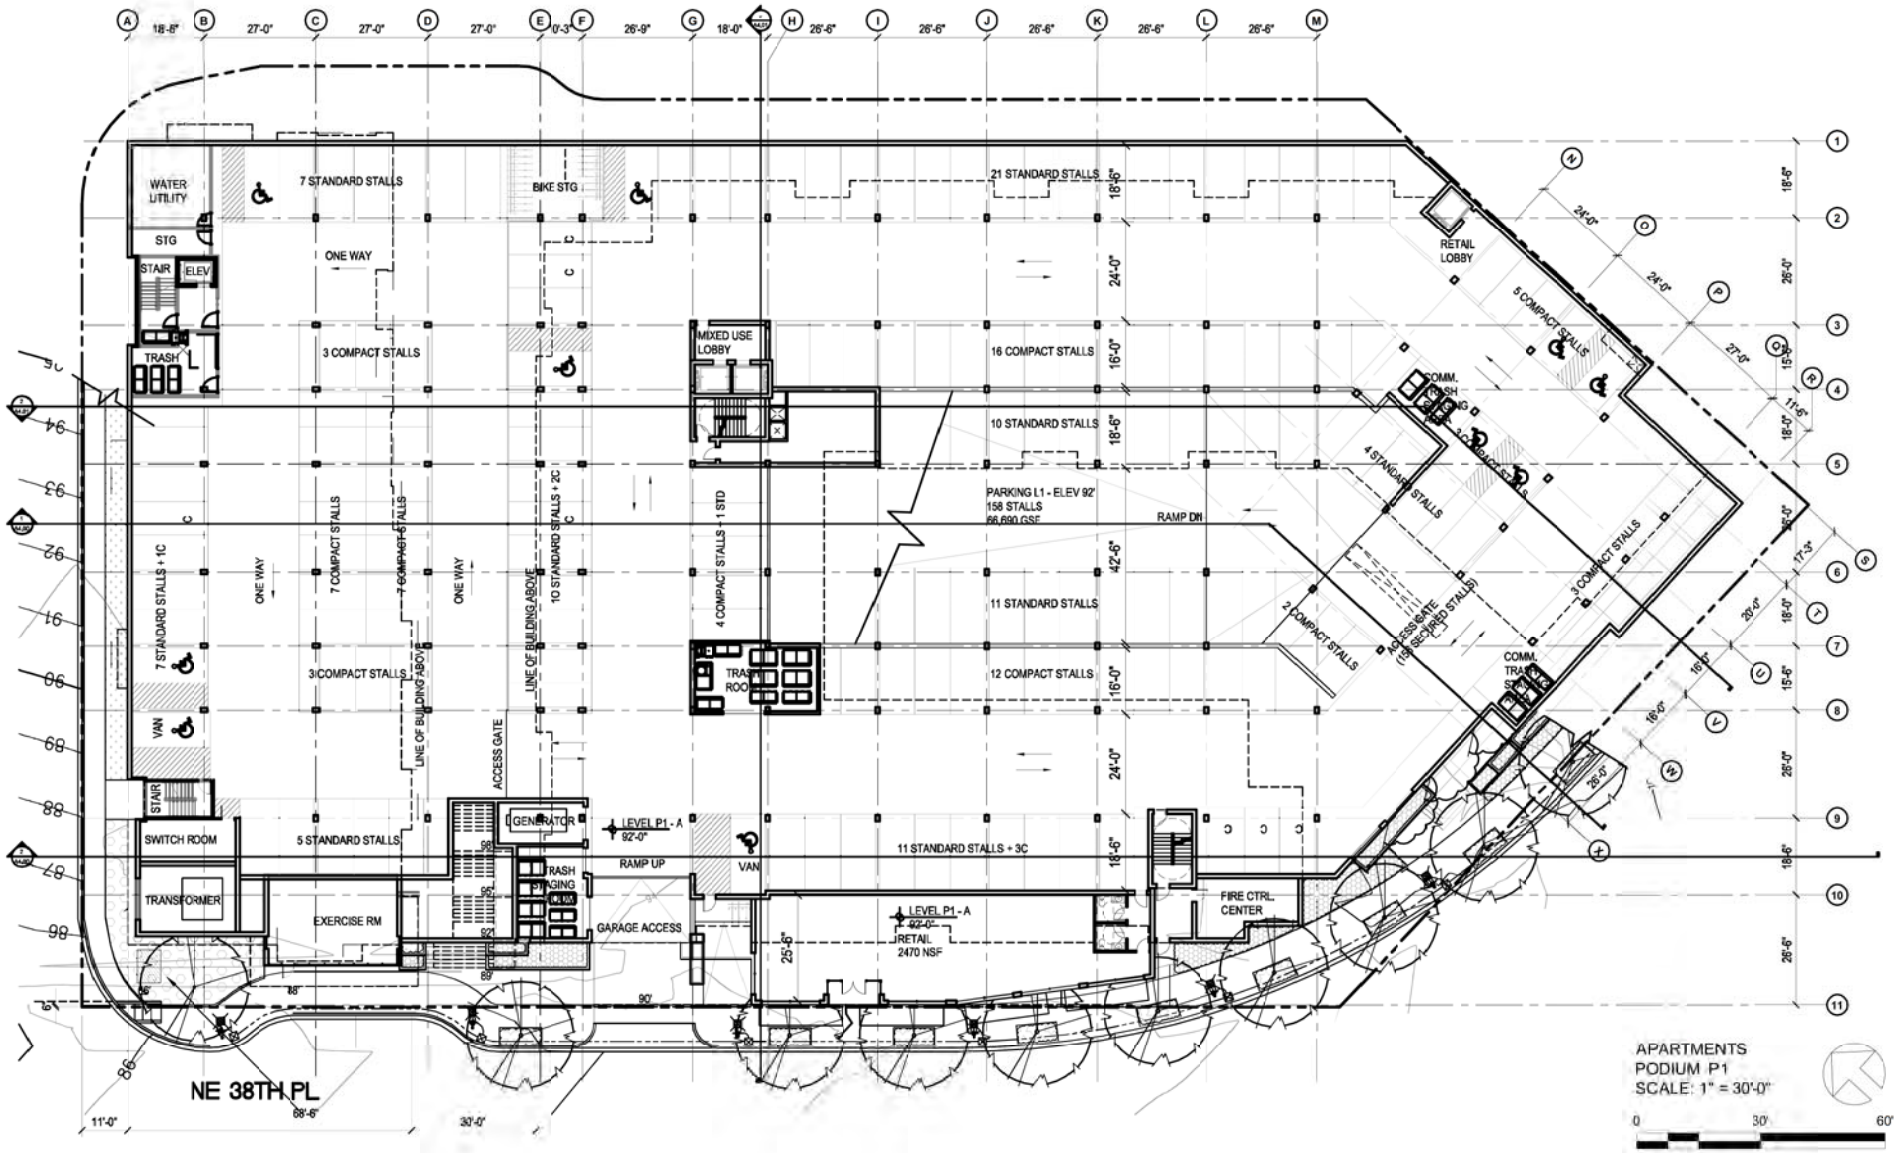

POLYGON NORTHWEST | SOUTH KIRKLAND TOD | APARTMENTS PODIUM - LEVEL P1 PLAN | 04.09.12 | A2.01 | WEBER THOMPSON

www.weberthompson.com

© COPYRIGHT 2012 WEBER THOMPSON | 11-006

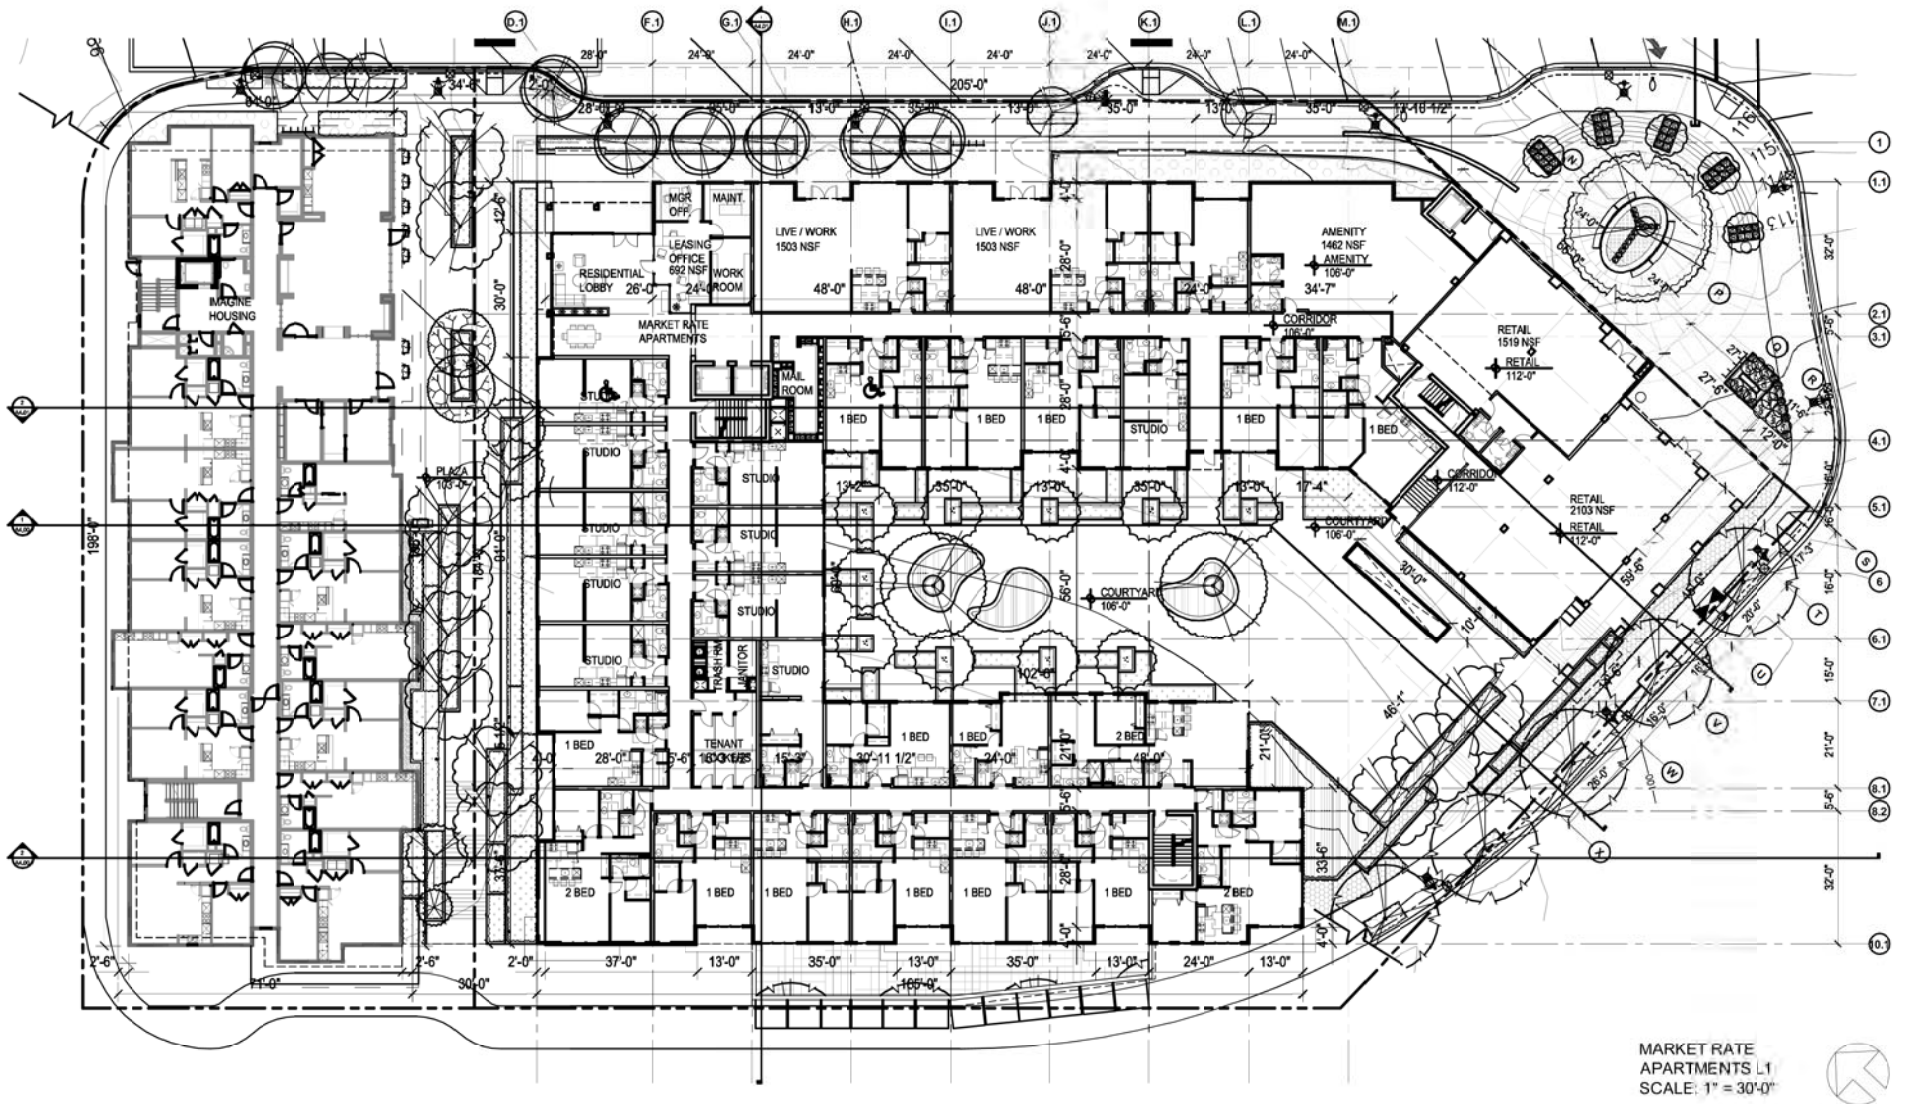

POLYGON NORTHWEST | SOUTH KIRKLAND TOD | MARKET RATE APARTMENTS - LEVEL L1 PLAN | 04.09.12 | A2.02 | WEBER THOMPSON

www.weberthompson.com

© COPYRIGHT 2012 WEBER THOMPSON | 11-006

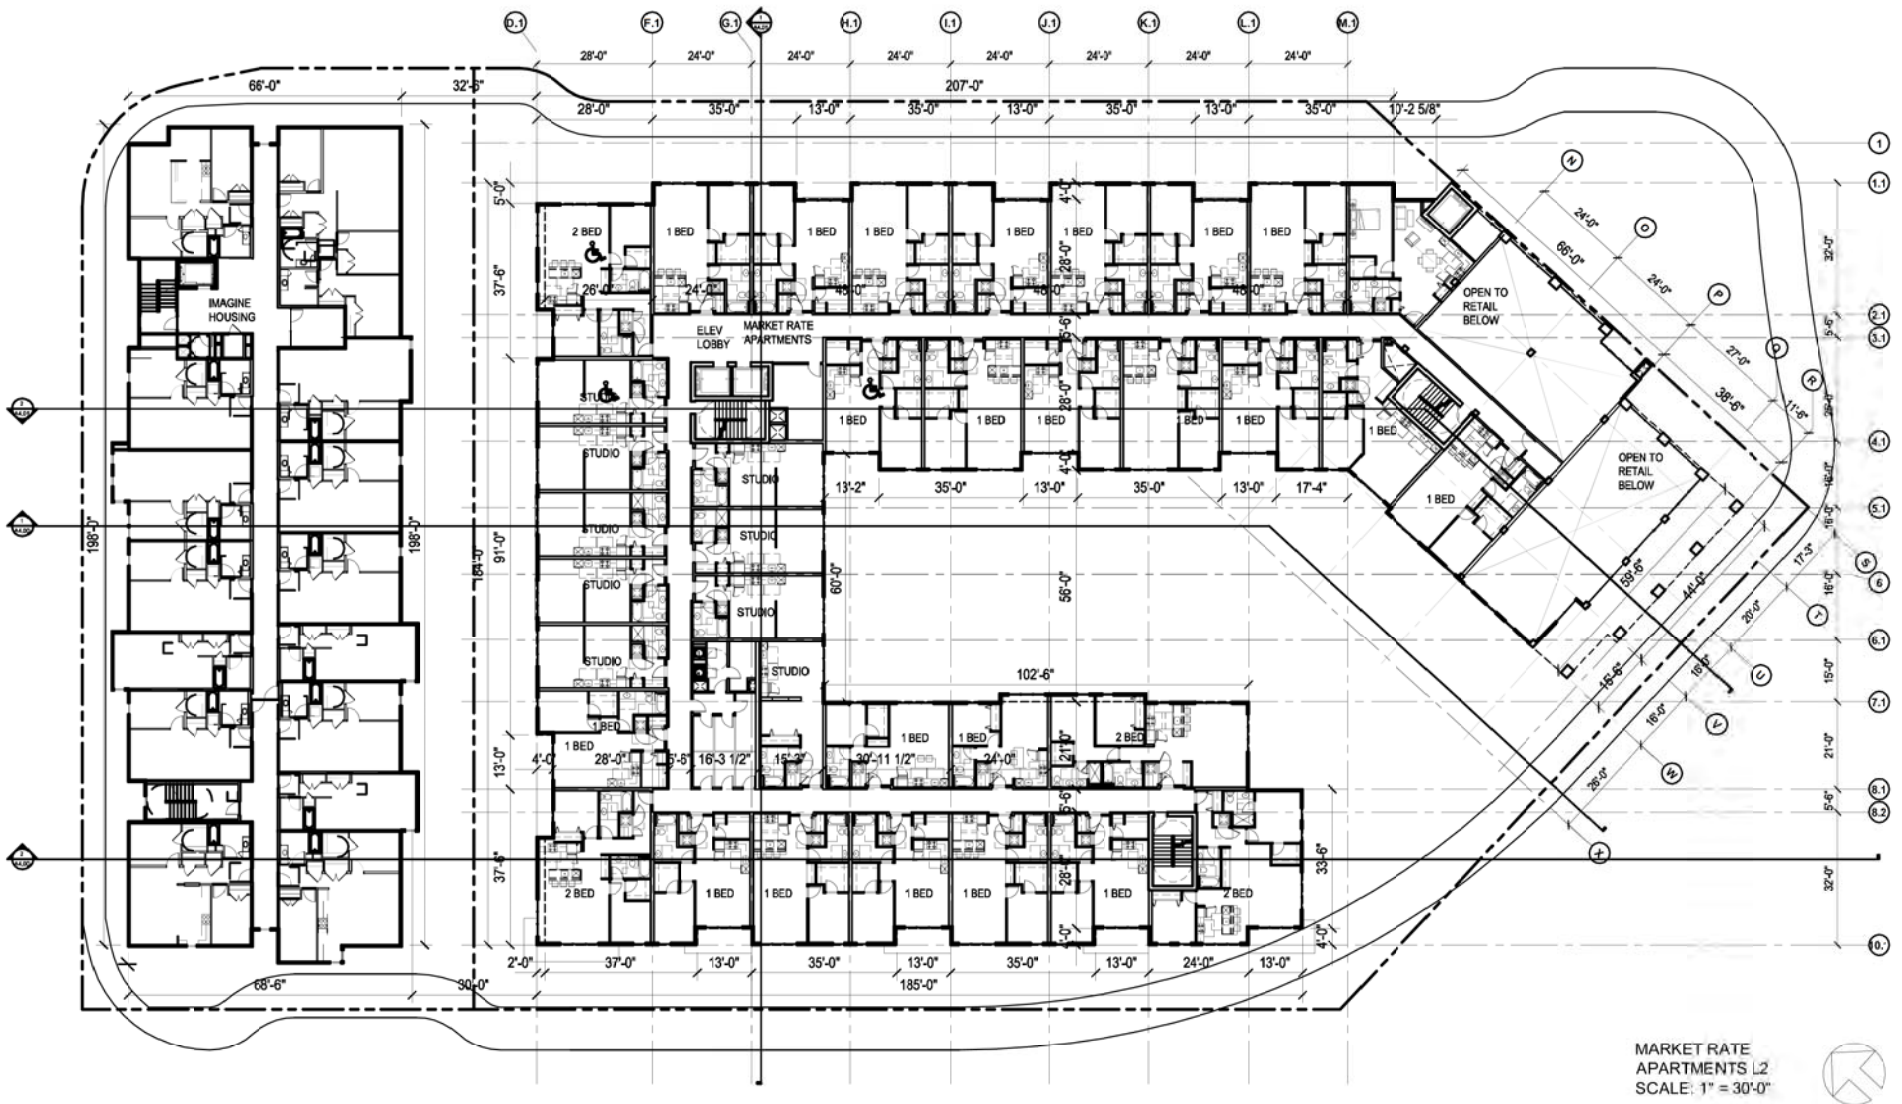

POLYGON NORTHWEST | SOUTH KIRKLAND TOD | MARKET RATE APARTMENTS - LEVEL L2 PLAN | 04.09.12 | A2.03 | WEBER THOMPSON

www.weberthompson.com

© COPYRIGHT 2012 WEBER THOMPSON | 11-006

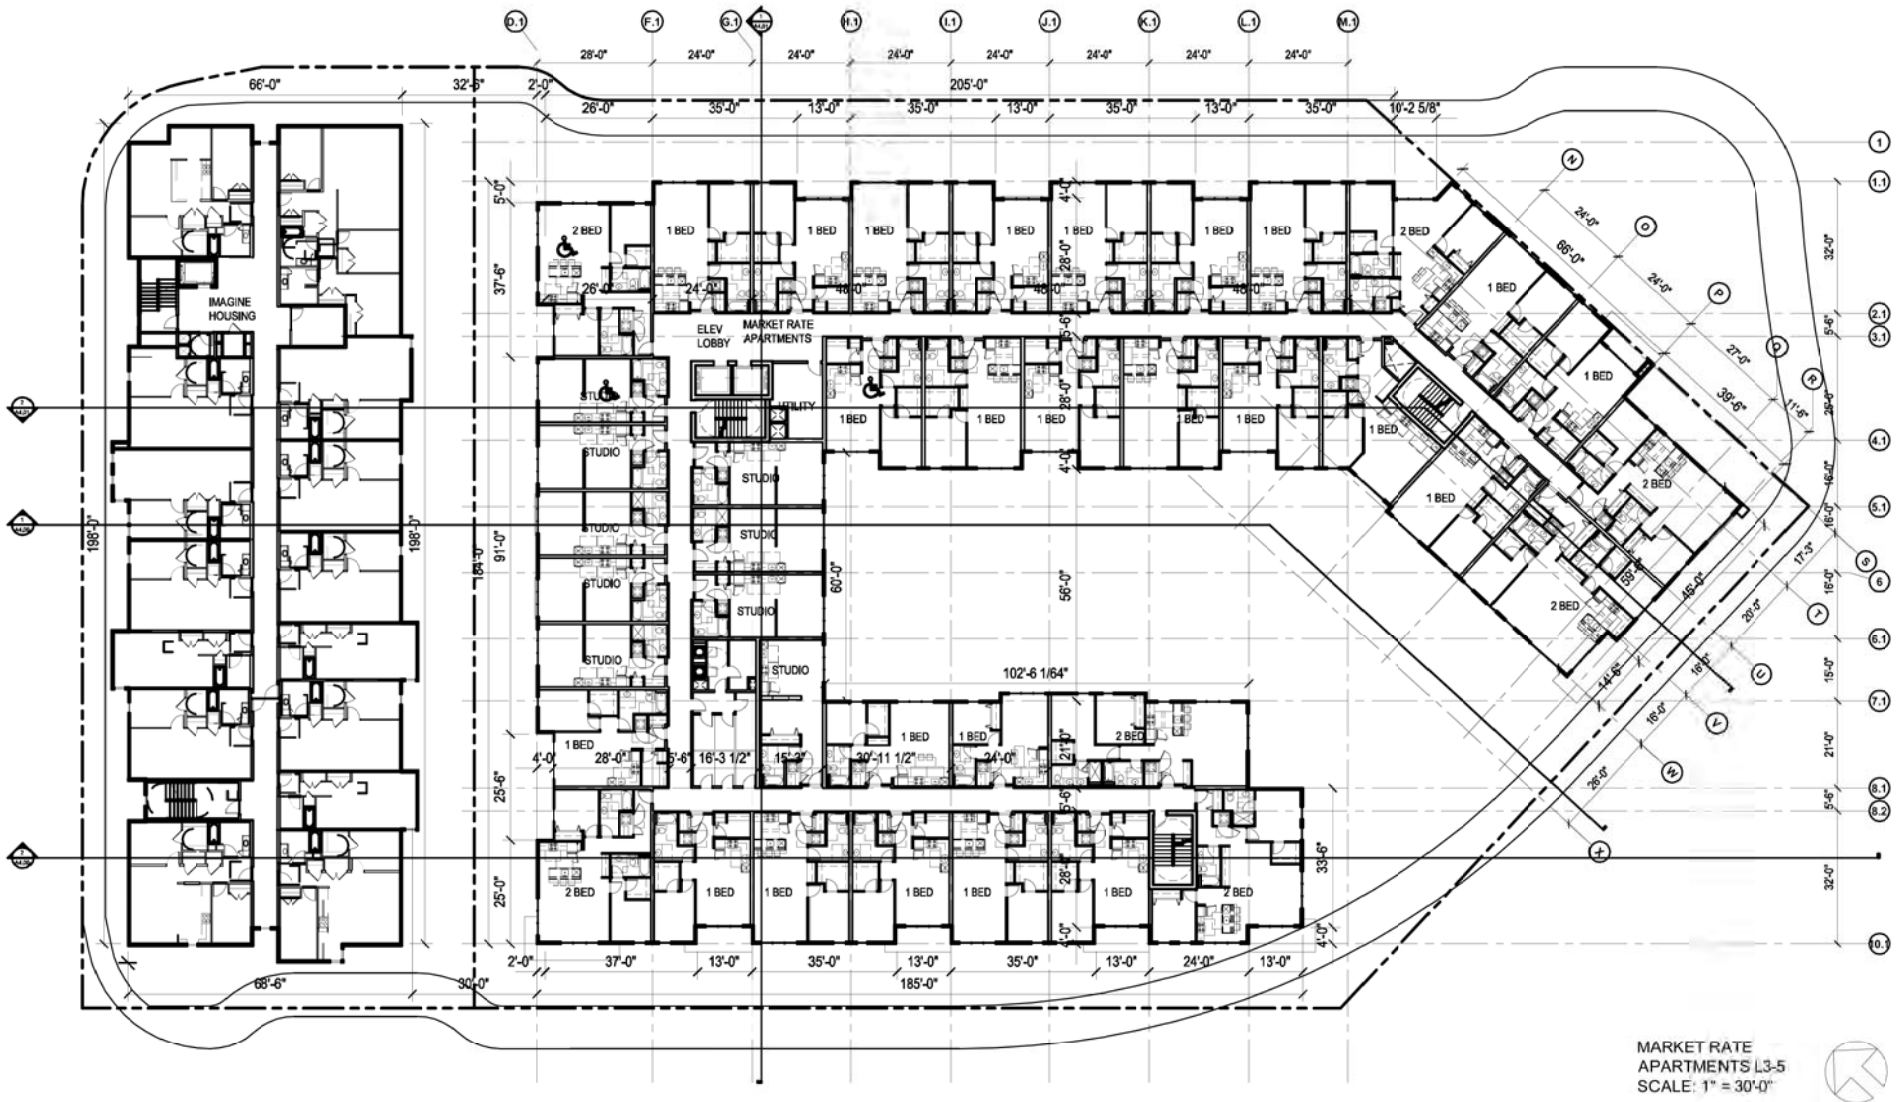

POLYGON NORTHWEST | SOUTH KIRKLAND TOD | MARKET RATE APARTMENTS - LEVEL L3-5 PLAN | 04.09.12 | A2.04 | WEBER THOMPSON | www.weberthompson.com

© COPYRIGHT 2012 WEBER THOMPSON | 11-006

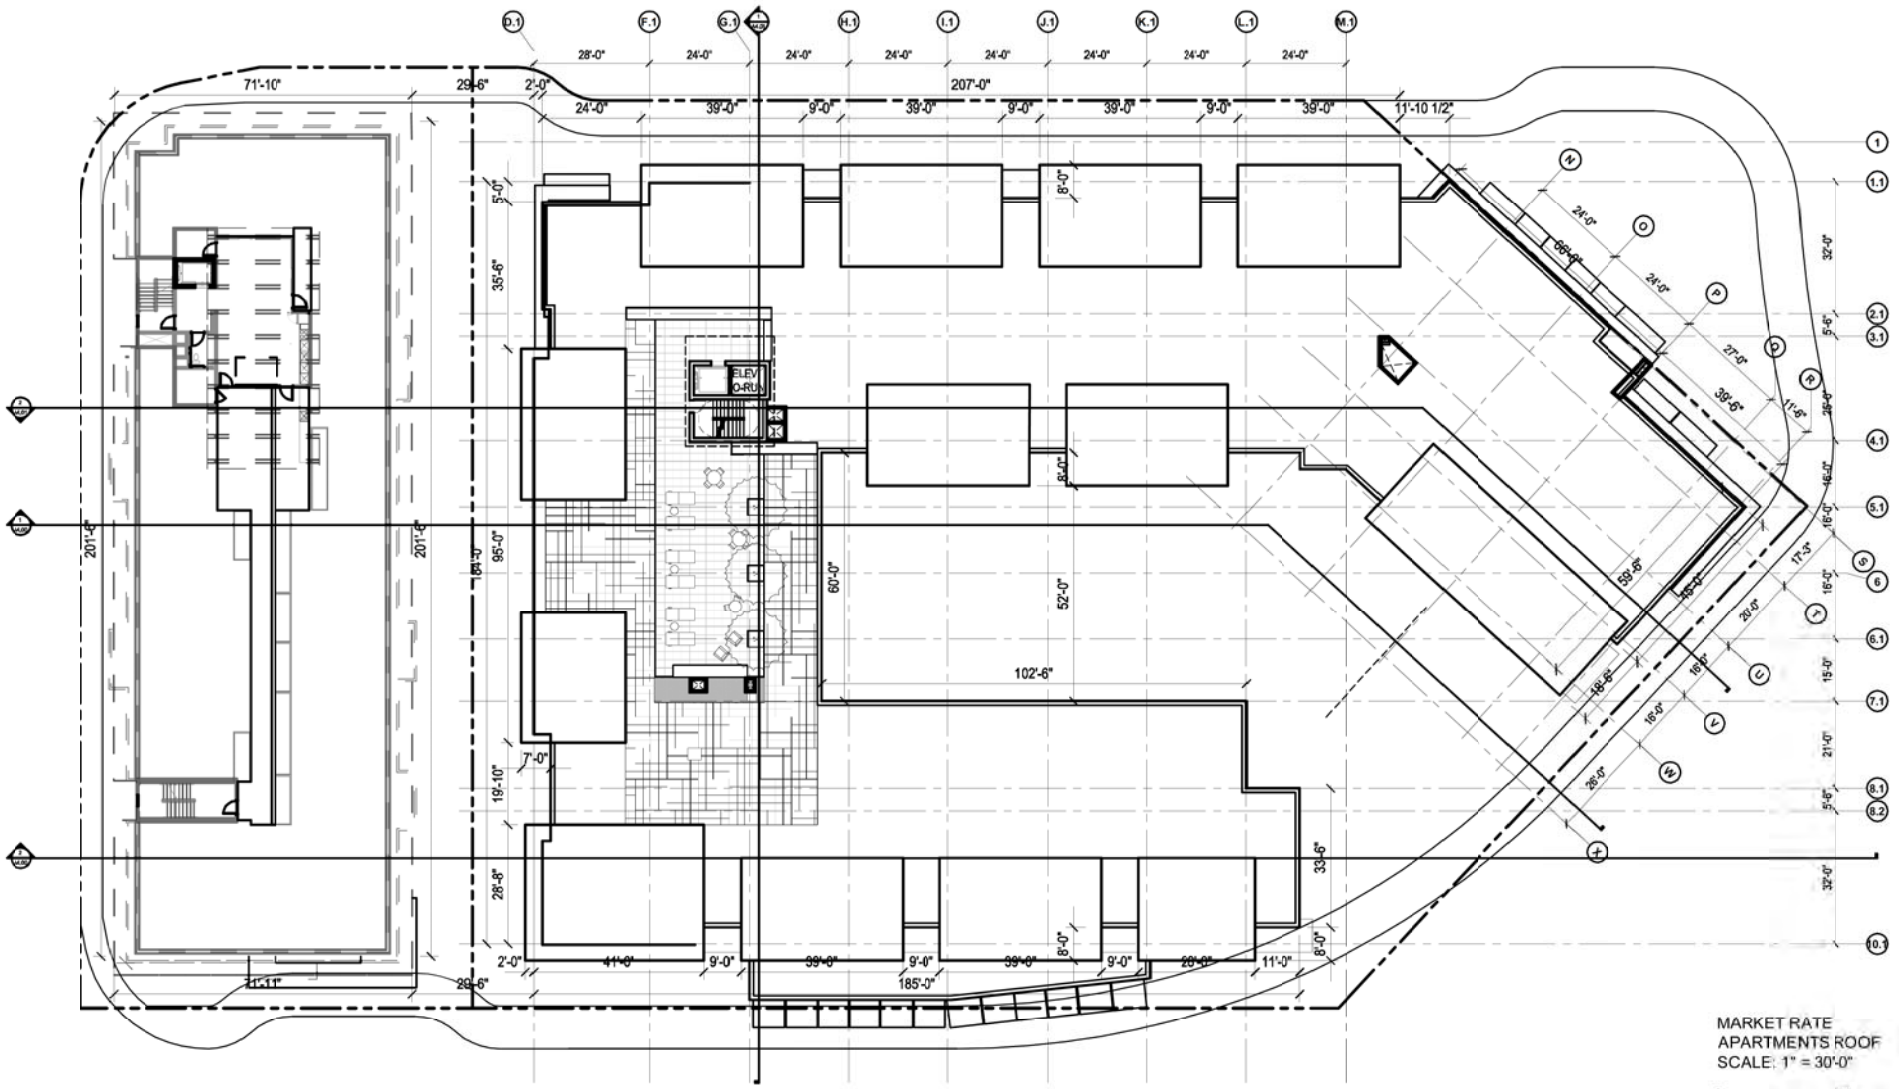

POLYGON NORTHWEST

SOUTH KIRKLAND TOD

MARKET RATE APARTMENTS - ROOF PLAN

04.09.12 A2.05

WEBER THOMPSON

www.weberthompson.com

© COPYRIGHT 2012 WEBER THOMPSON | 11-006

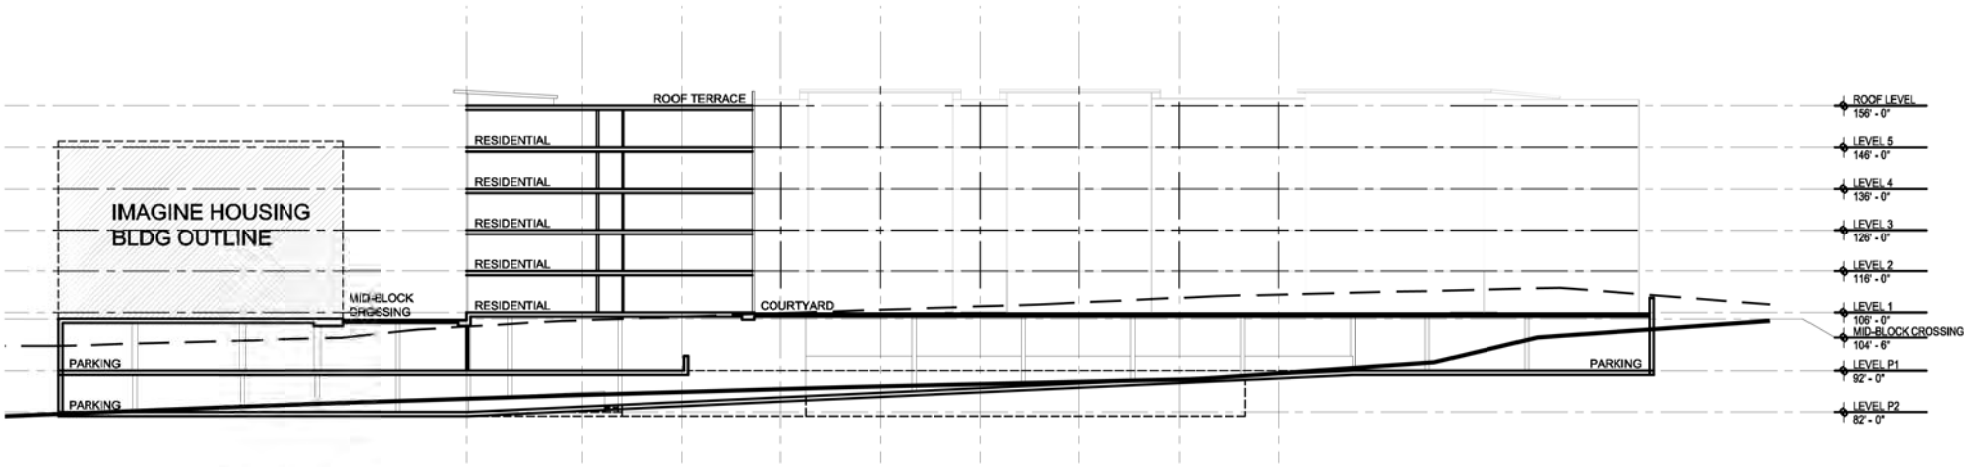

1 THROUGH COURTYARD
NORTH - SOUTH SECTION
SCALE: 1" = 30'-0"

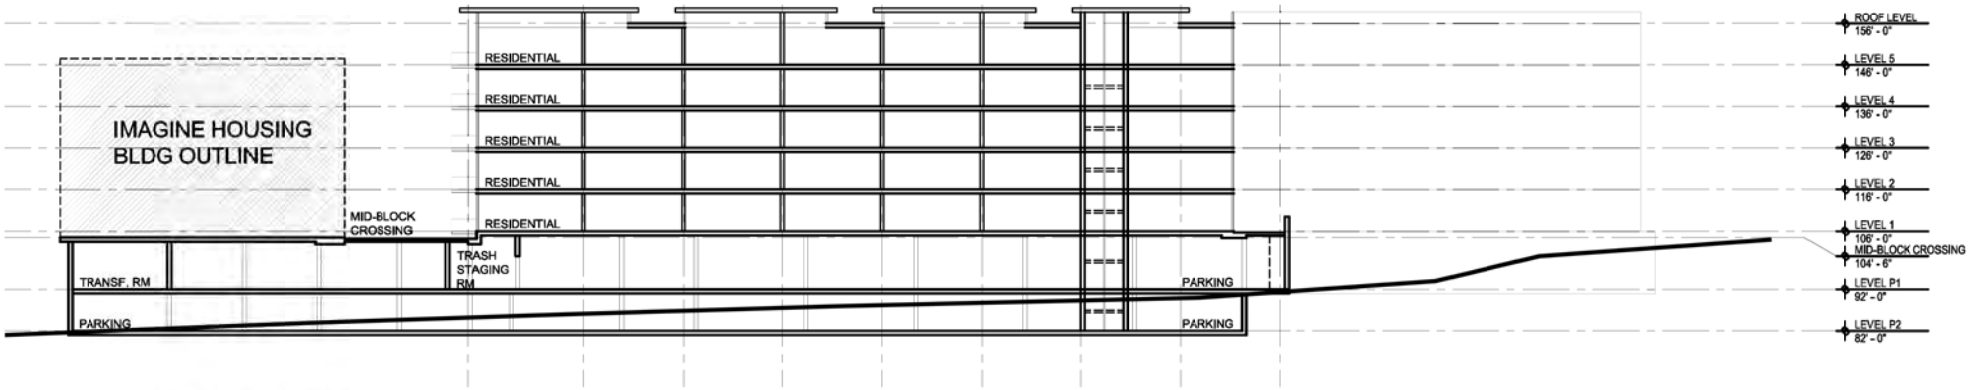

2 NORTH - SOUTH SECTION
SCALE: 1" = 30'-0"

MARKET RATE
APARTMENTS SECTIONS
SCALE: 1" = 30'-0"

0 30' 60'

POLYGON NORTHWEST | SOUTH KIRKLAND TOD | MARKET RATE APARTMENTS - SECTIONS | 04.09.12 A4.00 | WEBER THOMPSON

www.weberthompson.com

© COPYRIGHT 2012 WEBER THOMPSON | 11-006

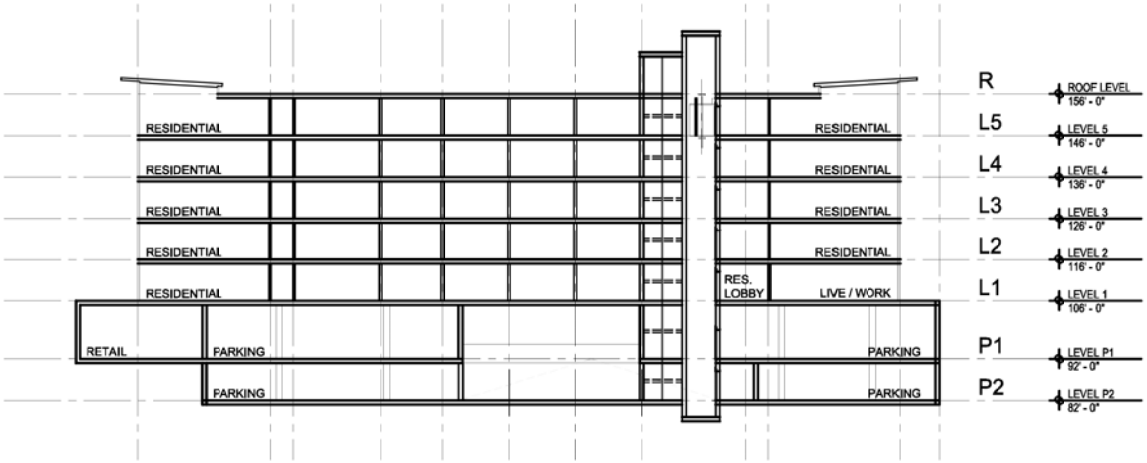

1 EAST - WEST SECTION

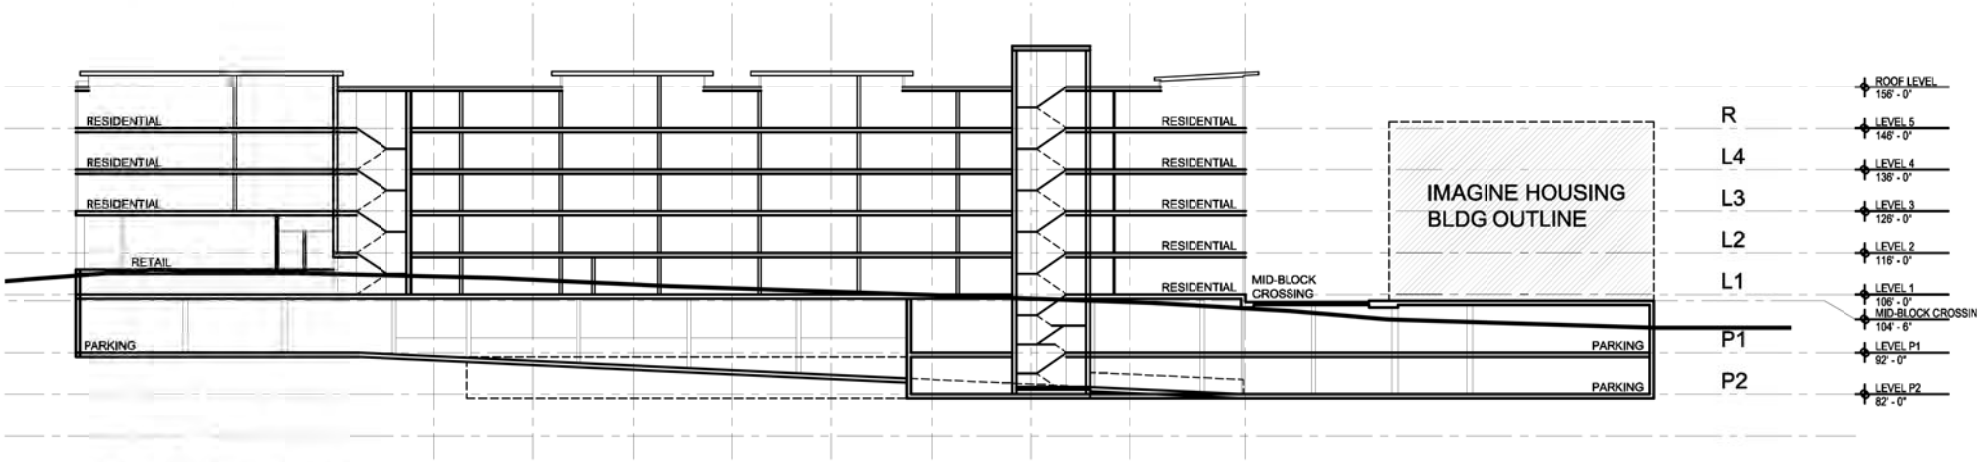

2 SOUTH - NORTH SECTION

MARKET RATE
APARTMENTS SECTIONS
SCALE: 1" = 30'-0"

0 30' 60'

POLYGON NORTHWEST | SOUTH KIRKLAND TOD | MARKET RATE APARTMENTS - SECTIONS | 04.09.12 A4.01 | WEBER THOMPSON | www.weberthompson.com

© COPYRIGHT 2012 WEBER THOMPSON | 11-006