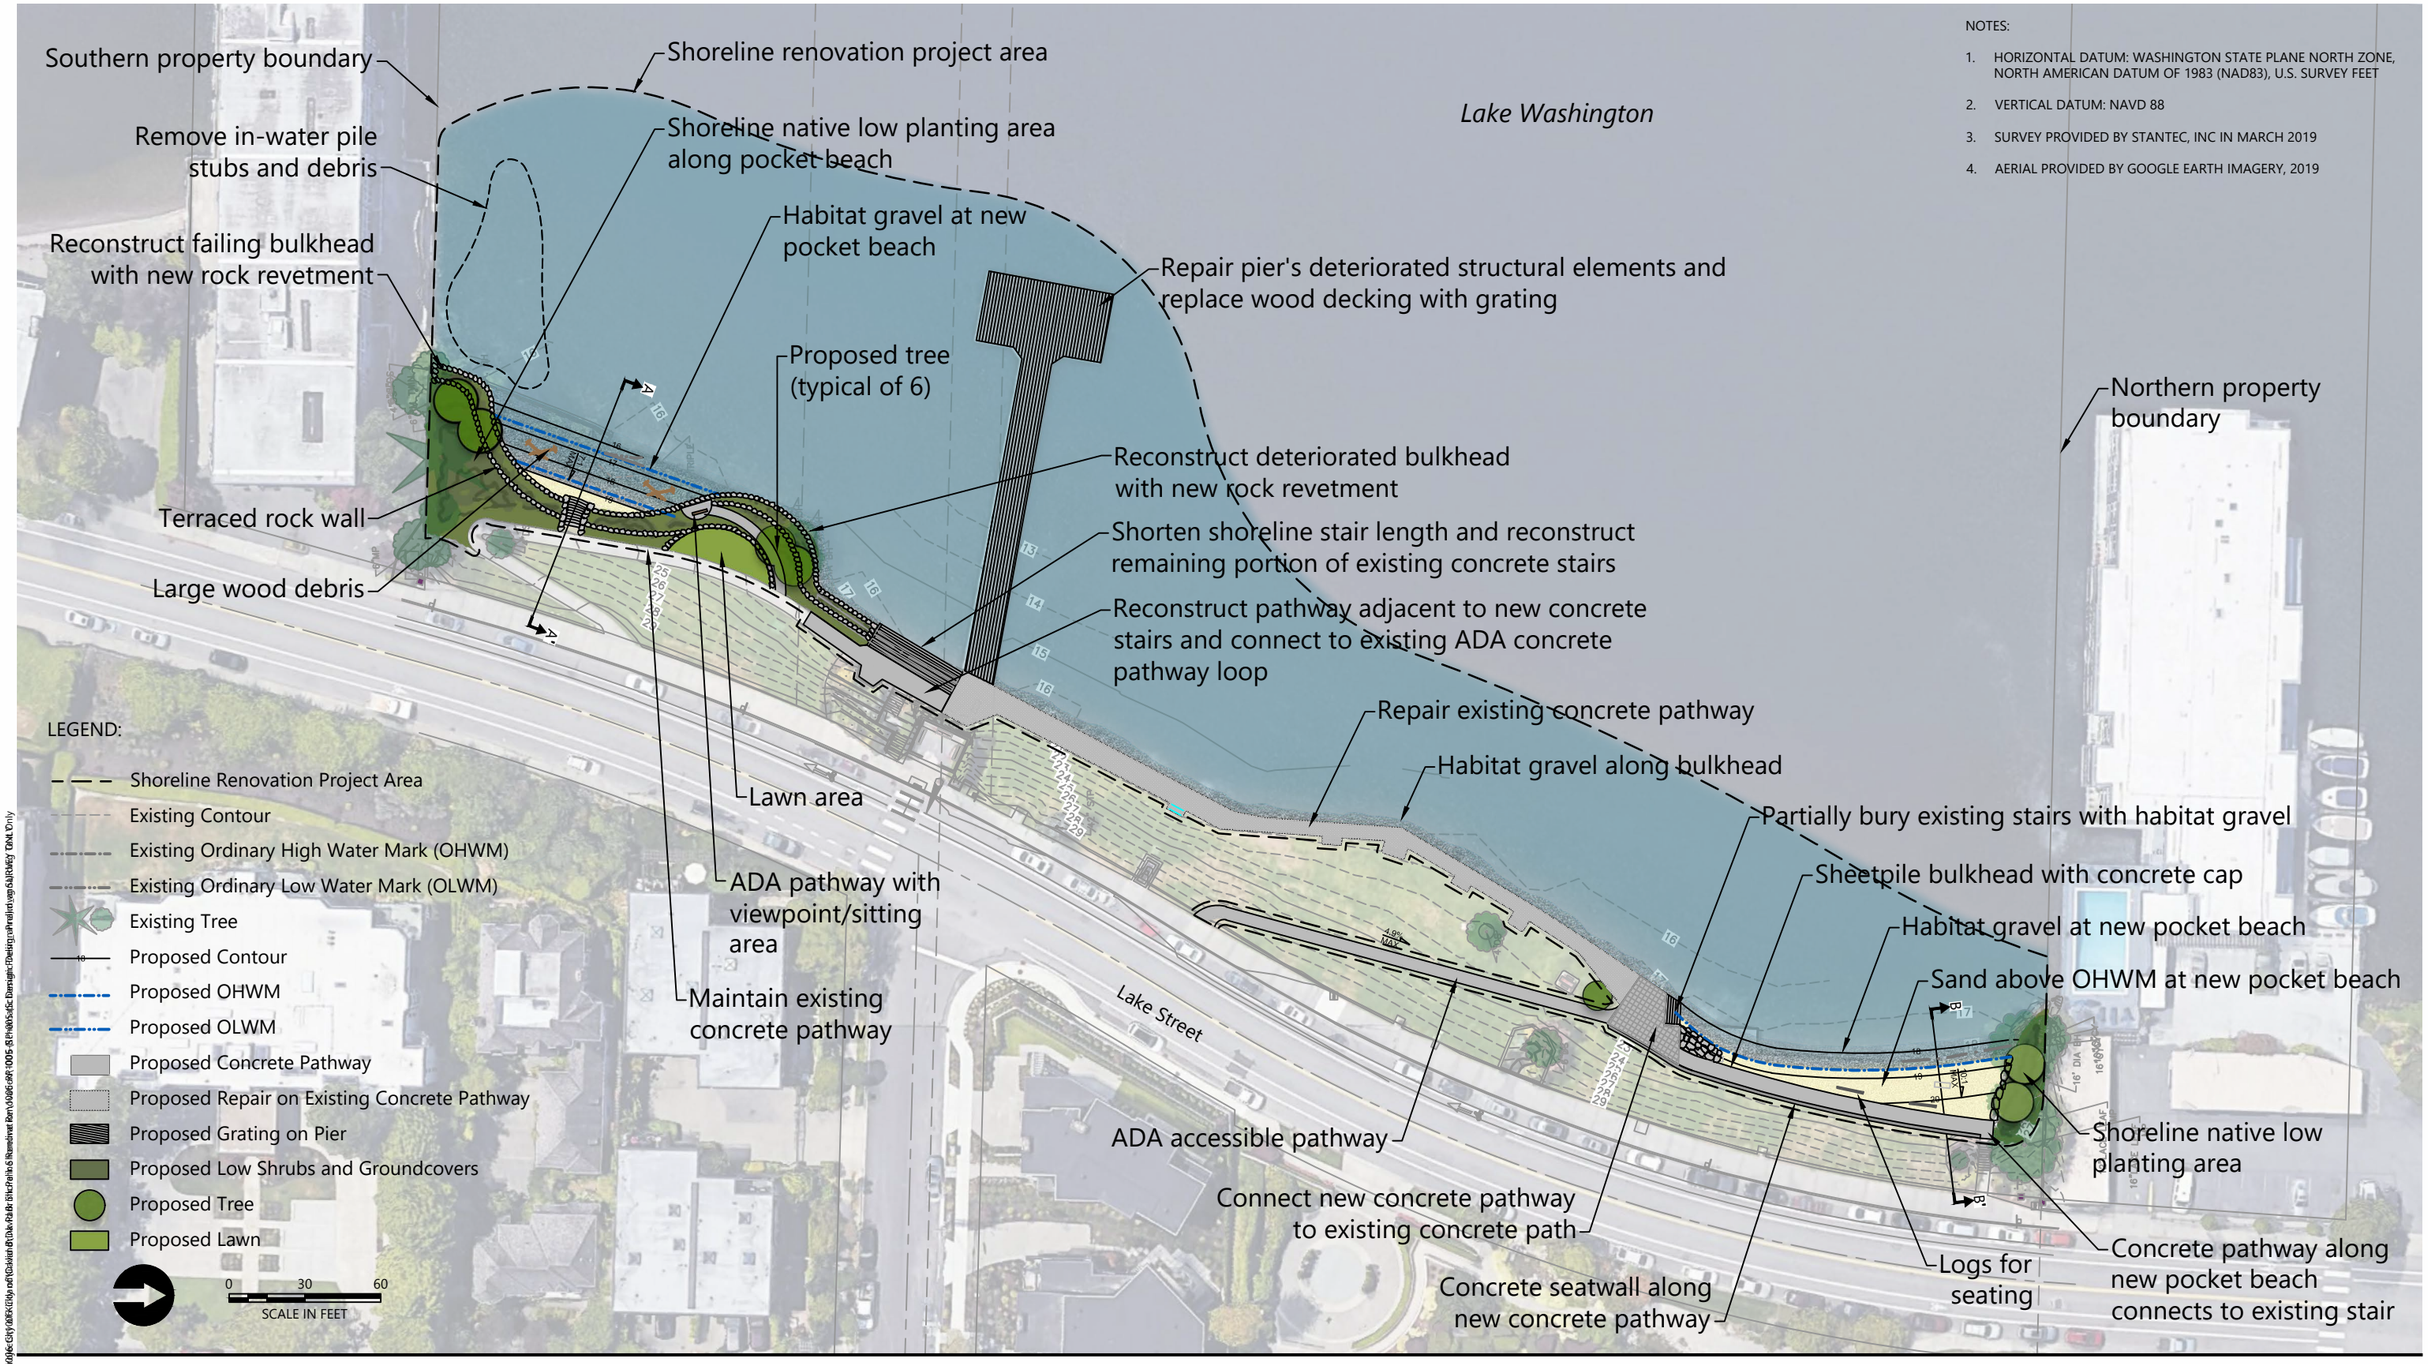

NOTES:

1. HORIZONTAL DATUM: WASHINGTON STATE PLANE NORTH ZONE, NORTH AMERICAN DATUM OF 1983 (NAD83), U.S. SURVEY FEET
2. VERTICAL DATUM: NAVD 88
3. SURVEY PROVIDED BY STANTEC, INC IN MARCH 2019
4. AERIAL PROVIDED BY GOOGLE EARTH IMAGERY, 2019

Schematic Design - Plan

David Brink Park Shoreline Renovation
City of Kirkland

ANCHOR QEA

K:\Projects\...\Drawings\...\Jul 10, 2019 9:25pm CWee